



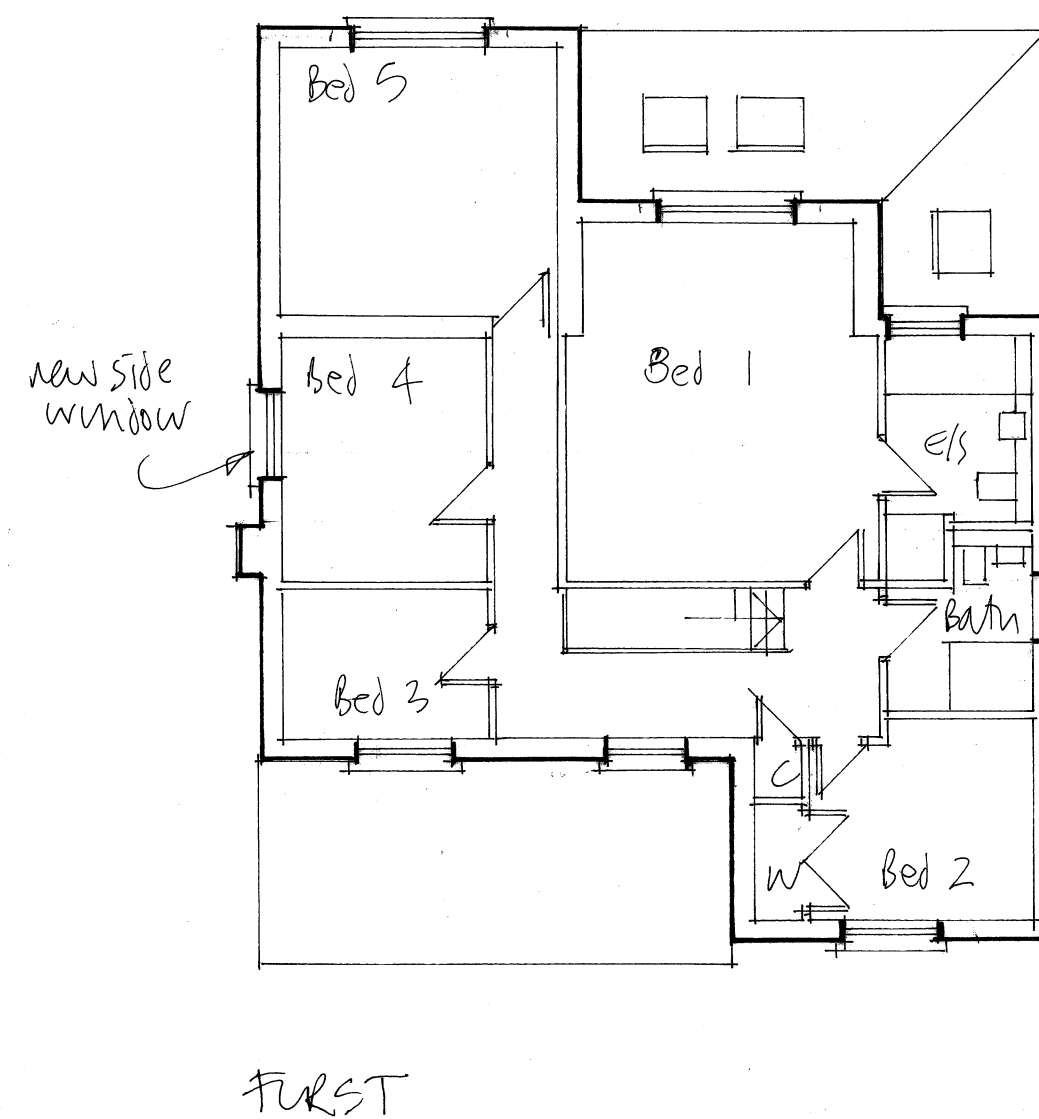

PROPOSED FLOOR PLANS + ELEVATIONS

0 1 2 3 4 5m

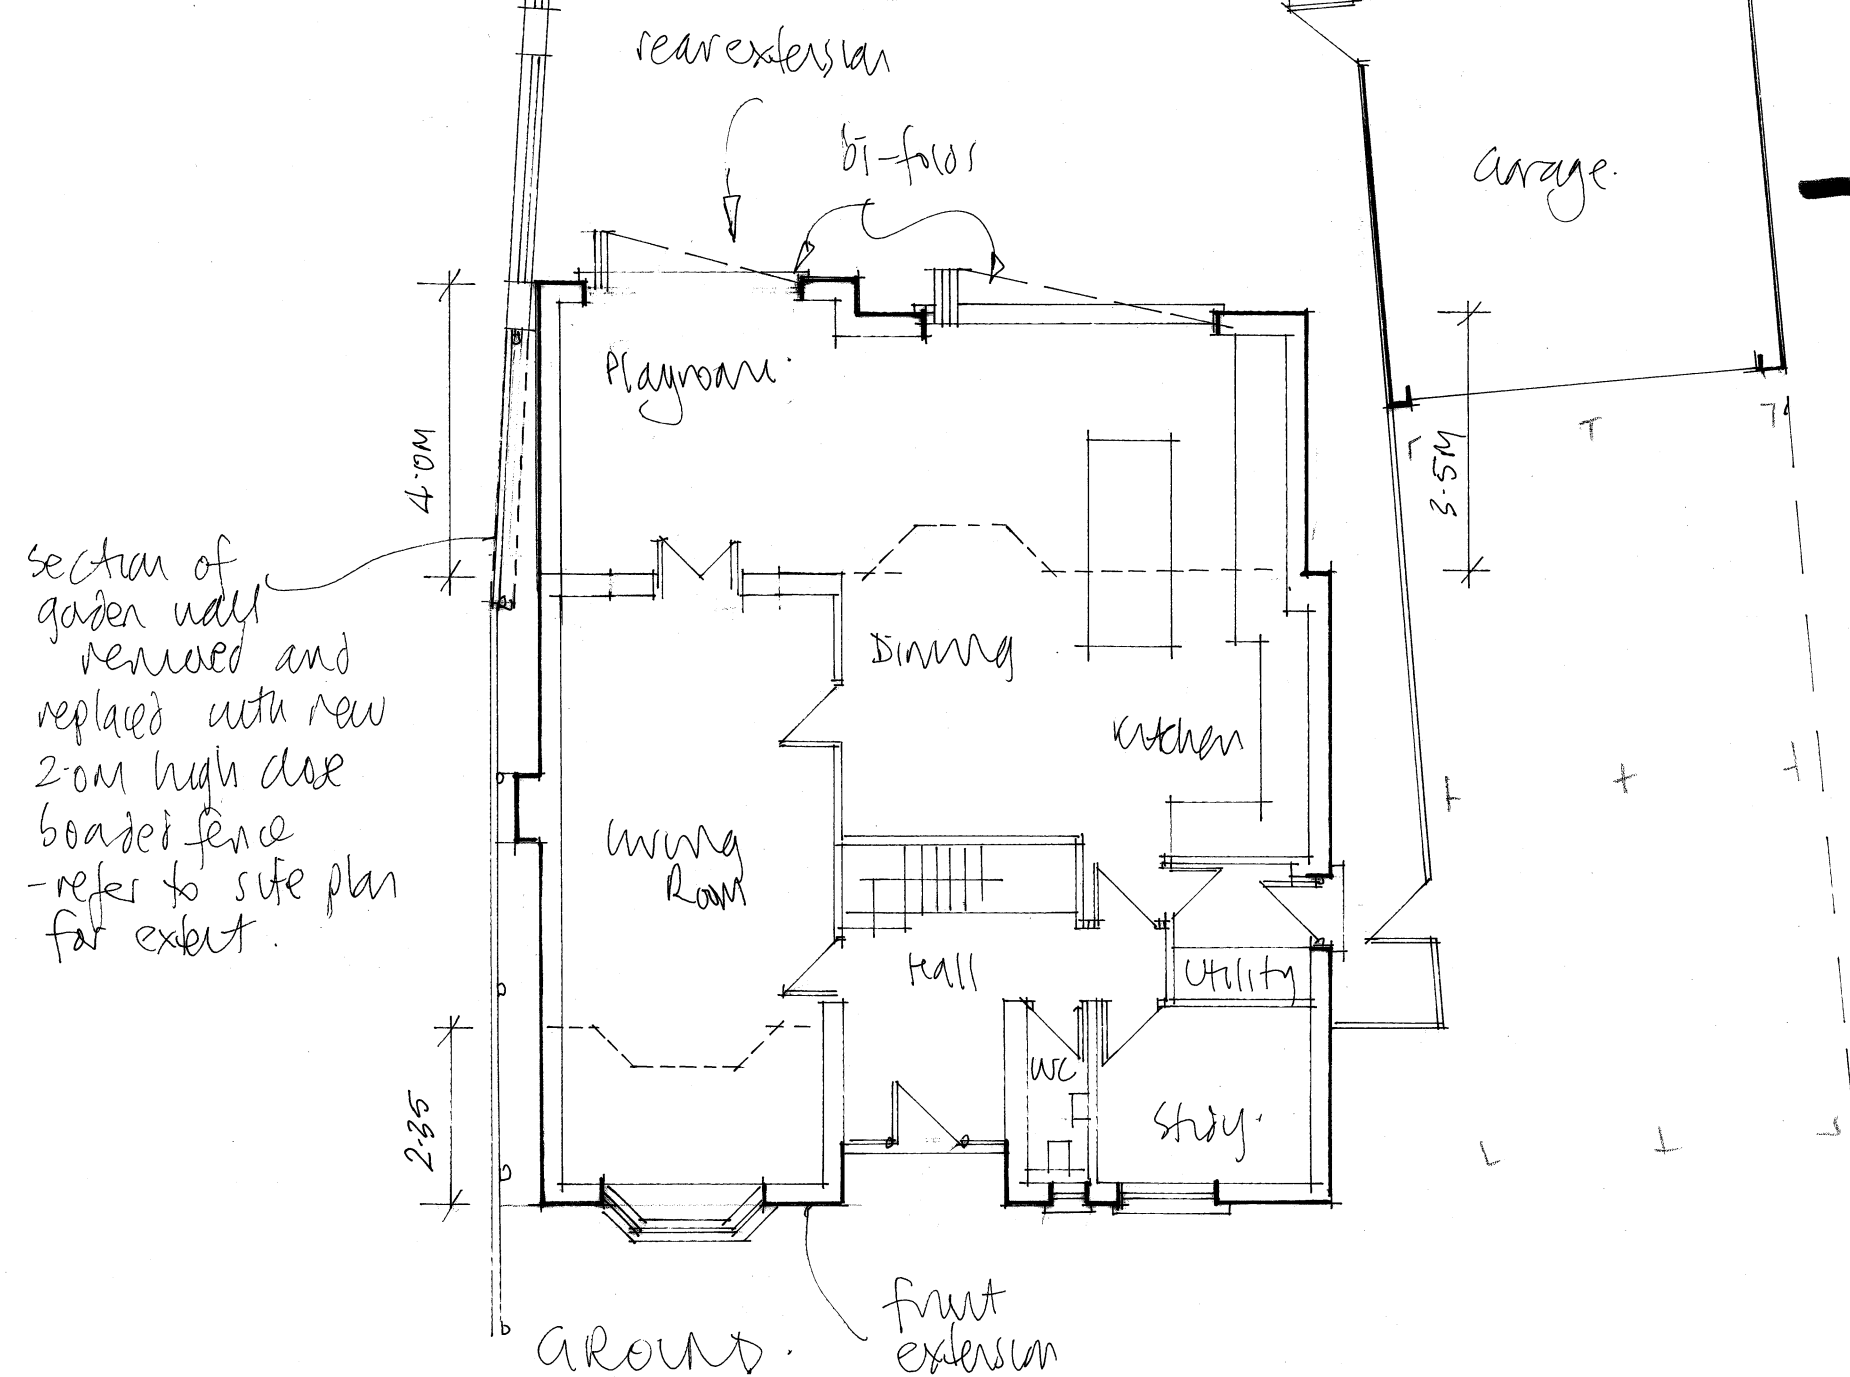

FUSIONArchitecture Ltd

Orchard End
Hazeley Bottom
Hartley Wintney
Hampshire
RG27 8LU
Tel 01252 842026

Job Title

Extension and alterations to
10 Marathon Close
Woodley
RG5 4UN

Client

Mr and Mrs Vaughan

Drawing Title

Proposed floor plans and elevations

Scale As shown Dwg size...A2

Drwg No. 2436/04

Rev