



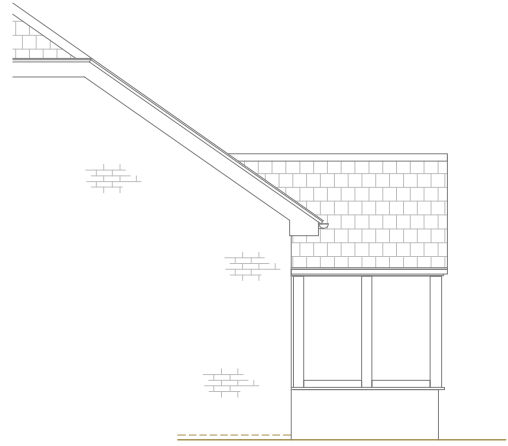




PROPOSED SIDE ELEVATION
Scale 1:100



PROPOSED FRONT ELEVATION
Scale 1:100

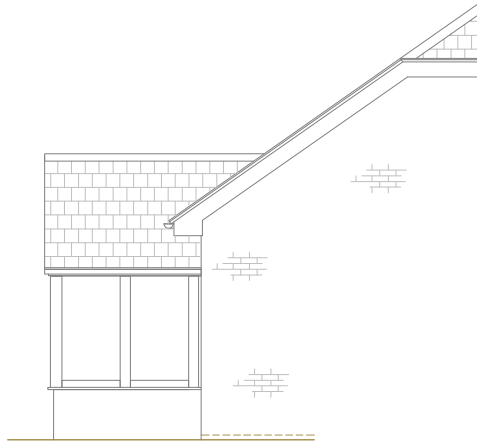

PROPOSED SIDE ELEVATION
Scale 1:100

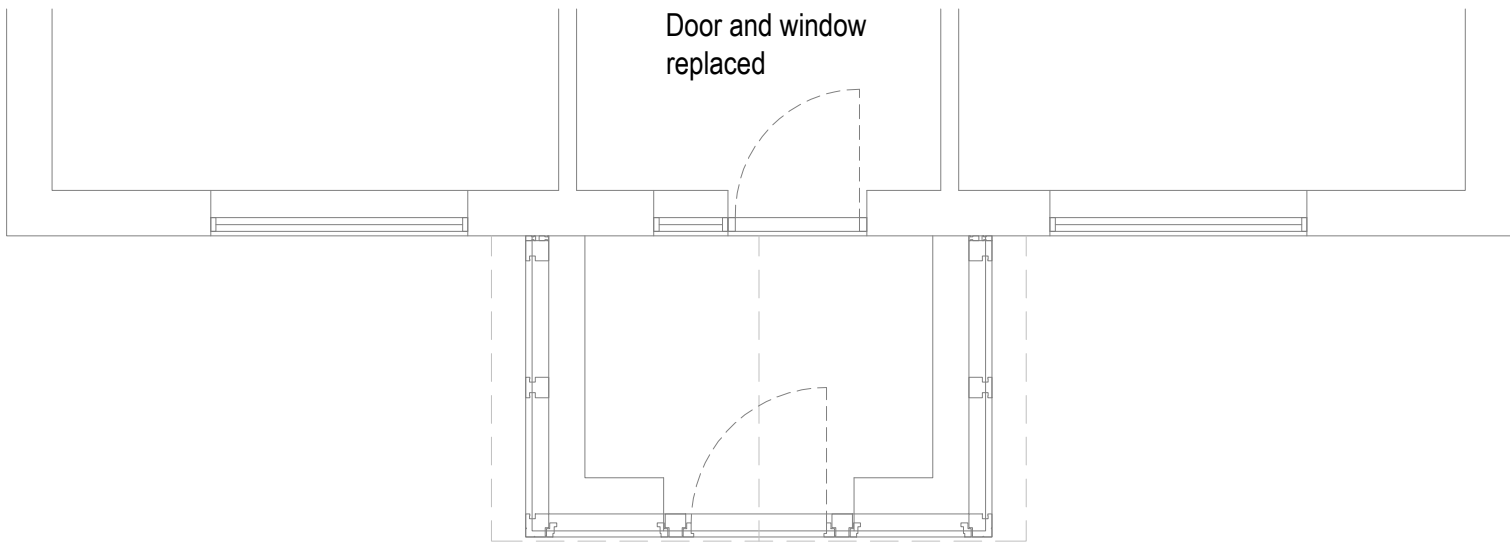  

PROPOSED FLOOR PLAN
Scale 1:50

REVISION	DATE	COMMENT

client Rose Cottage Honey Hill Wokingham Berkshire RG40 3BA		
Drawing: Proposed Plans & Elevations		
scale: Varies@A2	dwg: 13019 /02	rev: -
date: November '24		



Bennett Road,
Isleport Business Park,
Highbridge, Somerset, TA9 4PW
Tel: 01278-764400 Fax:
01278-764422