


01

HDAA1

Proposed Ground Floor Plan

SCALE: 1:100@A3

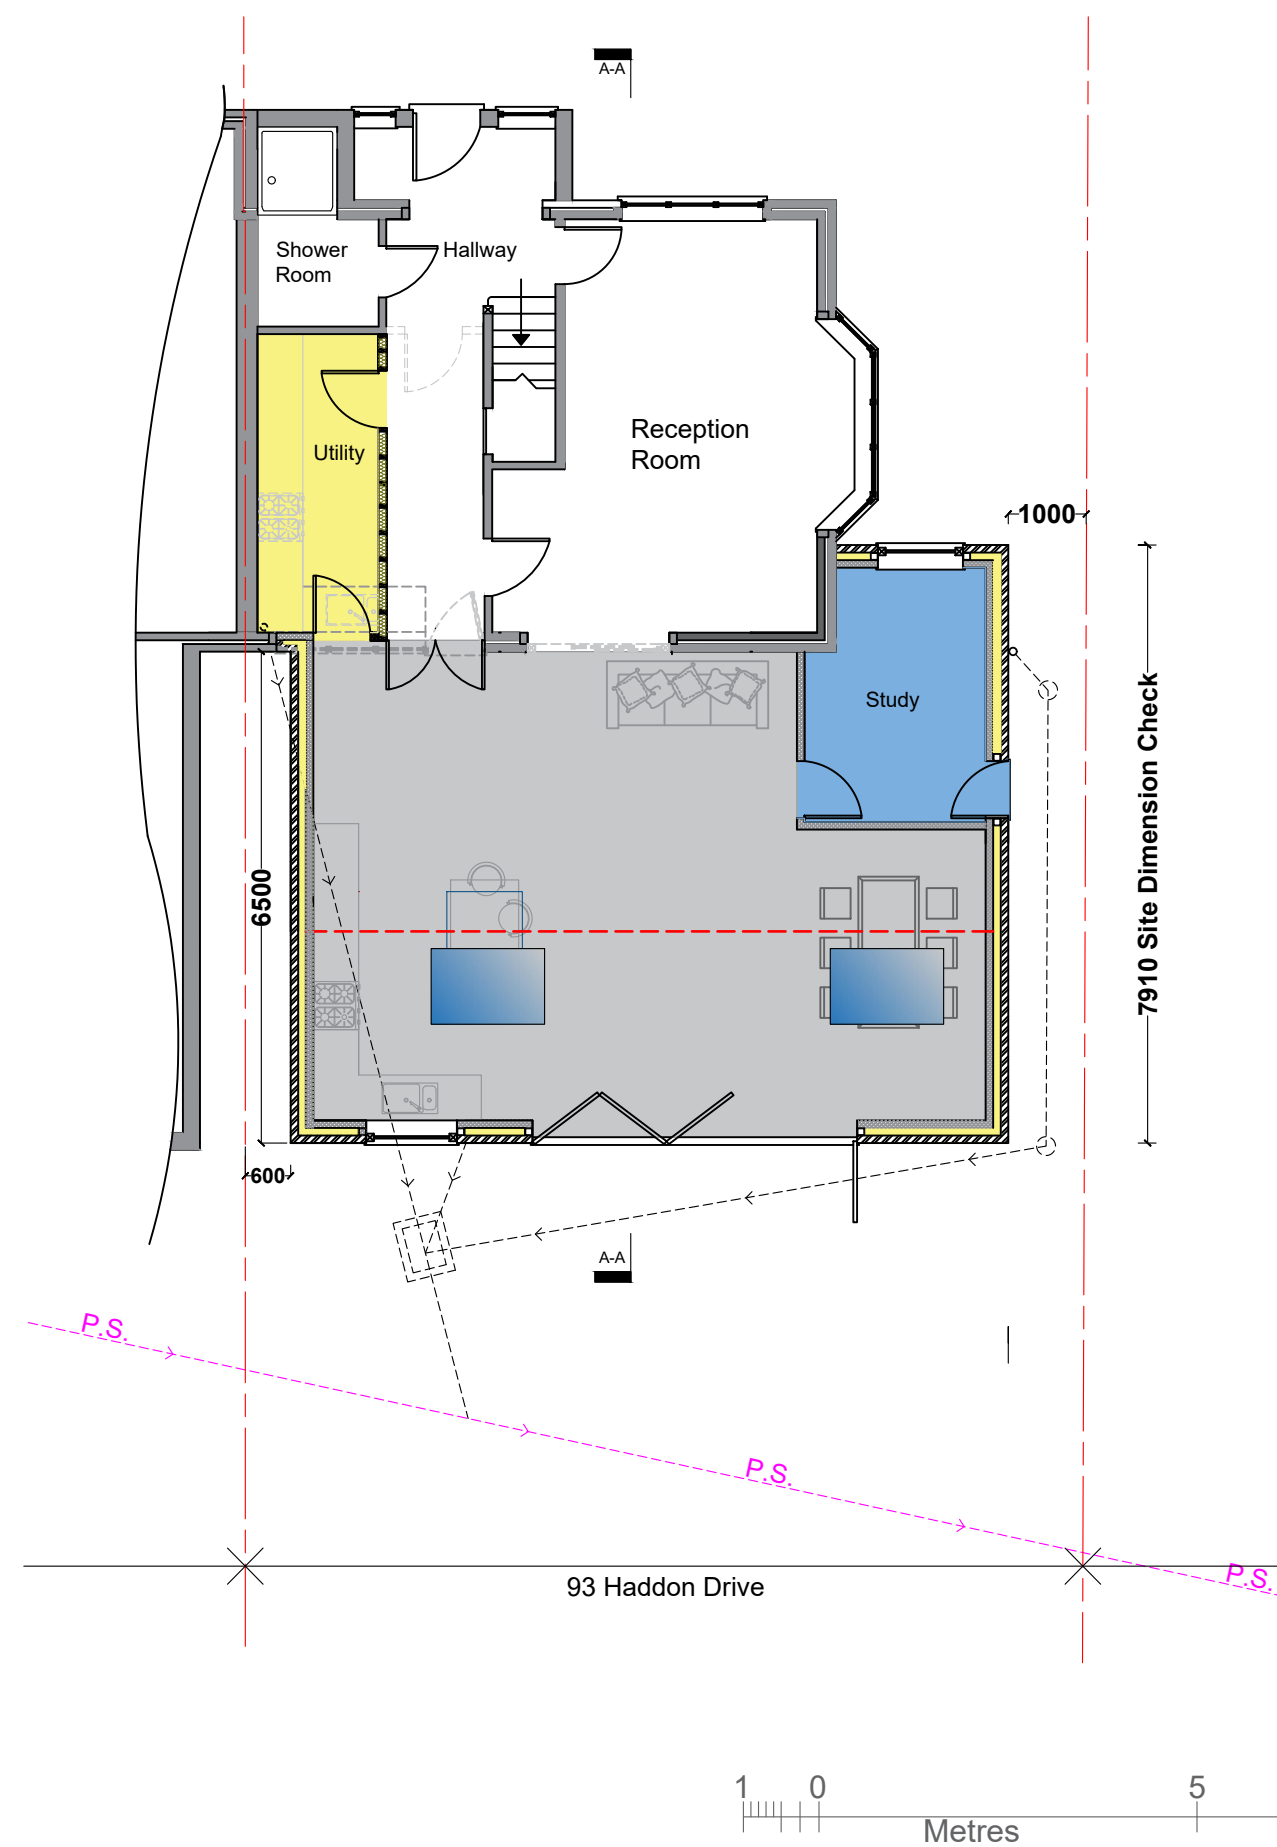


02

HDAA1

Existing Ground Floor Plan

SCALE: 1:100@A3

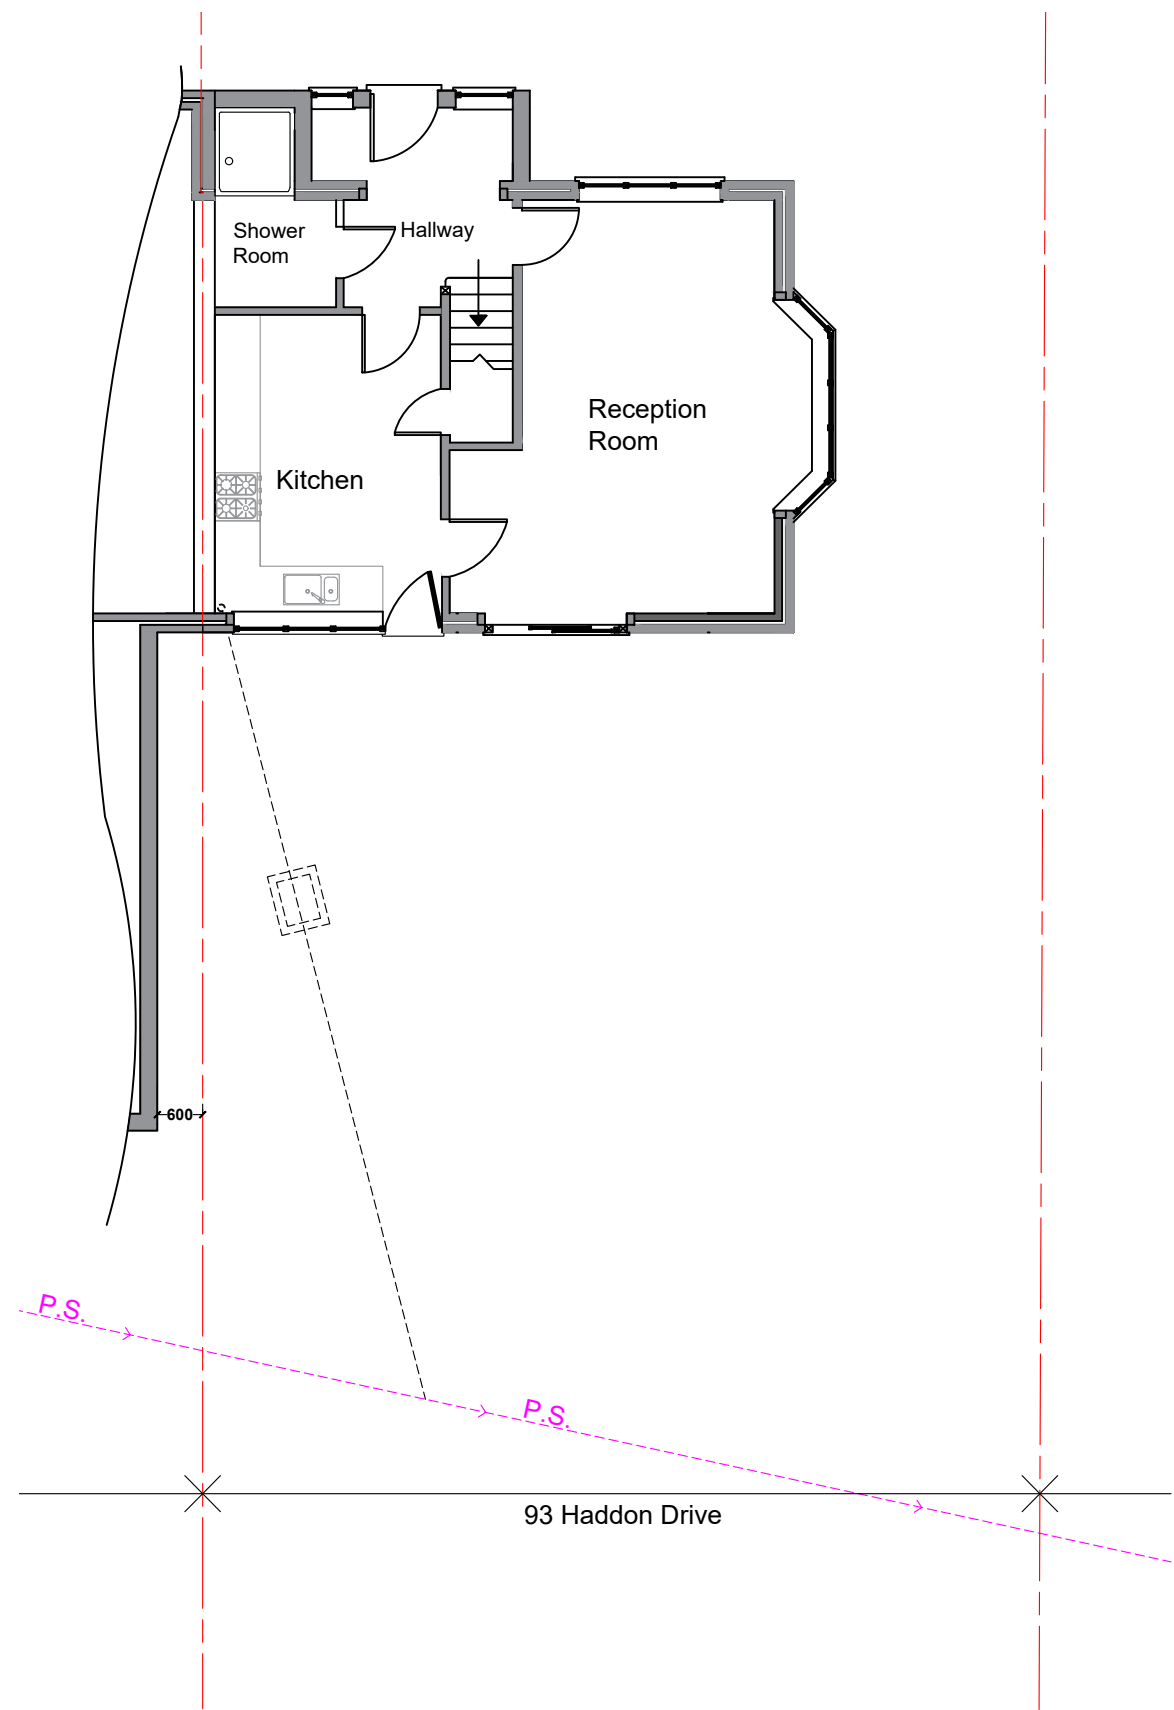

NOTES:

Rev	Date	Details Of Issue	Initials
-----	------	------------------	----------

Status

PLANNING

MC Contracting
Tel:01895 811 810
Email: seanococonnellbuild@yahoo.co.uk

This document and all information herein is confidential and the intellectual property of MC. It is disclosed in confidence on terms that it will not be disclosed to any third party, used, sold, loaned, licensed, or reproduced in whole or in any part in any manner or form for manufacturing, rendering or any other purpose without the written permission of MC. The copyright is retained by MC.
© MC

Client **Ms Amelia Maysun**

Project **93 Haddon Drive, Woodley . RG5 4LY**

Title **Existing & Proposed Ground Floor Plan**

Drawn	Date	Scale (at A3)
-------	------	---------------

SOC	10/11/2024	1:100
------------	-------------------	--------------

Dwg no.	Revision No.
---------	--------------

HDAA1	
--------------	--