


01 Existing Rear Elevation
HDAA2 SCALE: 1:100@A3




02 Proposed Rear Elevation
HDAA2 SCALE: 1:100@A3

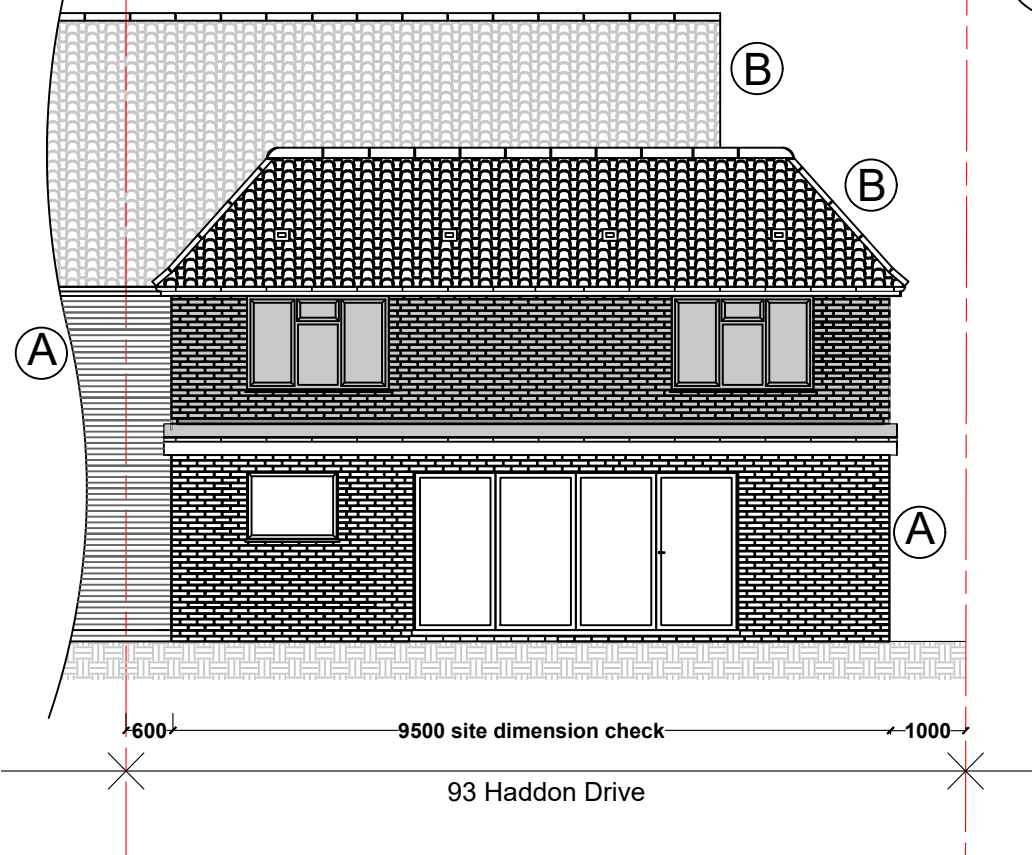

04 Photograph of Rear Extension to 91 Haddon Drive
HDAA2 SCALE: N.T.S



03 Proposed Side Elevation (viewed from 95)
HDAA2 SCALE: 1:100@A3

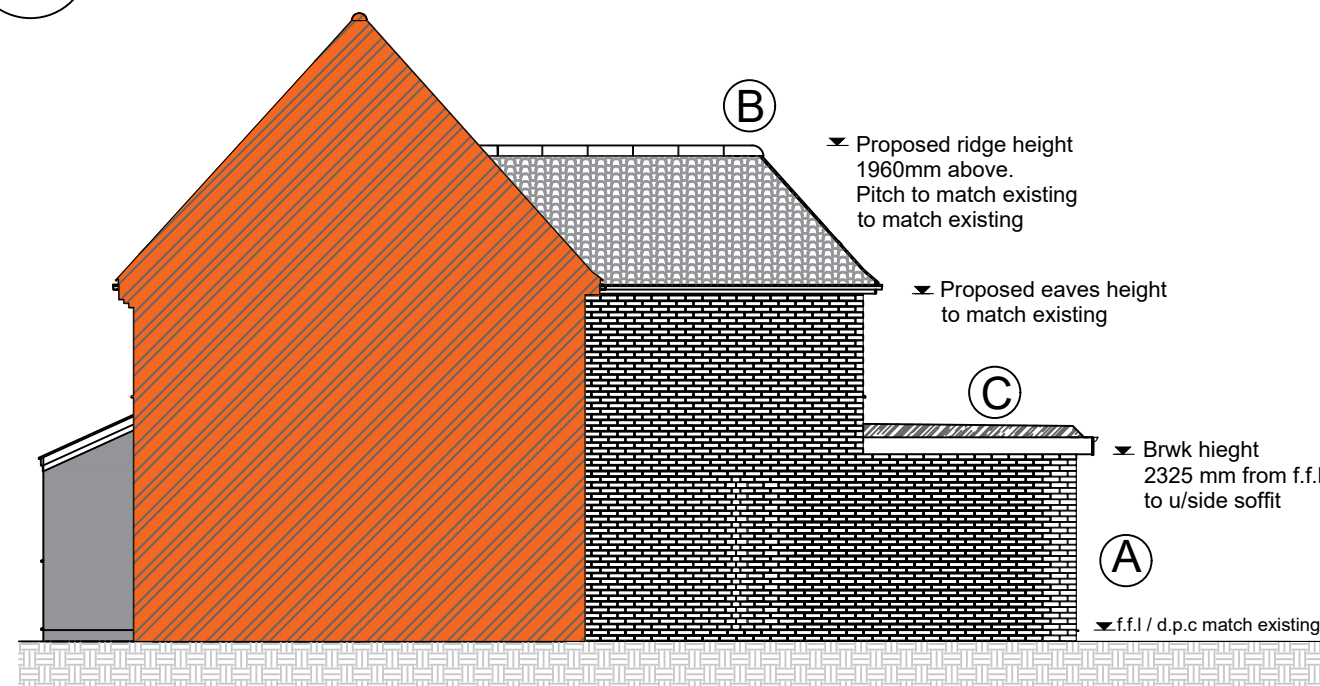

NOTES:

- (A) Red Face Bricks
- (B) Concrete Pan Tiles
- (C) G.R.P Warm Deck Roof in Grey ,facia & soffit to match existing

Rev Date Details Of Issue Initials

Status

Planning

MC Contracting

Tel:01895 811 810

Email: seanococonnellbuild@yahoo.co.uk

This document and all information herein is confidential and the intellectual property of MC. It is disclosed in confidence on terms that it will not be disclosed to any third party, used, sold, loaned, licensed, or reproduced in whole or in any part in any manner or form for manufacturing, tendering or for any other purpose without the written permission of MC. The copyright is retained by MC. © MC

Client Ms Amelia Maysun

Project 93 Haddon Drive, Woodley . RG5 4LY

Title Existing & Proposed Rear Elevation

Drawn SOC Date: 10/11/2024 Scale (at A3) 1:100

Drg no. HDAA2 Revision No.