



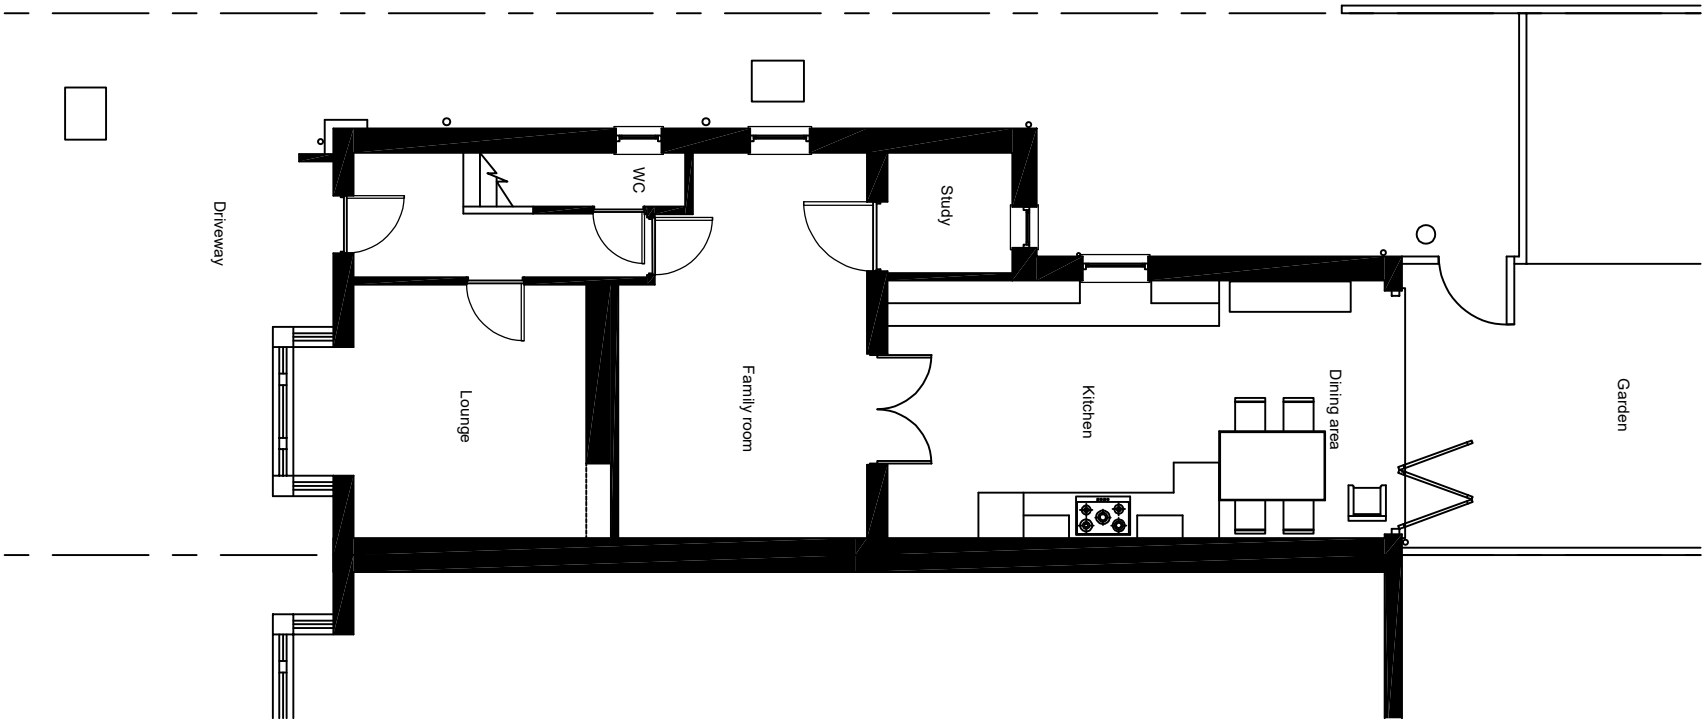

Existing ground floor plan

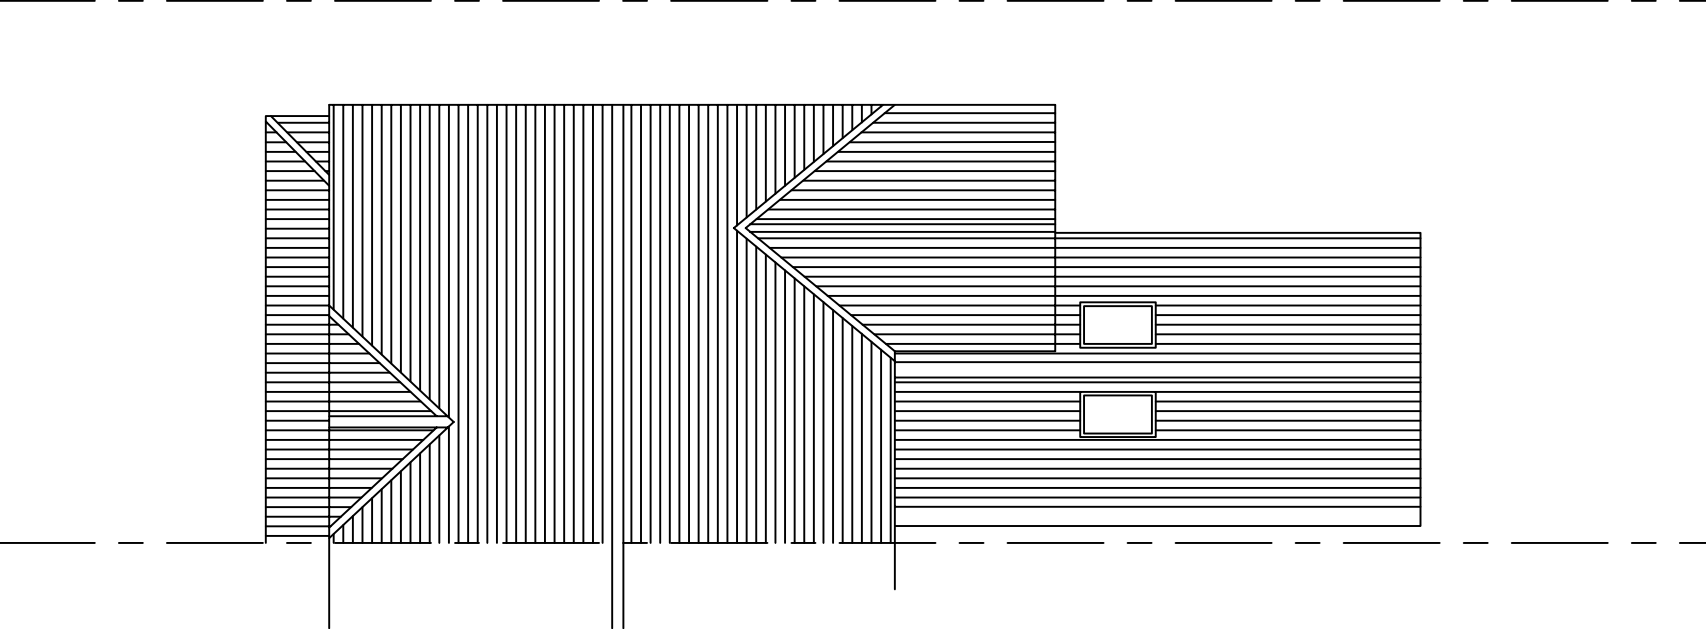

Existing roof plan



sarahgouldarchitects@gmail.com

Client

Mr & Mrs Parker

Project

2 Church Lane, Three Mile Cross

Description

Existing Ground floor & Roof plans



SCALE BAR 1:100

Revision	A	21-07-25	Planning
	-	04-06-25	For Information
Description			

Status

Planning

Scale

1:100@A3

Drawn By

SG

Date

Jun 25

Job Number


069

Drawing Number

03-01

Revision

A

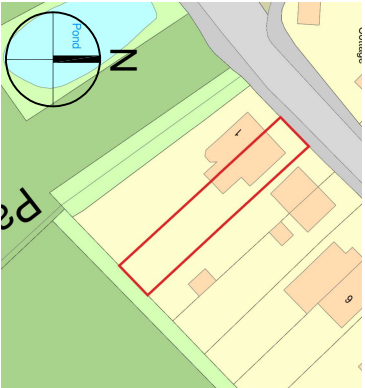

Location plan (not to scale)

Contractors and consultants are not to scale dimensions from this drawing