




Contractors and consultants are not to scale dimensions from this drawing

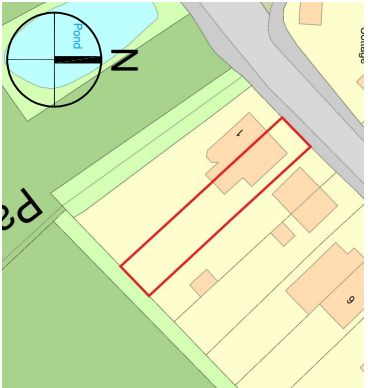

Location plan (not to scale)

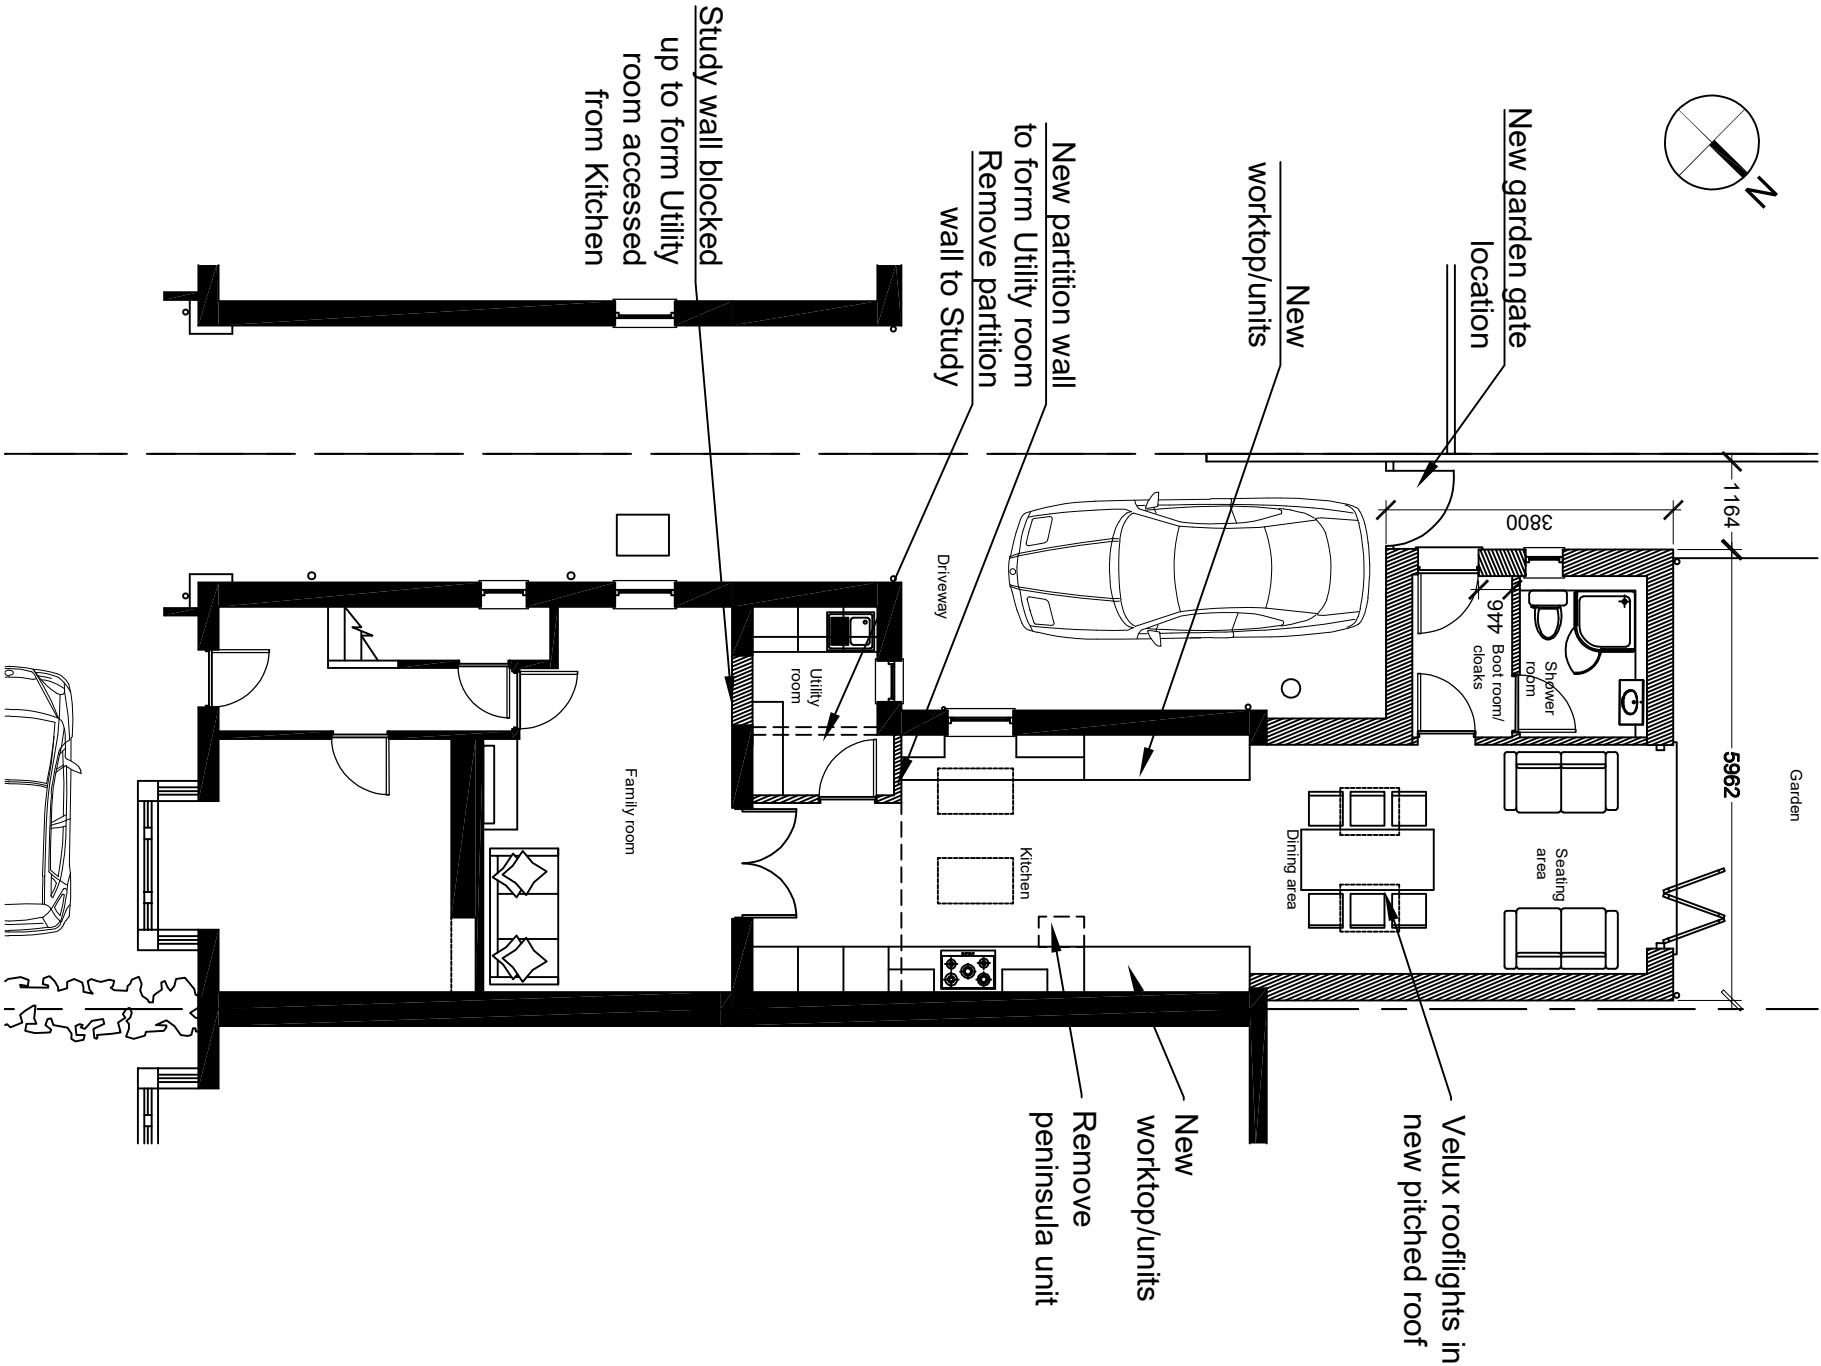

Proposed ground floor plan

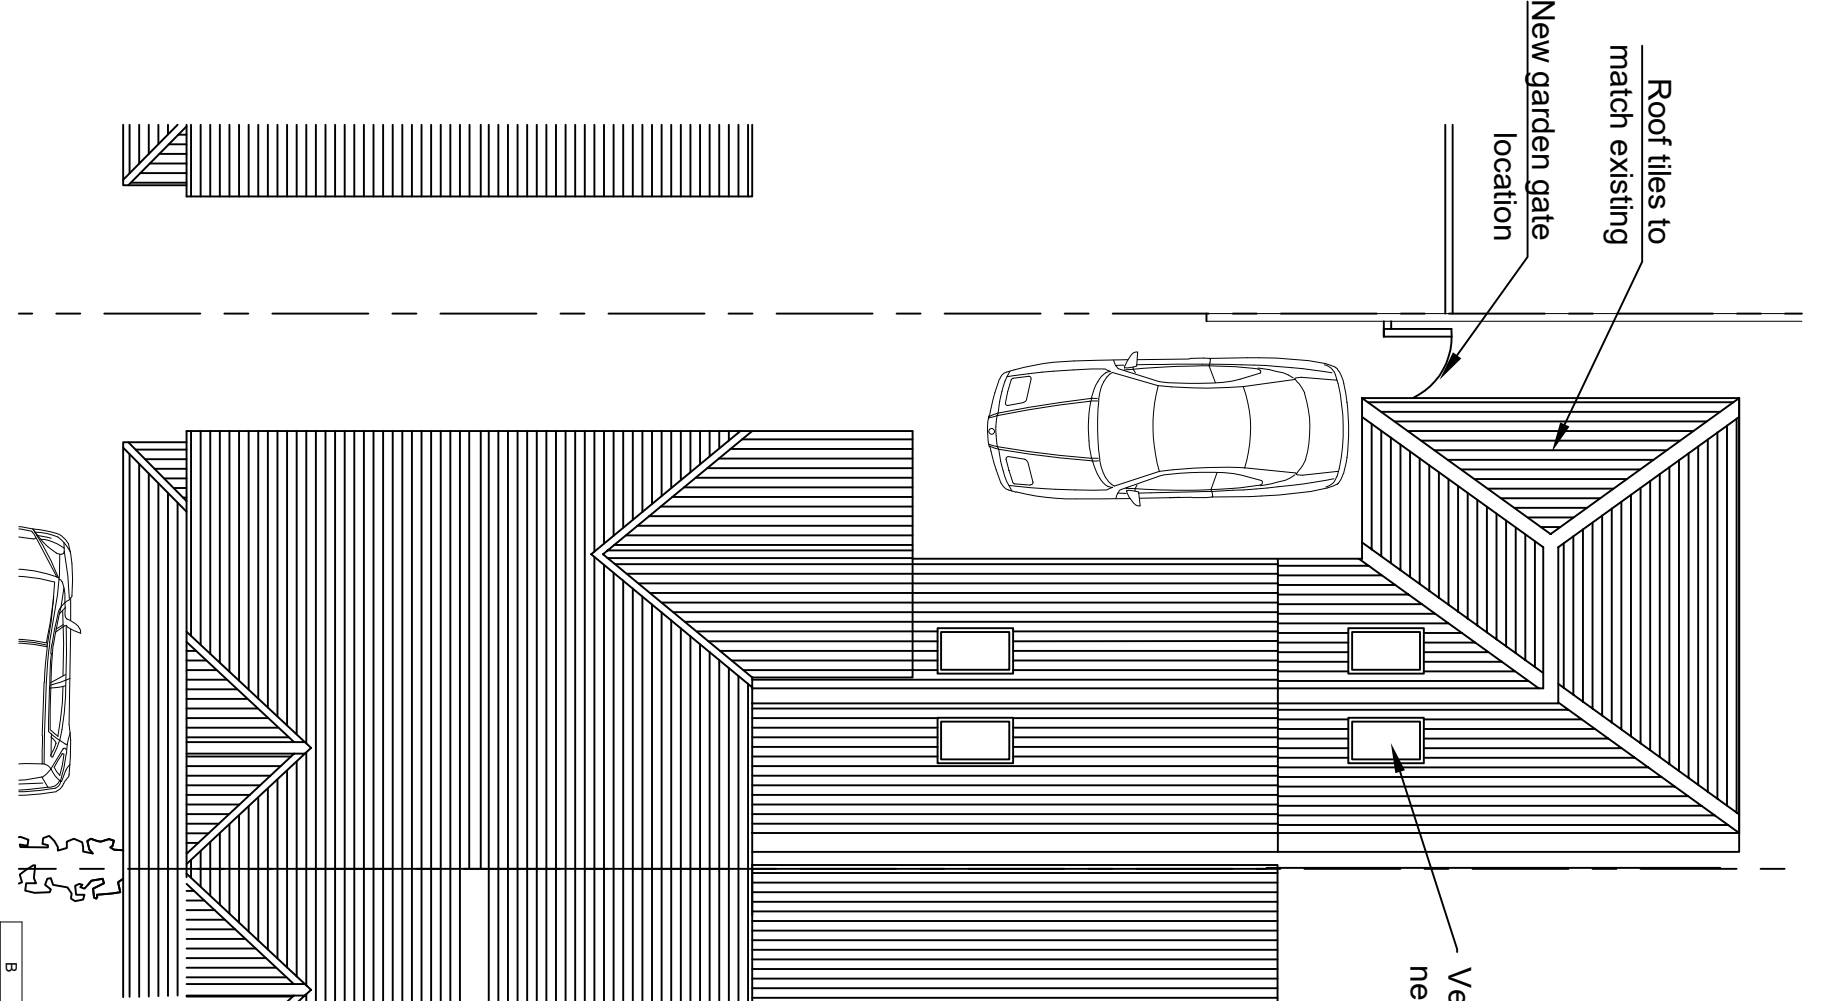

Proposed roof plan

B	21-07-25	Planning
A	02-07-25	Revised proposals
-	23-06-25	For Information
Revision	Date	Description

Status

Planning

Scale 1:100@A3
Job Number 069
Drawn By SG
Drawing Number 03-06

Date Jun 25
Revision B



sarahgouldarchitects@gmail.com

Client Mr & Mrs Parker
Project 2 Church Lane, Three Mile Cross
Description Proposed Ground floor & roof plans



SCALE BAR 1:100