



Contractors and consultants are not to scale dimensions from this drawing

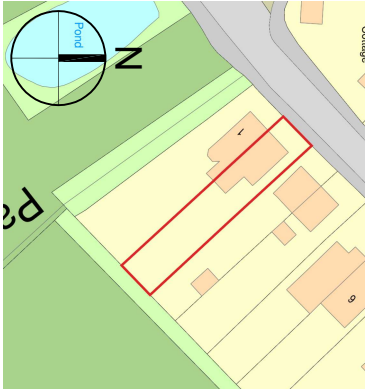


Location plan (not to scale)

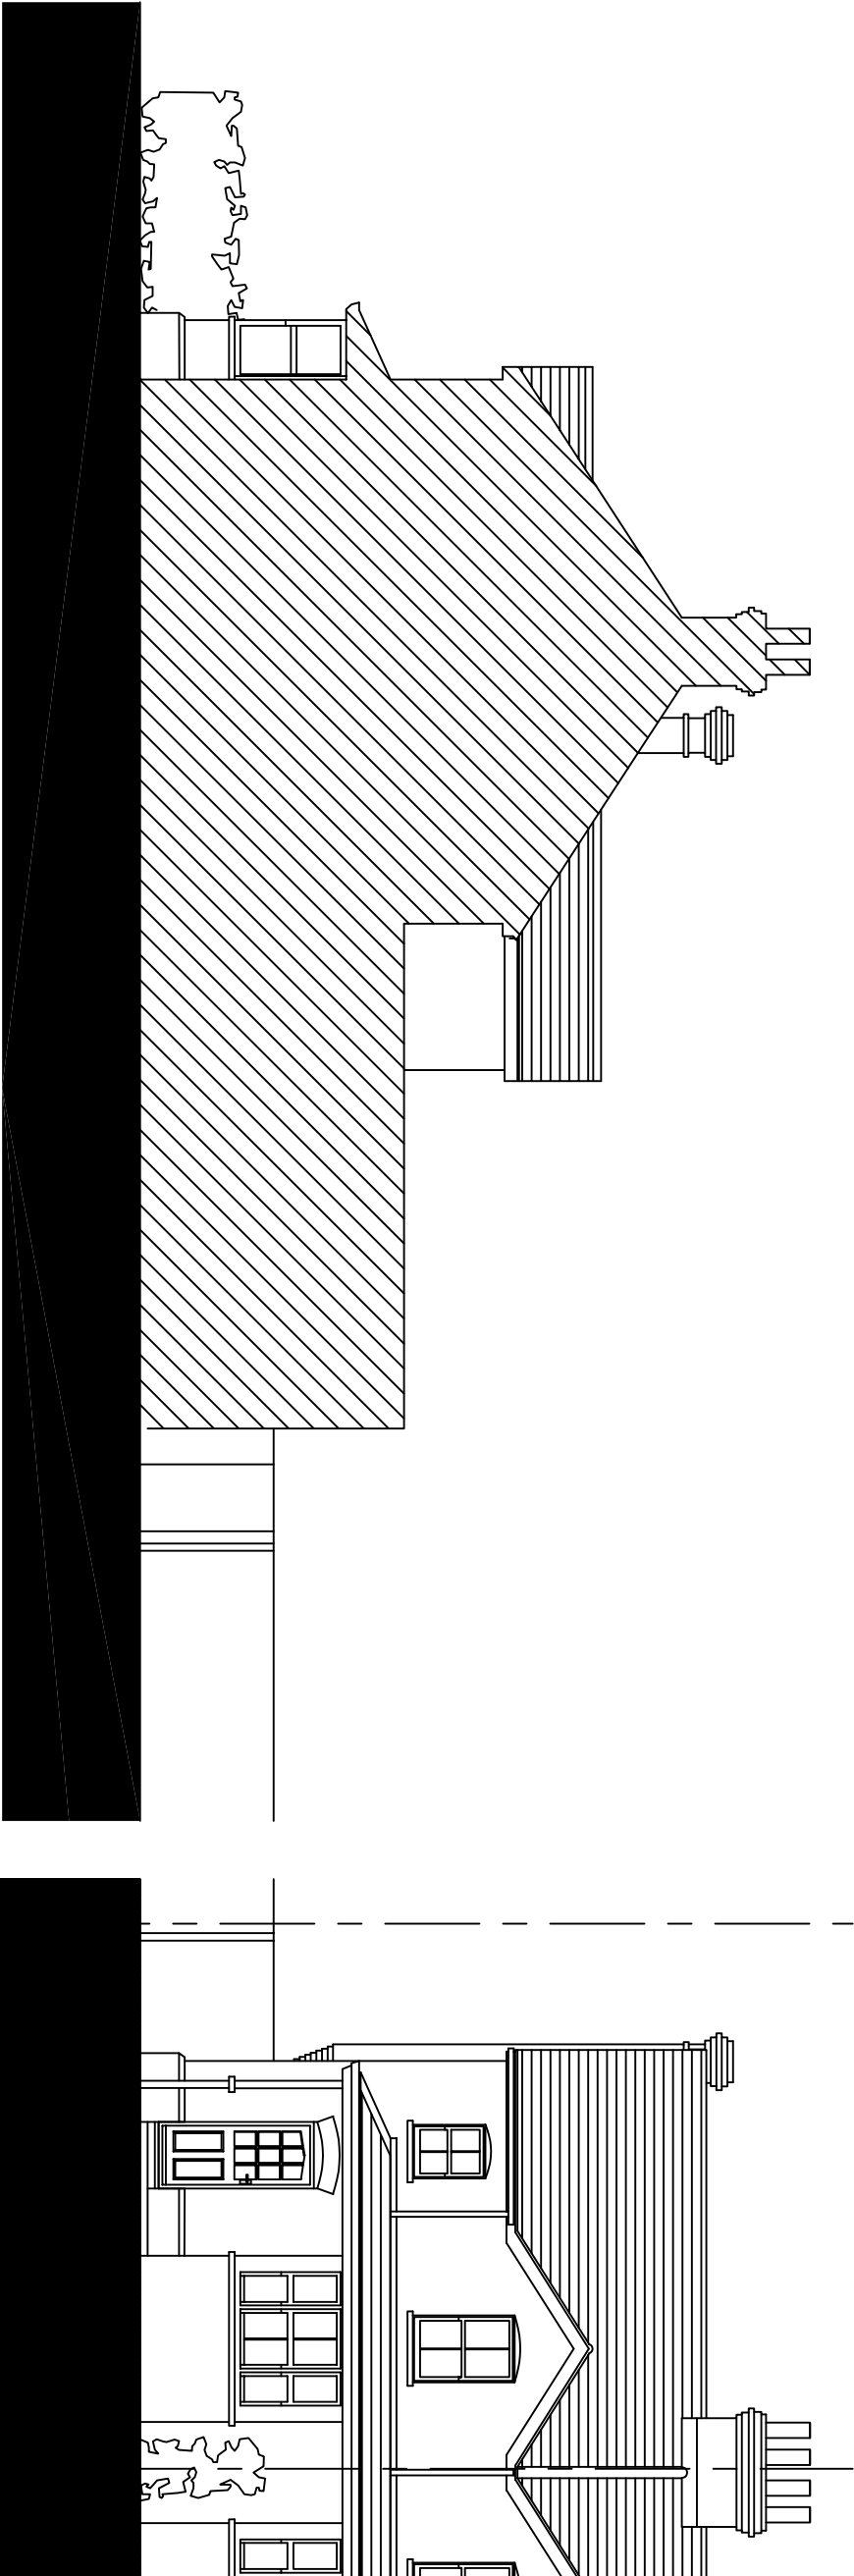

South-west elevation

North-west elevation

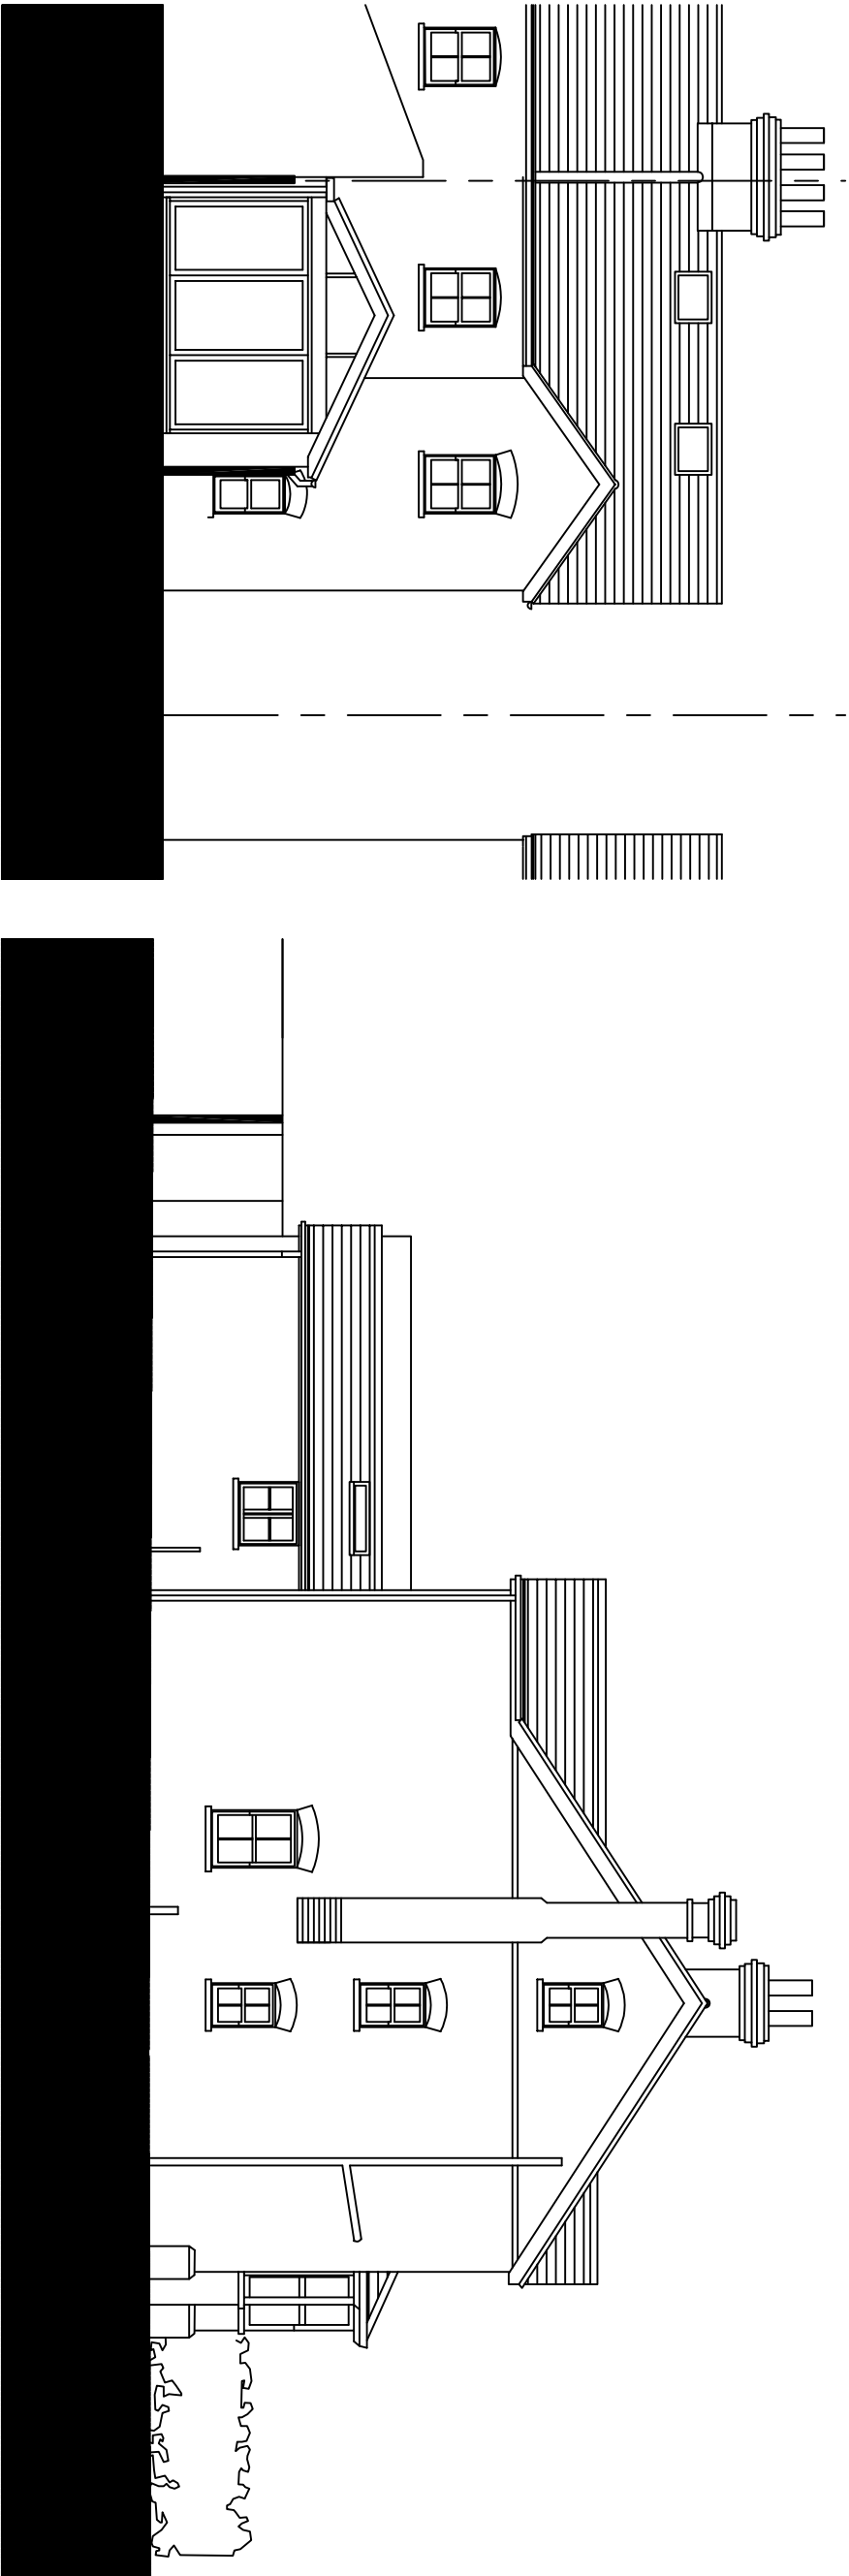

South-east elevation

North-east elevation

A	21-07-25	Planning
-	04-06-25	For Information
Revision	Date	Description

Client

Mr & Mrs Parker

Project

2 Church Lane, Three Mile Cross

Description

Existing elevations



SCALE BAR 1:100

Status
Planning

Scale

1:100@A3

Drawn By

SG

Job Number

069

Drawing Number

05-01

Date

Jun 25

Revision

A



sarahgouldarchitects@gmail.com