

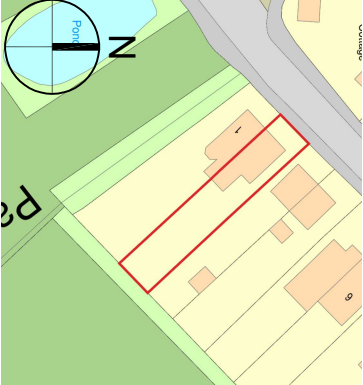


Contractors and consultants are not to scale dimensions from this drawing


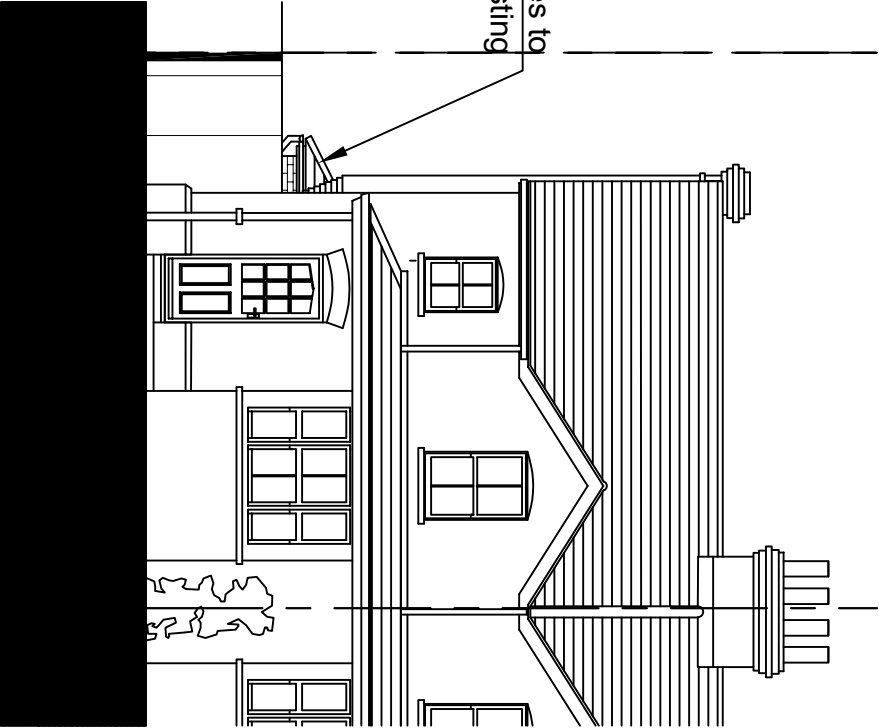


Location plan (not to scale)

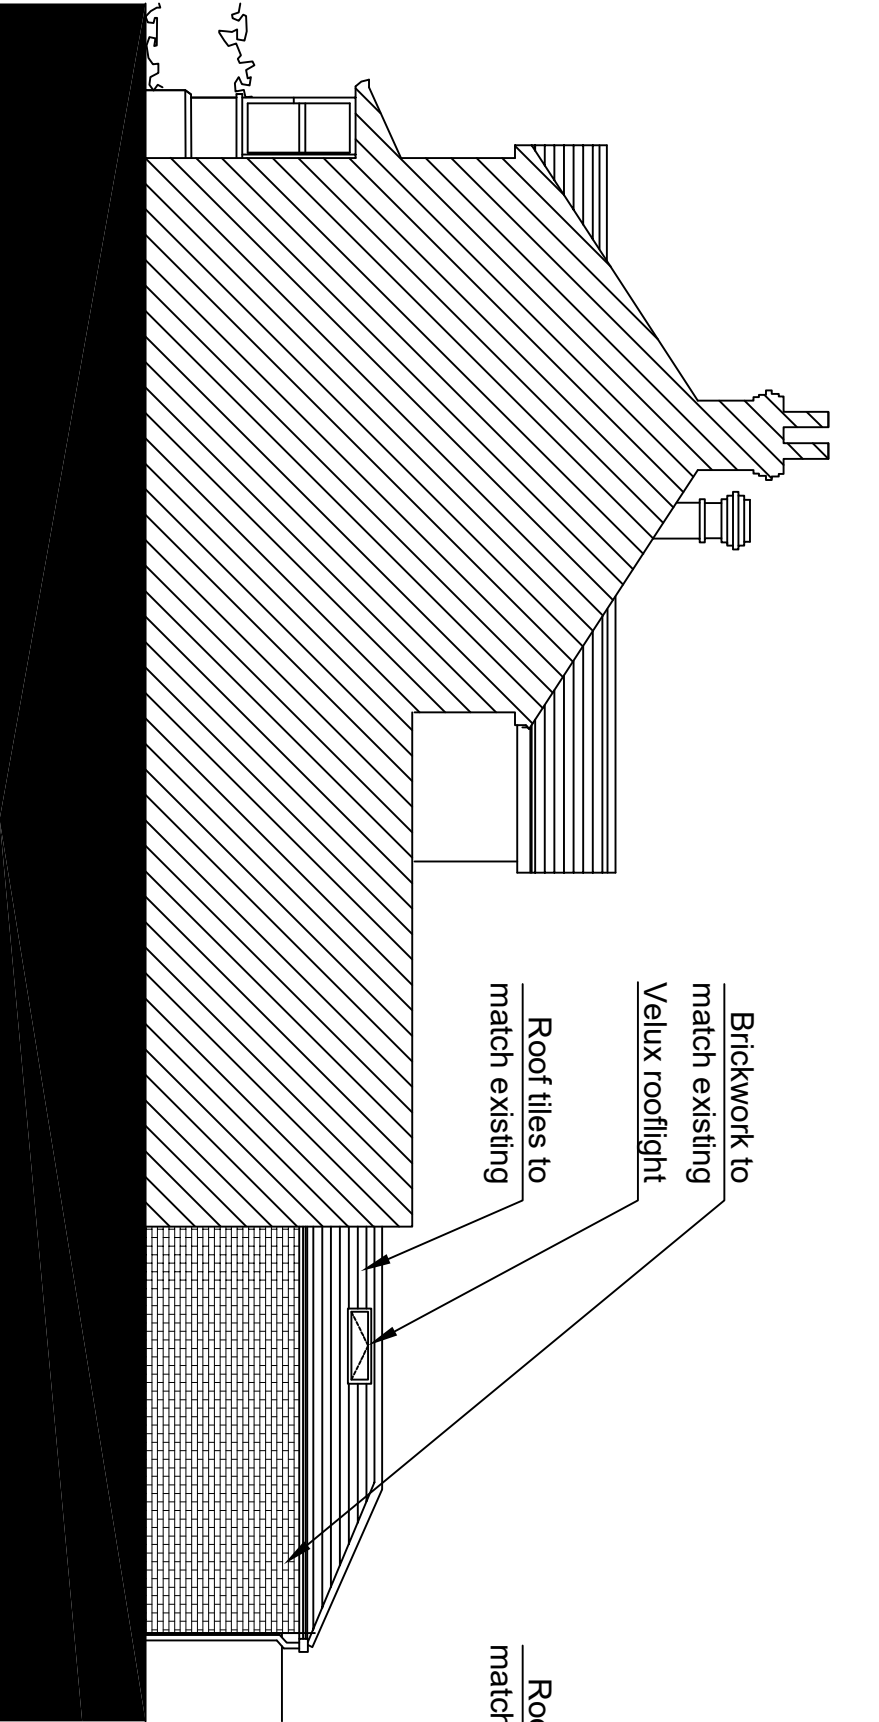

South-East elevation

South-West elevation

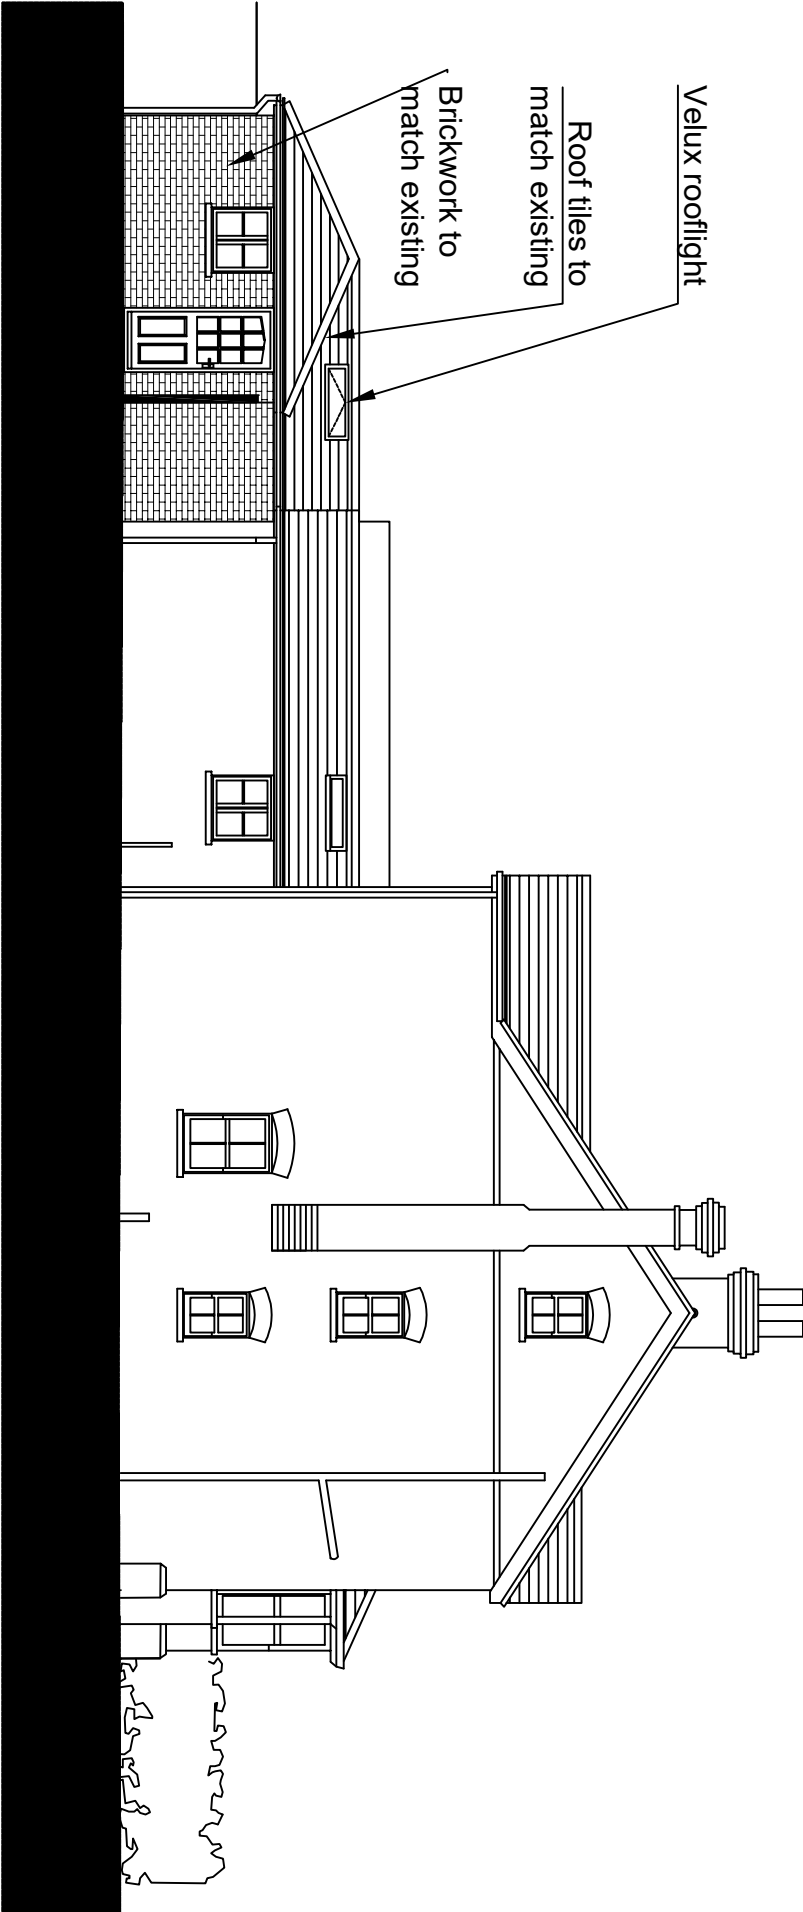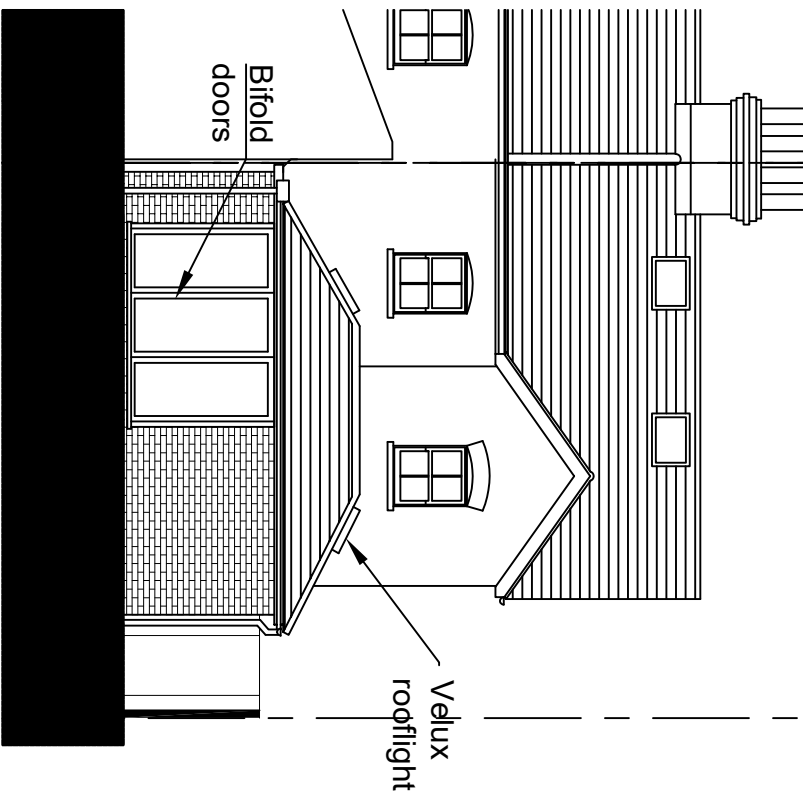

North-East elevation

North-West elevation

Revision	Date	Description
-	21-07-25	Planning

Status

Planning

Scale

1:100@A3

Drawn By

SG

Date

July 25

Job Number

069

Drawing Number

05-05

Revision

-

Client

Mr & Mrs Parker

Project

2 Church Lane, Three Mile Cross

Description

Proposed elevations



SCALE BAR 1:100



sarahgouldarchitects@gmail.com