

NOTES


© SK Design consultants - THIS DRAWING AND DESIGN REMAINS THE COPYRIGHT AND INTELLECTUAL PROPERTY OF SK CONSULTANTS AND SHALL NOT BE COPIED IN ANY FORMAT WITHOUT APPROVAL.

THIS DRAWING IS TO BE READ IN CONJUNCTION WITH ALL OTHER DRAWINGS AND DOCUMENTS PROVIDED. THE CONTRACTOR MUST CHECK ALL DIMENSIONS ON SITE BEFORE PLACING ORDERS FOR MATERIALS OR SHOP FABRICATIONS OR COMMENCING WORKS ON SITE. ANY DISCREPANCIES SHOULD BE NOTIFIED BEFORE PROCEEDING.



PROPOSED EAST ELEVATION

SCALE 1 : 100

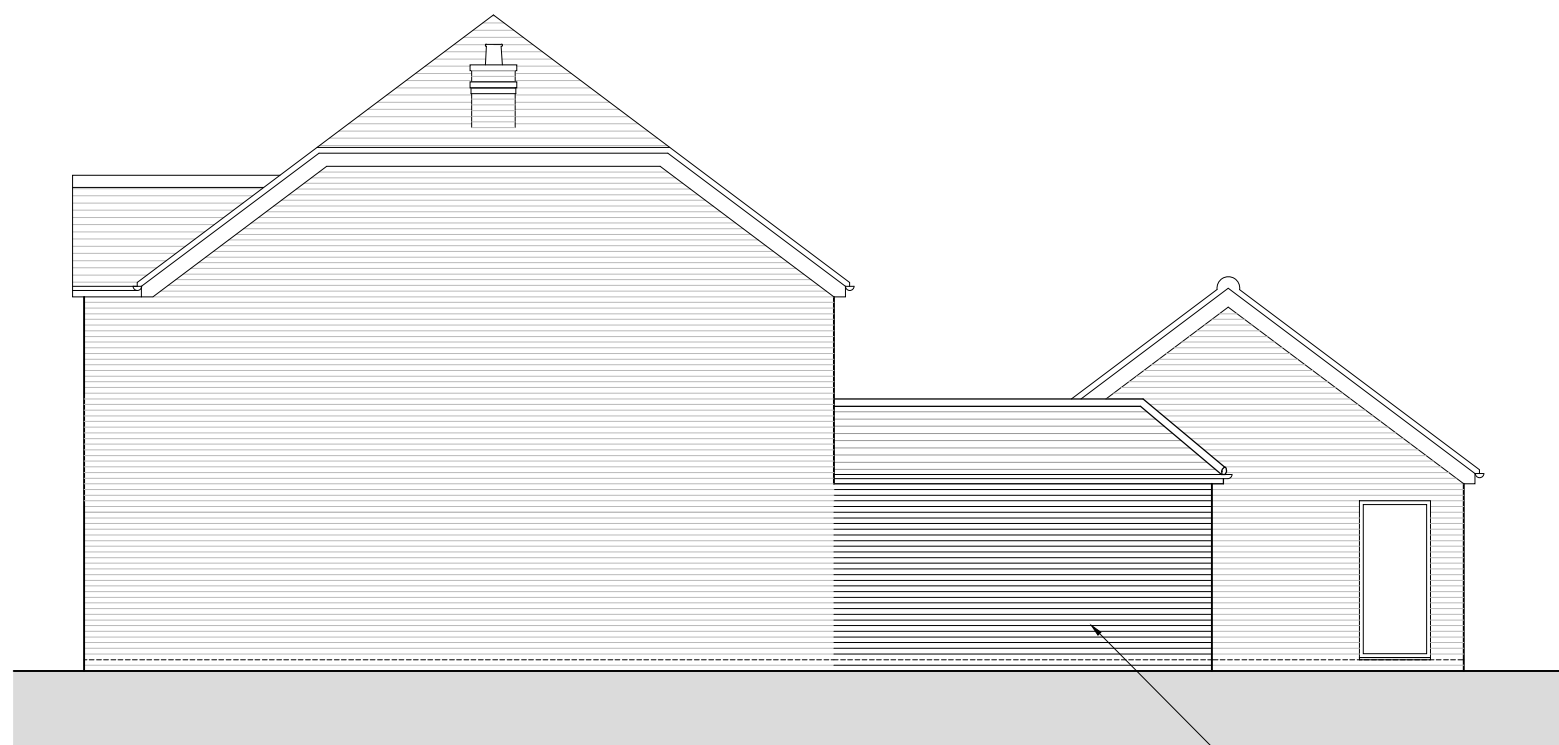

New bricks to match existing.

PROPOSED NORTH ELEVATION

SCALE 1 : 100



New roofs to match existing.

New bricks to match existing.

New doors and windows to match existing.

PROPOSED SOUTH ELEVATION

SCALE 1 : 100




PROPOSED WEST ELEVATION

SCALE 1 : 100



EXISTING EAST ELEVATION

SCALE 1 : 100

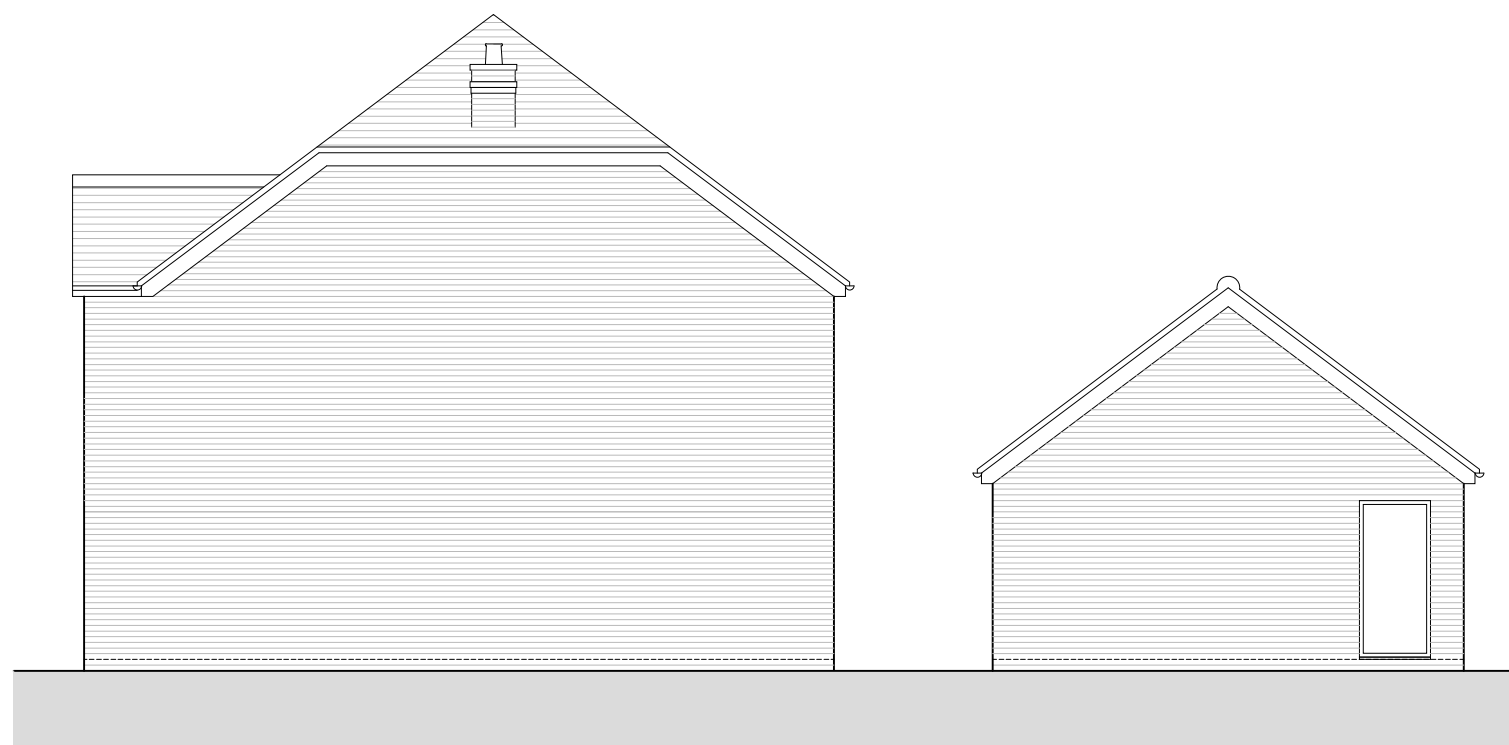

EXISTING NORTH ELEVATION

SCALE 1 : 100




EXISTING SOUTH ELEVATION

SCALE 1 : 100




EXISTING WEST ELEVATION

SCALE 1 : 100

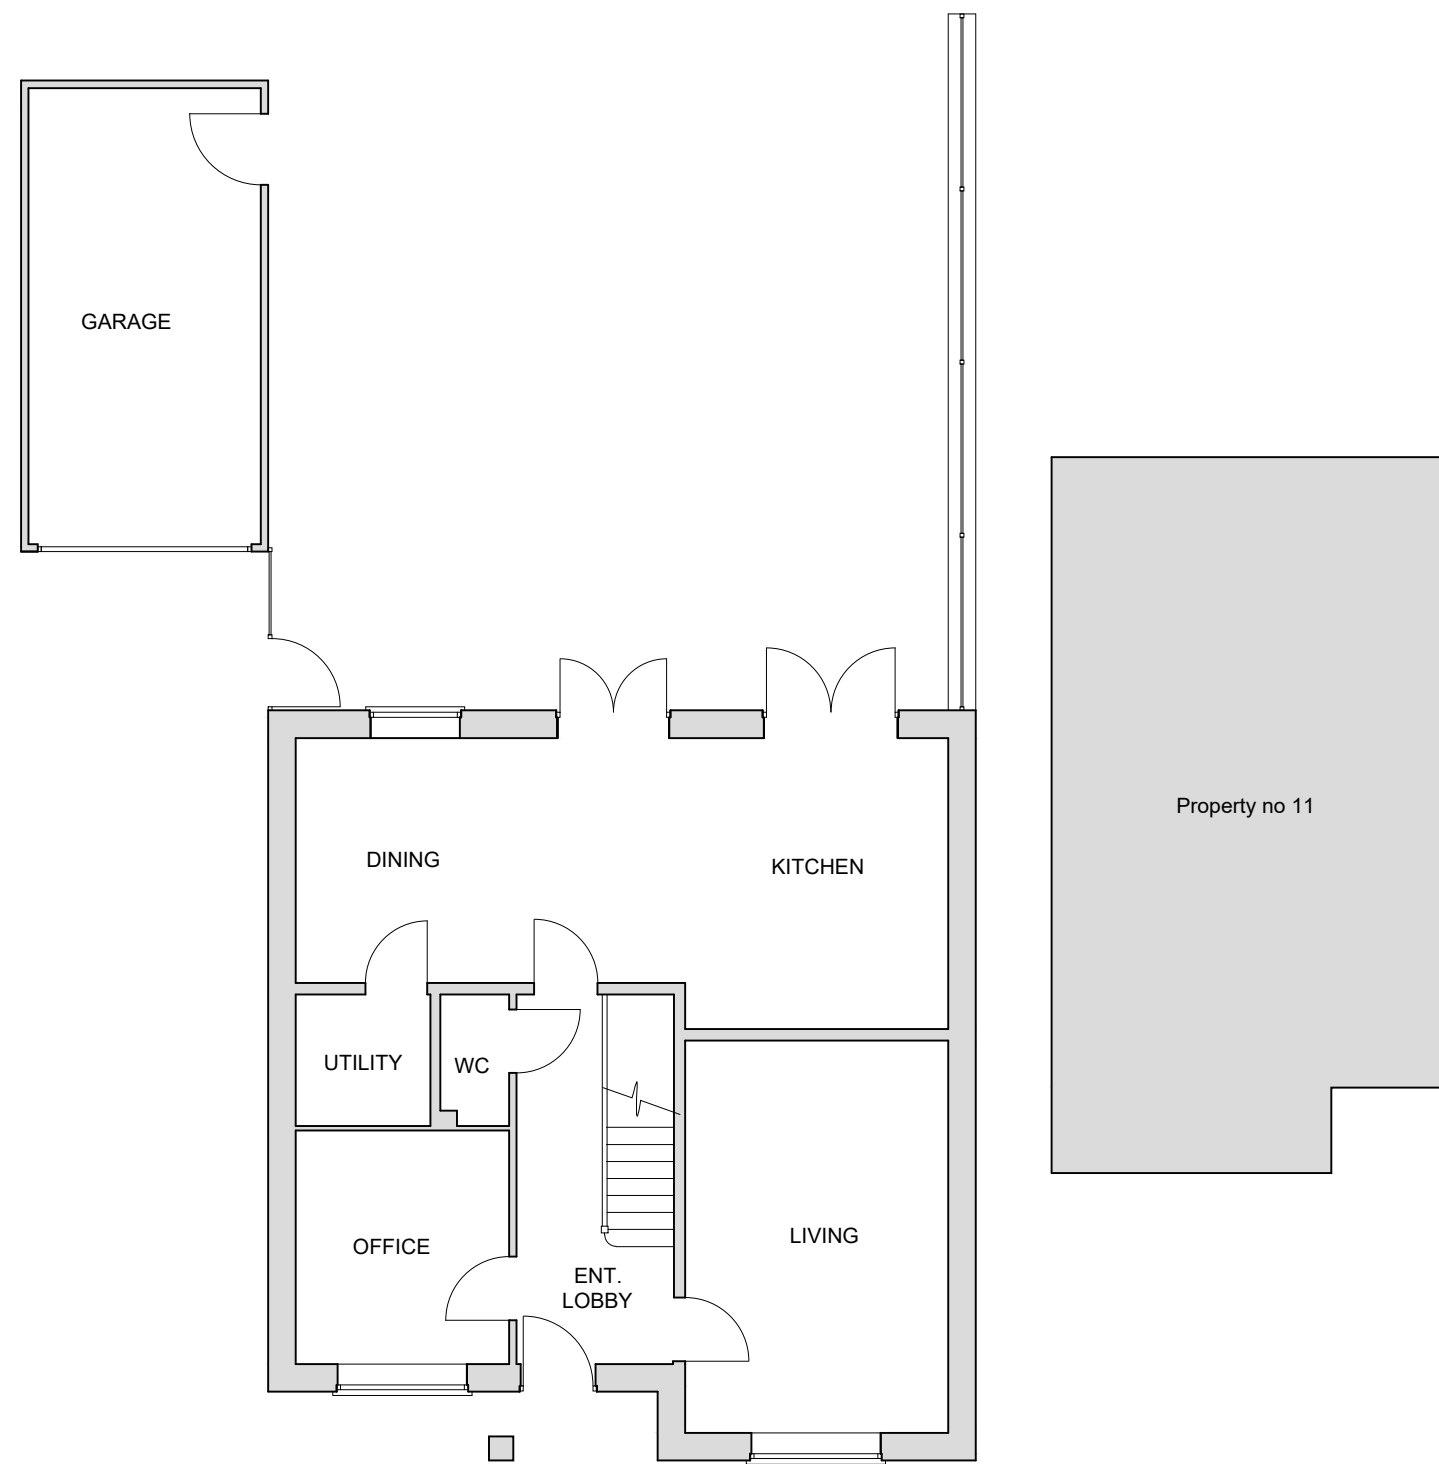

EXISTING GROUND FLOOR PLAN

SCALE 1 : 100

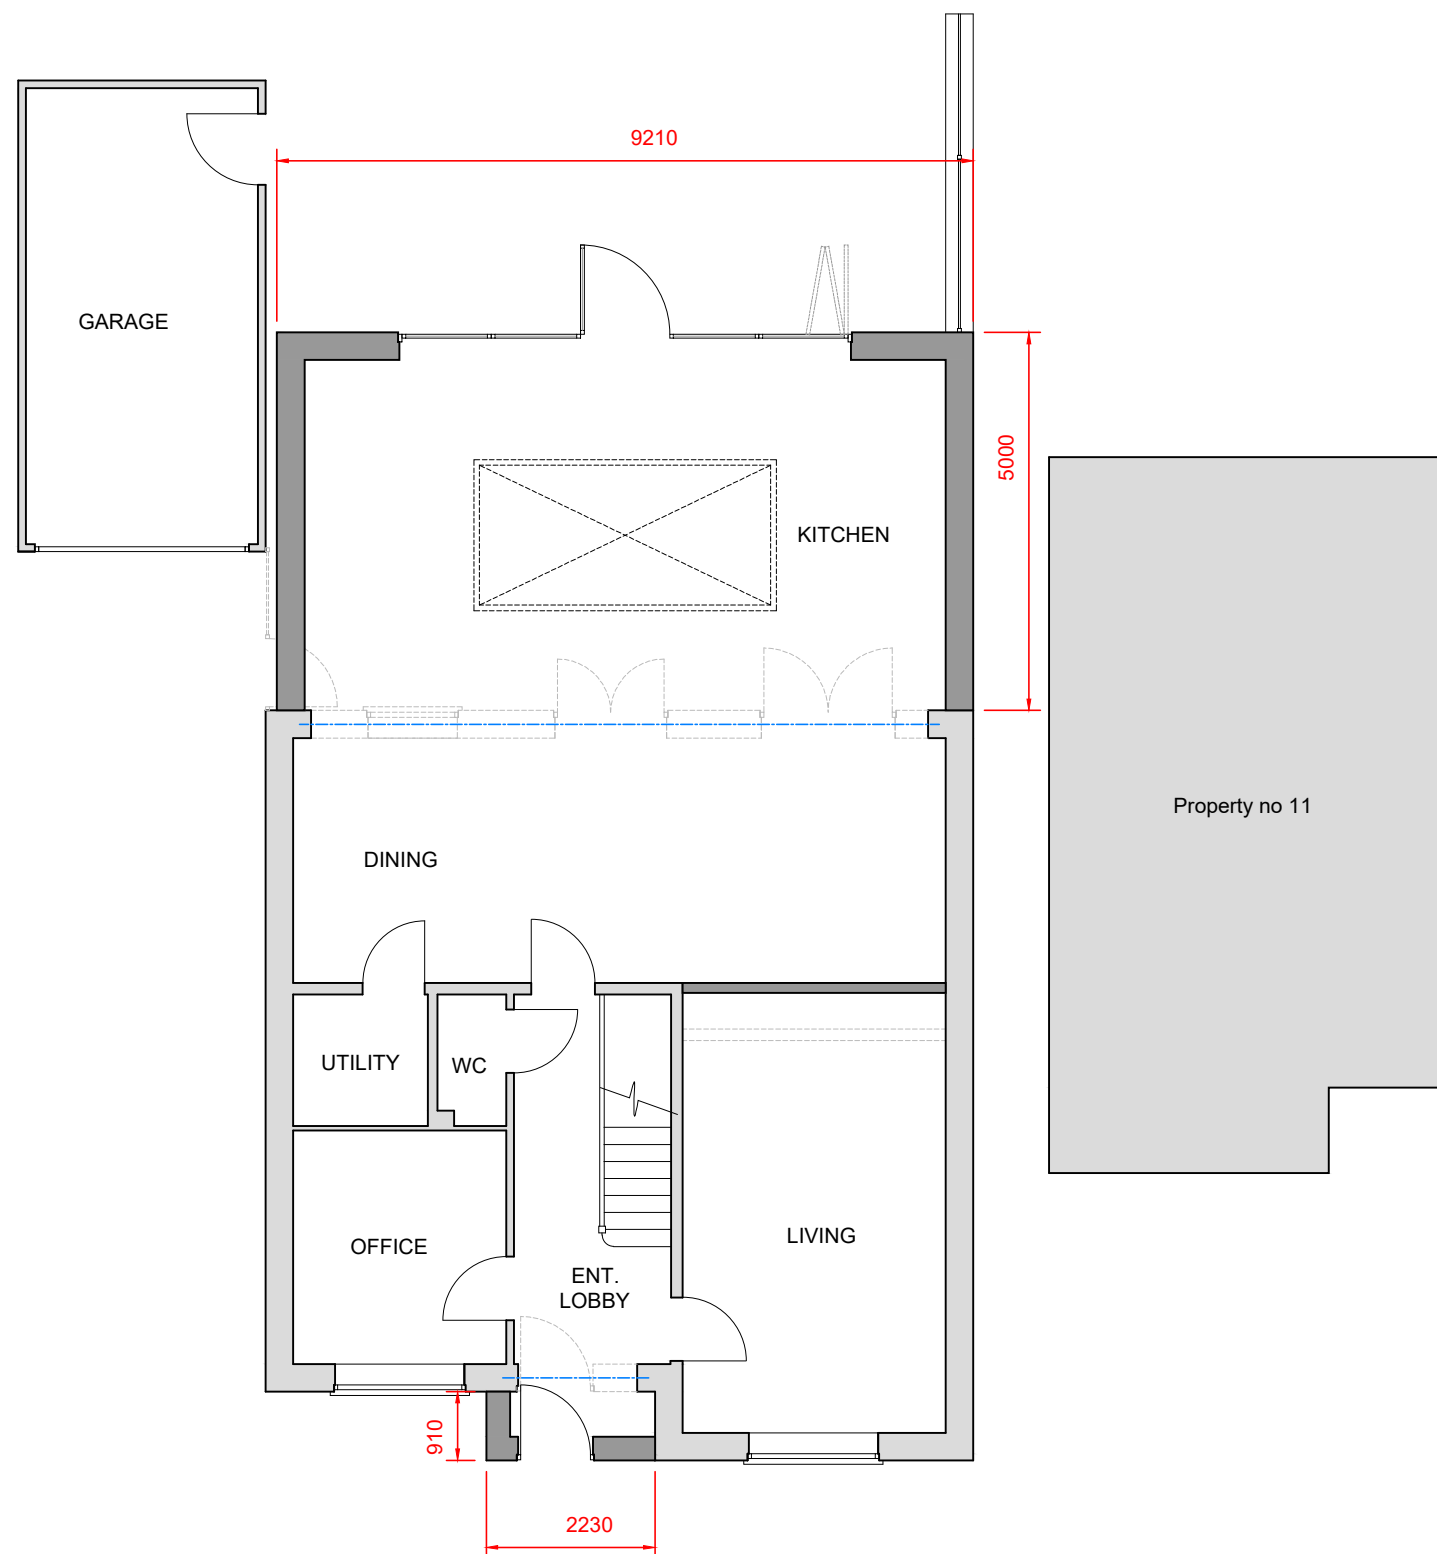

PROPOSED GROUND FLOOR PLAN

SCALE 1 : 100



SK Design Consultants
22 Netley close
Caversham
Reading RG4 6SR
Tel : 07821111602

Client:
Mr SRIKANTH NAULE

Project:
Single storey rear extension & Porch conversion.

Location:
9 Harrington Close, Shinfield Reading, RG2 9LF

Drawing Title:
PLANS AND ELEVATIONS

Date:
APR 2026

Sheet Size:
A1

Drawn:
SK

Drawing No:
P1740 -02

Revision:
.