

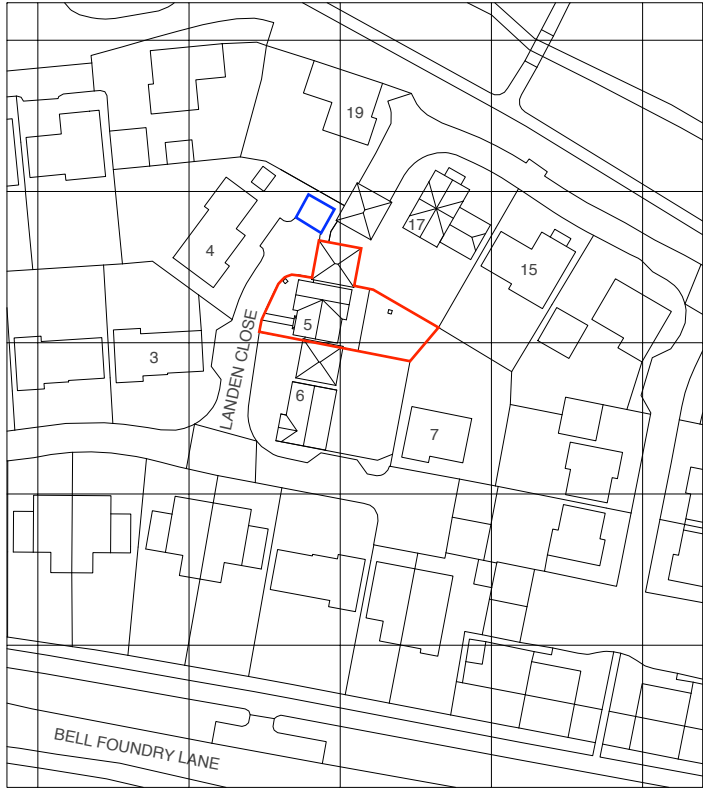


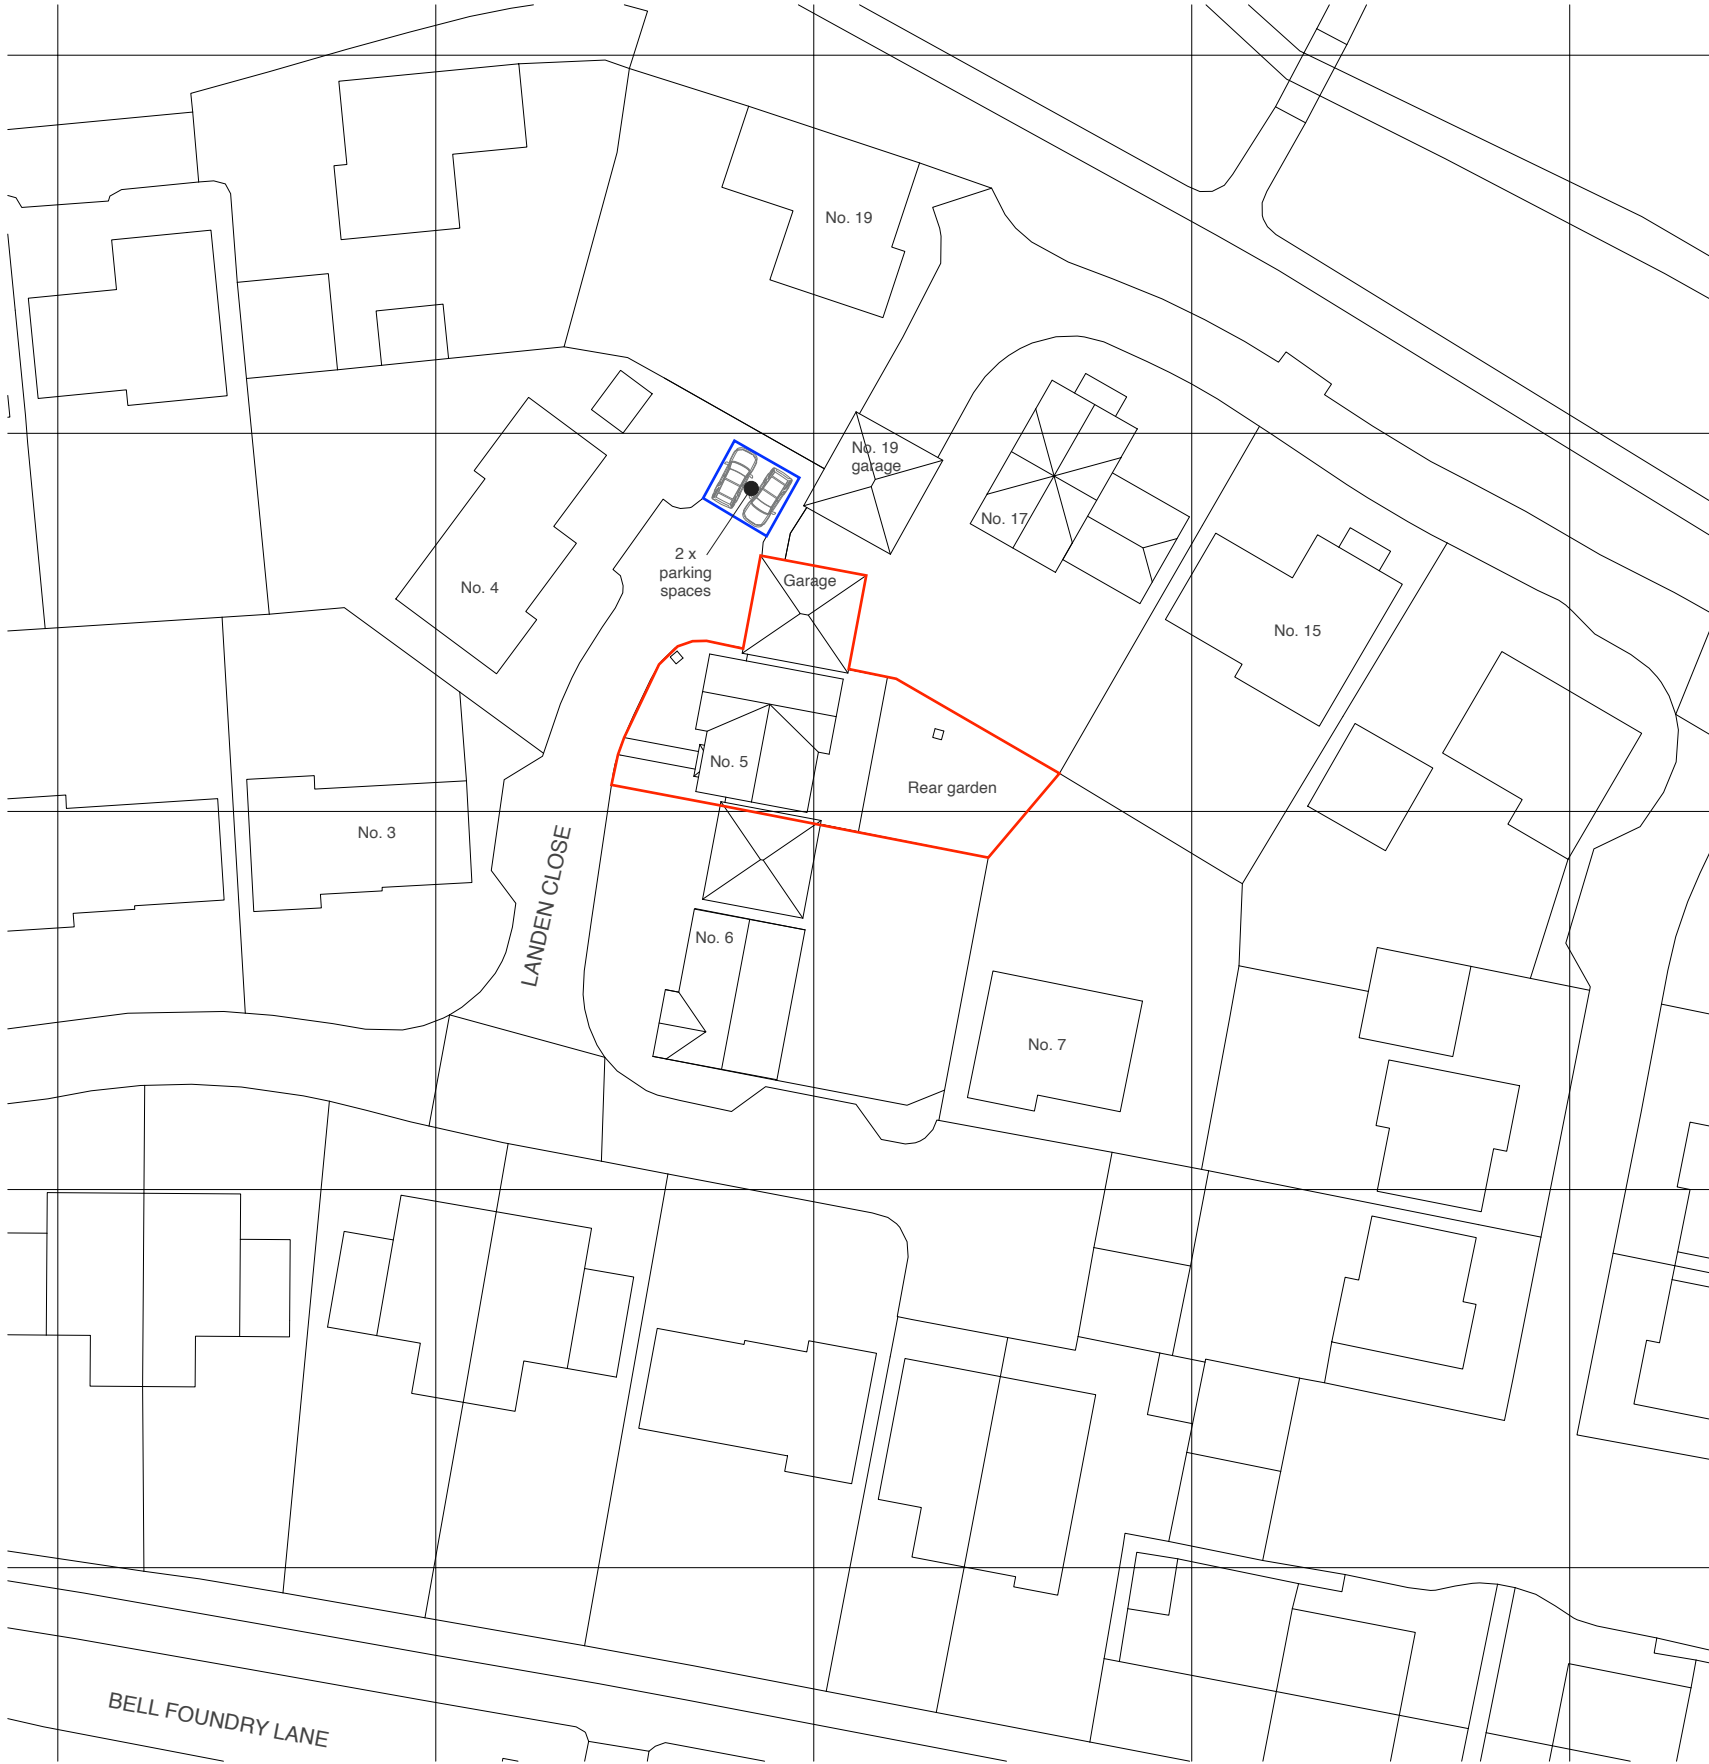

Ordnance Survey © Crown Copyright 2024. All rights reserved.
Licence number 100022432

Site Location Plan

 

Block Plan




Drawing Title	
Location + Block Plan As Existing	
Project	Client
5 Landen Close, Wokingham, RG40 5AQ	Rhiannon Calado Vitor Soares
Date	
January 2024	

Project no. / Stage /	Drawing no. / Revision
1142- PLA-	001_B
Revision notes:	Drawn by: LW
A - First Issue B - 28.01.25 - Blue line added to parking area	
Copyright Whitfield Design Architects © 2024 Web: www.whitfield-design.co.uk Email: liam@whitfield-design.co.uk Phone: 07810794436	
NOTES: Print all drawings in full colour at A3 size. All measurements to be confirmed on site by the contractor prior to starting any building work. All structure indicative, see Structural Engineer's drawings for more information. Design to comply with the latest Building Regulations and Approved Documents.	


WHITFIELD : DESIGN
ARCHITECTS



Drawing Title		Project no. / Stage /		Drawing no. / Revision	
Site Photos Photos Taken 10.01.2024		1142- PLA-		002_A	
		Revision notes:		Drawn by: LW	
Project		Client		WHITFIELD : DESIGN ARCHITECTS	
5 Landen Close, Wokingham, RG40 5AQ		Rhiannon Calado Vitor Soares			
Date		January 2024			
		Copyright Whitfield Design Architects © 2024 Web: www.whitfield-design.co.uk Email: liam@whitfield-design.co.uk Phone: 07810794436 NOTES: Print all drawings in full colour at A3 size. All measurements to be confirmed on site by the contractor prior to starting any building work. All structure indicative, see Structural Engineer's drawings for more information. Design to comply with the latest Building Regulations and Approved Documents.			

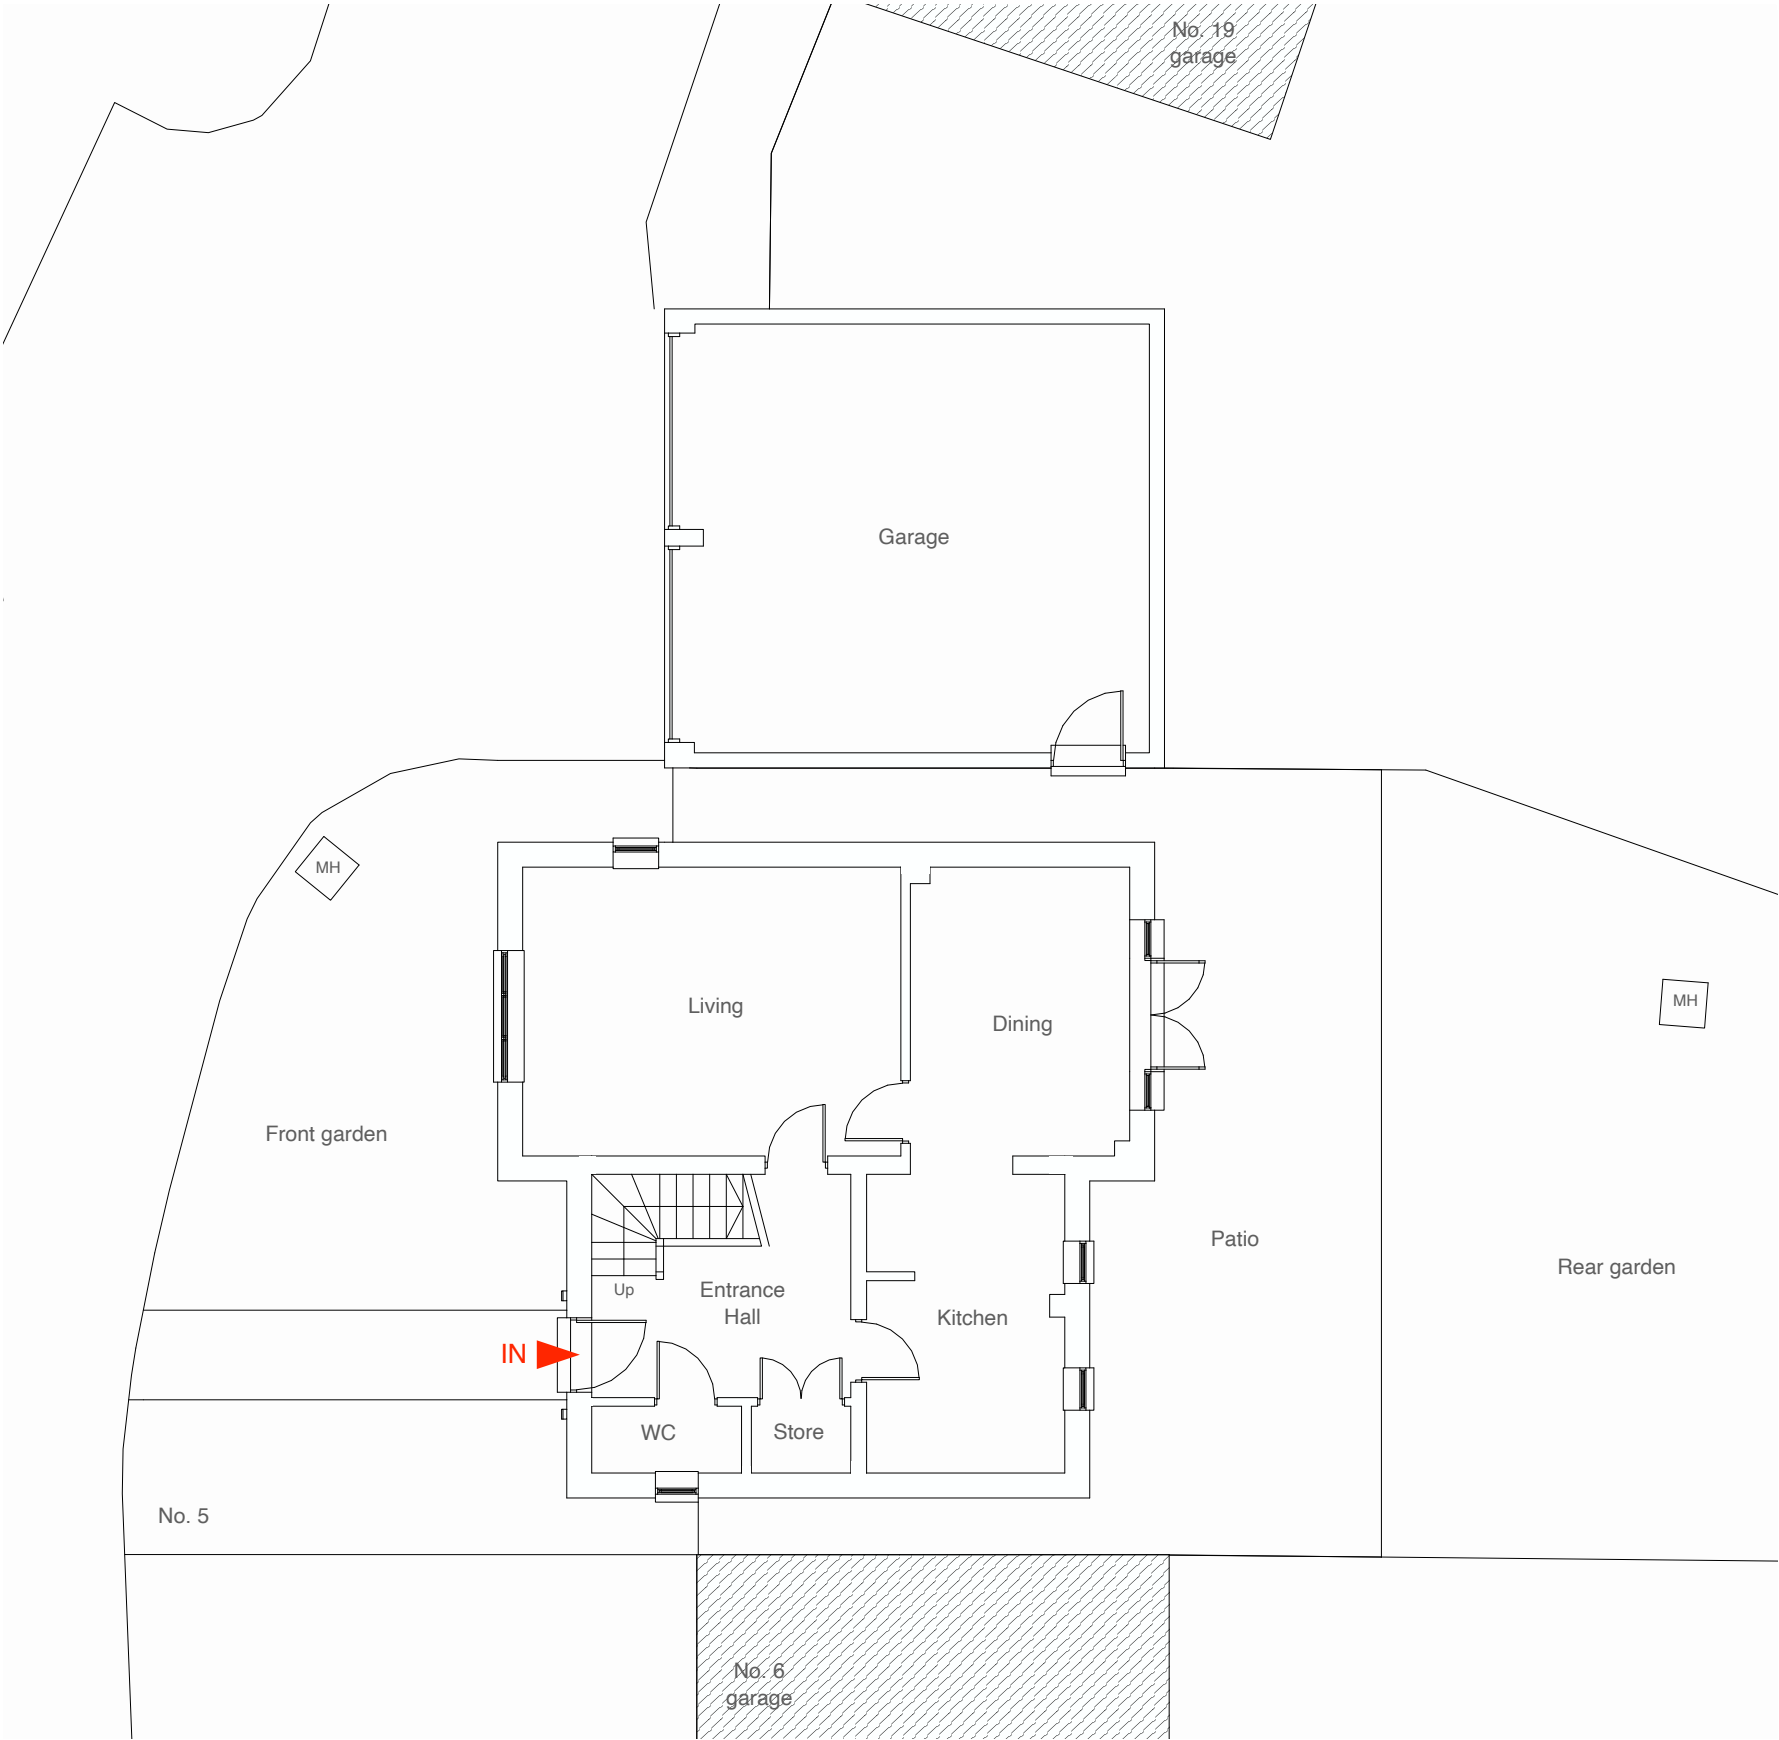

Ground Floor Plan

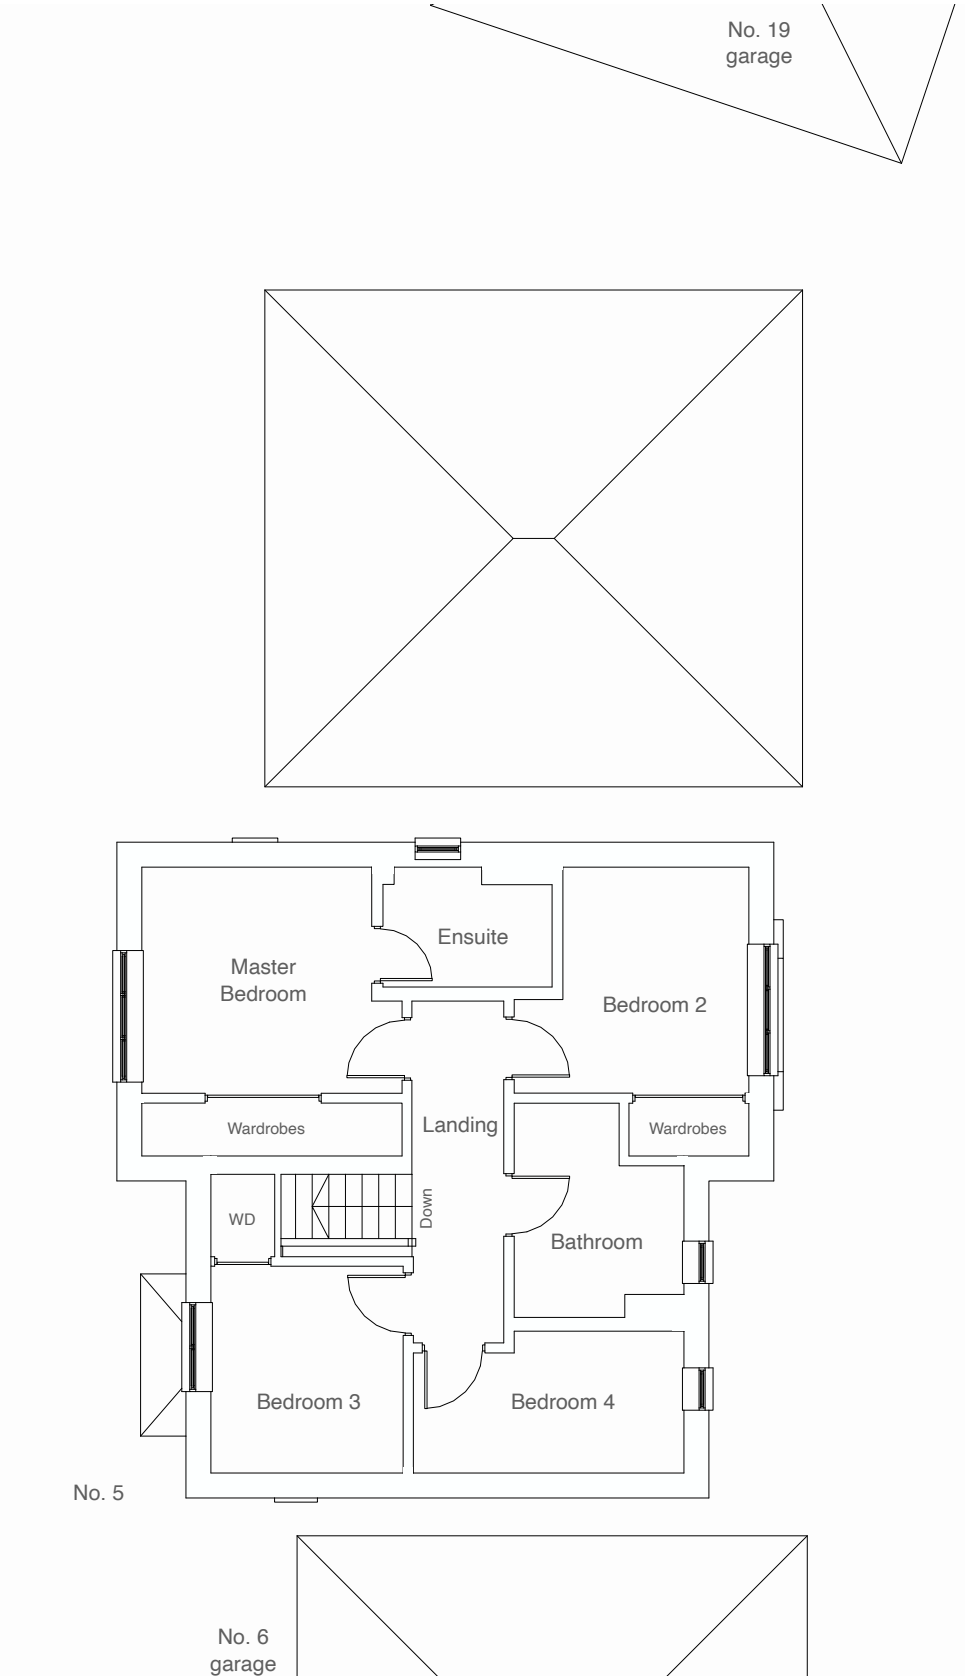

First Floor Plan



1:100 @ A3

0 1 2 3 4 5 10m

Drawing Title	
Existing GA Plans	
Project	Client
5 Landen Close, Wokingham, RG40 5AQ	Rhiannon Calado Vitor Soares
Date	
January 2024	

Project no. / Stage /	Drawing no. / Revision
1142- PLA-	003_A
Revision notes:	Drawn by: LW
A - First Issue	
Copyright Whitfield Design Architects © 2024 Web: www.whitfield-design.co.uk Email: liam@whitfield-design.co.uk Phone: 07810794436	
NOTES: Print all drawings in full colour at A3 size. All measurements to be confirmed on site by the contractor prior to starting any building work. All structure indicative, see Structural Engineer's drawings for more information. Design to comply with the latest Building Regulations and Approved Documents.	


WHITFIELD : DESIGN
ARCHITECTS




Front Elevation




Rear Elevation

 


Drawing Title		Project no. / Stage /		Drawing no. / Revision	
Existing Elevations		1142- PLA-		004_A	
		Revision notes:		Drawn by: LW	
		A - First Issue		WHITFIELD : DESIGN ARCHITECTS	
Project		Client			
5 Landen Close, Wokingham, RG40 5AQ		Rhiannon Calado Vitor Soares			
Date		Copyright Whitfield Design Architects © 2024 Web: www.whitfield-design.co.uk Email: liam@whitfield-design.co.uk Phone: 07810794436			
January 2024		NOTES: Print all drawings in full colour at A3 size. All measurements to be confirmed on site by the contractor prior to starting any building work. All structure indicative, see Structural Engineer's drawings for more information. Design to comply with the latest Building Regulations and Approved Documents.			

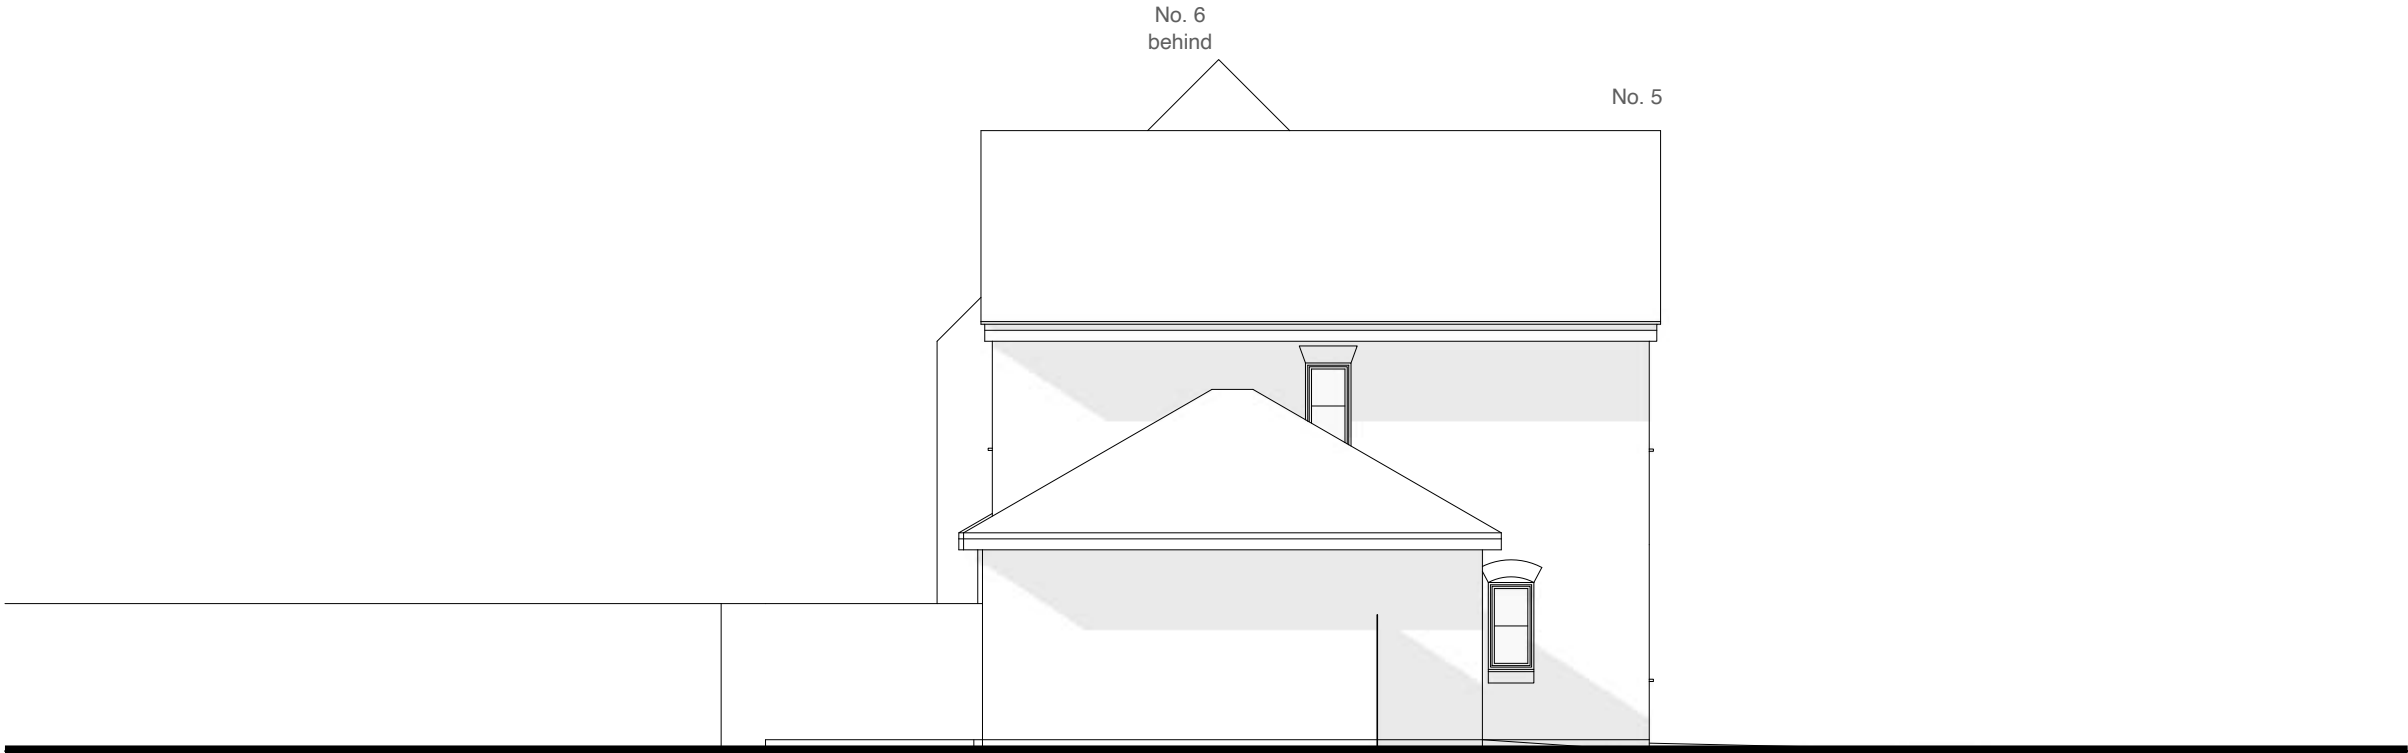

Side Elevation



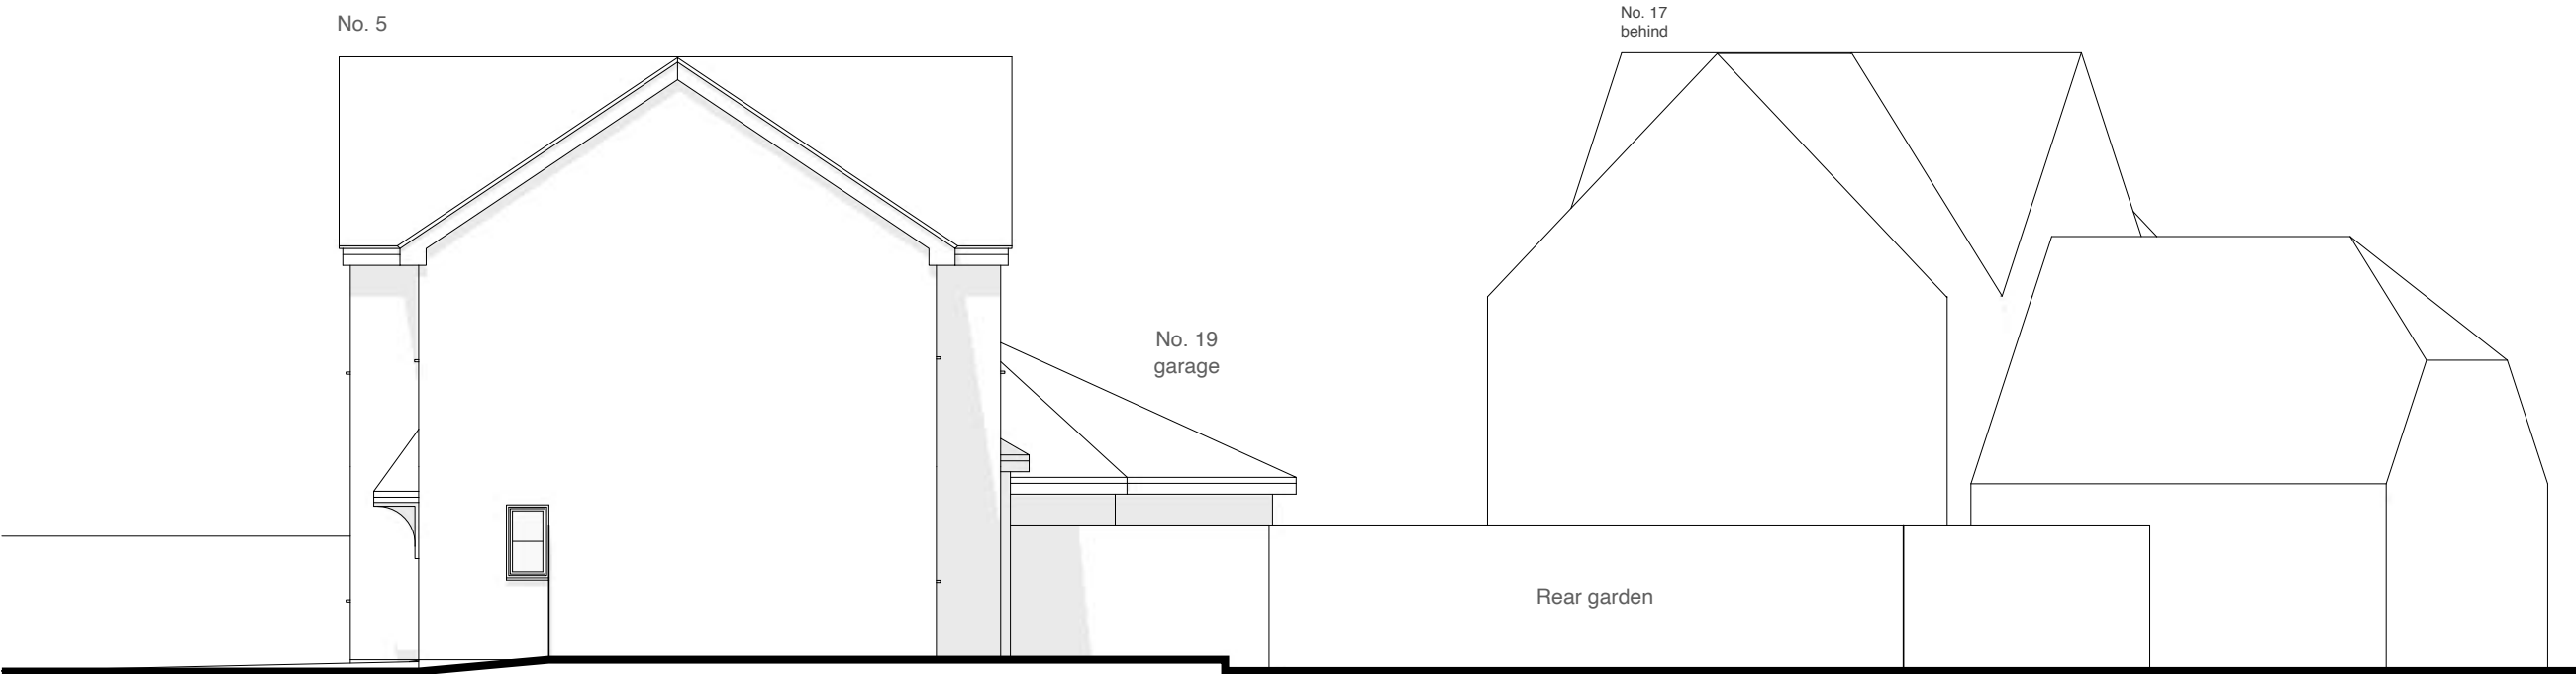


Side Elevation


 


Drawing Title		Project no. / Stage /		Drawing no. / Revision	
Existing Elevations		1142- PLA-		005_A	
		Revision notes:		Drawn by: LW	
Project		Client		A - First Issue	
5 Landen Close, Wokingham, RG40 5AQ		Rhiannon Calado Vitor Soares			
Date		January 2024		Copyright Whitfield Design Architects © 2024 Web: www.whitfield-design.co.uk Email: liam@whitfield-design.co.uk Phone: 07810794436	
				NOTES: Print all drawings in full colour at A3 size. All measurements to be confirmed on site by the contractor prior to starting any building work. All structure indicative, see Structural Engineer's drawings for more information. Design to comply with the latest Building Regulations and Approved Documents.	

WHITFIELD : DESIGN ARCHITECTS

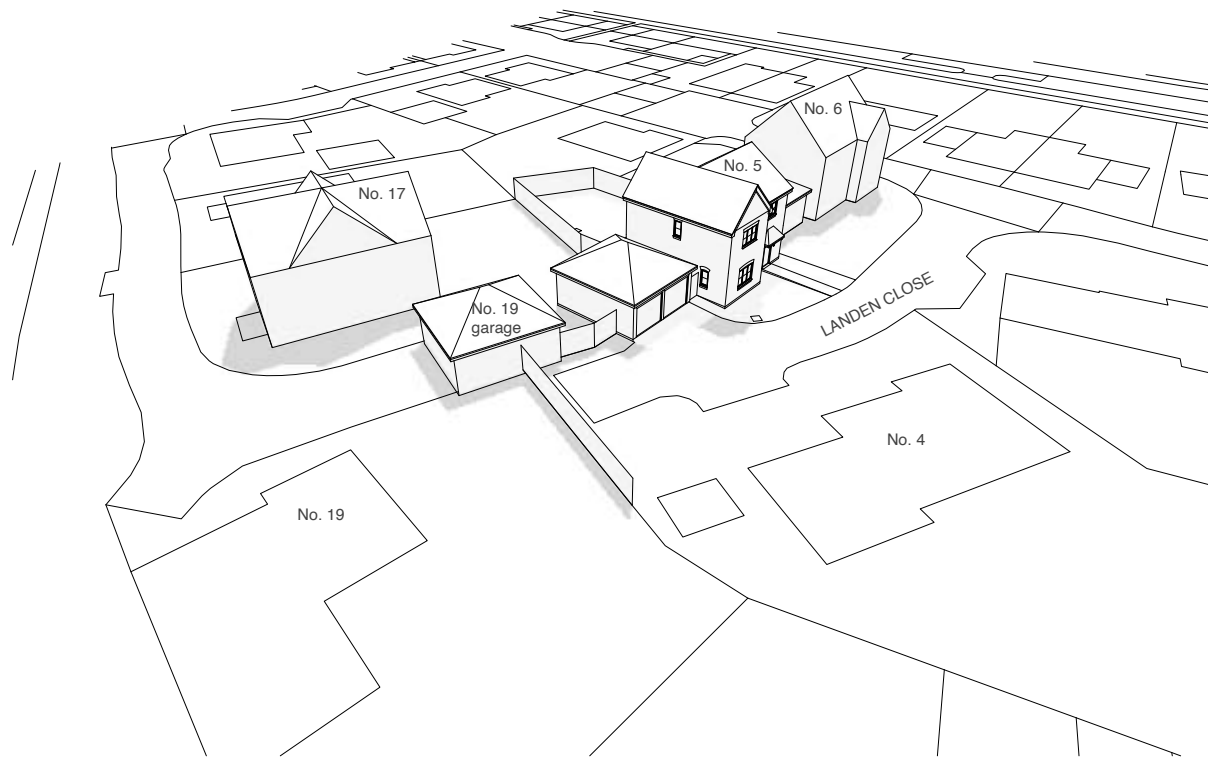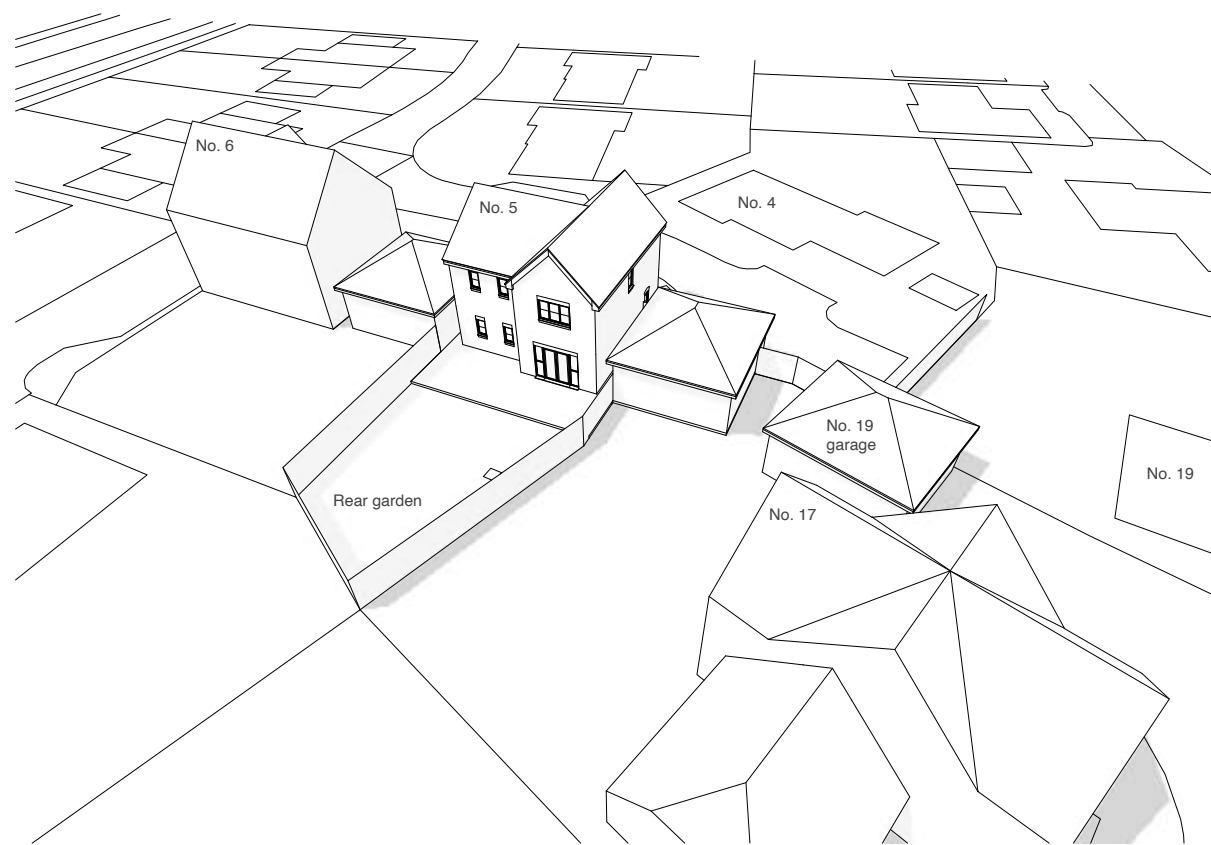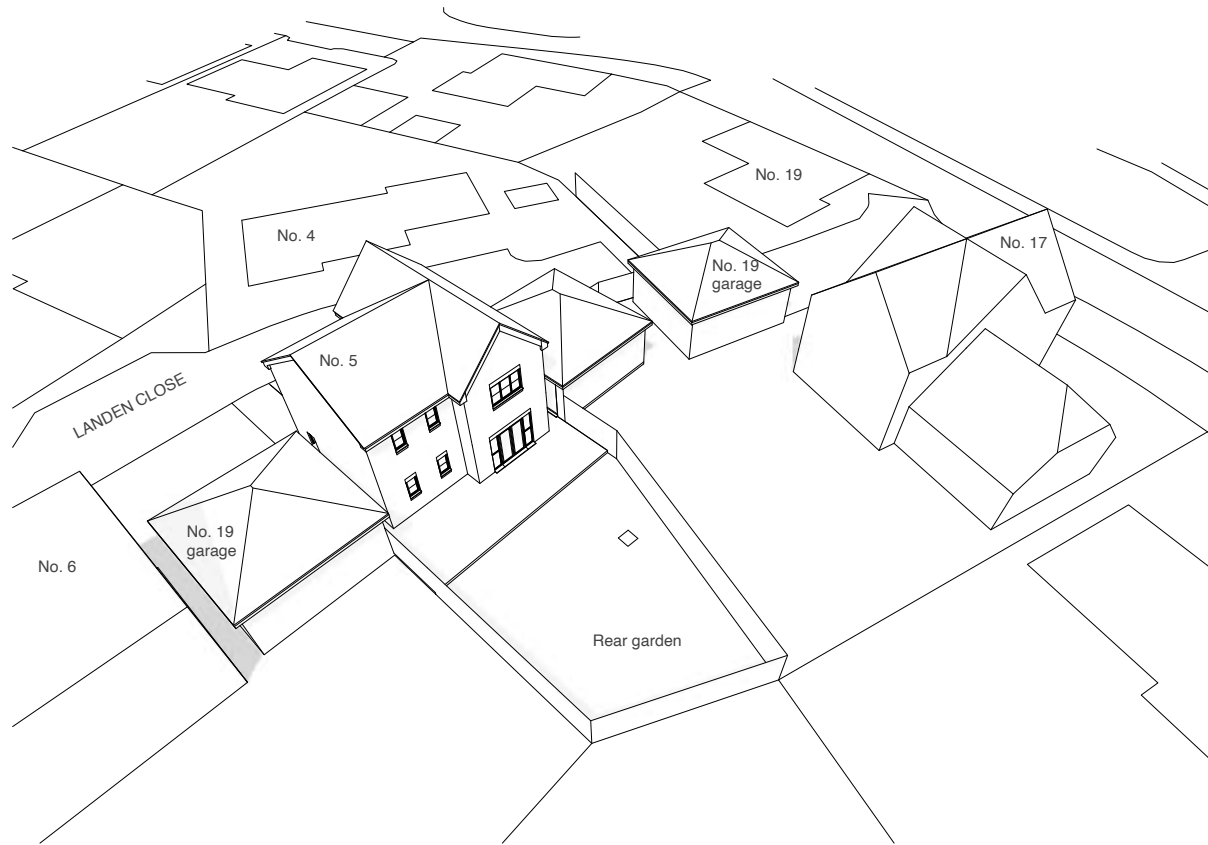

Drawing Title		Project no. / Stage /	Drawing no. / Revision
Existing		1142- PLA-	006_A
3D Views		Revision notes:	Drawn by: LW
Project		A - First Issue	
5 Landen Close, Wokingham, RG40 5AQ		Client	
Date		Rhiannon Calado Vitor Soares	
January 2024		Copyright Whitfield Design Architects © 2024 Web: www.whitfield-design.co.uk Email: liam@whitfield-design.co.uk Phone: 07810794436	
		NOTES: Print all drawings in full colour at A3 size. All measurements to be confirmed on site by the contractor prior to starting any building work. All structure indicative, see Structural Engineer's drawings for more information. Design to comply with the latest Building Regulations and Approved Documents.	

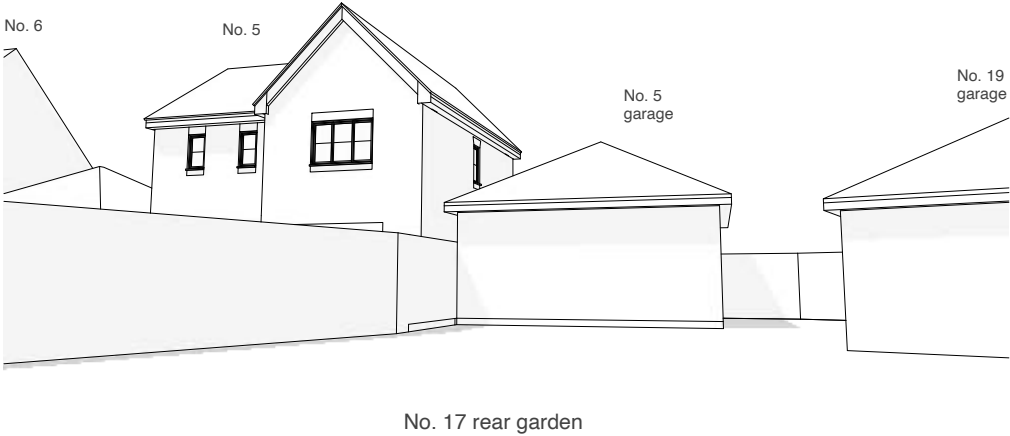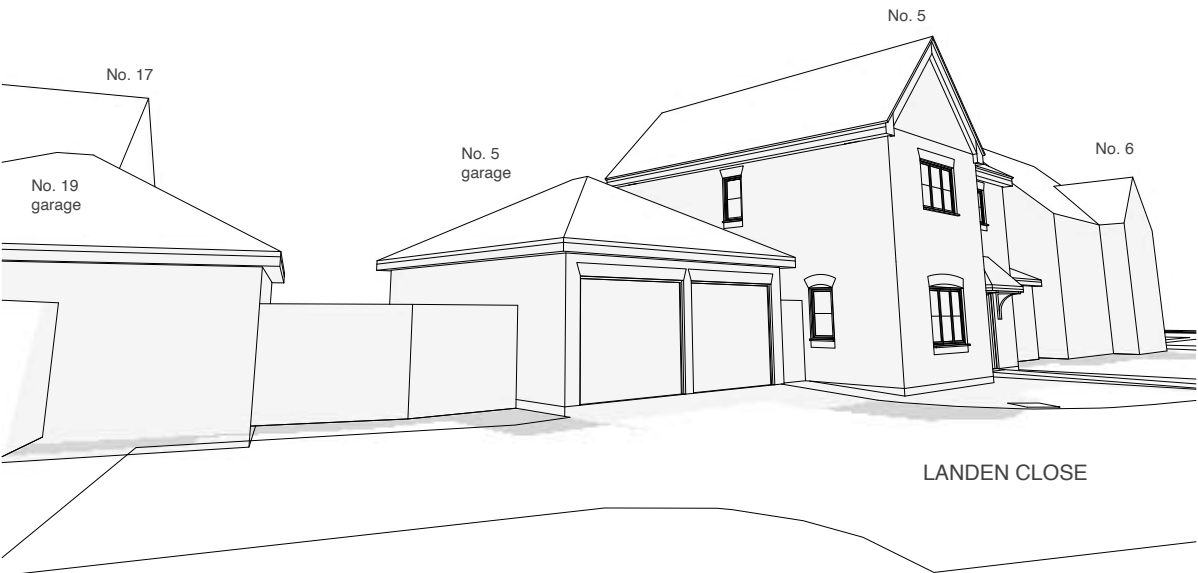

Drawing Title	
Existing Perspective Views	
Project	Client
5 Landen Close, Wokingham, RG40 5AQ	Rhiannon Calado Vitor Soares
Date	
January 2024	

Project no. / Stage /	Drawing no. / Revision
1142- PLA-	007_A
Revision notes:	Drawn by: LW
A - First Issue	
Copyright Whitfield Design Architects © 2024 Web: www.whitfield-design.co.uk Email: liam@whitfield-design.co.uk Phone: 07810794436	
NOTES: Print all drawings in full colour at A3 size. All measurements to be confirmed on site by the contractor prior to starting any building work. All structure indicative, see Structural Engineer's drawings for more information. Design to comply with the latest Building Regulations and Approved Documents.	

