



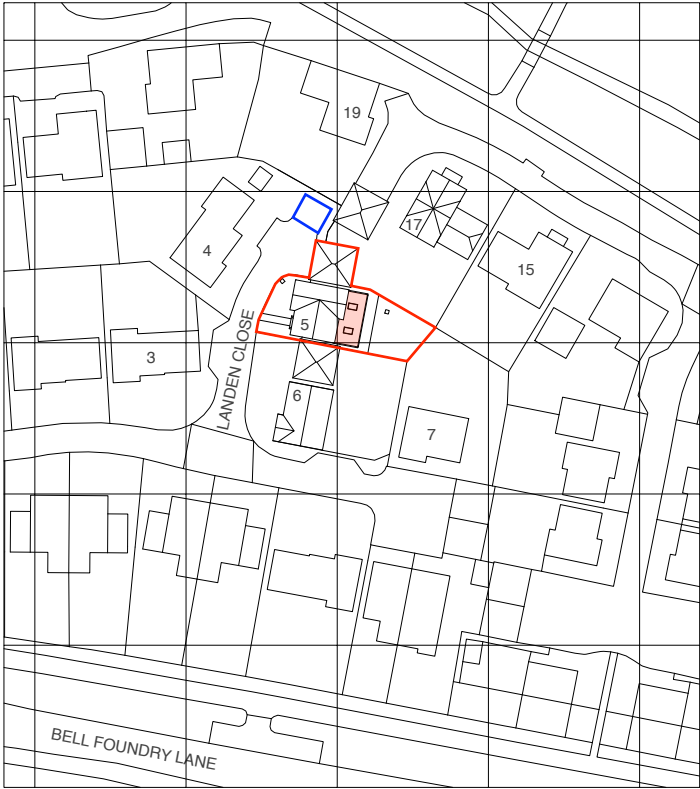

Ordnance Survey © Crown Copyright 2024. All rights reserved.
Licence number 100022432

Site Location Plan

 


Block Plan




Drawing Title	
Location + Block Plan As Proposed	
Project	Client
5 Landen Close, Wokingham, RG40 5AQ	Rhiannon Calado Vitor Soares
Date	
January 2024	

Project no. / Stage /	Drawing no. / Revision
1142- PLA-	050_B
Revision notes:	Drawn by: LW
A - First Issue B - 28.01.25 - Blue line added to parking area	
Copyright Whitfield Design Architects © 2024 Web: www.whitfield-design.co.uk Email: liam@whitfield-design.co.uk Phone: 07810794436	
NOTES: Print all drawings in full colour at A3 size. All measurements to be confirmed on site by the contractor prior to starting any building work. All structure indicative, see Structural Engineer's drawings for more information. Design to comply with the latest Building Regulations and Approved Documents.	

WHITFIELD : DESIGN
ARCHITECTS

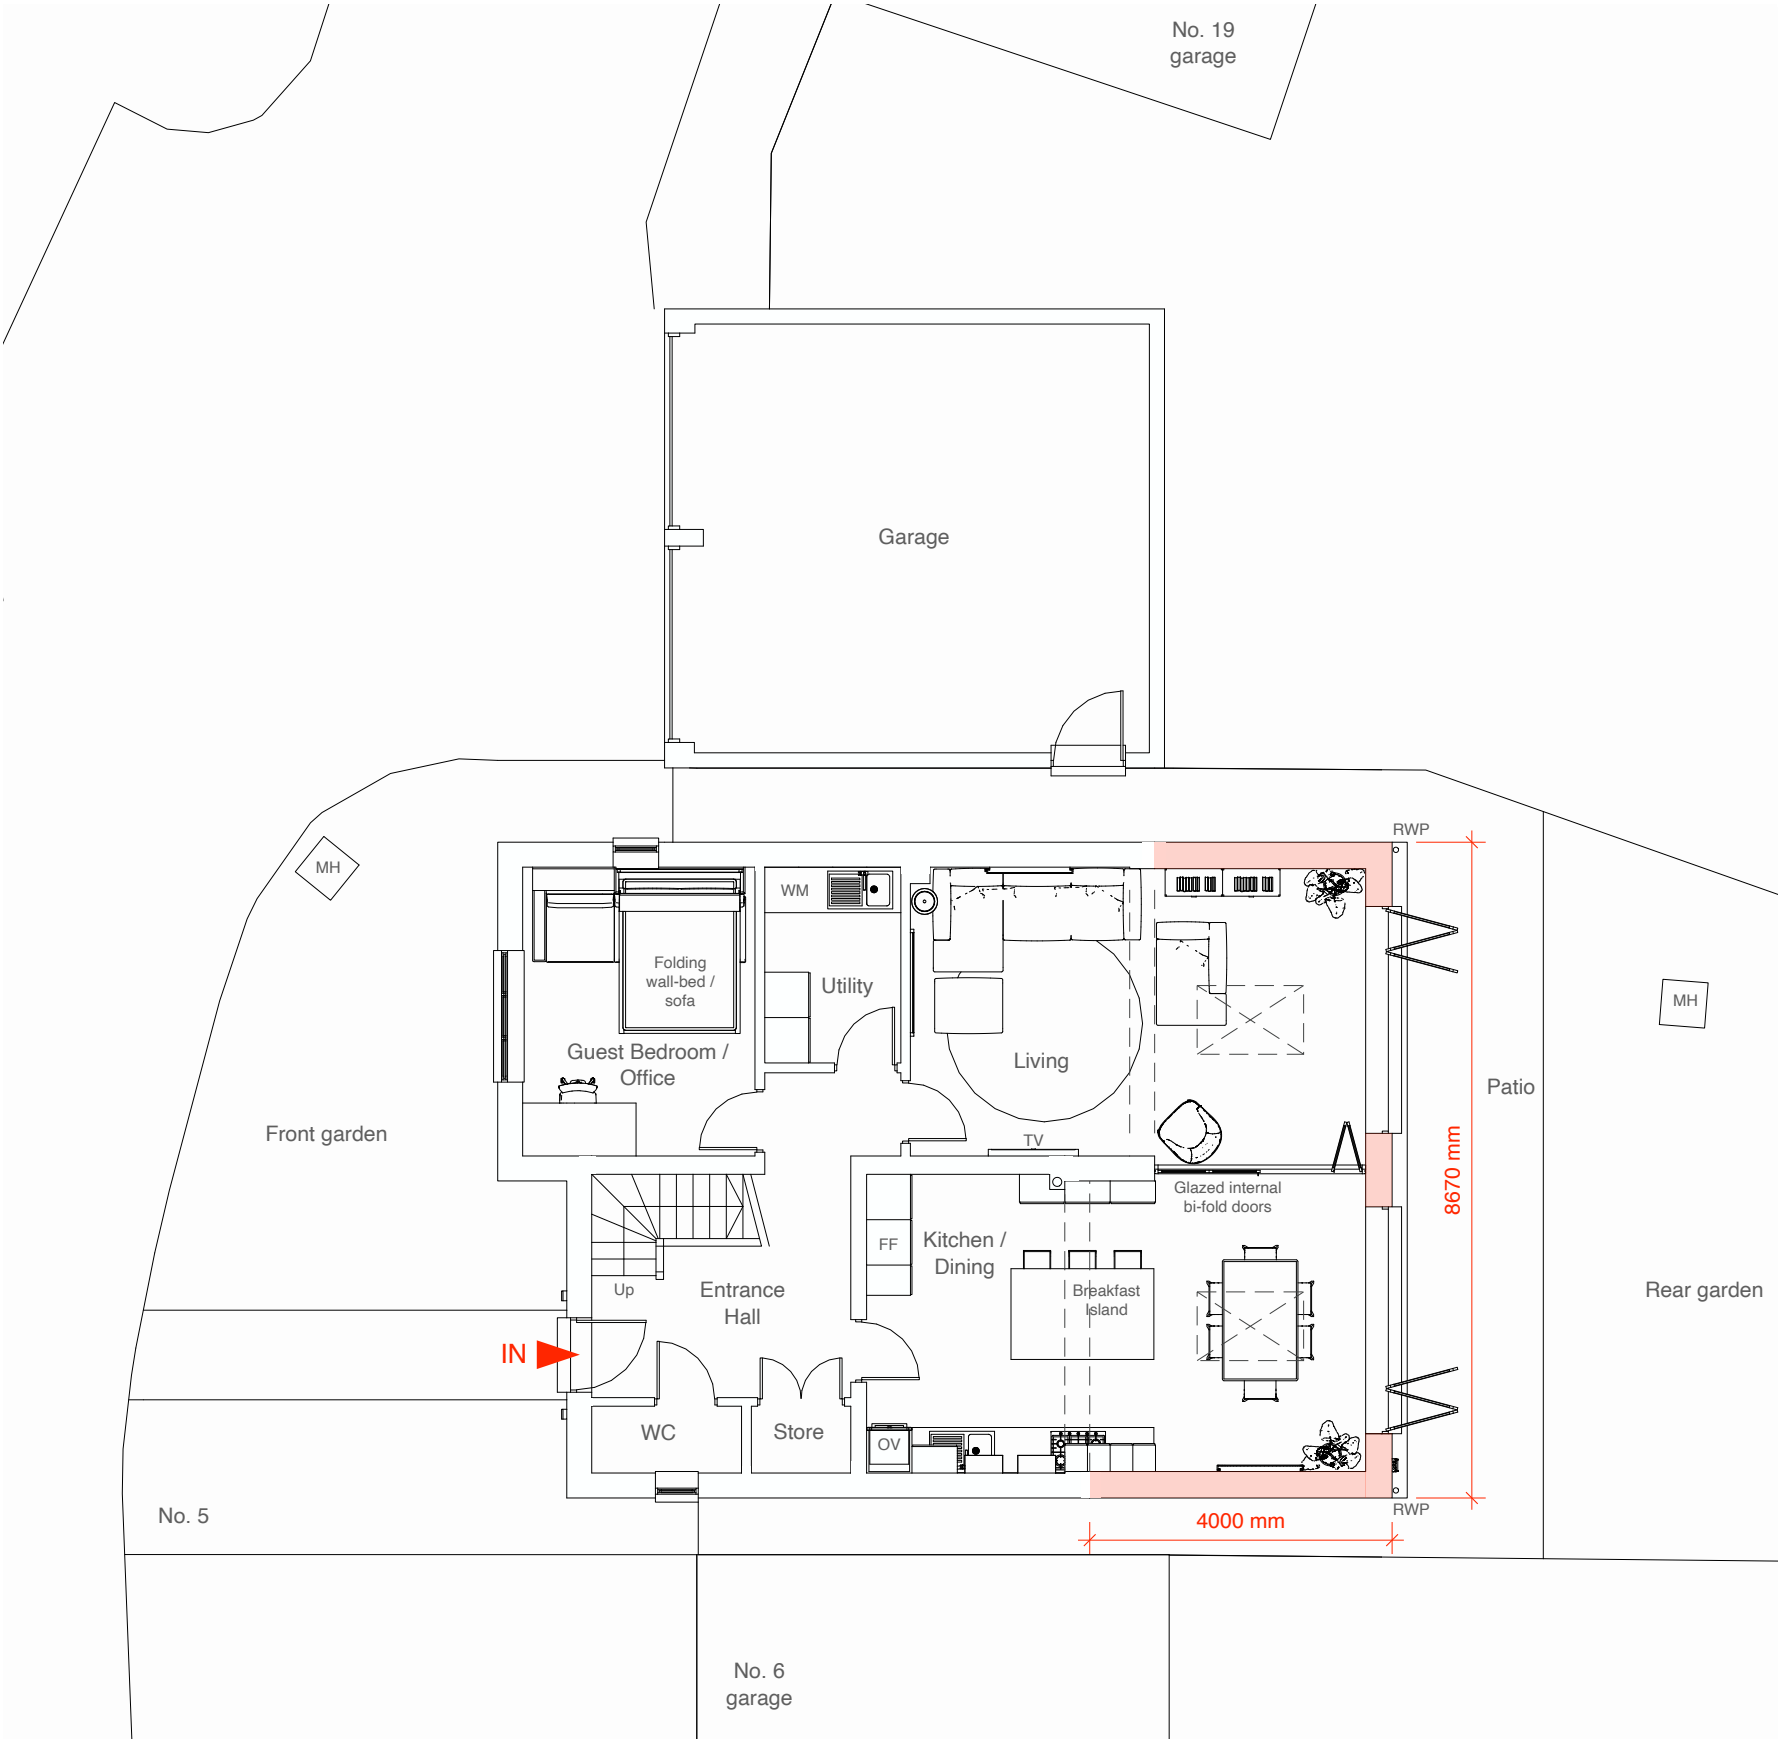

Ground Floor Plan

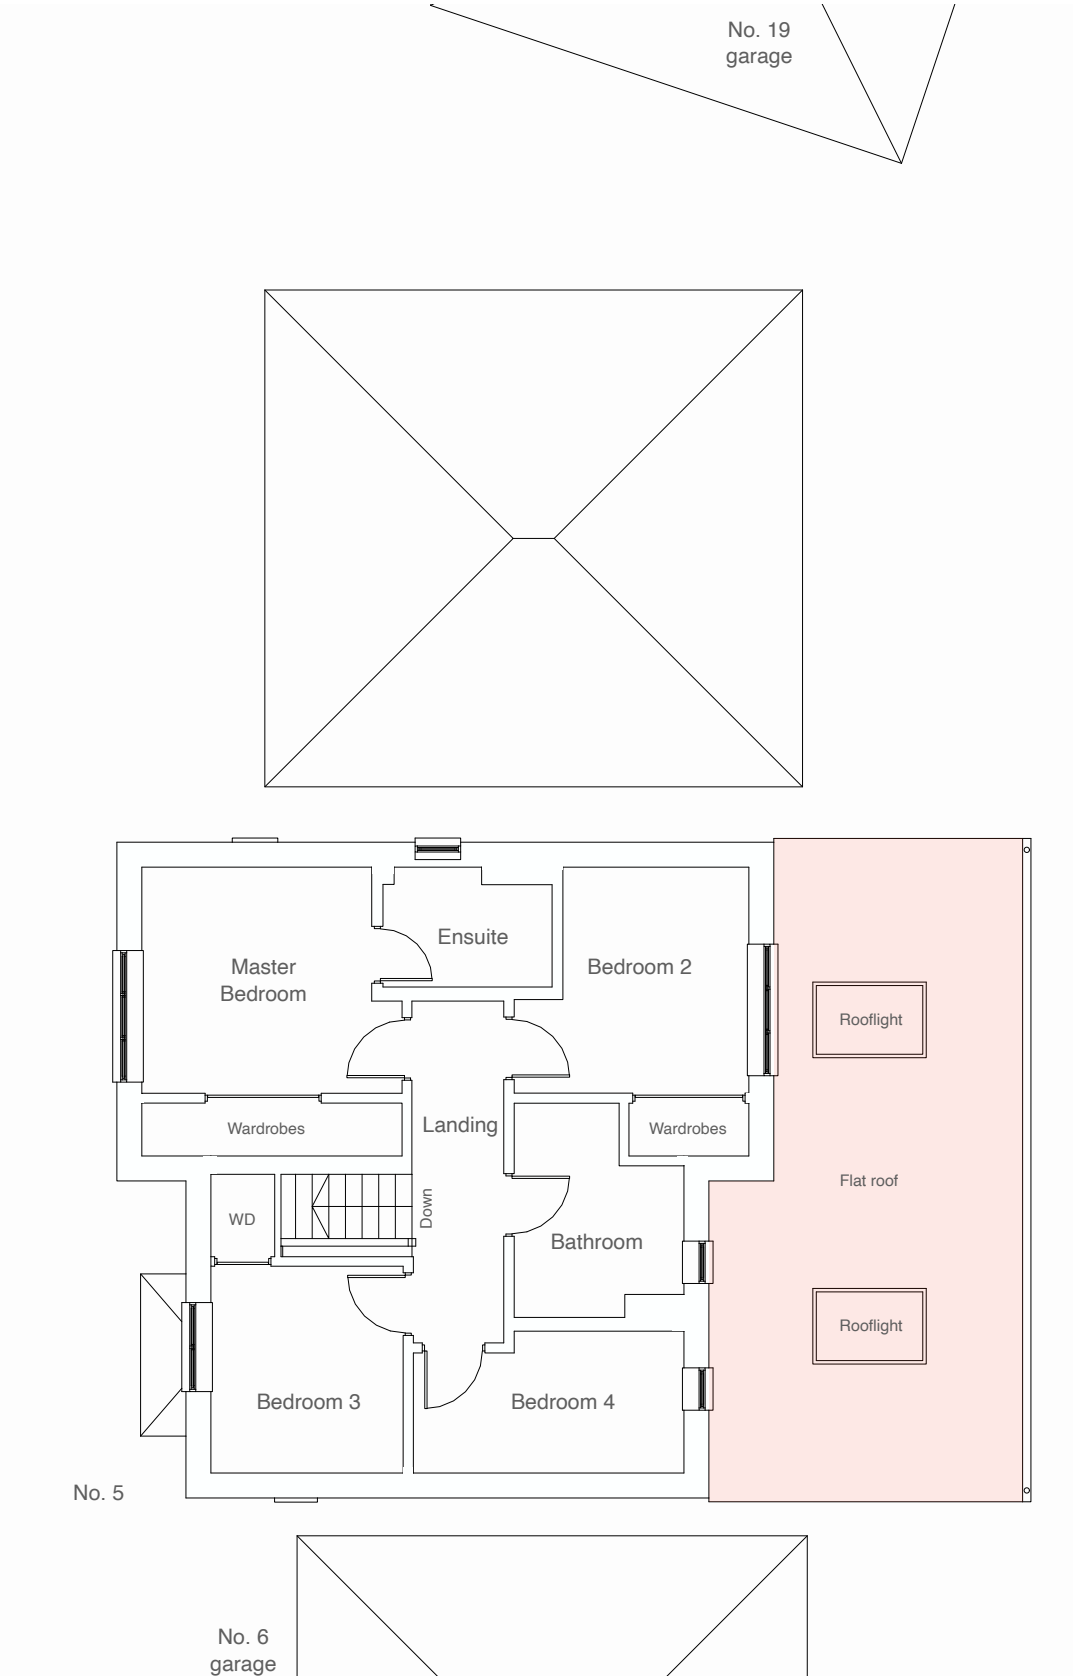

First Floor Plan



1:100 @ A3

0 1 2 3 4 5 10m

Drawing Title	
Proposed GA Plans	
Project	Client
5 Landen Close, Wokingham, RG40 5AQ	Rhiannon Calado Vitor Soares
Date	
January 2024	

Project no. / Stage /		Drawing no. / Revision
1142- PLA-		051_A
Revision notes:		Drawn by: LW
A - First Issue		
Copyright Whitfield Design Architects © 2024 Web: www.whitfield-design.co.uk Email: liam@whitfield-design.co.uk Phone: 07810794436		
NOTES: Print all drawings in full colour at A3 size. All measurements to be confirmed on site by the contractor prior to starting any building work. All structure indicative, see Structural Engineer's drawings for more information. Design to comply with the latest Building Regulations and Approved Documents.		

WHITFIELD : DESIGN
ARCHITECTS




Front Elevation

- MATERIALS KEY:
- ① Soffit and fascia to match existing
 - ② Windows to match existing in colour and material
 - ③ Facing brickwork to match the existing property in colour and texture
 - ④ Dpc - Brickwork below dpc to be frost resisting engineering brick



Rear Elevation


1:100 @ A3

 


Drawing Title		Project no. / Stage /		Drawing no. / Revision	
Proposed Elevations		1142- PLA-		052_A	
		Revision notes:		Drawn by: LW	
Project		Client		WHITFIELD : DESIGN ARCHITECTS	
5 Landen Close, Wokingham, RG40 5AQ		Rhiannon Calado Vitor Soares			
Date		January 2024			

MATERIALS KEY:

- ① Soffit and fascia to match existing
- ② Windows to match existing in colour and material
- ③ Facing brickwork to match the existing property in colour and texture
- ④ Dpc - Brickwork below dpc to be frost resisting engineering brick

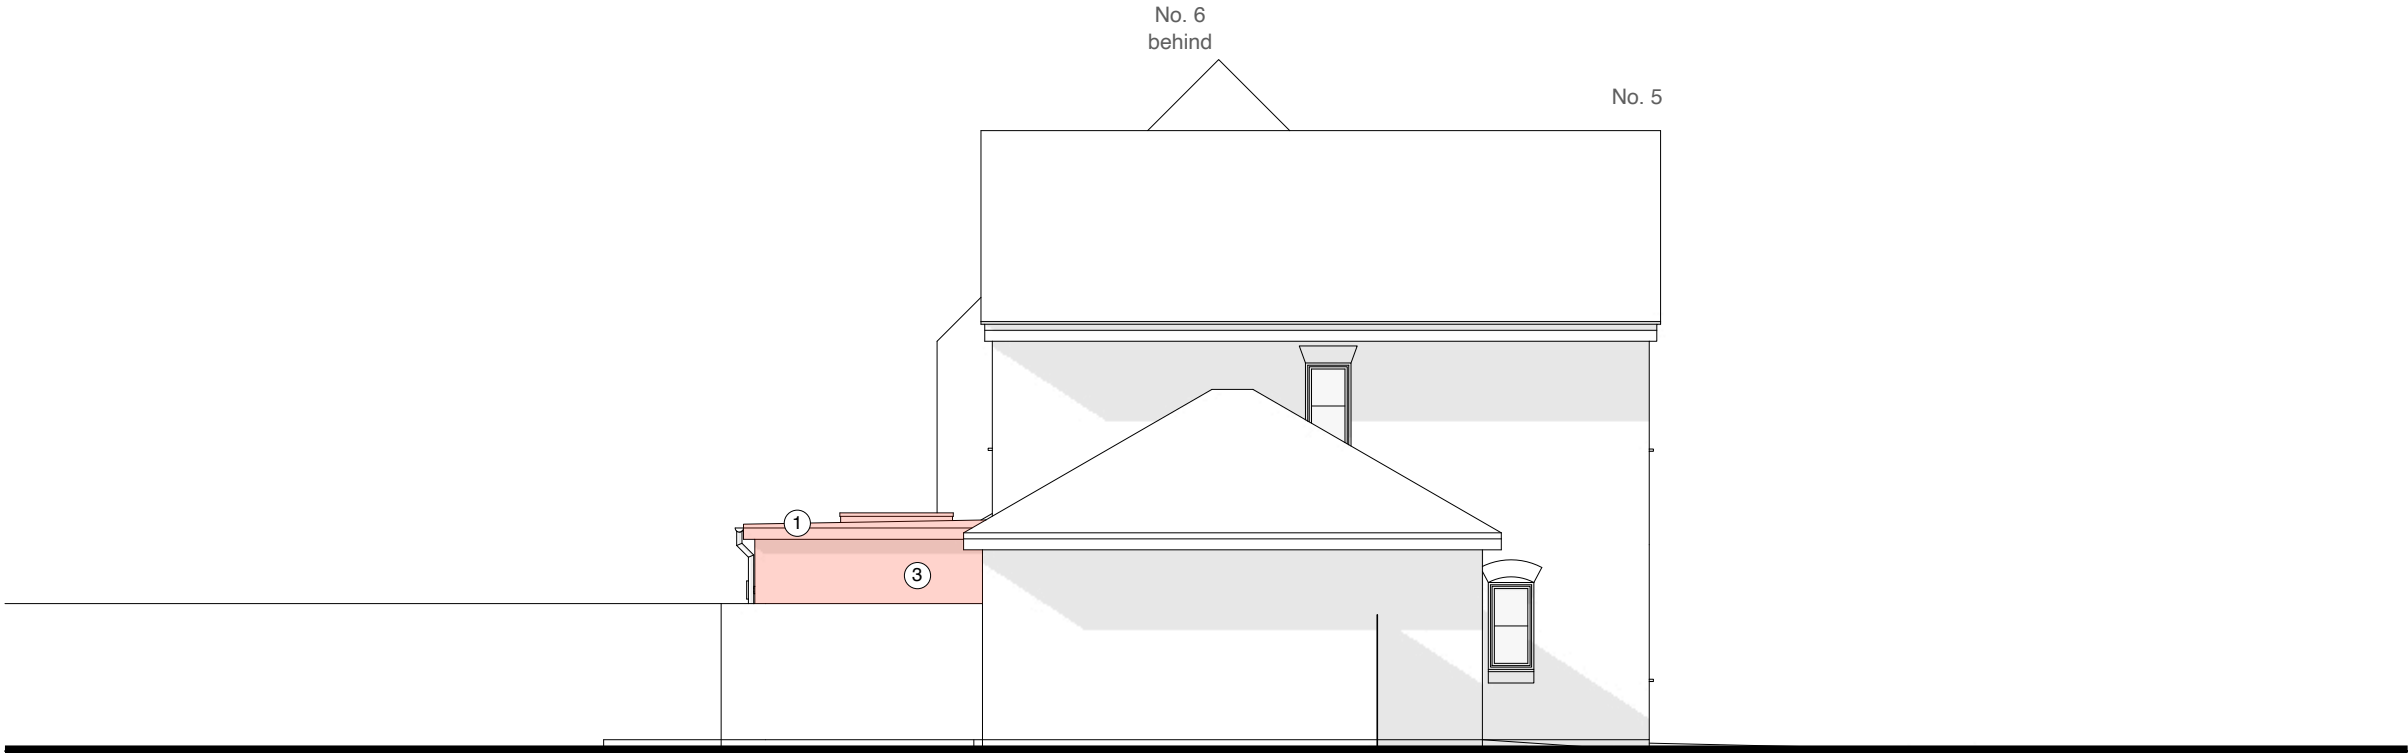

Side Elevation

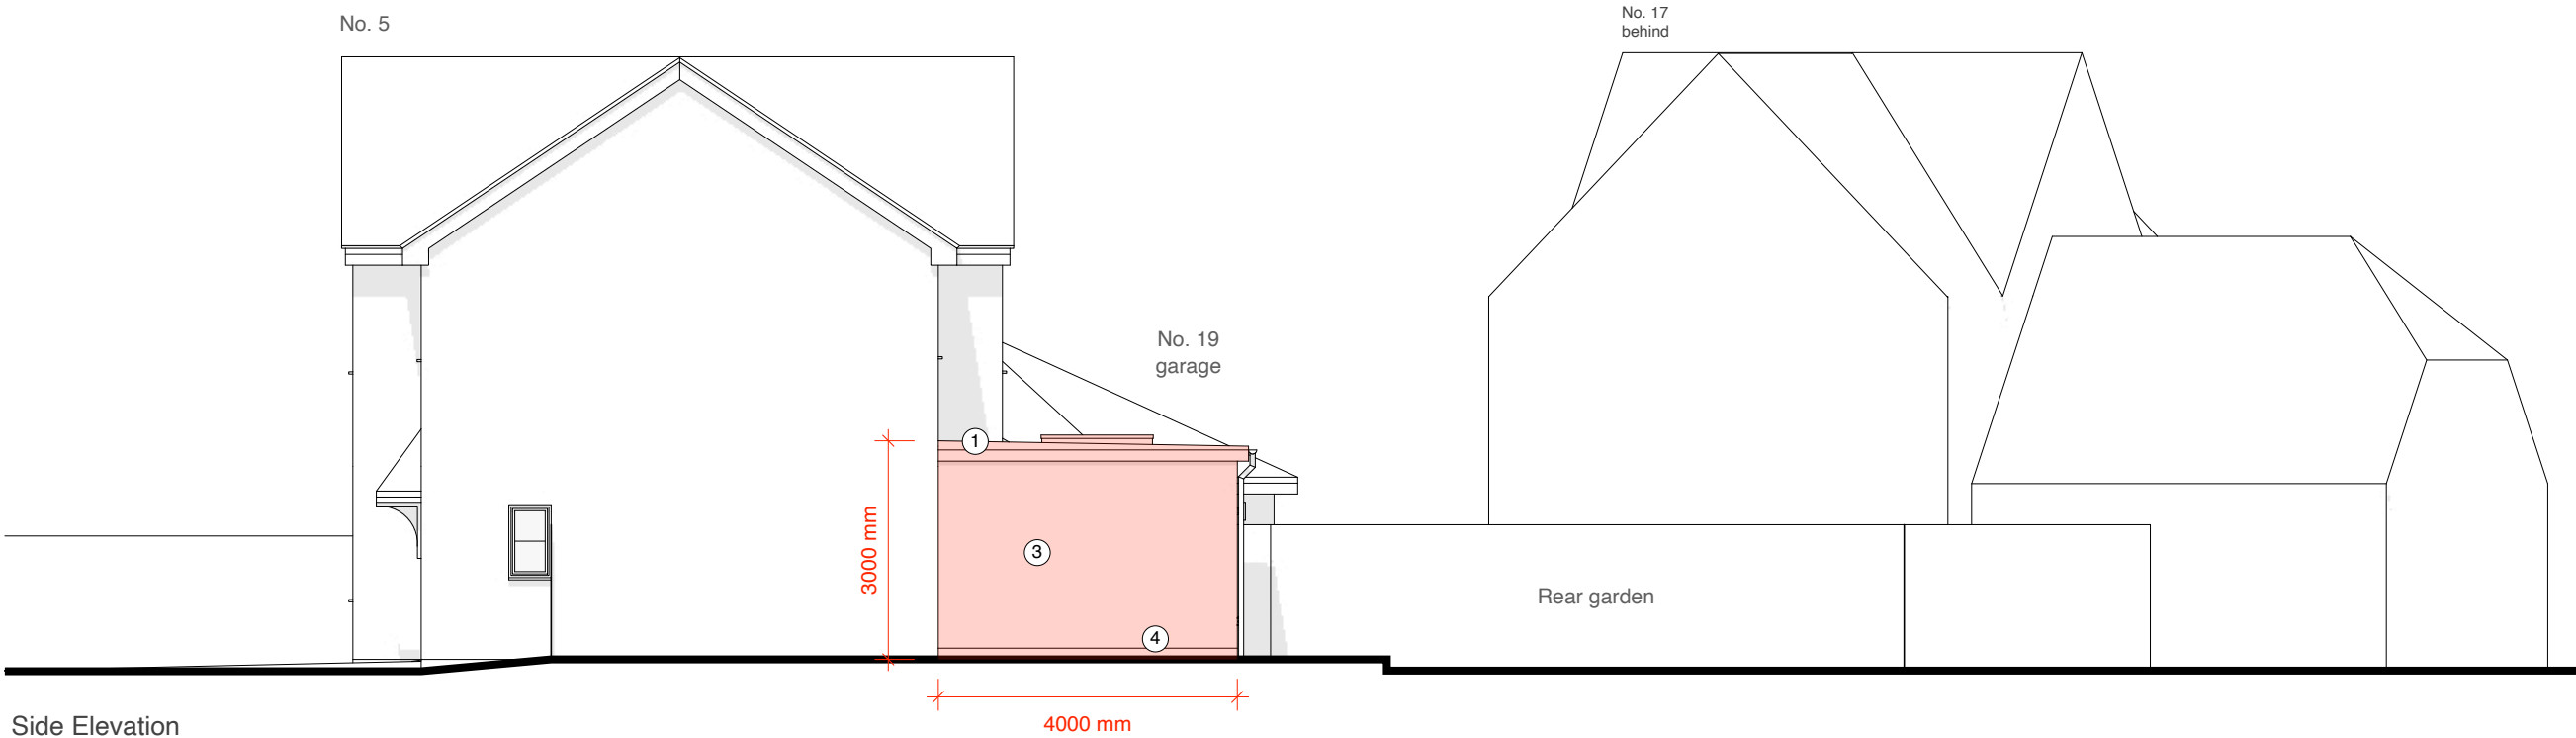

Side Elevation




1:100 @ A3

0 1 2 3 4 5 10m




Drawing Title	
Proposed Elevations	
Project	Client
5 Landen Close, Wokingham, RG40 5AQ	Rhiannon Calado Vitor Soares
Date	
January 2024	

Project no. / Stage /	Drawing no. / Revision
1142- PLA-	053_A
Revision notes:	Drawn by: LW
A - First Issue	
Copyright Whitfield Design Architects © 2024 Web: www.whitfield-design.co.uk Email: liam@whitfield-design.co.uk Phone: 07810794436	
NOTES: Print all drawings in full colour at A3 size. All measurements to be confirmed on site by the contractor prior to starting any building work. All structure indicative, see Structural Engineer's drawings for more information. Design to comply with the latest Building Regulations and Approved Documents.	

WHITFIELD : DESIGN ARCHITECTS

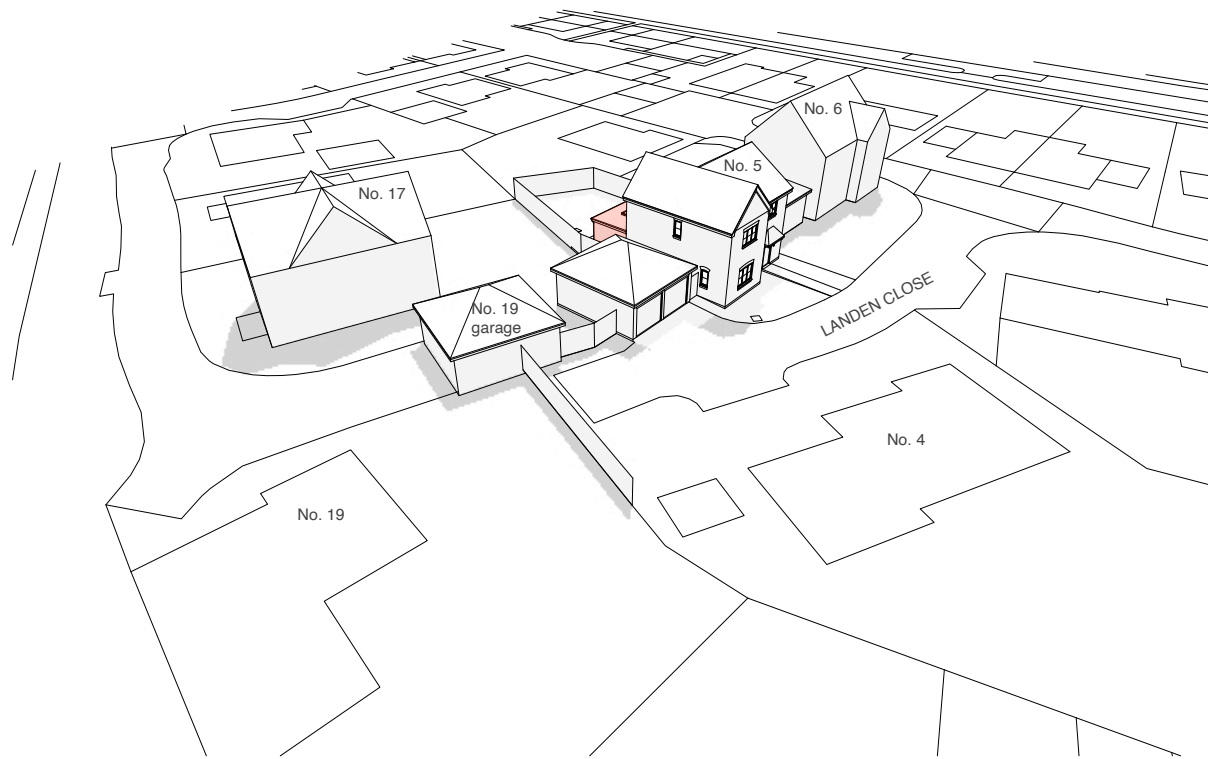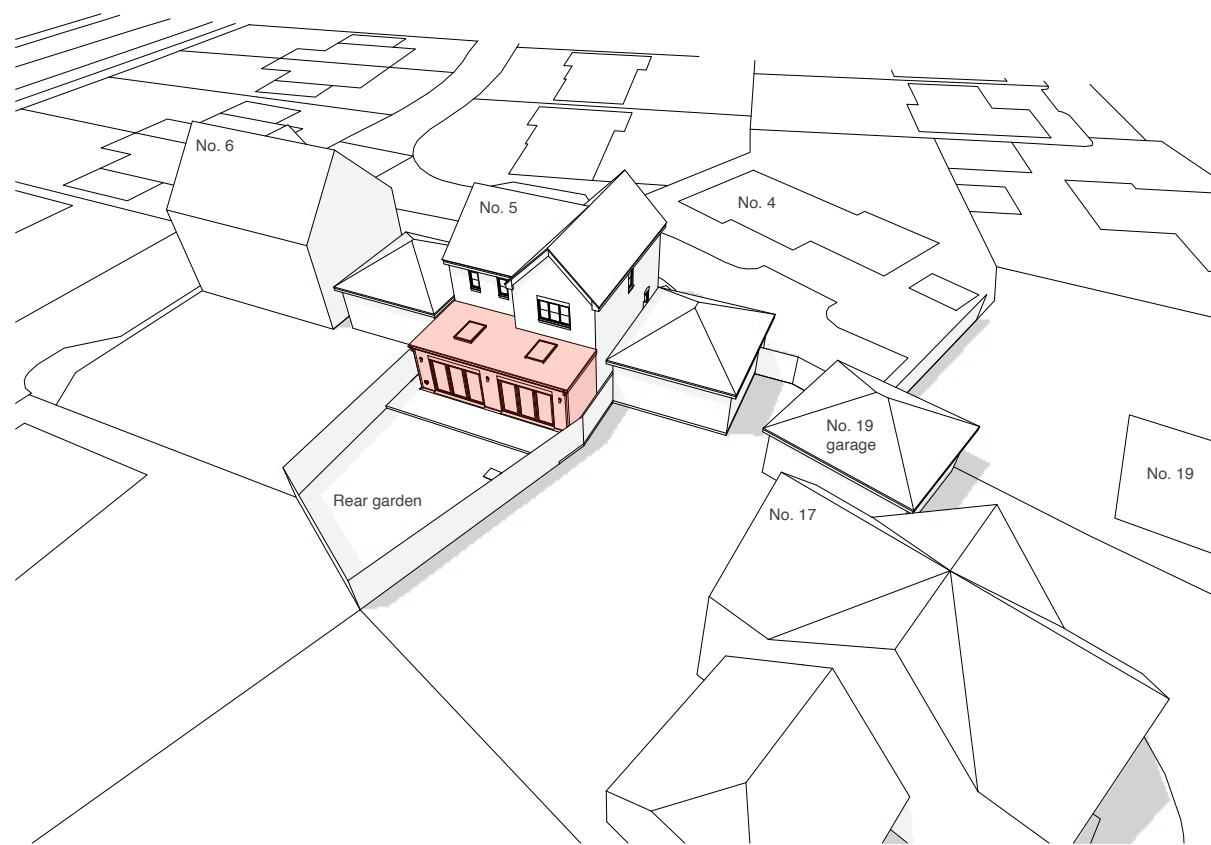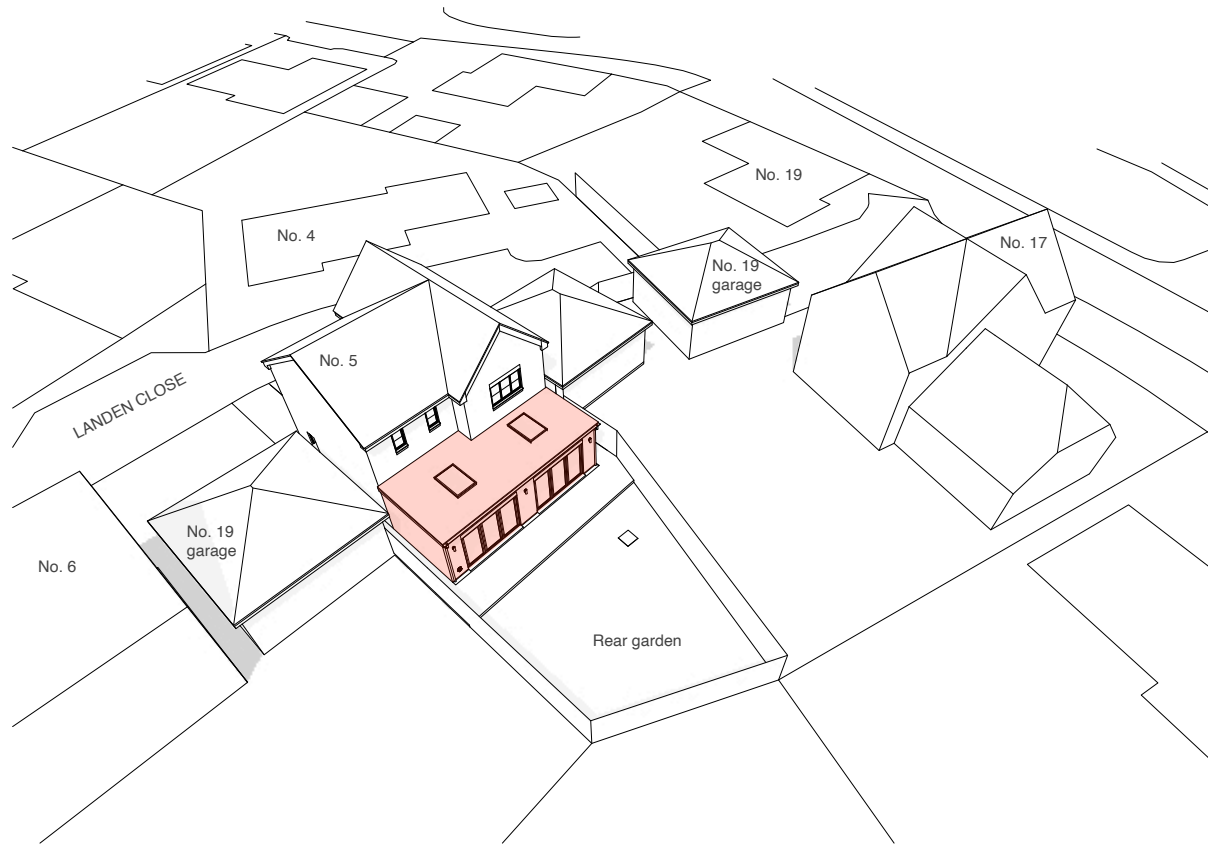

Drawing Title		Project no. / Stage /	Drawing no. / Revision
Proposed		1142- PLA-	054_A
3D Views		Revision notes:	Drawn by: LW
Project		A - First Issue	
5 Landen Close, Wokingham, RG40 5AQ		Client	
Date		Rhiannon Calado Vitor Soares	
January 2024		Copyright Whitfield Design Architects © 2024 Web: www.whitfield-design.co.uk Email: liam@whitfield-design.co.uk Phone: 07810794436	
		NOTES: Print all drawings in full colour at A3 size. All measurements to be confirmed on site by the contractor prior to starting any building work. All structure indicative, see Structural Engineer's drawings for more information. Design to comply with the latest Building Regulations and Approved Documents.	

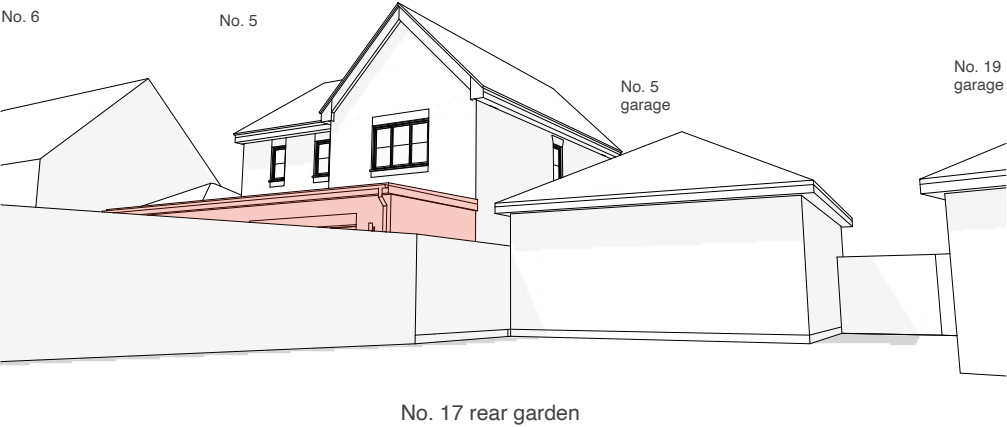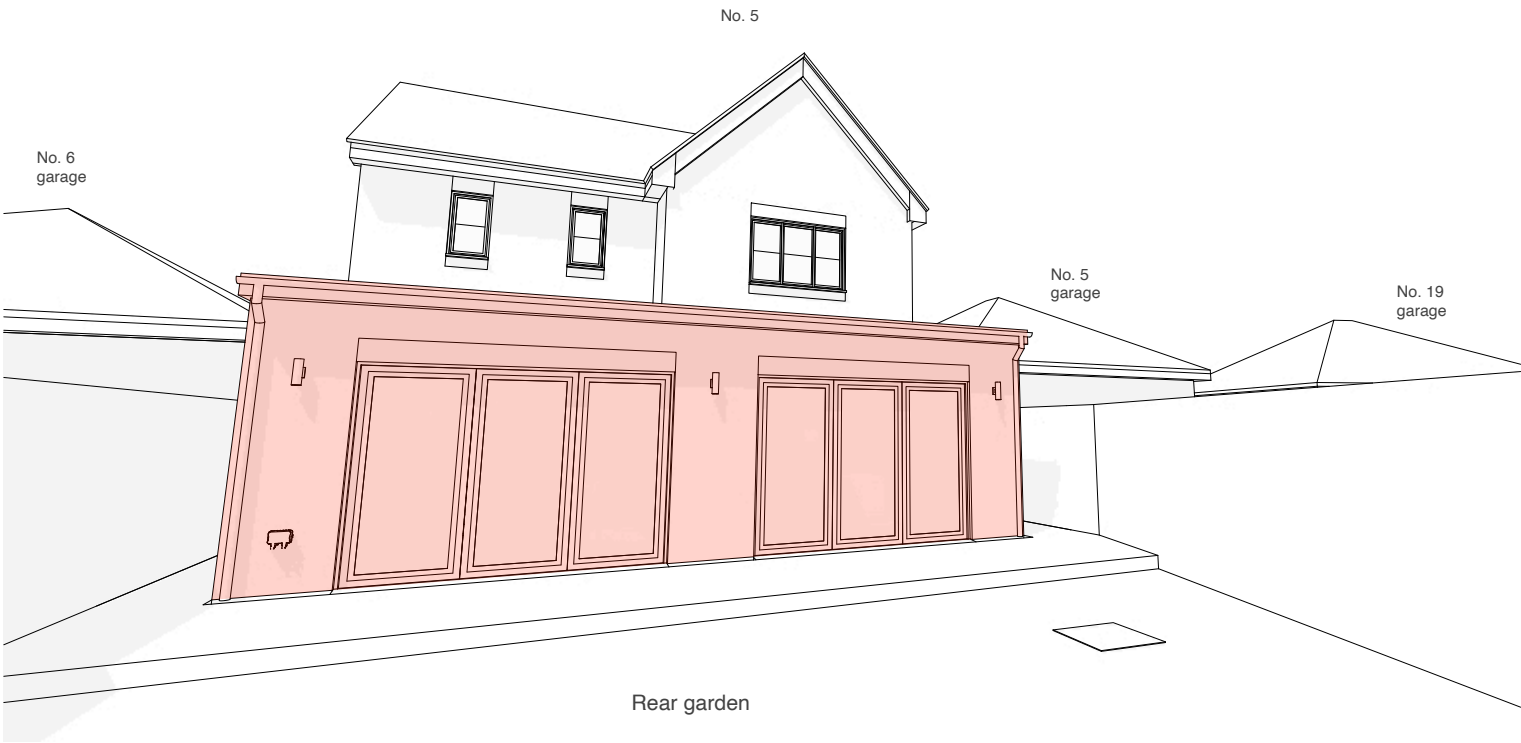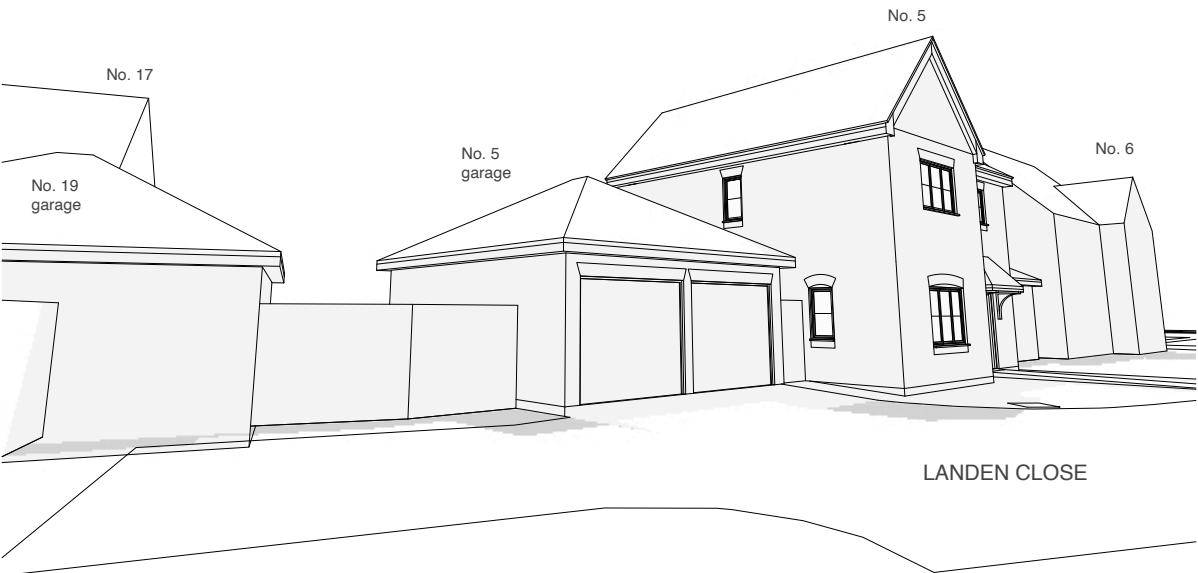

Drawing Title	
Proposed Perspective Views	
Project	Client
5 Landen Close, Wokingham, RG40 5AQ	Rhiannon Calado Vitor Soares
Date	
January 2024	

Project no. / Stage /	Drawing no. / Revision
1142- PLA-	055_A
Revision notes:	Drawn by: LW
A - First Issue	
Copyright Whitfield Design Architects © 2024 Web: www.whitfield-design.co.uk Email: liam@whitfield-design.co.uk Phone: 07810794436	
NOTES: Print all drawings in full colour at A3 size. All measurements to be confirmed on site by the contractor prior to starting any building work. All structure indicative, see Structural Engineer's drawings for more information. Design to comply with the latest Building Regulations and Approved Documents.	





Interior view of the new kitchen looking towards the rear garden





Interior view from the new dining area looking towards the kitchen



Interior view of the living room looking towards the rear garden



Interior views of the guest bedroom / office

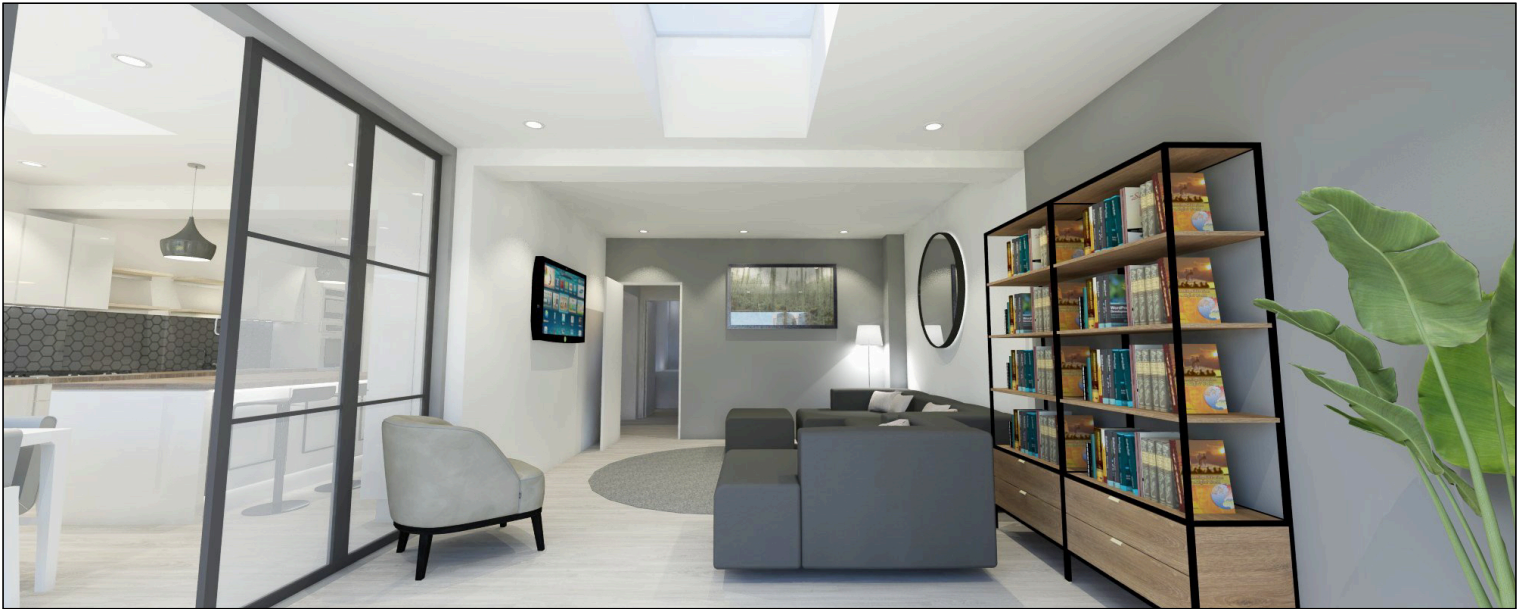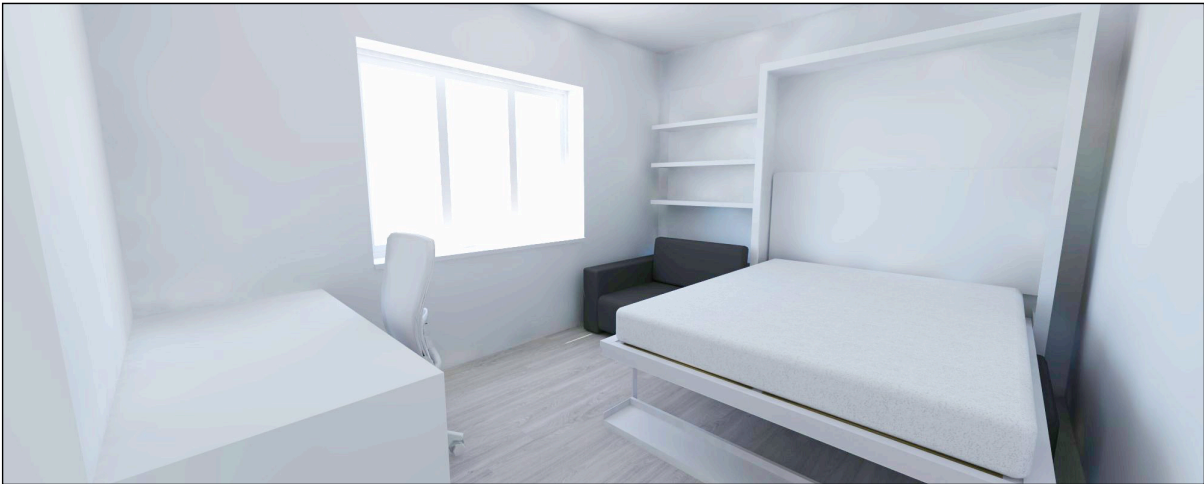

Interior view of the living room from the rear bi-fold doors

Drawing Title		Project no. / Stage /	Drawing no. / Revision
Proposed		1142- PLA-	056_A
Interior Views		Revision notes:	Drawn by: LW
Project		A - First Issue	
5 Landen Close, Wokingham, RG40 5AQ		Client	
Date		Rhiannon Calado Vitor Soares	
January 2024		Copyright Whitfield Design Architects © 2024 Web: www.whitfield-design.co.uk Email: liam@whitfield-design.co.uk Phone: 07810794436	
		NOTES: Print all drawings in full colour at A3 size. All measurements to be confirmed on site by the contractor prior to starting any building work. All structure indicative, see Structural Engineer's drawings for more information. Design to comply with the latest Building Regulations and Approved Documents.	