


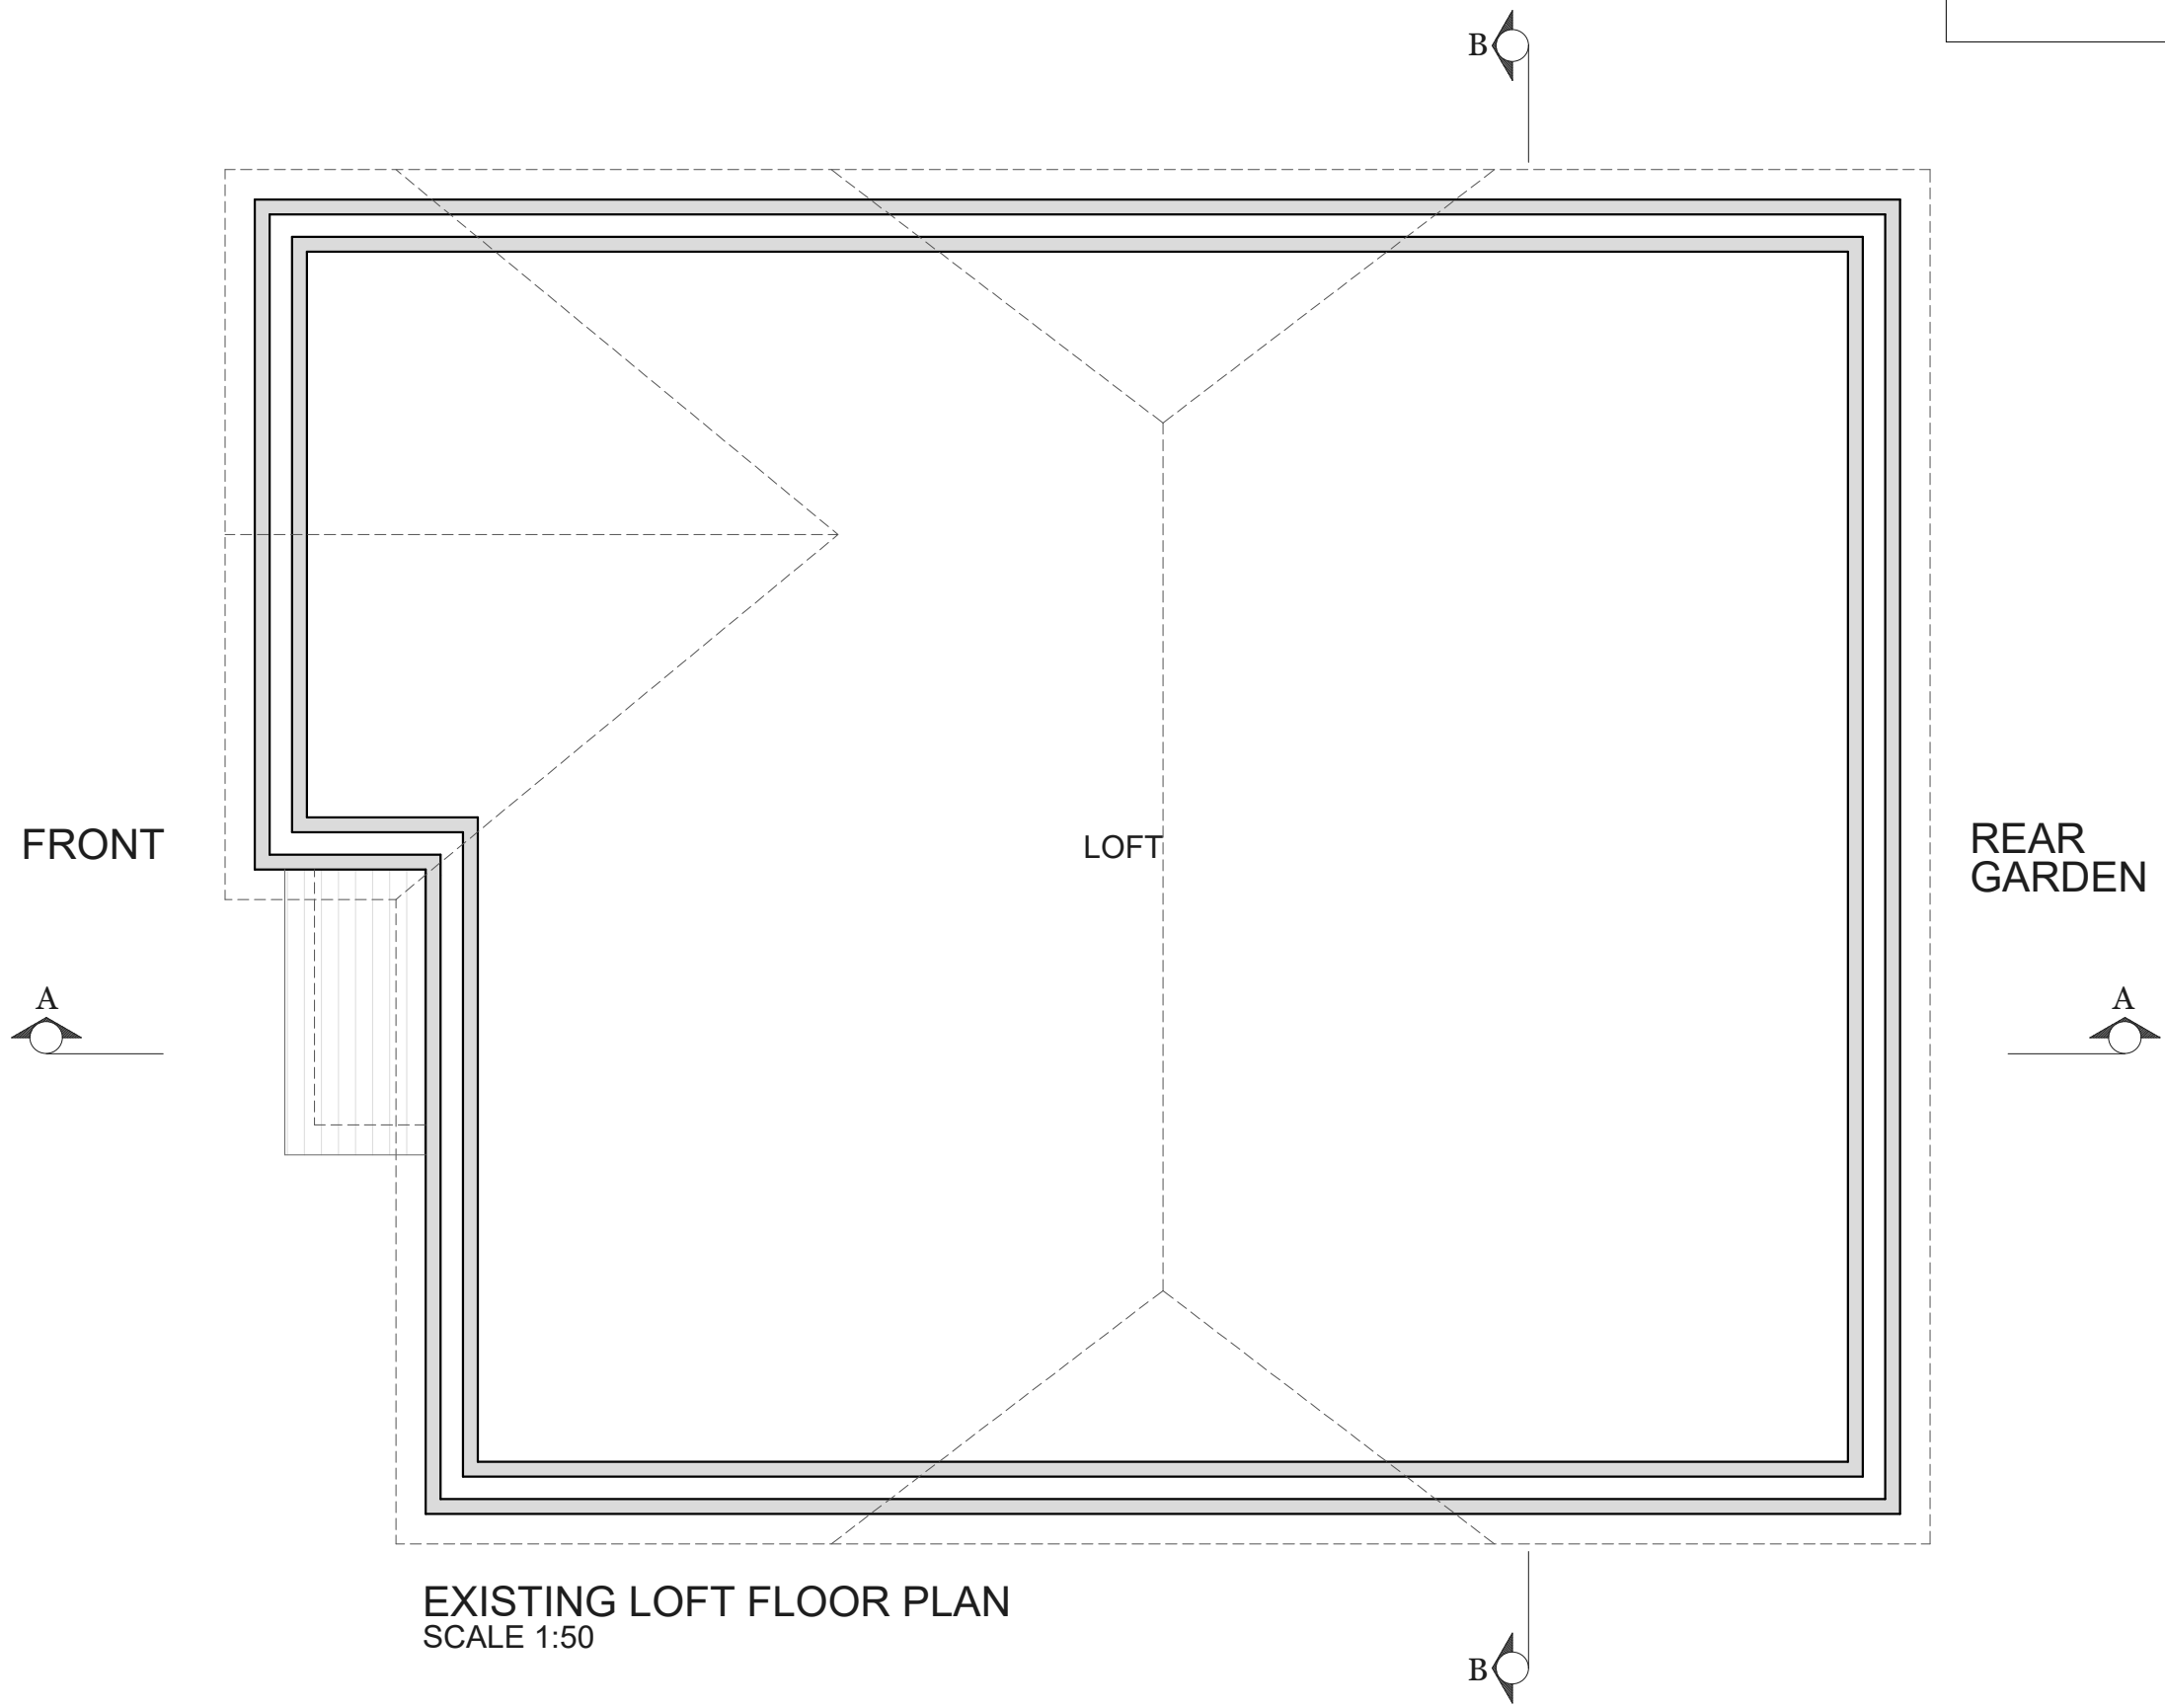

NOTES

REV	DATE	NOTES
-----	------	-------

LP REF. NO.

LP4189

CLIENT

MR & MRS HITCHMAN

PROJECT

7 LAKEVIEW,
WOKINGHAM, RG40
2EW

DRAWING TITLE

EXISTING LOFT
FLOOR PLAN

SCALE

1:50@A3

DATE	DRAWN
------	-------

26-02-25

A-YK

DRAWING NO.	REV.
-------------	------

PP-03

N



LOFTPLAN DESIGNS LIMITED
1 Saturn House, Calleva Park
Aldermaston, Reading RG7 8HA
Telephone: (01256) 881041
Email: customerservices@loftplan.co.uk
www.loftplan.co.uk