



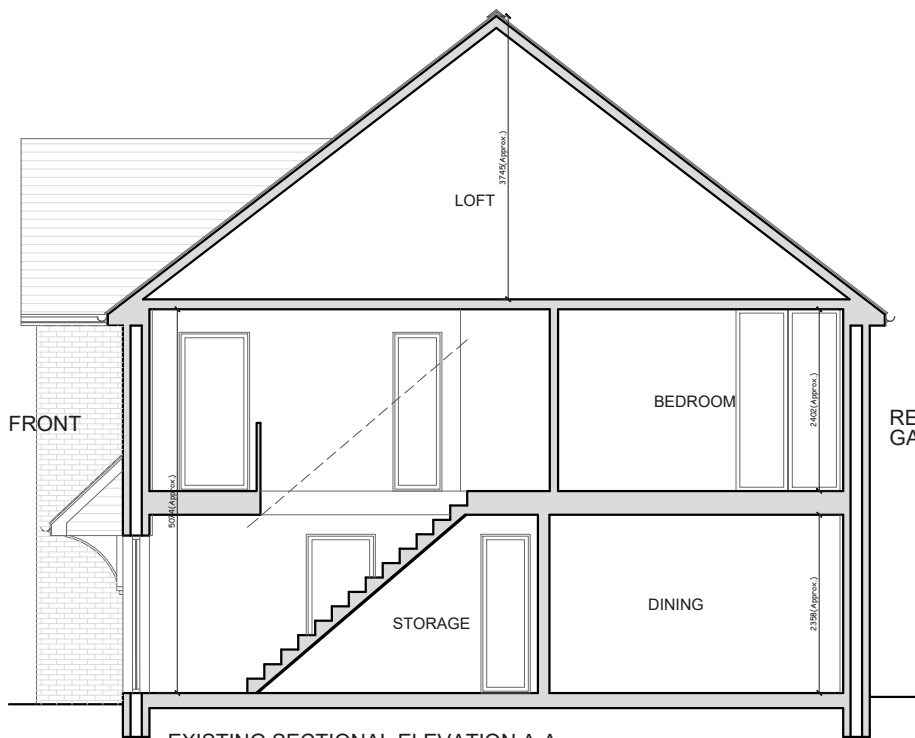

EXISTING SECTIONAL ELEVATION A-A
SCALE 1:100

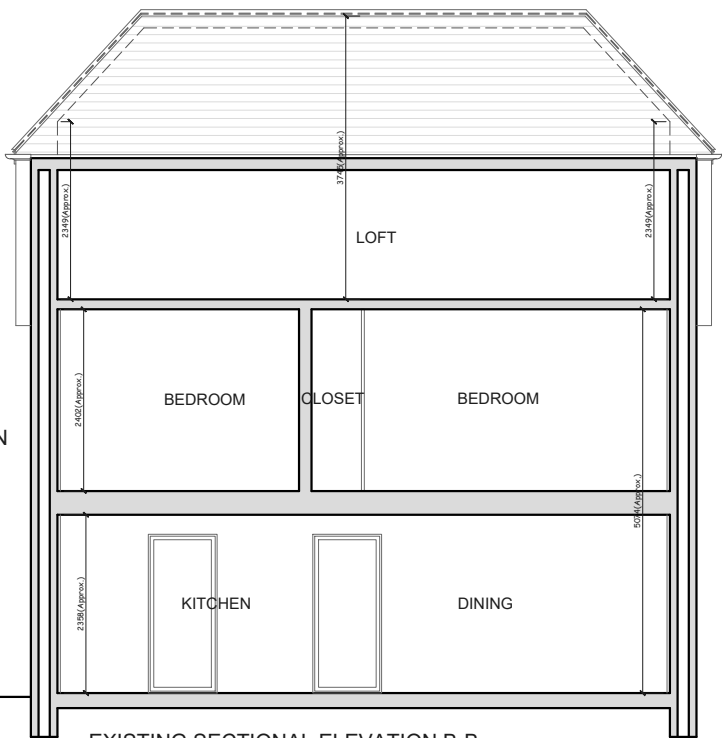


EXISTING SECTIONAL ELEVATION B-B
SCALE 1:100



EXISTING REAR ELEVATION
SCALE 1:100




EXISTING NORTH-EAST ELEVATION
SCALE 1:100

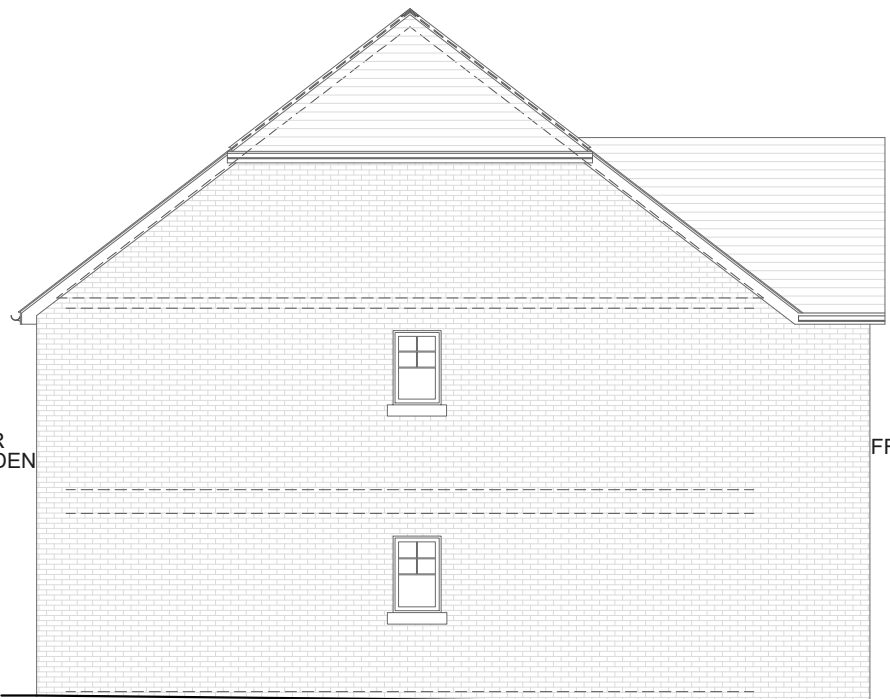

EXISTING SOUTH-WEST ELEVATION
SCALE 1:100



EXISTING FRONT ELEVATION
SCALE 1:100

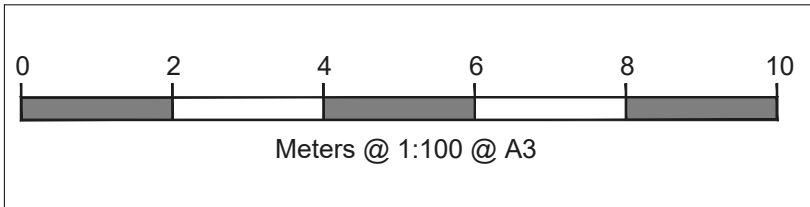

NOTES

REV	DATE	NOTES
-----	------	-------

LP REF. NO.
LP4189

CLIENT
MR & MRS HITCHMAN

PROJECT
**7 LAKEVIEW,
WOKINGHAM, RG40
2EW**

DRAWING TITLE
**EXISTING SECTIONS
AND ELEVATIONS**

SCALE
1:100@A3

DATE	DRAWN
26-02-25	A-YK

DRAWING NO.	REV.
PP-05	



LOFTPLAN DESIGNS LIMITED
1 Saturn House, Calleva Park
Aldermaston, Reading RG7 8HA
Telephone: (01256) 881041
Email: customerservices@loftplan.co.uk
www.loftplan.co.uk