


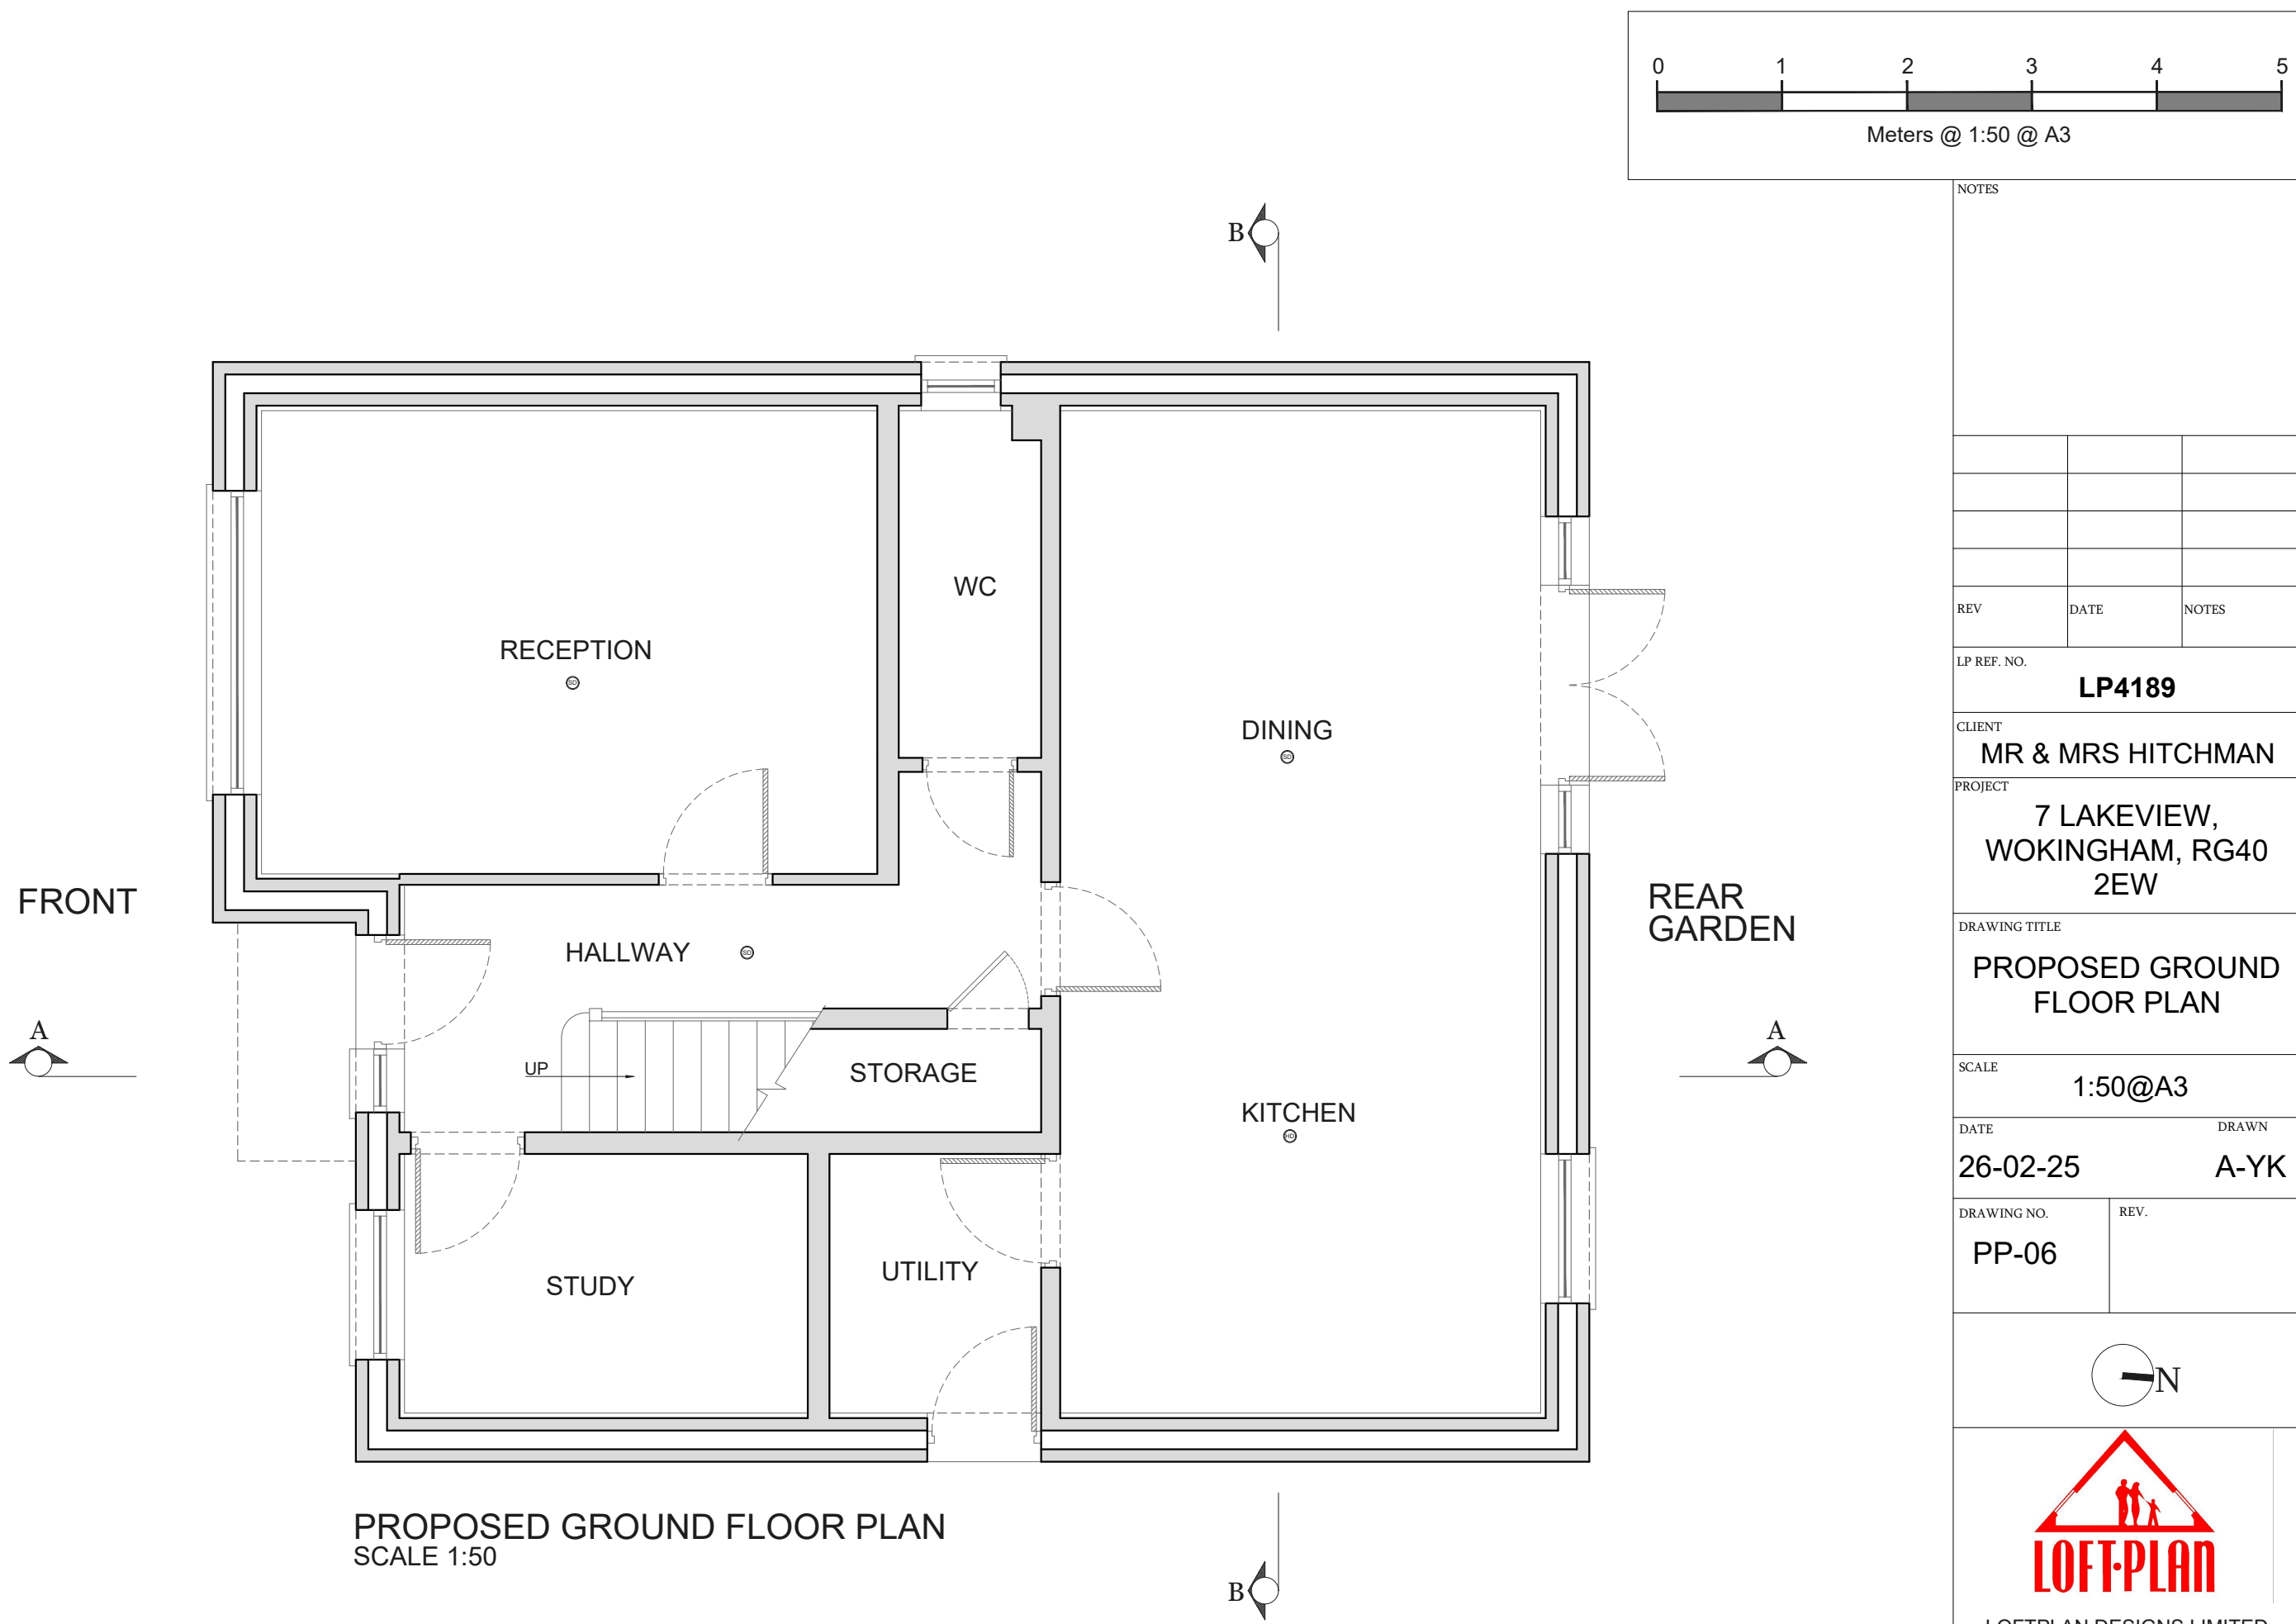

NOTES

|  |  |  |
|--|--|--|
|  |  |  |
|  |  |  |
|  |  |  |
|  |  |  |

| REV | DATE | NOTES |
|-----|------|-------|
|-----|------|-------|

|               |
|---------------|
| LP REF. NO.   |
| <b>LP4189</b> |

|                              |
|------------------------------|
| CLIENT                       |
| <b>MR &amp; MRS HITCHMAN</b> |


|                                                |
|------------------------------------------------|
| PROJECT                                        |
| <b>7 LAKEVIEW,<br/>WOKINGHAM, RG40<br/>2EW</b> |

|                                       |
|---------------------------------------|
| DRAWING TITLE                         |
| <b>PROPOSED GROUND<br/>FLOOR PLAN</b> |

|                |
|----------------|
| SCALE          |
| <b>1:50@A3</b> |

|                 |             |
|-----------------|-------------|
| DATE            | DRAWN       |
| <b>26-02-25</b> | <b>A-YK</b> |

|              |      |
|--------------|------|
| DRAWING NO.  | REV. |
| <b>PP-06</b> |      |

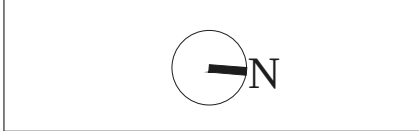

LOFTPLAN DESIGNS LIMITED  
1 Saturn House, Calleva Park  
Aldermaston, Reading RG7 8HA  
Telephone: (01256) 881041  
Email: customerservices@loftplan.co.uk  
www.loftplan.co.uk