



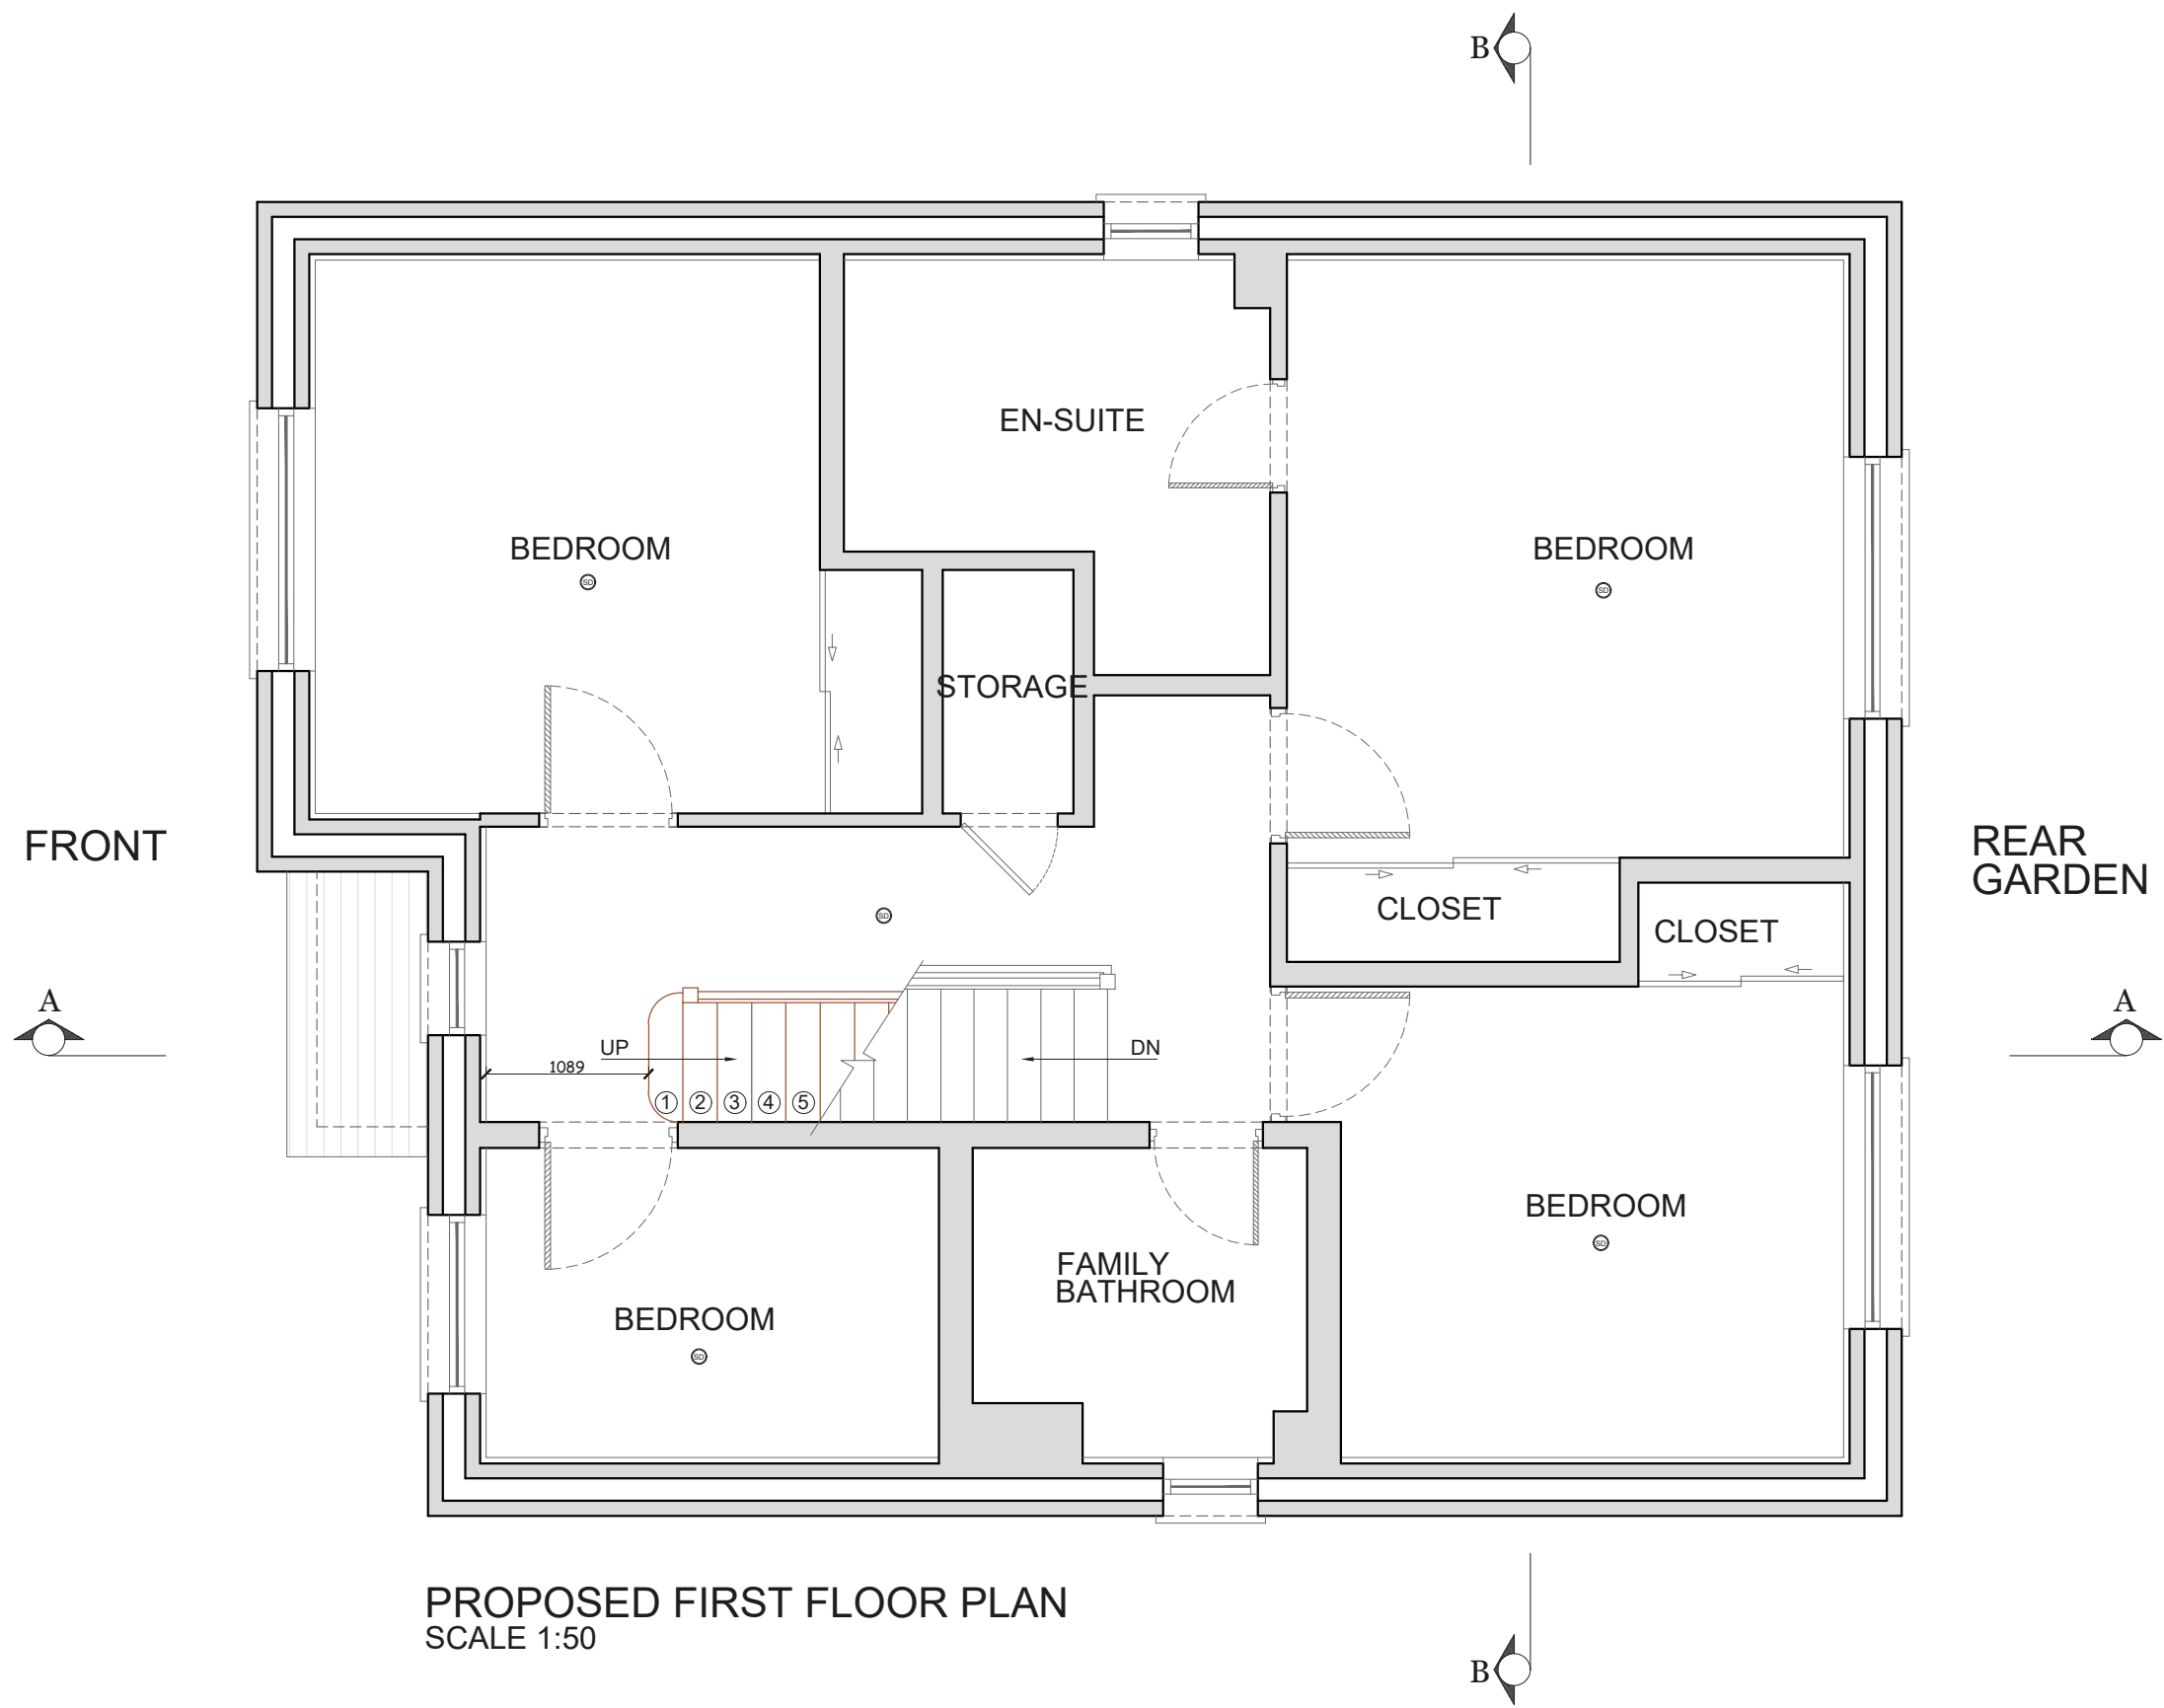

PROPOSED FIRST FLOOR PLAN
SCALE 1:50

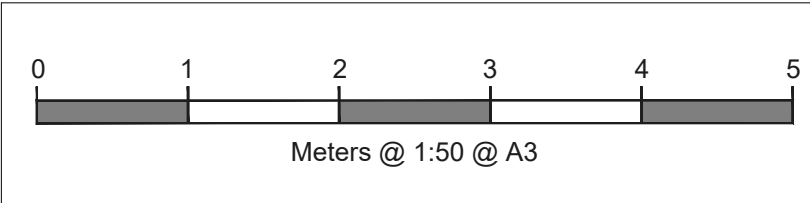

NOTES

REV	DATE	NOTES
-----	------	-------

LP REF. NO.
LP4189

CLIENT
MR & MRS HITCHMAN

PROJECT
**7 LAKEVIEW,
WOKINGHAM, RG40
2EW**

DRAWING TITLE
**PROPOSED FIRST
FLOOR PLAN**

SCALE
1:50@A3

DATE	DRAWN
26-02-25	A-YK

DRAWING NO. PP-07	REV.
-----------------------------	------



LOFTPLAN DESIGNS LIMITED
1 Saturn House, Calleva Park
Aldermaston, Reading RG7 8HA
Telephone: (01256) 881041
Email: customerservices@loftplan.co.uk
www.loftplan.co.uk