
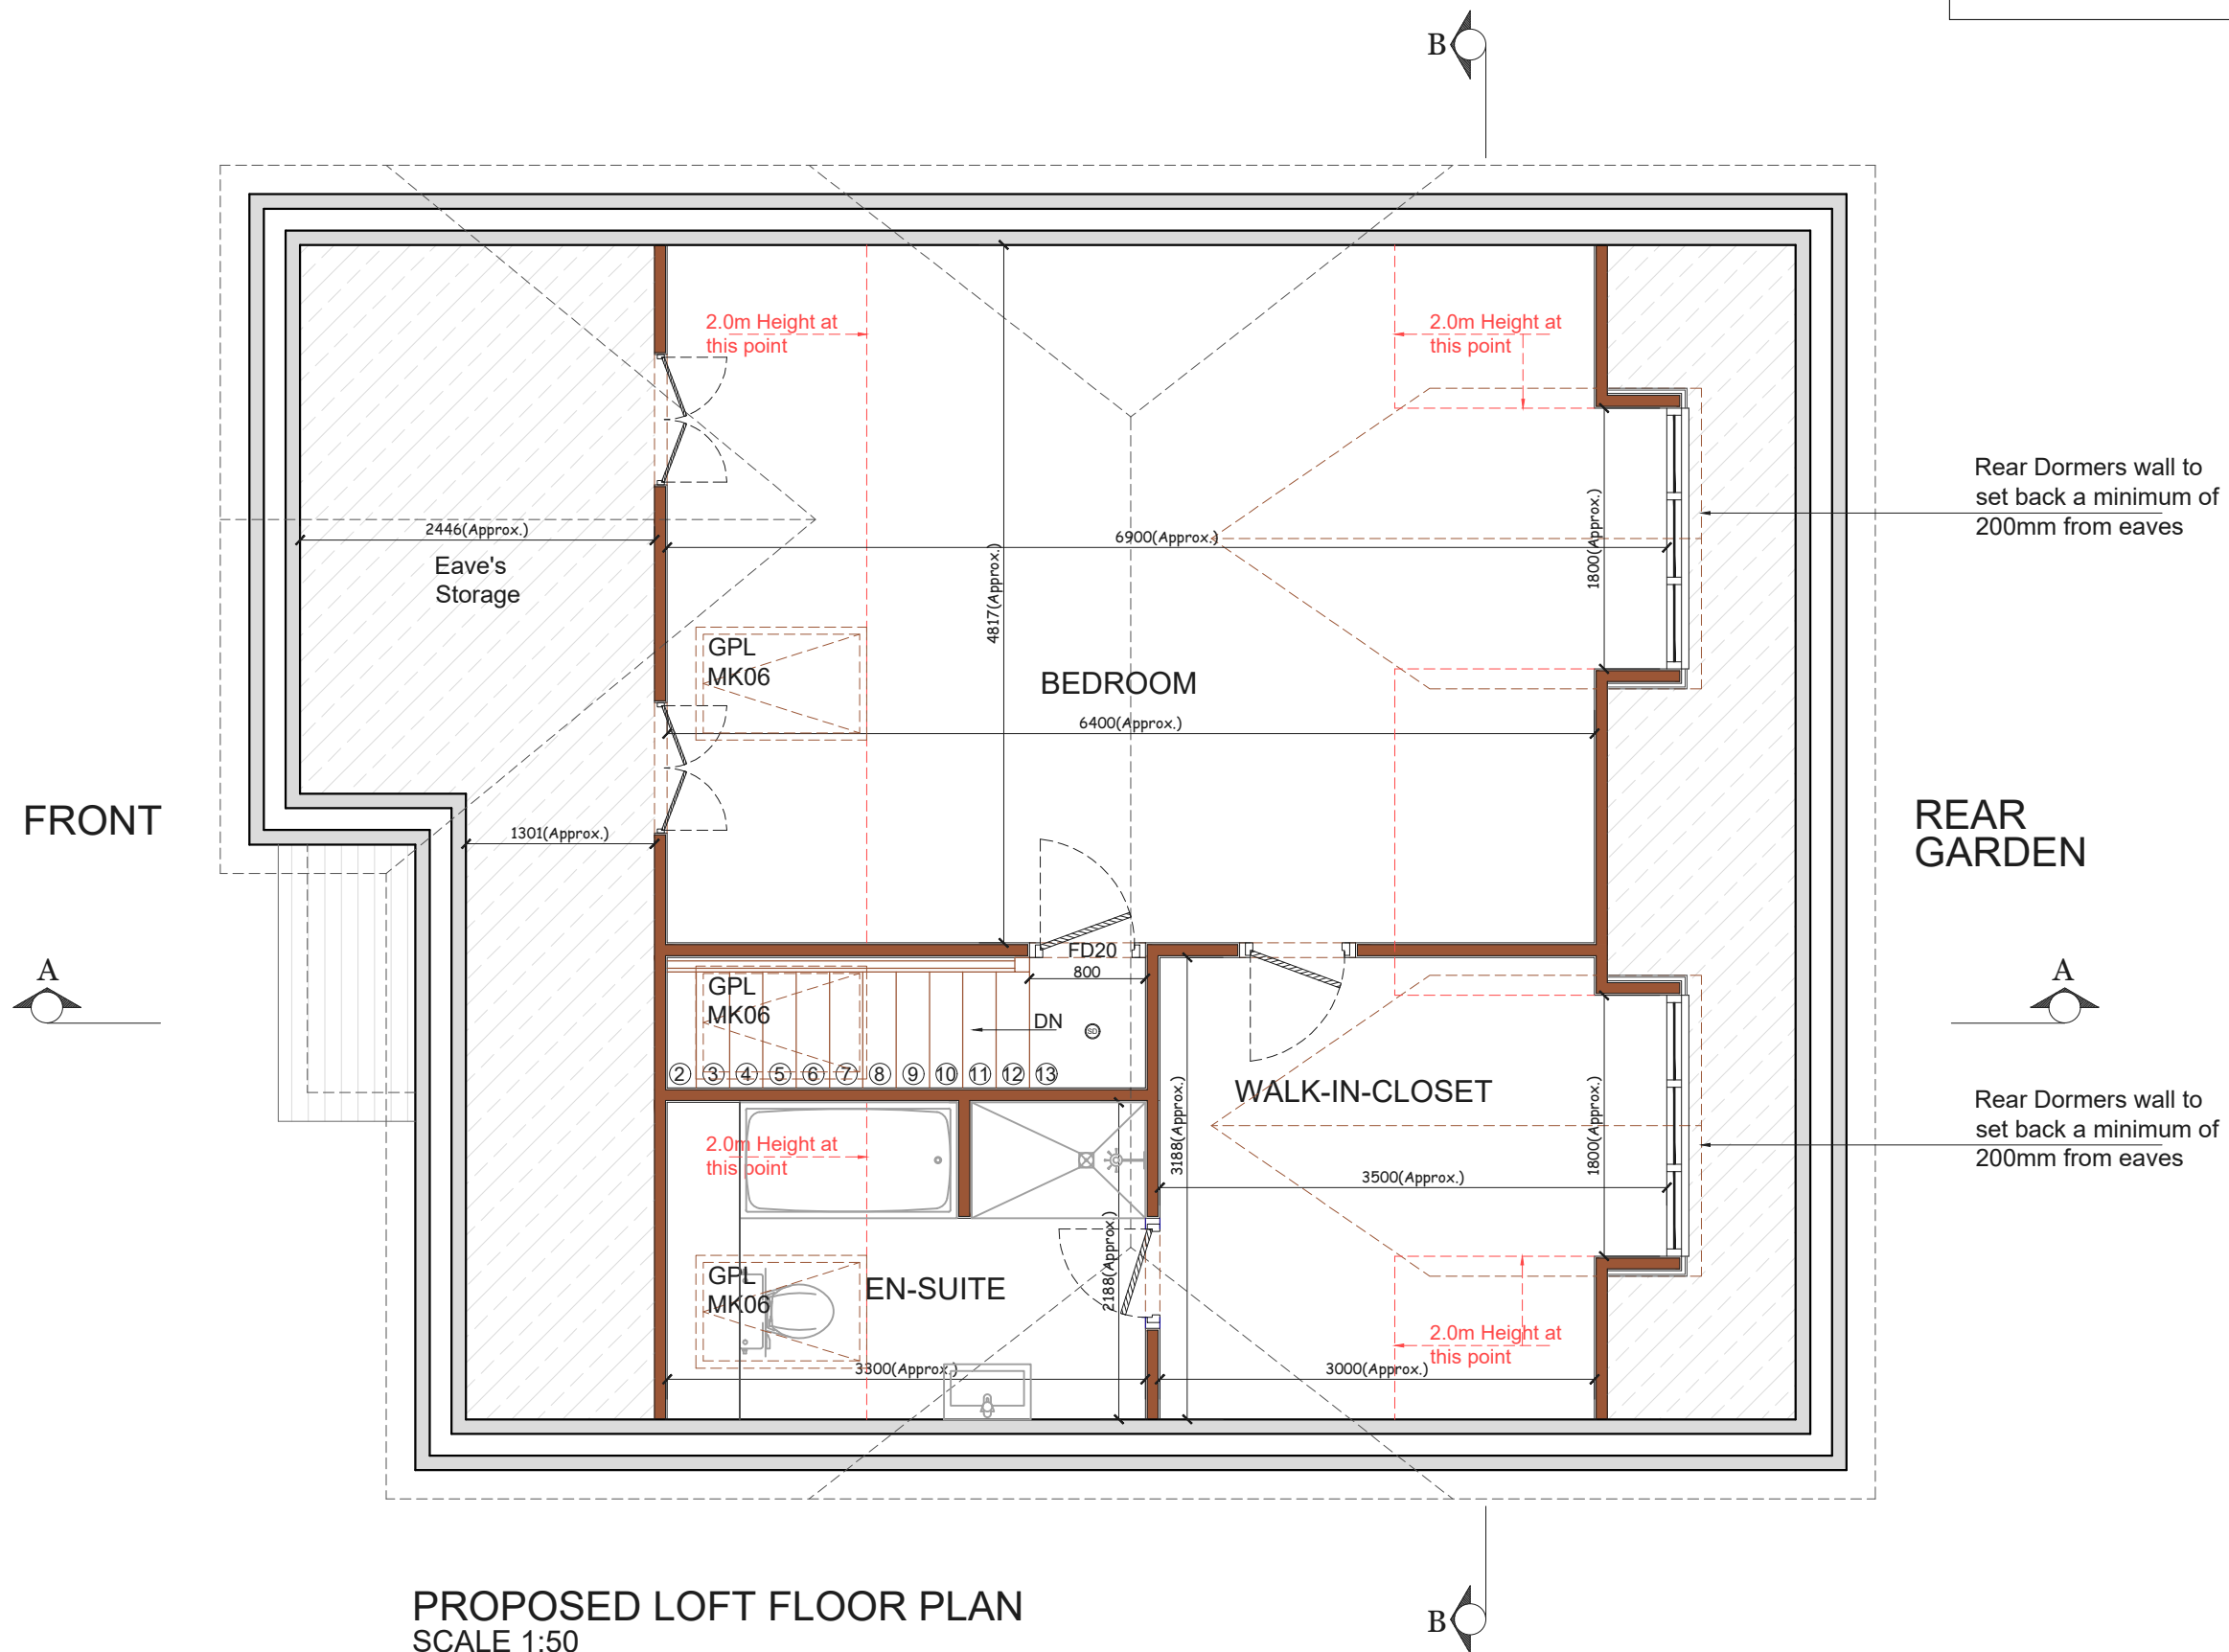


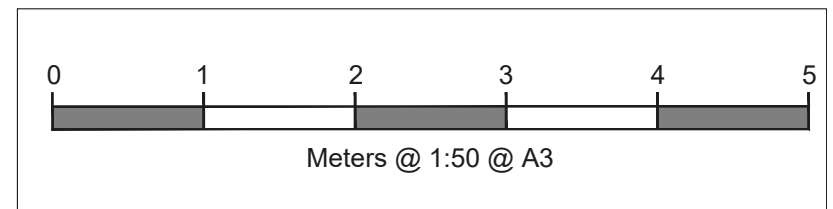

NOTES		
REV	DATE	NOTES
LP REF. NO.		
LP4189		
CLIENT		
MR & MRS HITCHMAN		
PROJECT		
7 LAKEVIEW, WOKINGHAM, RG40 2EW		
DRAWING TITLE		
PROPOSED LOFT FLOOR PLAN		
SCALE		
1:50@A3		
DATE		DRAWN
26-02-25		A-YK
DRAWING NO.	REV.	
PP-08		
		
		
LOFTPLAN DESIGNS LIMITED 1 Saturn House, Calleva Park Aldermaston, Reading RG7 8HA Telephone: (01256) 881041 Email: customerservices@loftplan.co.uk www.loftplan.co.uk		