




ANNEX FRONT ELEVATION




ANNEX SIDE ELEVATION

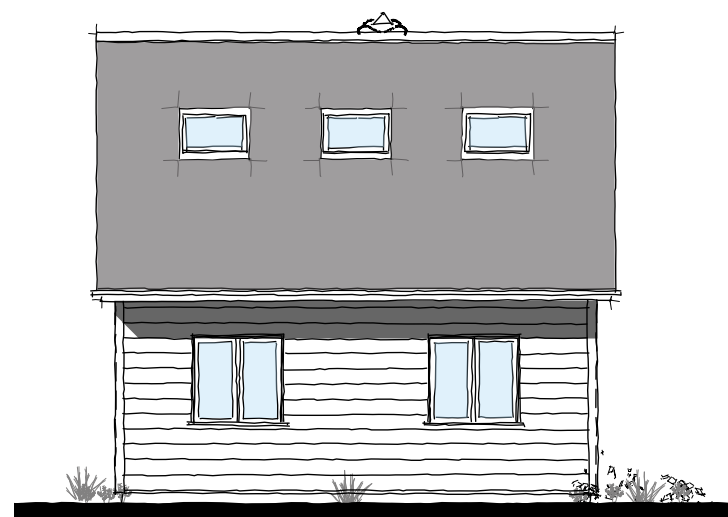


ANNEX REAR ELEVATION



ANNEX SIDE ELEVATION

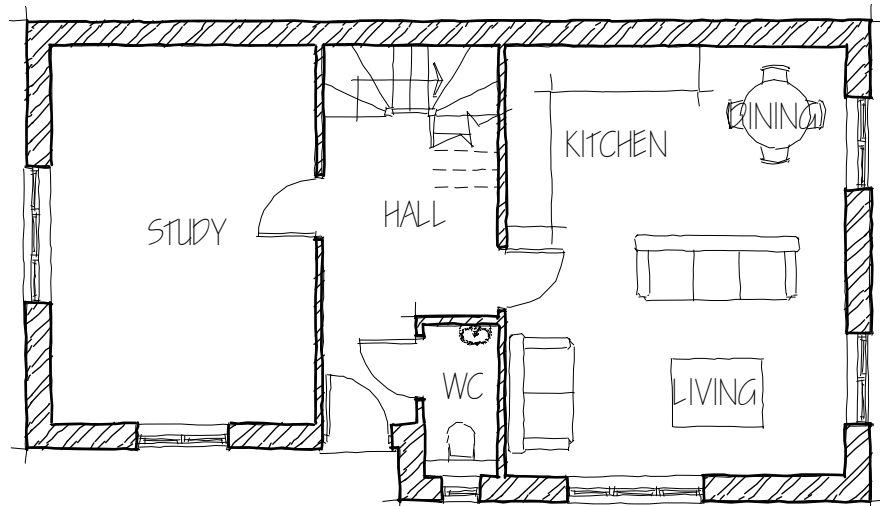


ANNEX GROUND FLOOR PLAN

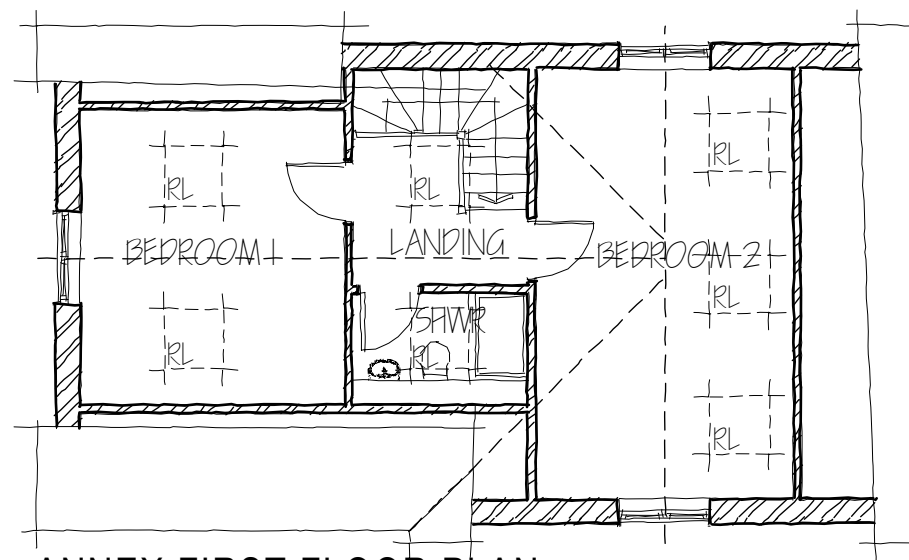

ANNEX FIRST FLOOR PLAN

1:100 scale Bar
This Drawing has been produced for printing onto A3 size paper,

 

REV	COMMENTS	DATE

TCB

TC Biggin Architecture
 ARCHITECTURE & PLANNING
www.tcbarchitecture.co.uk • info@tcbarchitecture.co.uk • 07889 218936

CLIENT Mr P Maan
 PROJECT Misting Meadows, Park Lane, Finchampstead, RG40 4PT
 DRAWING PROPOSED ANNEX PLANS AND ELEVATIONS

DATE June 24 DWG SCALE 1:100 DRAWN TB DWG No. 164/201 REV A

VERIFY ALL DIMENSIONS BEFORE SETTING OUT, COMMENCING WORK OR PRODUCTION OF FABRICATION DRAWINGS. REPORT ANY DISCREPANCIES TO THE SITE SUPERVISOR IMMEDIATELY. ©