


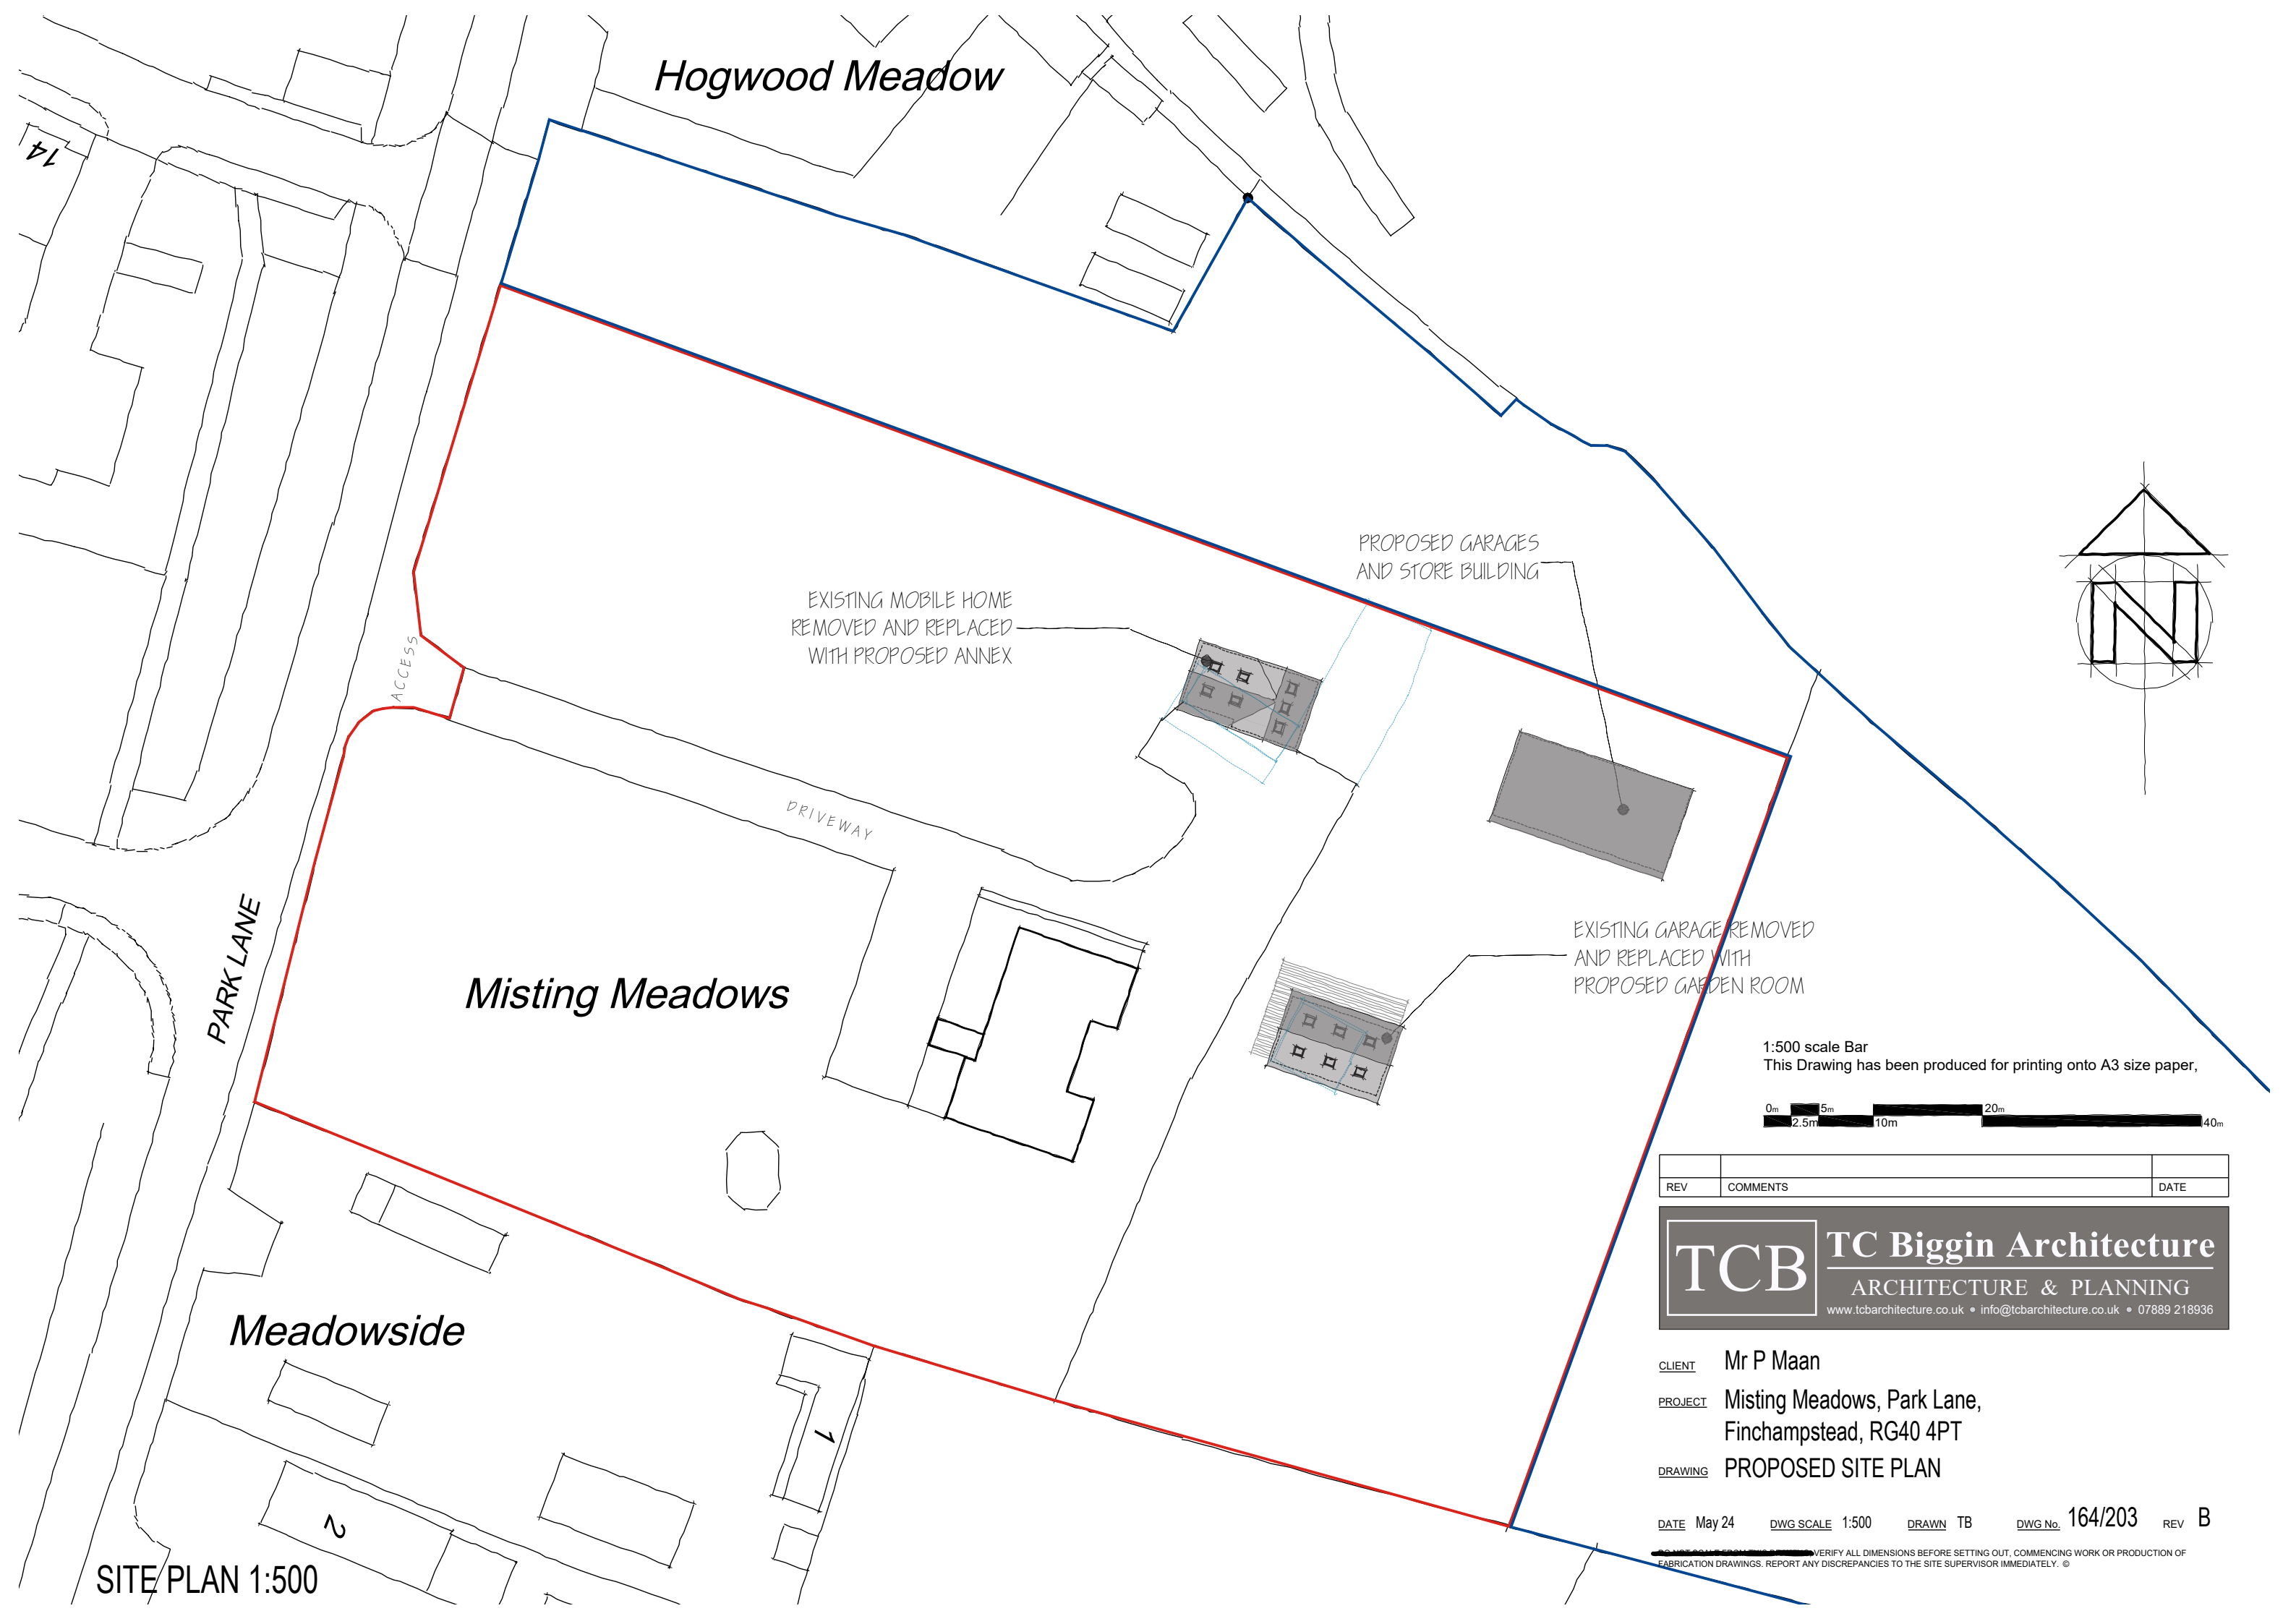

Hogwood Meadow

Misting Meadows

Meadowside

PARK LANE

ACCESS

DRIVEWAY

PROPOSED GARAGES
AND STORE BUILDING

EXISTING MOBILE HOME
REMOVED AND REPLACED
WITH PROPOSED ANNEX

EXISTING GARAGE REMOVED
AND REPLACED WITH
PROPOSED GARDEN ROOM

1:500 scale Bar
This Drawing has been produced for printing onto A3 size paper,



REV	COMMENTS	DATE
-----	----------	------

TCB

TC Biggin Architecture
ARCHITECTURE & PLANNING
www.tcbarchitecture.co.uk • info@tcbarchitecture.co.uk • 07889 218936

CLIENT Mr P Maan
PROJECT Misting Meadows, Park Lane,
Finchampstead, RG40 4PT
DRAWING PROPOSED SITE PLAN

DATE May 24 DWG SCALE 1:500 DRAWN TB DWG No. 164/203 REV B

VERIFY ALL DIMENSIONS BEFORE SETTING OUT, COMMENCING WORK OR PRODUCTION OF FABRICATION DRAWINGS. REPORT ANY DISCREPANCIES TO THE SITE SUPERVISOR IMMEDIATELY. ©

SITE PLAN 1:500