

These drawings are for a non-material amendment application to the previously approved design, application number:223168. Changes annotated in red on the drawings & are as follows:

- 1. rear extension
 - a. extension rear elevation moved in from 3m to 2m
 - b. skylight removed & position of skylights adjusted
- 2. front entrance
 - a. door additional sidelight added
- 3. rear elevation
 - a. bedroom 3 windows removed and replaced by single 1810 wide window aligning with ground floor extension window
- 4. side elevation
 - a. side door to utility moved in line with new utility location, approx 440mm move

Copyright © 2023 Michael Aubrey Partnership Ltd. (MAPL)

- Sheet Notes
- a. the drawing is copyright protected and may not be used, reproduced or relied upon by any third party except as explicitly agreed by MAPL
 - b. all dimensions are in millimetres unless noted otherwise
 - c. all measurements must be obtained from stated dimensions only and checked before ordering any materials. Measurements must not be scaled off the drawing except for Local Authority Planning application purposes
 - d. all drawings must be read in conjunction with all other project drawings and any discrepancies reported immediately for clarification
 - e. full schedules, specification notes and legends are located on drawings numbered '900' to '999' (900 series)

E	30.10.2024	APC	Amended scheme Building Regulations issue
D	16.10.2024	APC	Location plans amended
C	18.01.2023	FM	Minor amendment issue
B	12.10.2022	JMR	Planning issue
A	26.09.2022	JMR	Second issue
0	14.09.2022	FM	First issue

Rev	Date	By	Description
-----	------	----	-------------

BUILDING REGS ISSUE

Drawing subject to Building Regs approval, to be read in conjunction with all other project documents. Any discrepancies to be reported for clarification



michael aubrey
partnership

• 0118 962 9666 • www.mapl.co.uk

Client

Mr. & Mrs. Aslett

Project Address

4 Charlton Close, Wokingham.
RG40 4YQ


Project Description

Two Storey Side Extension &
Single Storey Rear Extension

Sheet Title


Plans - Location

Sheet Ref.	MAP-C4375-001	Rev.	E
Project Ref.	C4375	Date	30.10.2024
Drawn by	FM	Checked by	JMR
Scale	As indicated	Sheet Size	A3

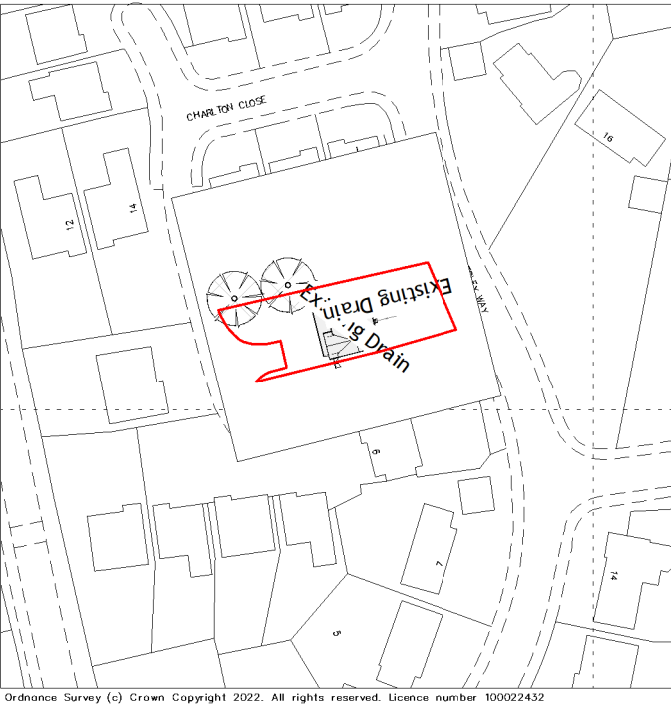


Existing Location Plan

Location | RF-RDG | Scale 1 : 1250

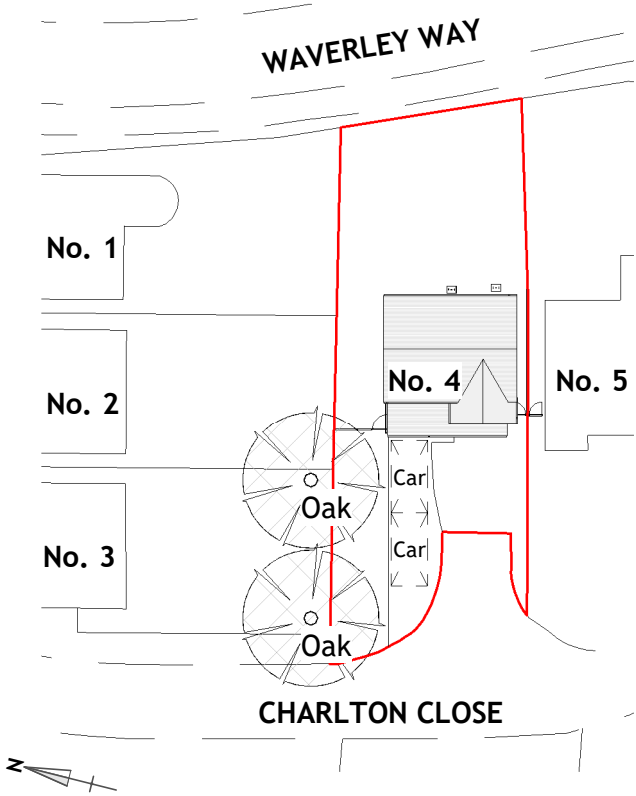

Existing Site Level Plan

General Arrangement | RF-RDG | Scale 1 : 500

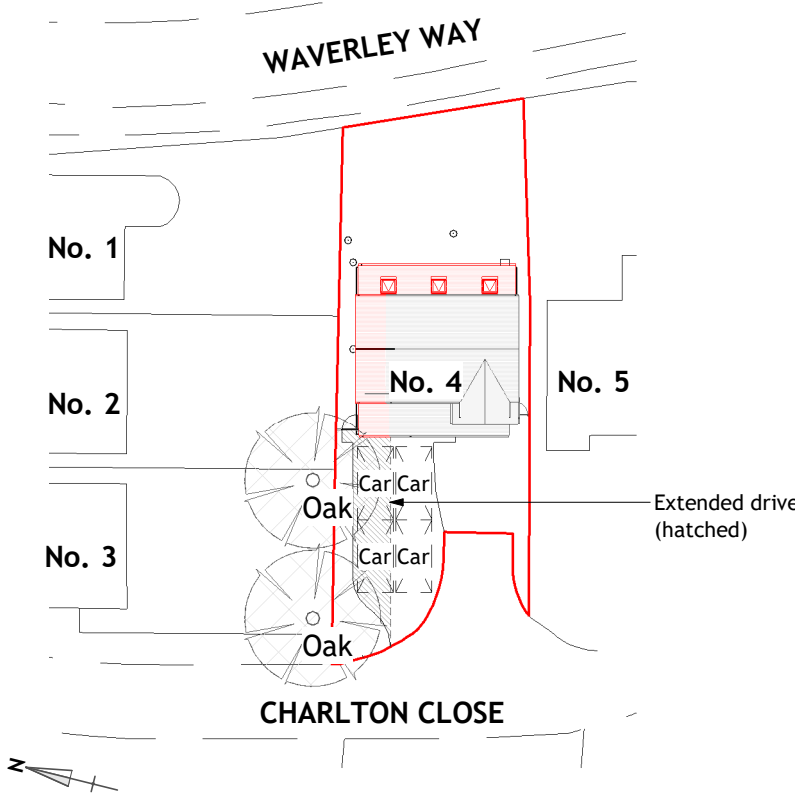

Proposed Site Level Plan

General Arrangement | RF-RDG | Scale 1 : 500

