



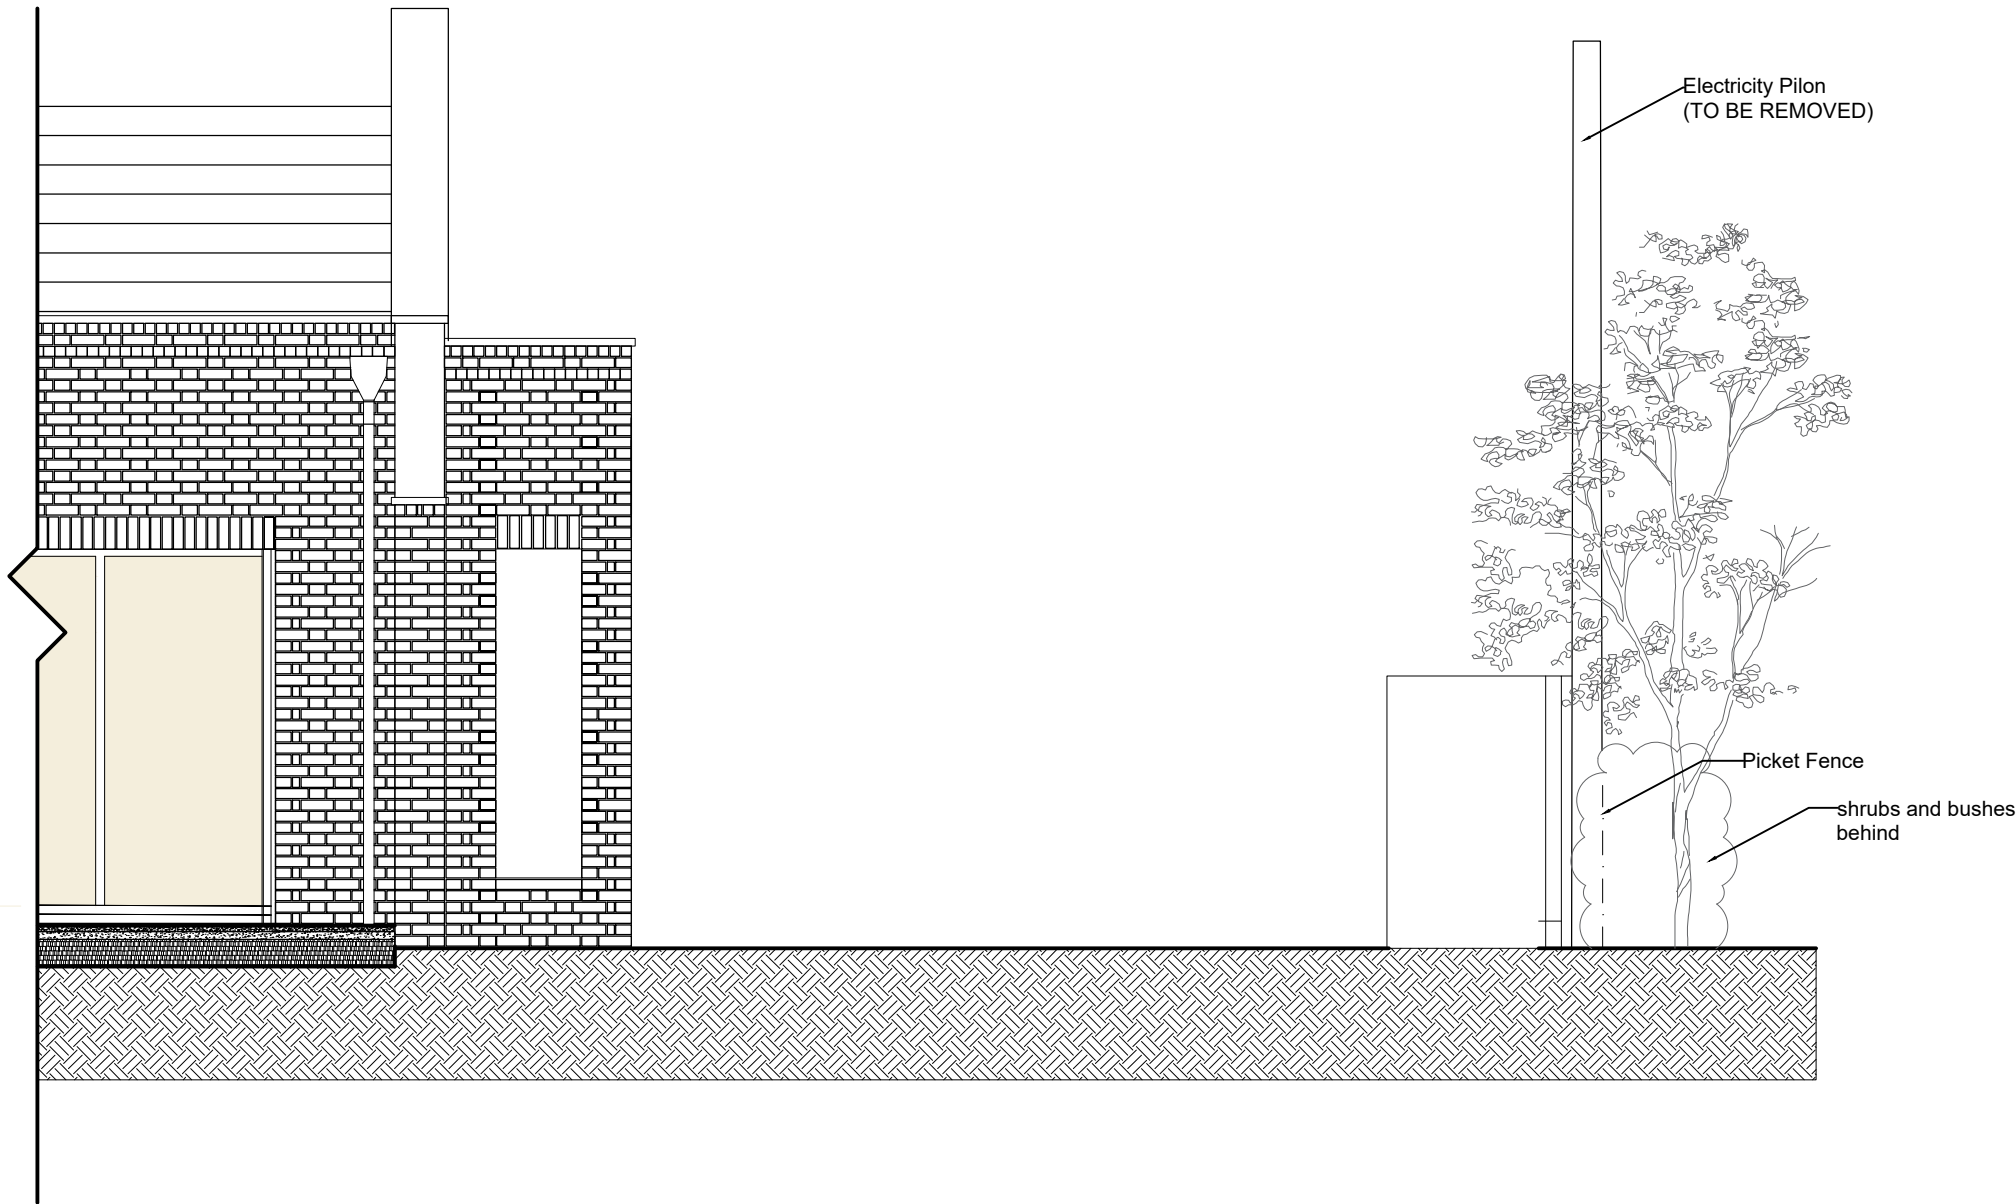


EXISTING NORTH ELEVATION

1:50

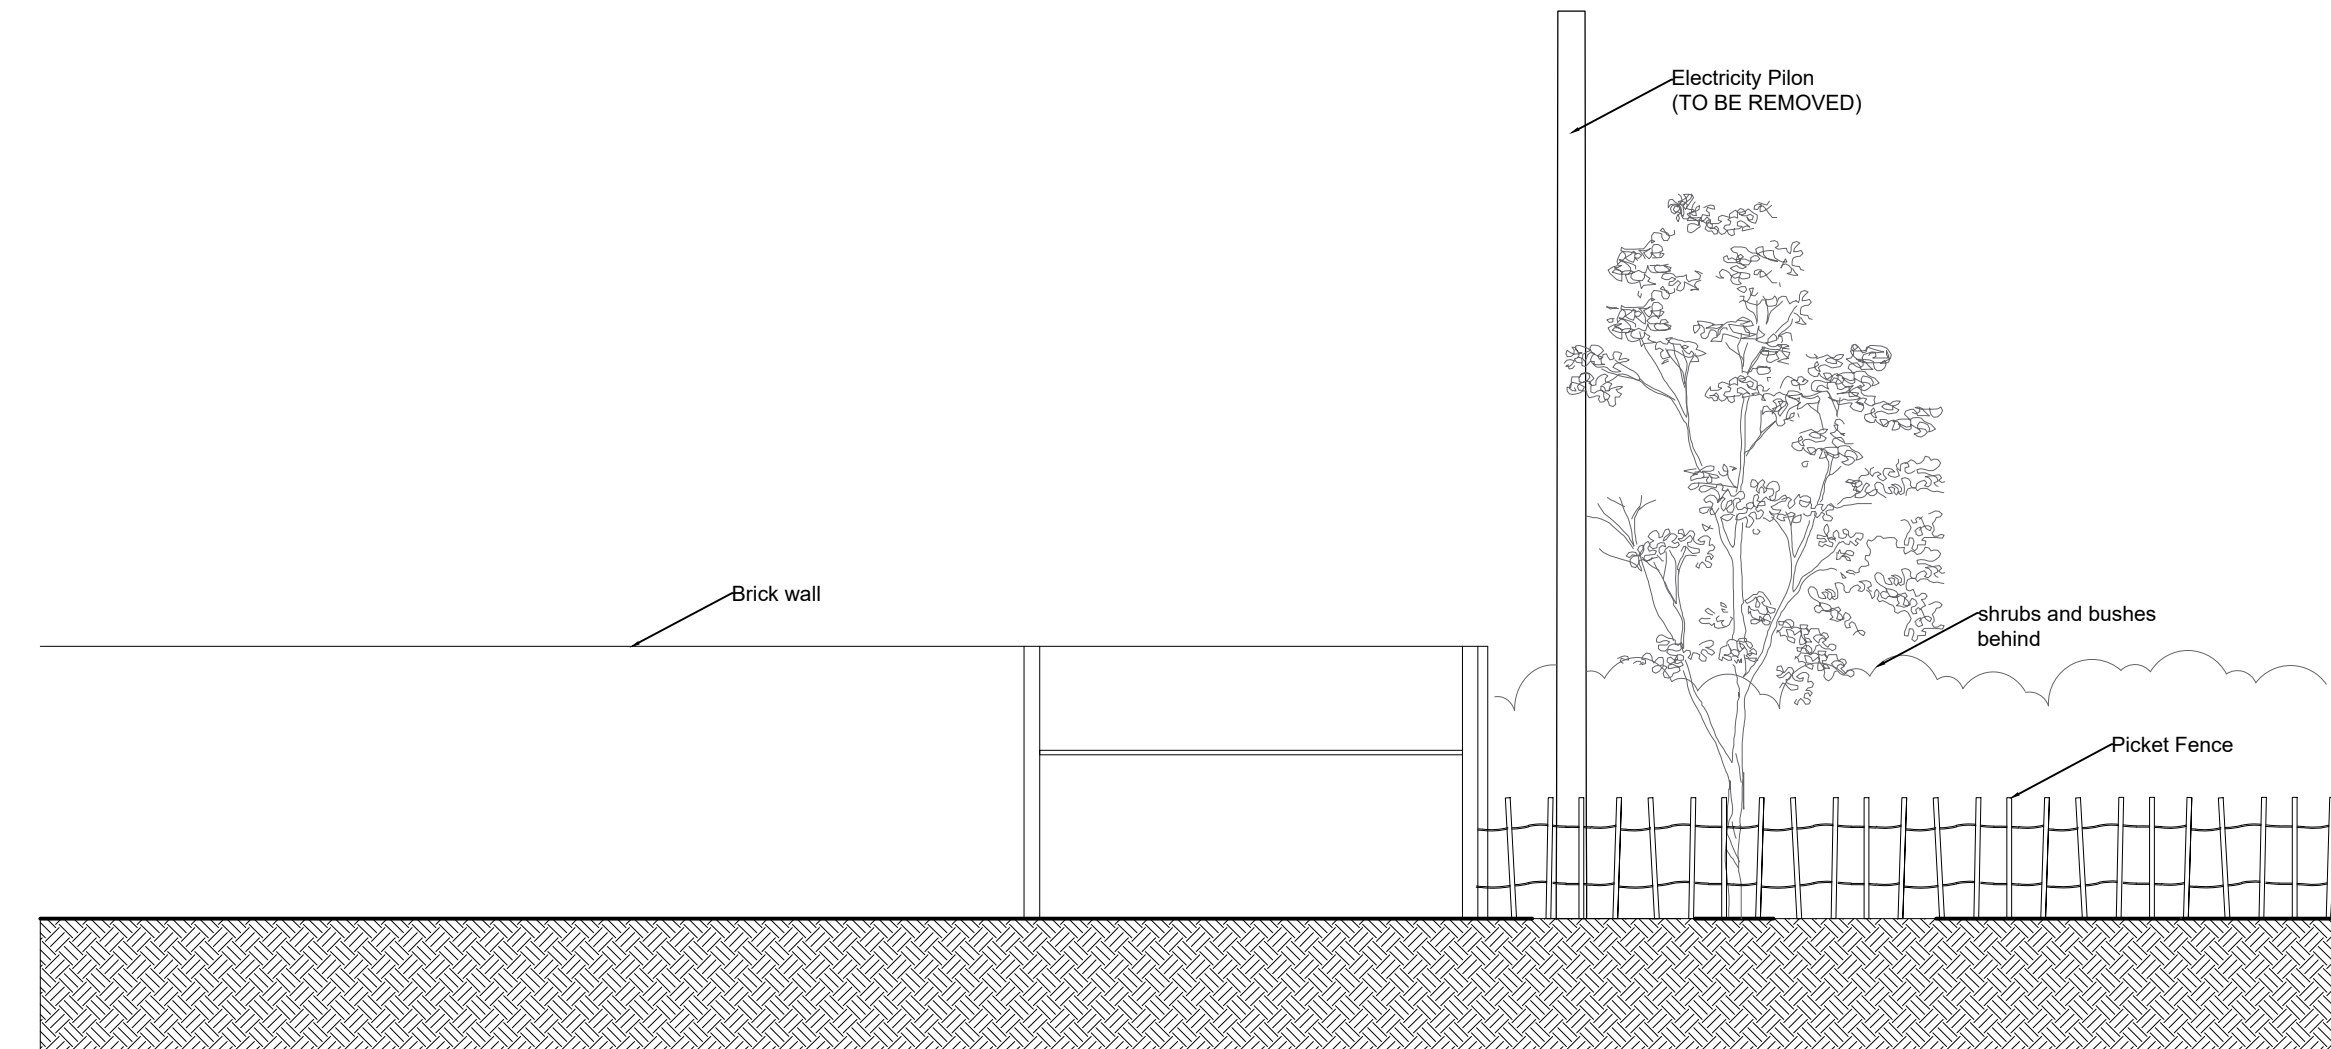


EXISTING EAST ELEVATION

1:50

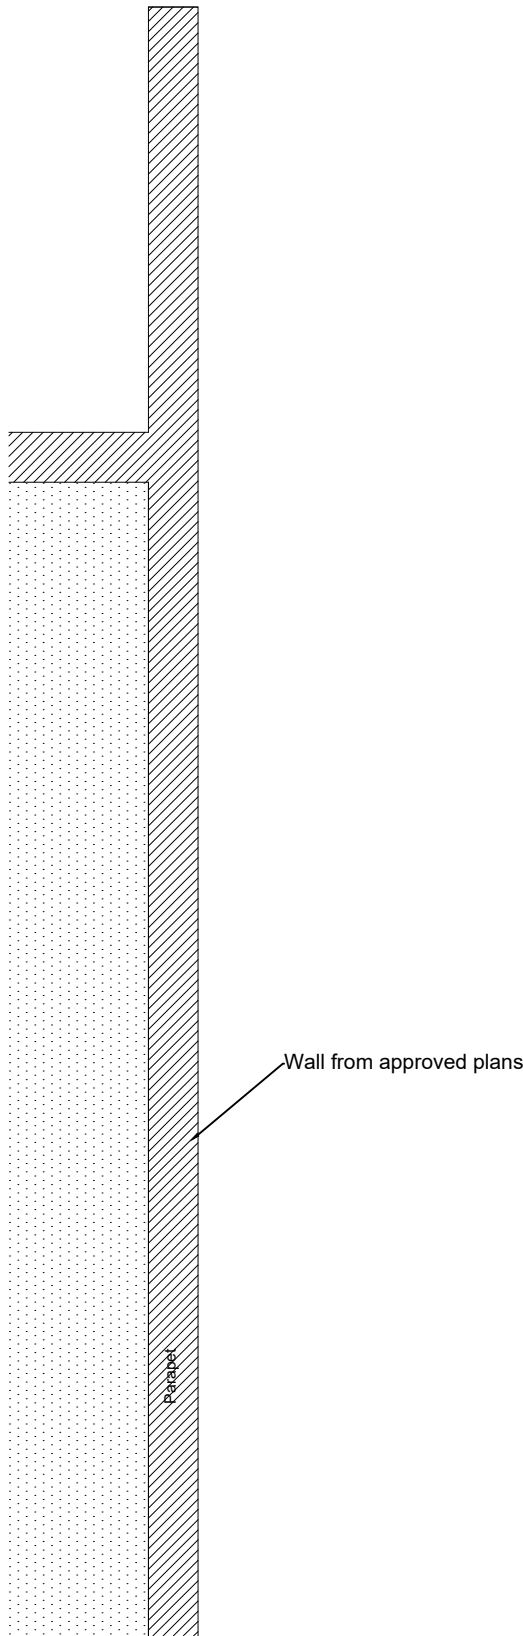

EXISTING FLOOR PLAN

1:50

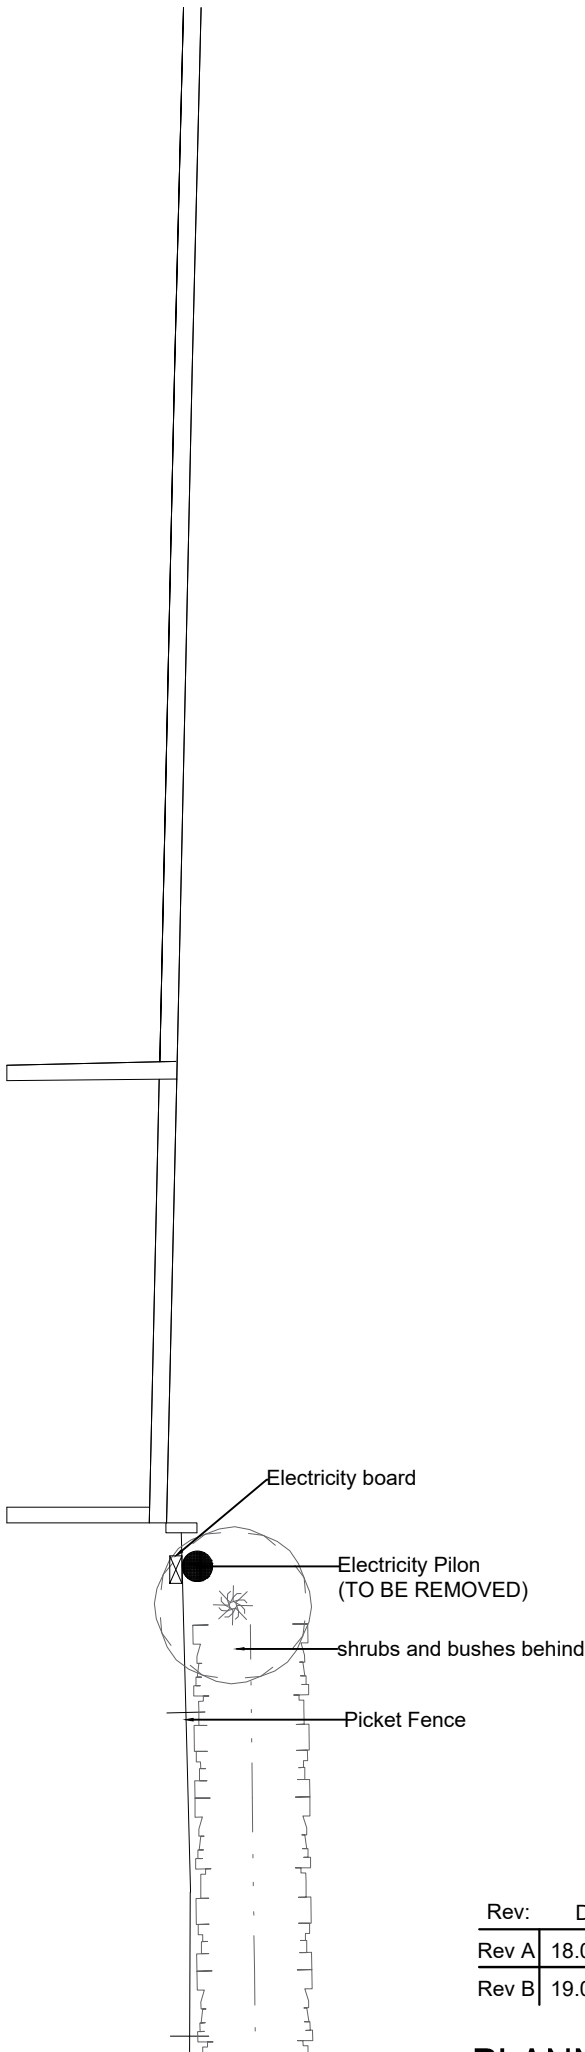

Rev:	Date:	Comments:	Drawn by:
Rev A	18.06.25	Planning document	OS
Rev B	19.06.25	Planning amendment	OS

PLANNING DRAWINGS

ARBORFIELD HOUSE,
CHURCH LANE, RG2 9JB

HOUSE EXTENSION & ALTERATIONS

AIR SOURCE HEAT PUMP
DETAIL DRAWINGS

SCALE @ A2 : 1:50
DATE: March 2025

JOB.NO: 22-11
DWG No.: BR 153 B
DRAWN: OS Issue: 19/06/2025

INHABITAT
ARCHITECTS & DESIGNERS

INFO@INHABITAT-ARCHITECTS.CO.UK
01753 424270
WWW.INHABITAT-ARCHITECTS.CO.UK
1 THAMES SIDE WINDSOR BERKSHIRE SL4 1QN

©
This drawing remains the property of Inhabitat
Architects & Designers and shall not be copied
without prior written consent.

All dimensions to be checked on site and any
discrepancies to be reported before work
commences.



PHOTOS OF EXISTING LOCATION ON-SITE