

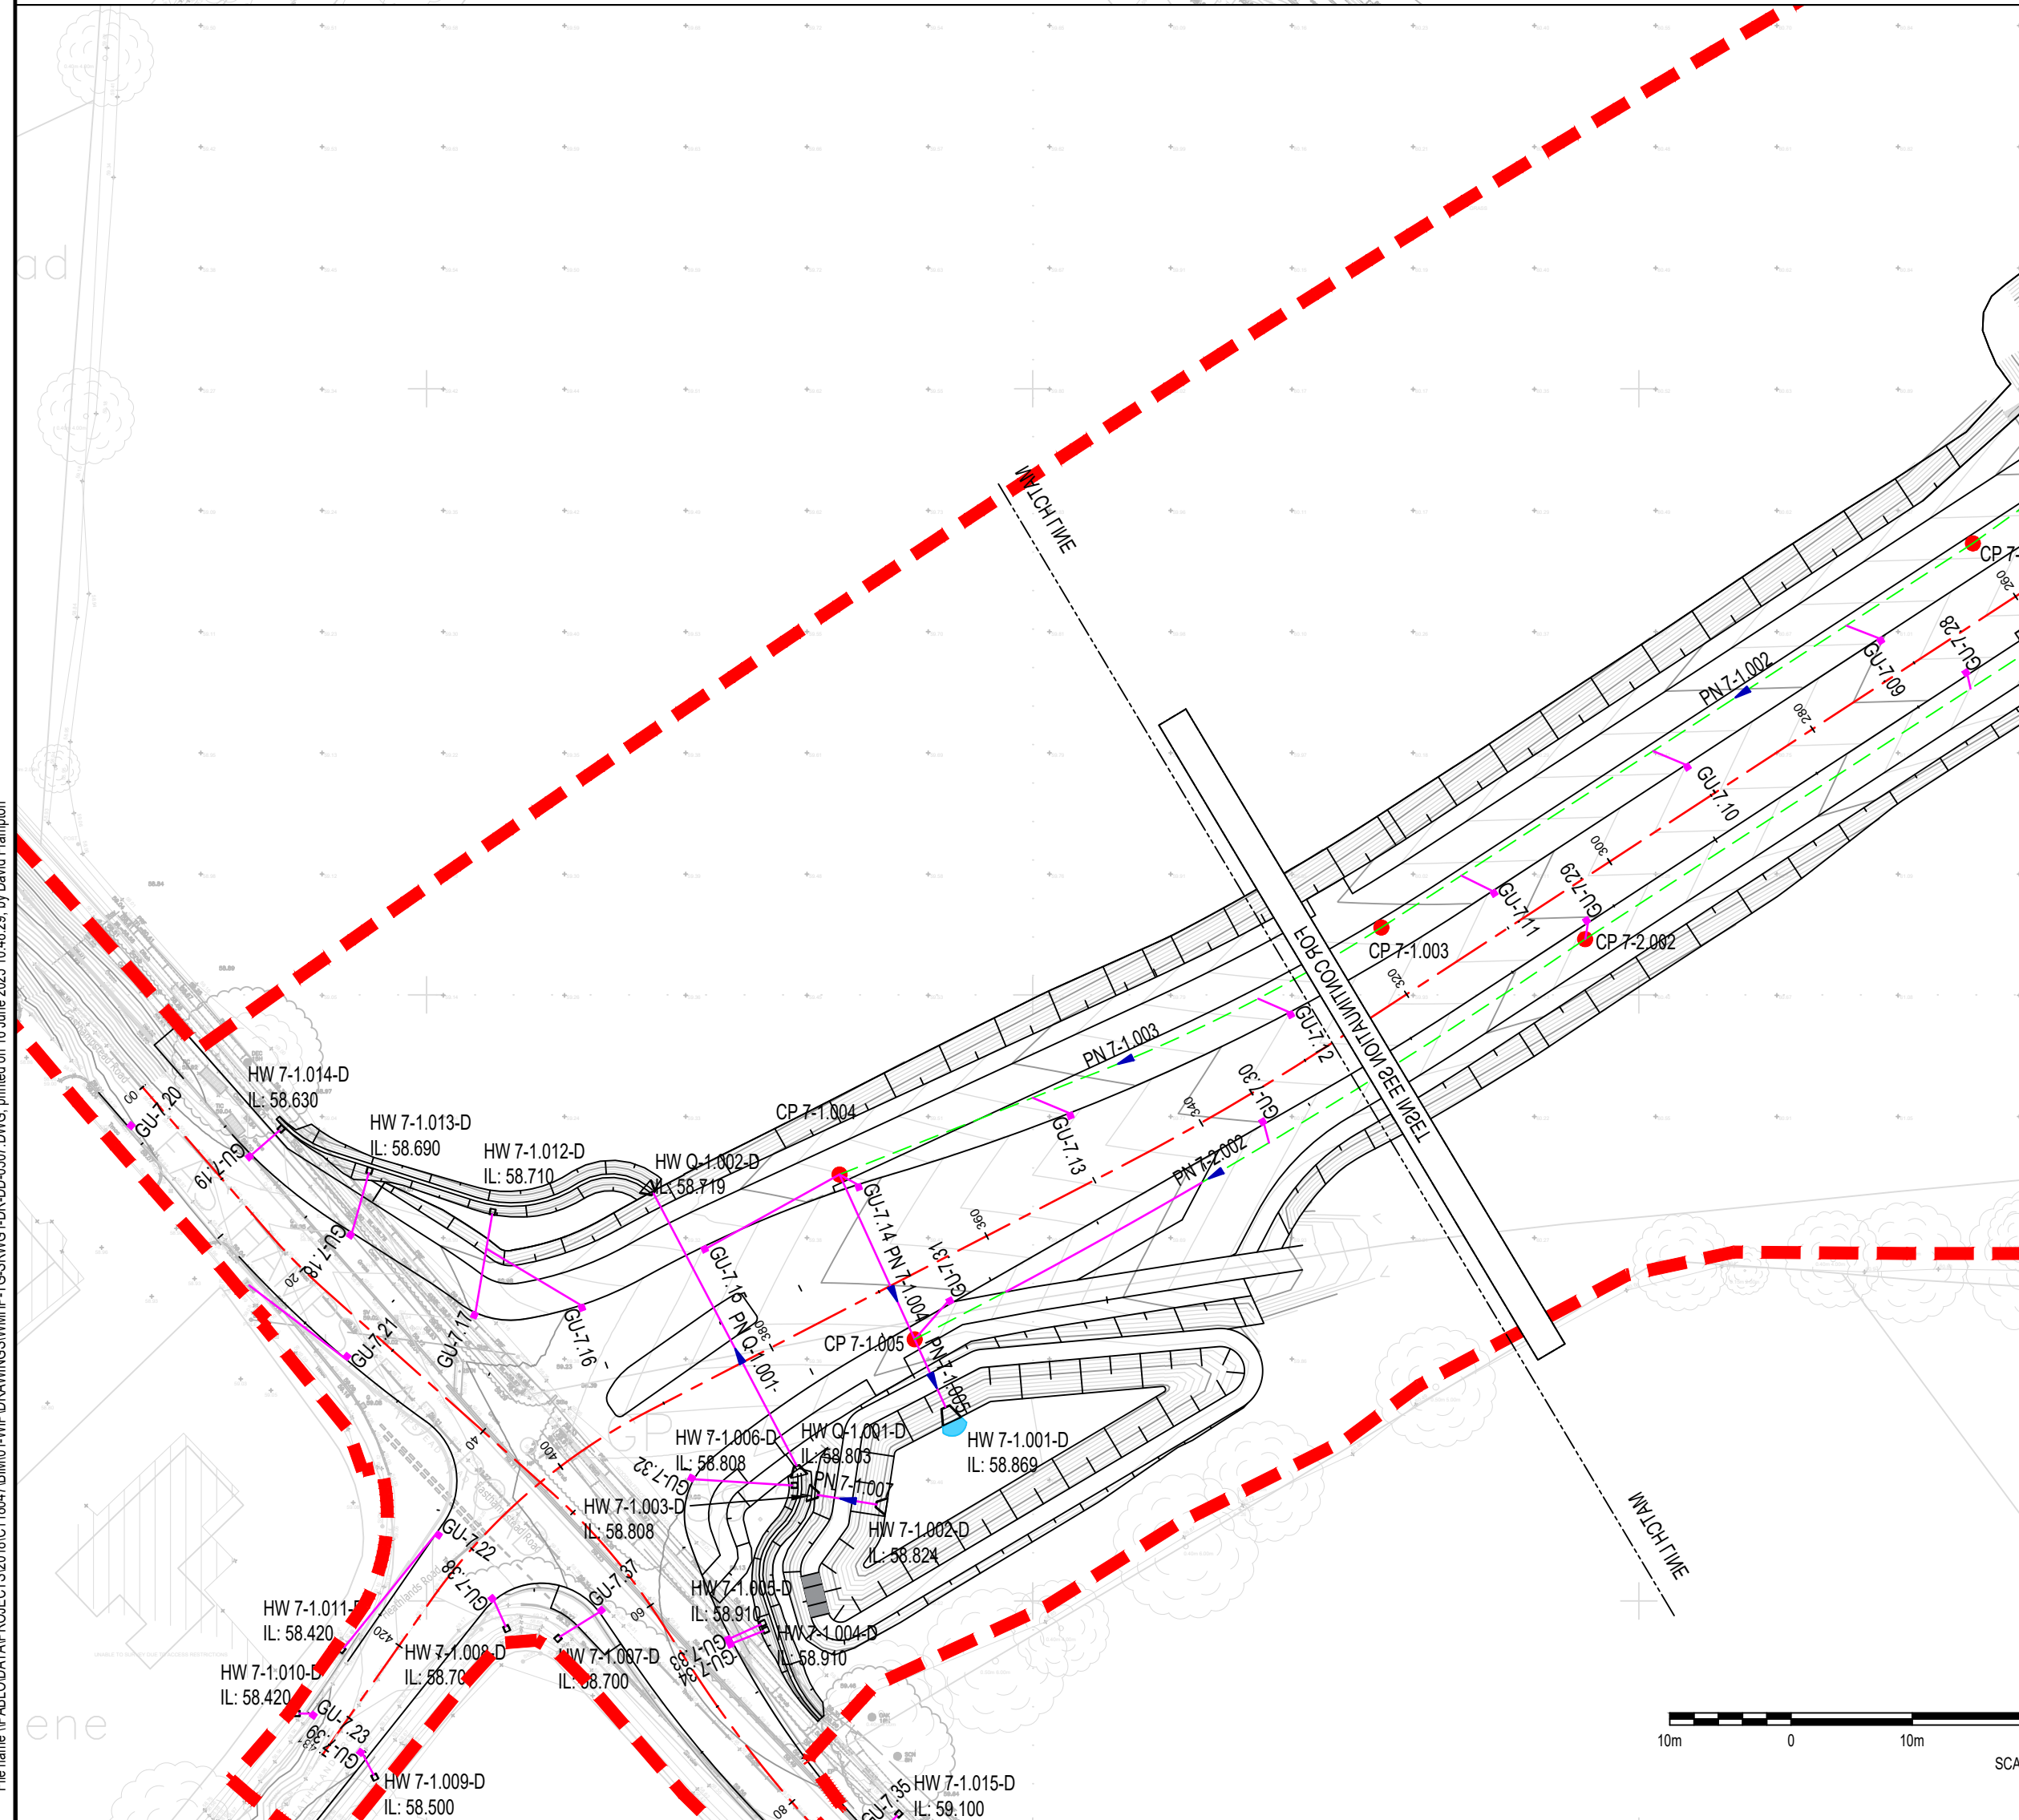
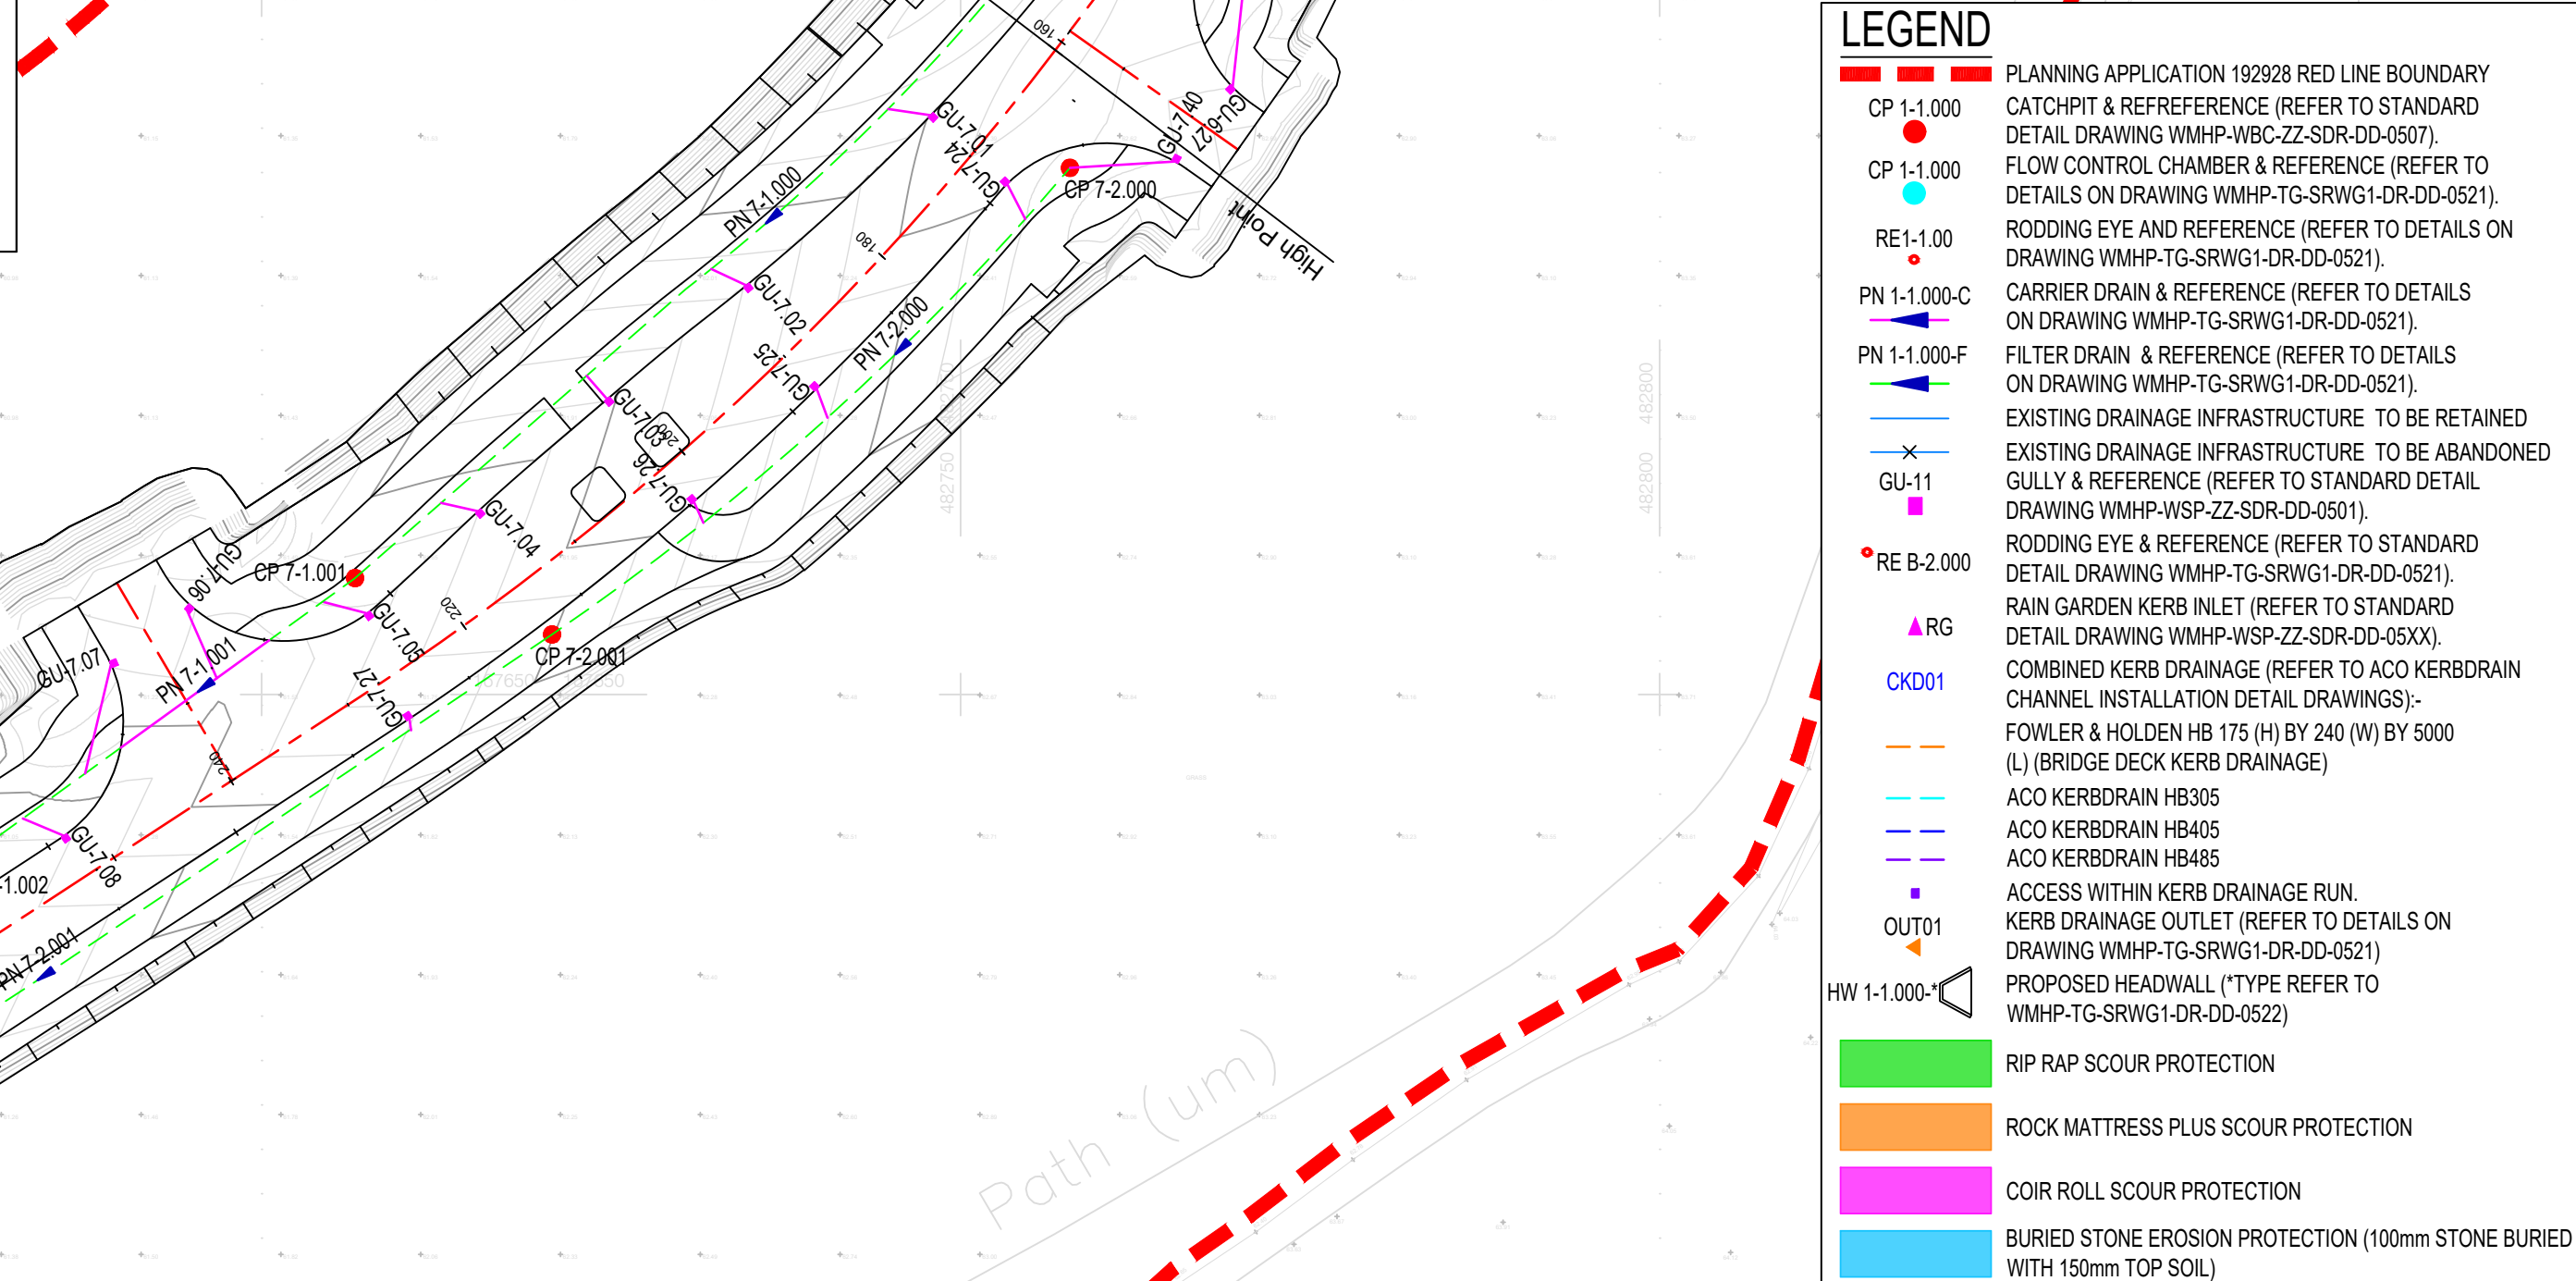
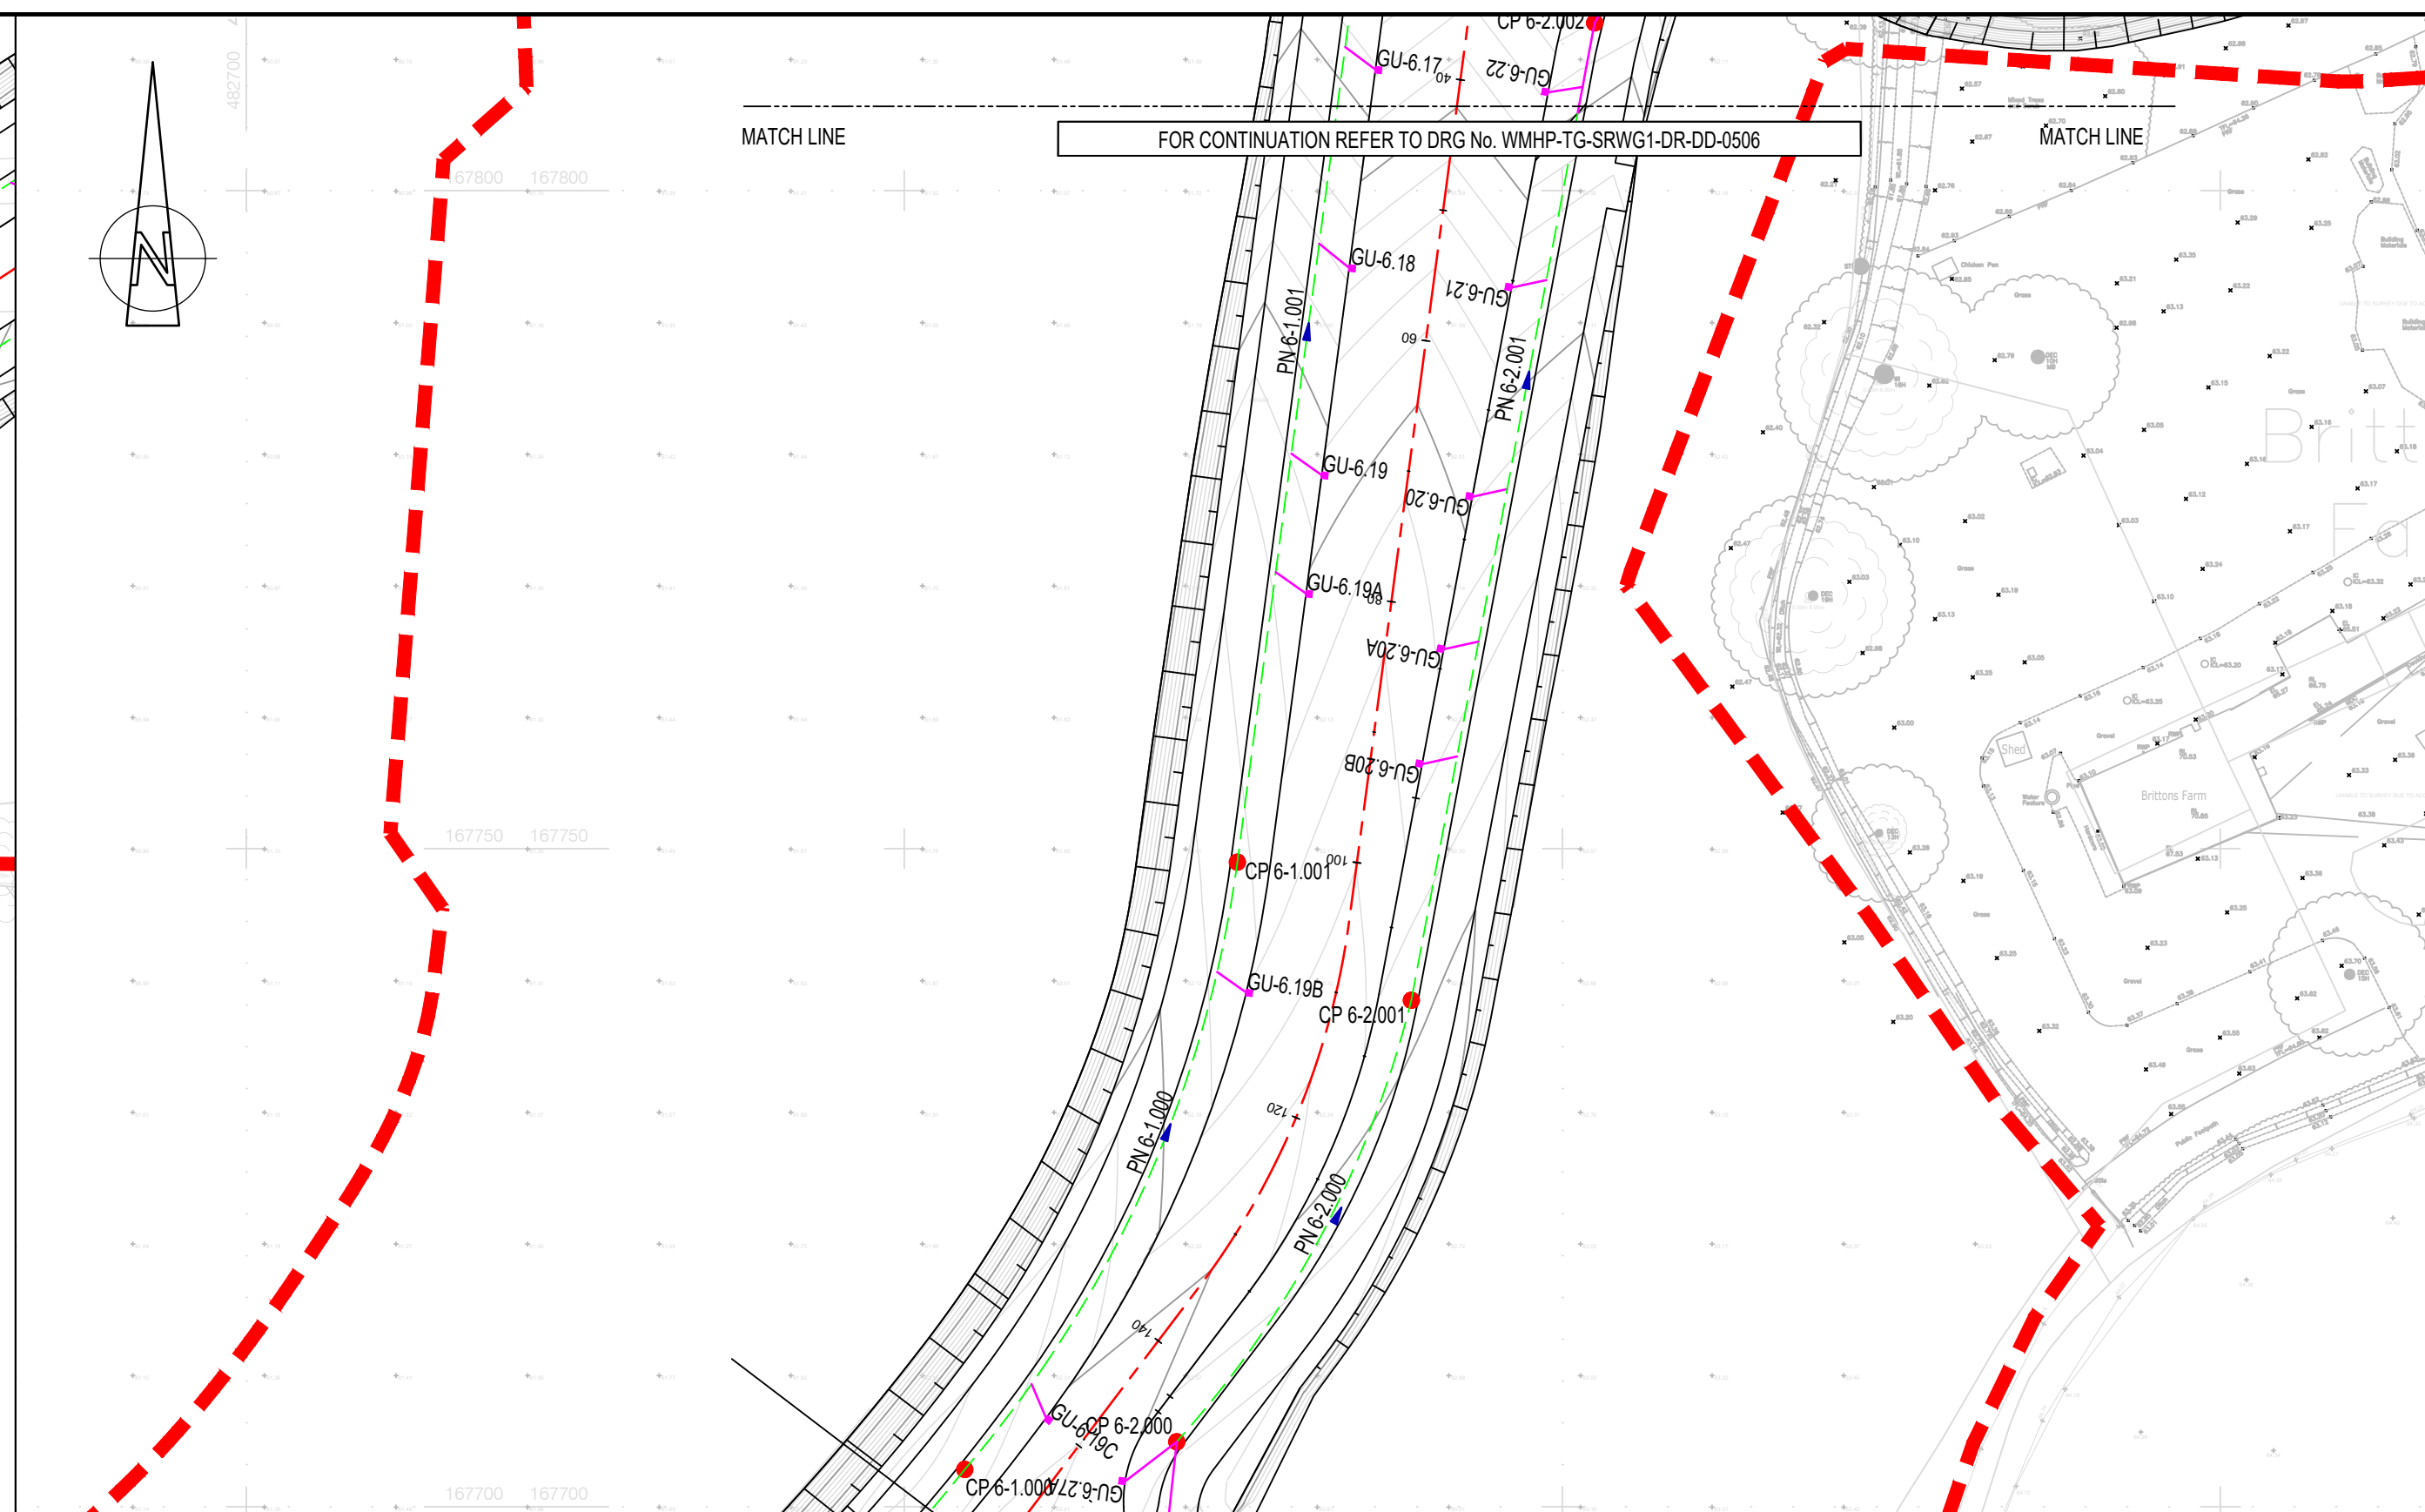
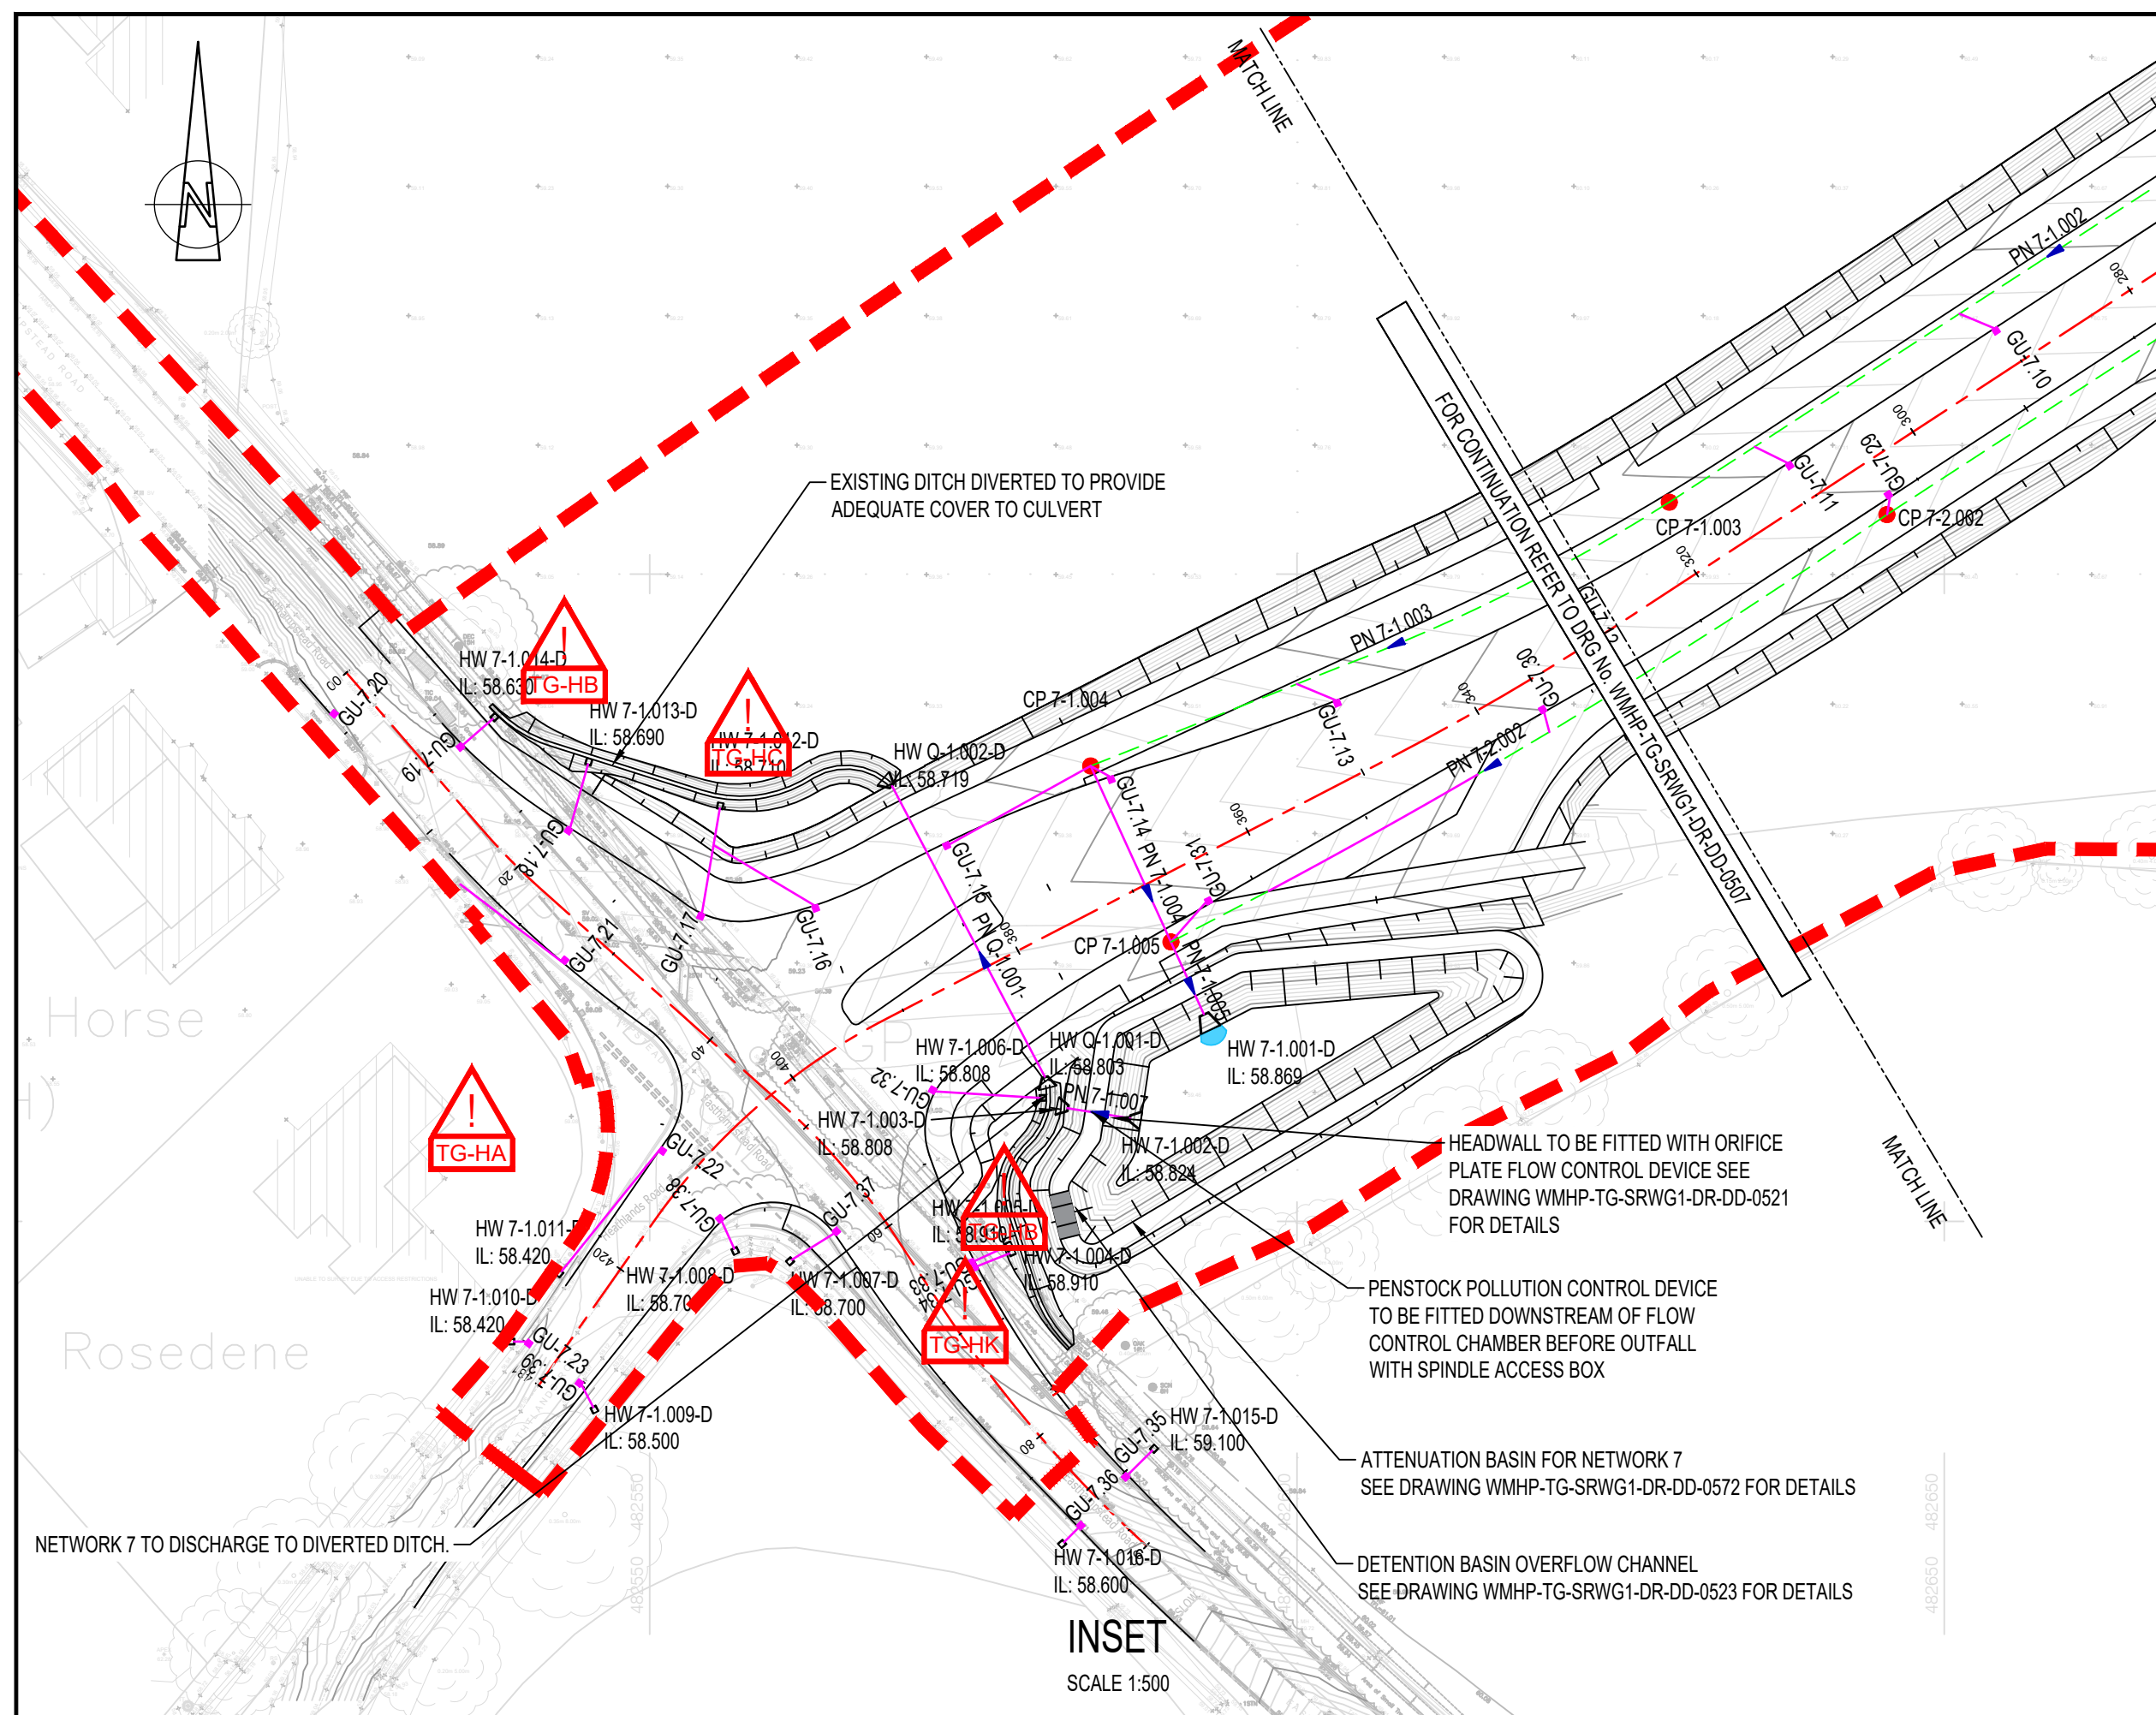


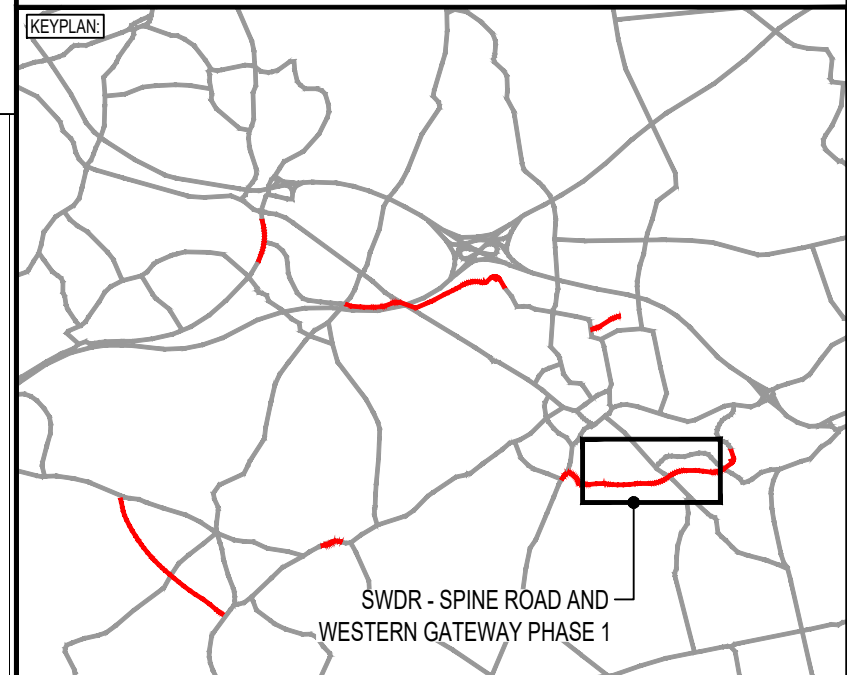

SIGNIFICANT RESIDUAL HAZARDS		
RESIDUAL HAZARD	STAGE	SUGGESTED CONTROL MEASURE
 STRIKING UNDERGROUND SERVICES	C/D	HAND DIGGING AND CAT SCANNING TECHNIQUES SHALL BE UNDERTAKEN TO LOCATE SERVICES/UTILITIES. MARK UP ON SITE IF REQUIRED. NO WORKS TO BE UNDERTAKEN WITHOUT A VALID PERMIT TO DIG. DIVERTED SERVICES TO BE ACCURATELY RECORDED FOR FUTURE WORKS INCLUDING DECOMMISSIONED PLANT.
 ELECTROCUTION OF OPERATIVES, LARGE PLANT STRIKING OVERHEAD CABLES, SMALL PLANT/EQUIPMENT STRIKING ELECTRICITY PYLON(POLE)(S).	C/D/M	ALL OPERATIVES WORKING IN THE VICINITY ARE TO BE AWARE OF THE LOCATION OF OVERHEAD CABLES AND ELECTRICITY PYLON(POLE)(S) AT ALL TIMES DURING THE WORKS. IF THE EXISTING POSITION REMAINS DURING THE SITE CLEARANCE WORKS, ENSURE THAT THE PROCEDURES SET OUT IN GUIDANCE NOTE G66 AND AGRICULTURE INFORMATION SHEET NO. 8 ARE CARRIED OUT AND A SAFE SYSTEM OF WORK IS IN PLACE. IF THE SERVICE DIVERSION WORKS TO REDIRECT THE ELECTRICITY CABLES MEAN THAT OVERHEAD CABLES REMAIN POSITIONED IN CLOSE PROXIMITY OF THE WORKS (AS PER GUIDANCE), A SIMILAR PROCEDURE SHOULD BE UNDERTAKEN FOR THE NEW LOCATION(S). TEMPORARY FENCE TO BE ERECTED AROUND PYLON AT 6M FROM ITS BASE TO CREATE EXCLUSION ZONE.
 WORKING IN CLOSE PROXIMITY TO WATERCOURSES. EXPOSURE TO HAZARDOUS SUBSTANCES, E.G. LEPTOSPIROSIS.	C/D/M	CONTRACTOR TO LIAISE WITH THE LEAD LOCAL FLOOD AUTHORITY TO GAIN FLOOD ALERTS. ENSURE WORKFORCE IS SUITABLY TRAINED AND COMPETENT AND ARE WEARING THE APPROPRIATE LEVEL OF PPE FOR THE INTENDED TASK TO REDUCE THE RISK OF WORKERS CONTRACTING LEPTOSPIROSIS OR WEIL'S DISEASE.
 EXCAVATION ADJACENT TO TOE OF GRASS BANK	C/D	CHECK SLOPE STABILITY AND SURCHARGE ON OPEN TRENCH WHERE DRAINAGE PIPES REQUIRED.

NOTE: The above hazards do not include every hazard or assumption, but identify significant residual construction hazards that are not likely to be obvious to a competent contractor and those that could be difficult to manage effectively. Refer also to the designer's risk documentation.

NOTES: 1. ALL DIMENSIONS ARE IN MILLIMETRES UNLESS NOTED OTHERWISE. 2. ALL LEVELS ARE IN METRES AO UNLESS NOTED OTHERWISE. 3. DRAWING TO BE READ IN CONJUNCTION WITH SPECIFICATION	DO NOT SCALE
--	----------------------------

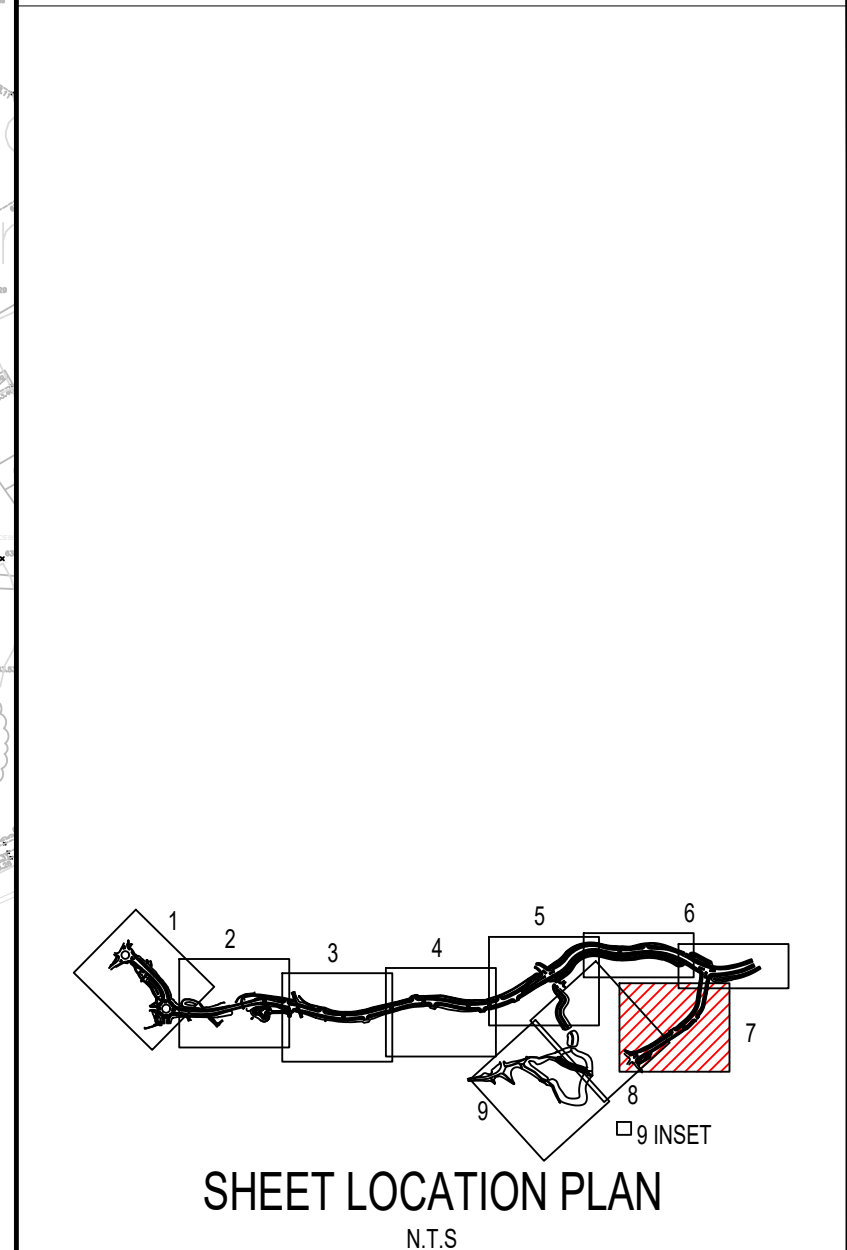

P06	18/06/2025	AJP	UPDATED FOR PLANNING CONDITION DISCHARGE	DF	JC
REV	DATE	BY	DESCRIPTION	CHK	APP

DRAWING STATUS:		SUITABLE FOR APPROVAL	S5
DESIGNER:	 Tony Gee Consulting Civil, Structural and Geotechnical Engineers		
		Tony Gee and Partners LLP Hardy House 140 High Street Esher, Surrey KT10 9QJ Tel: 01372 461600 www.tonygee.com	

CONTRACTOR:

Balfour Beatty

CLIENT:

 **WOKINGHAM
BOROUGH COUNCIL**

Shute End, Wokingham, Berkshire RG40 1BN
Tel: (0118) 974 6000 Web: www.wokingham.gov.uk

PROJECT:
WOKINGHAM MAJOR HIGHWAYS PROGRAMME
SPINE ROAD AND WESTERN GATEWAY PHASE 1

TITLE:	HIGHWAYS DRAINAGE PLAN LAYOUT SHEET 7
--------	--

SCALE @ A1:	CHECKED:	APPROVED:
1:500	DJF	JC
PROJECT NO:	DESIGNED:	DRAWN:
C118047	MH/DJF	MH
		DATE:
		March 21
DRAWING No:	REV:	
WMHP-TG-SRWG1-DR-DD-0507		P06