


DEVELOPMENTS IN DESIGN LTD

WWW.DEVELOPMENTSINDSIGN.CO.UK
TEL:0118 9797484

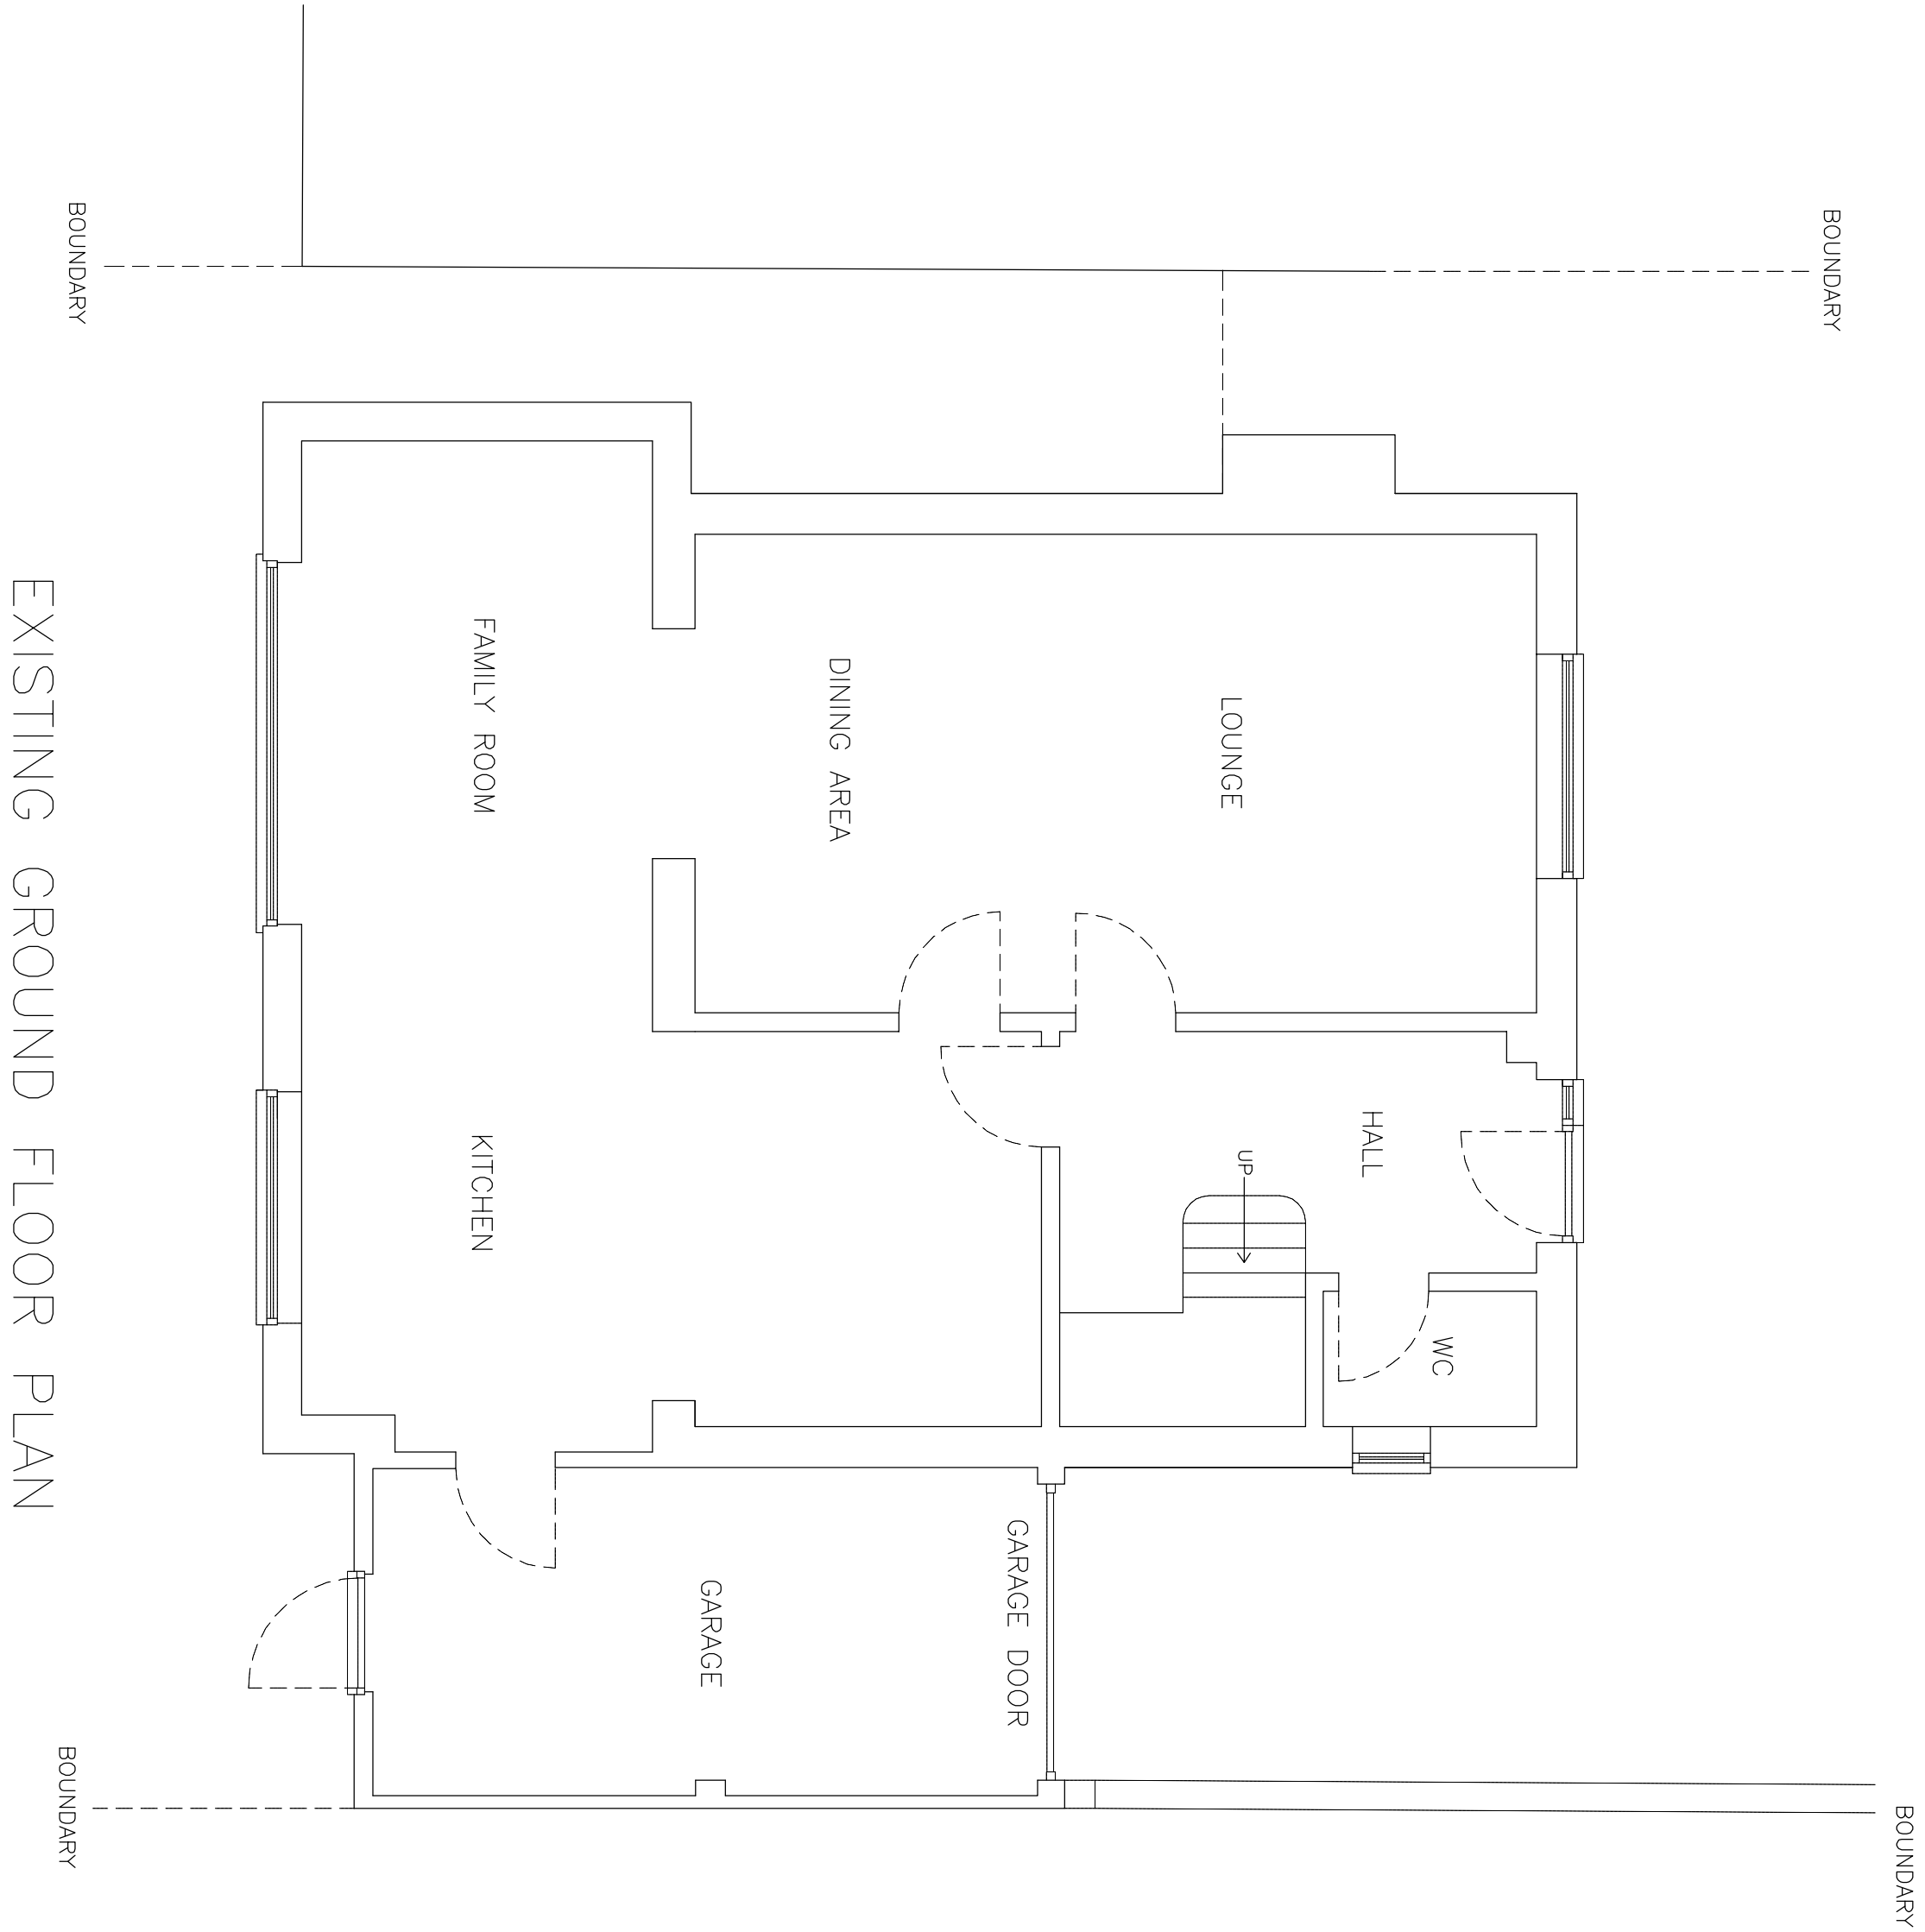

EXISTING GROUND FLOOR PLAN

EXISTING GROUND FLOOR PLAN		0 1 2 3 4 5M	DRAWING NO. GL.002A DATE 5.2.26 SCALE 1:50
MR AND MRS MCGINN	65 WOODWARD CLOSE WINNERSH BERKS RG41 5UU		