


DEVELOPMENTS IN DESIGN LTD

WWW.DEVELOPMENTSINDESIGN.CO.UK
TEL.0118 9797494

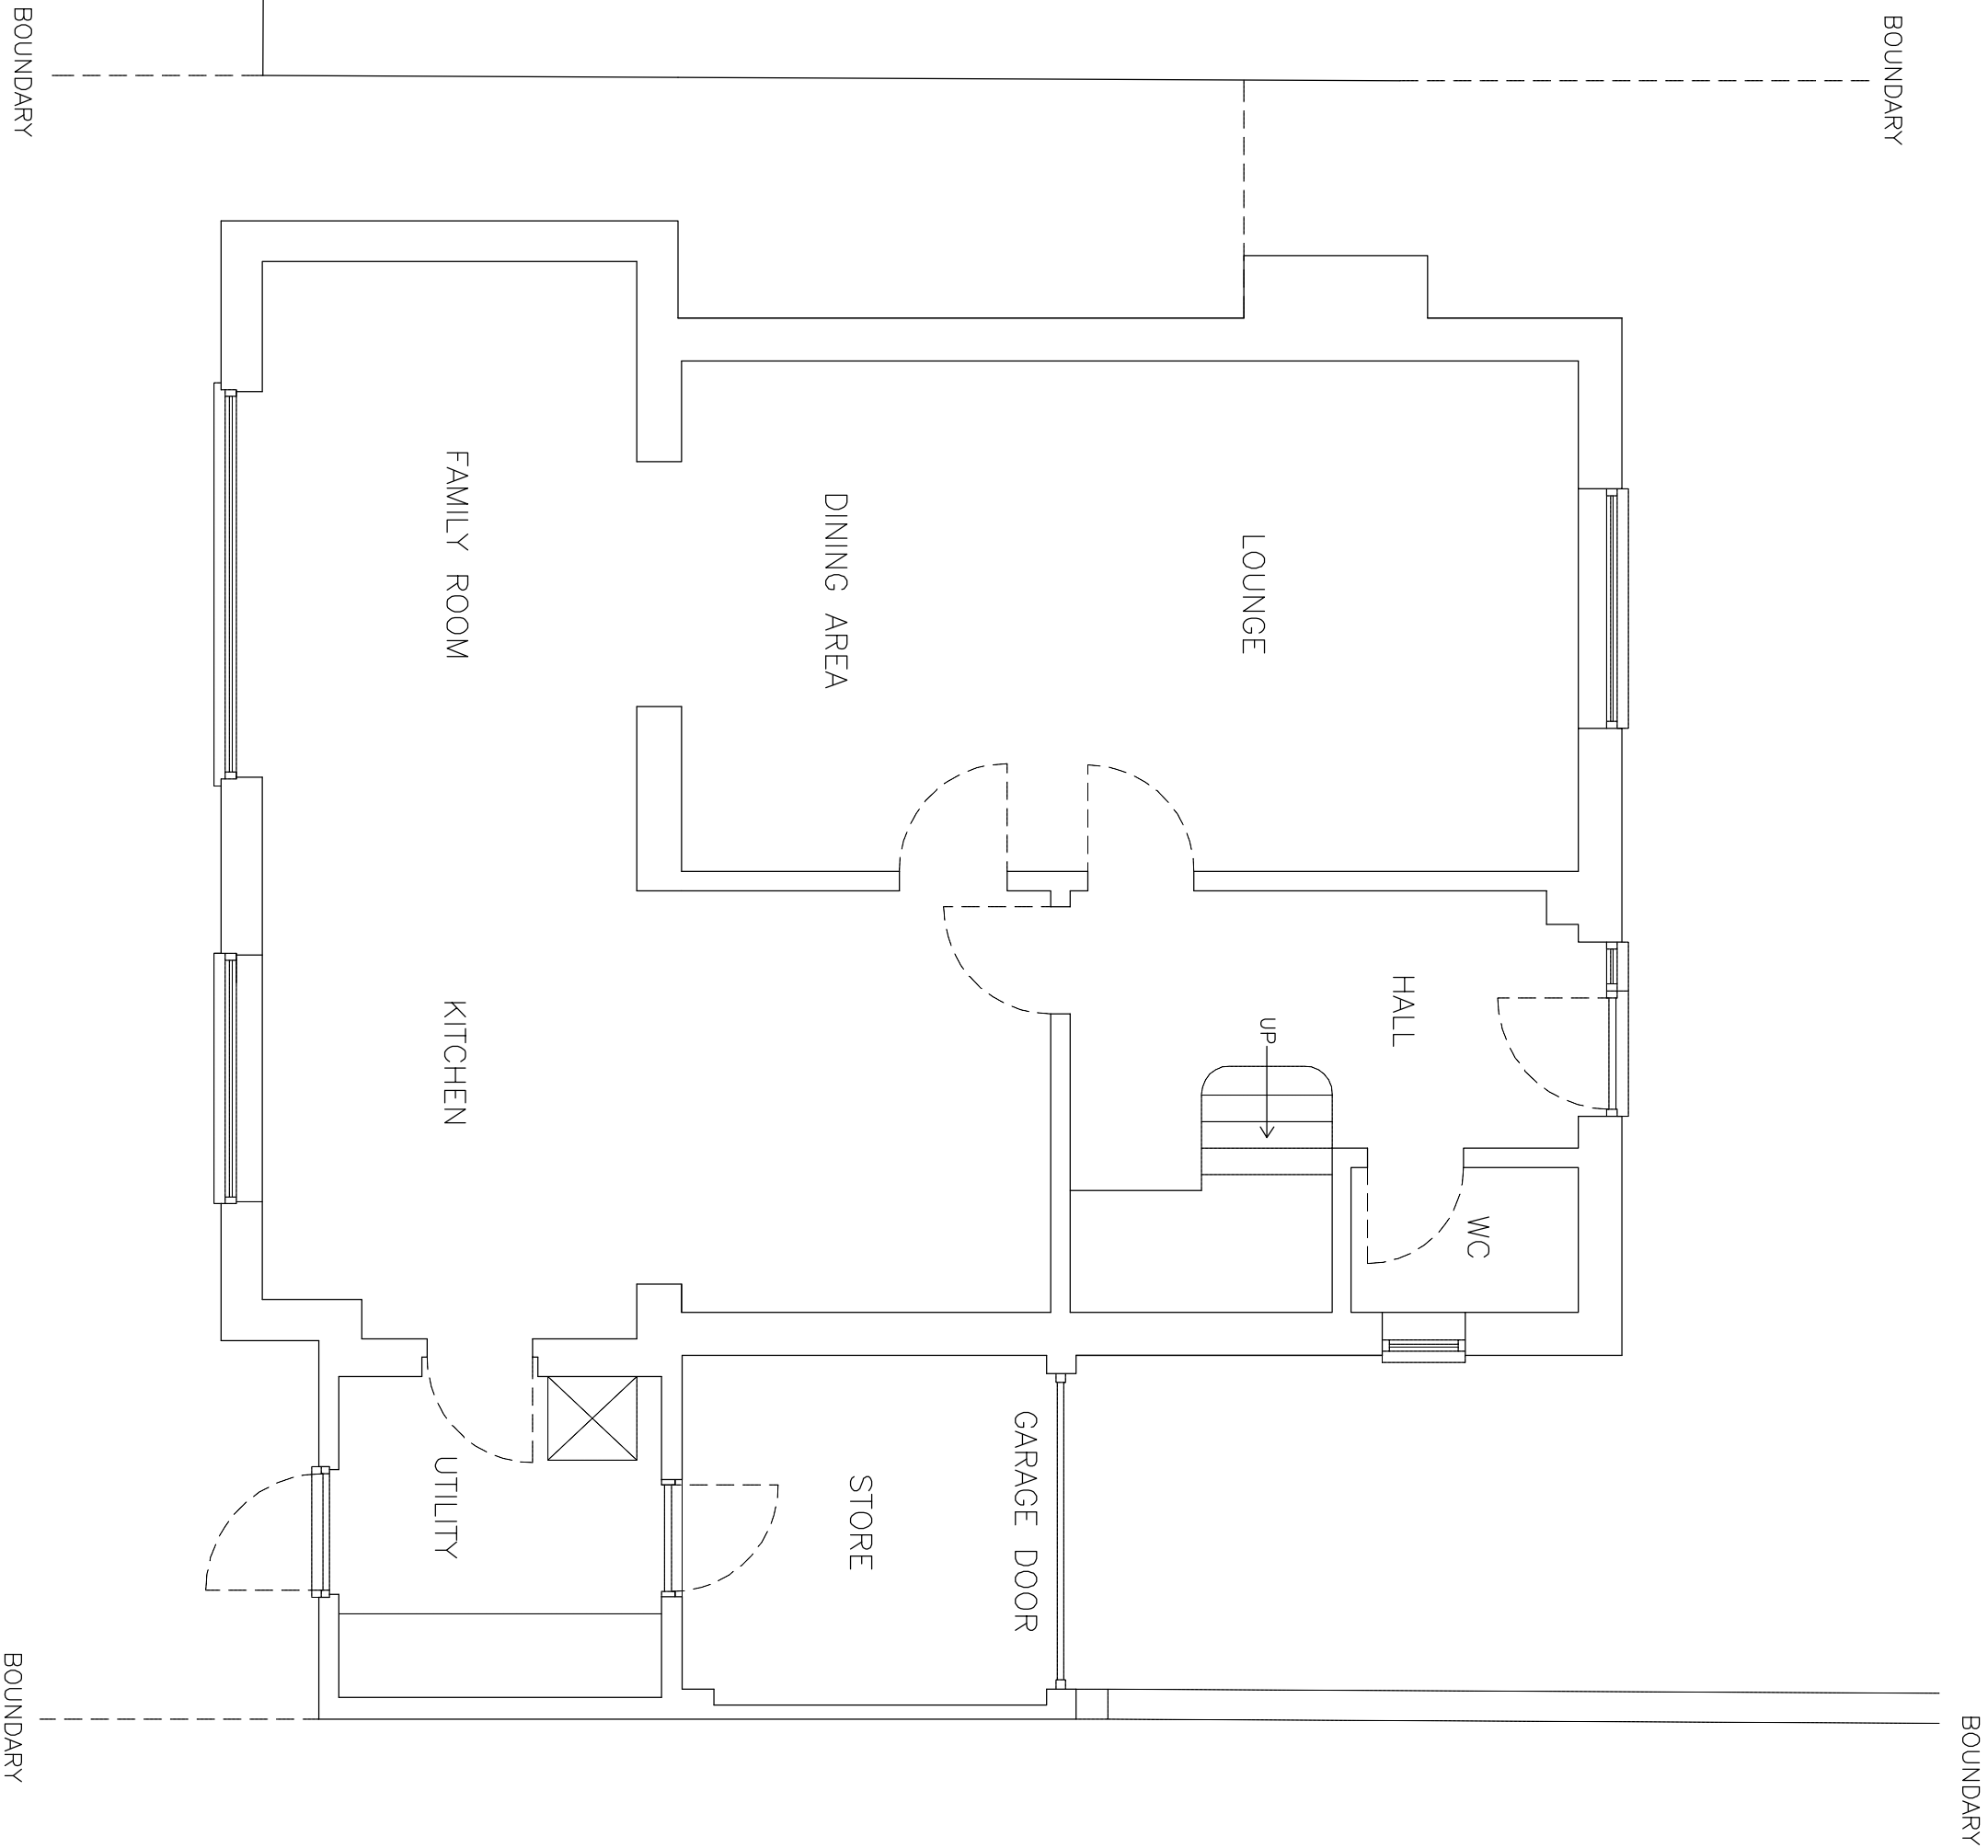


PROPOSED GROUND FLOOR PLAN

PROPOSED GROUND FLOOR PLAN

MR AND MRS MCGINN

65 WOODWARD CLOSE WINNERSH BERKS RG41 5UU

 

DRAWING NO. GL.003A
DATE 5.2.26
SCALE 1:50