



DEVELOPMENTS IN DESIGN LTD

WWW.DEVELOPMENTSINDSIGN.CO.UK
TEL.01344 641286

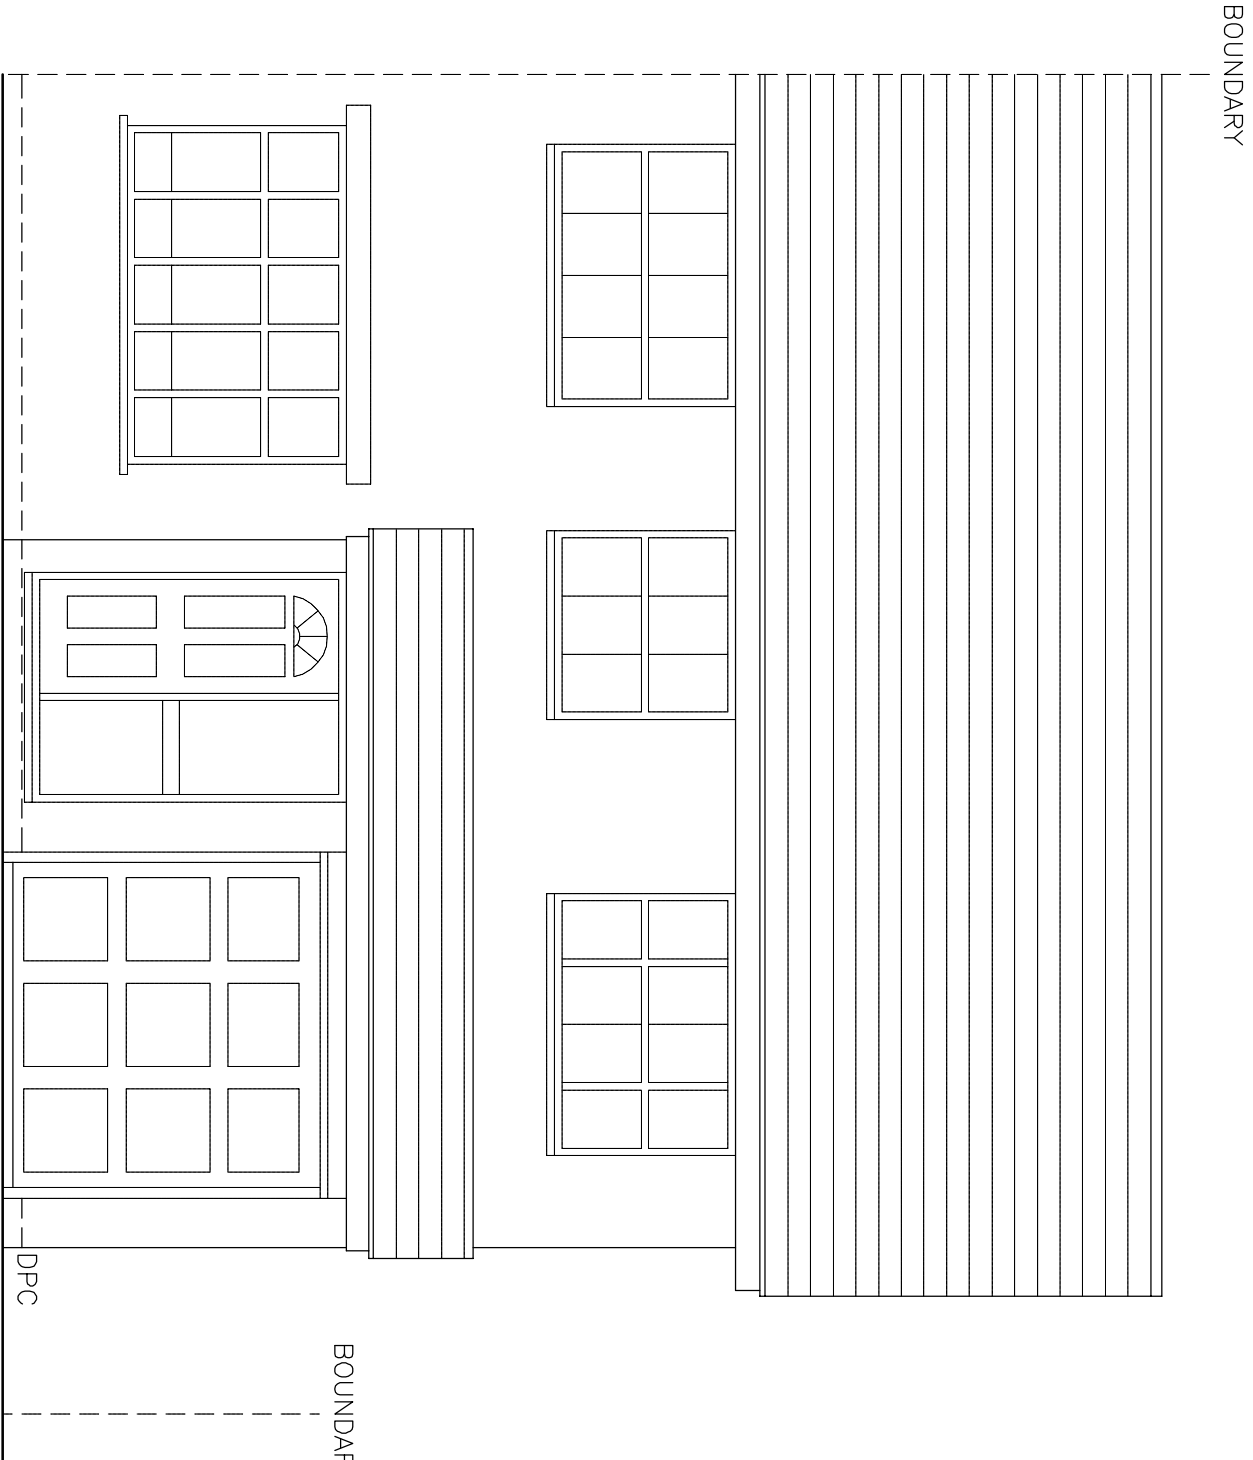

EXISTING FRONT ELEVATION


BRICKWORK, RED MIX FACING BRICK
ALL GUTTERING AND DOWNPIPES BLACK PLASTIC
WINDOWS WHITE UPVC
ALL EXTERNAL TIMBER CLAD WITH WHITE UPVC

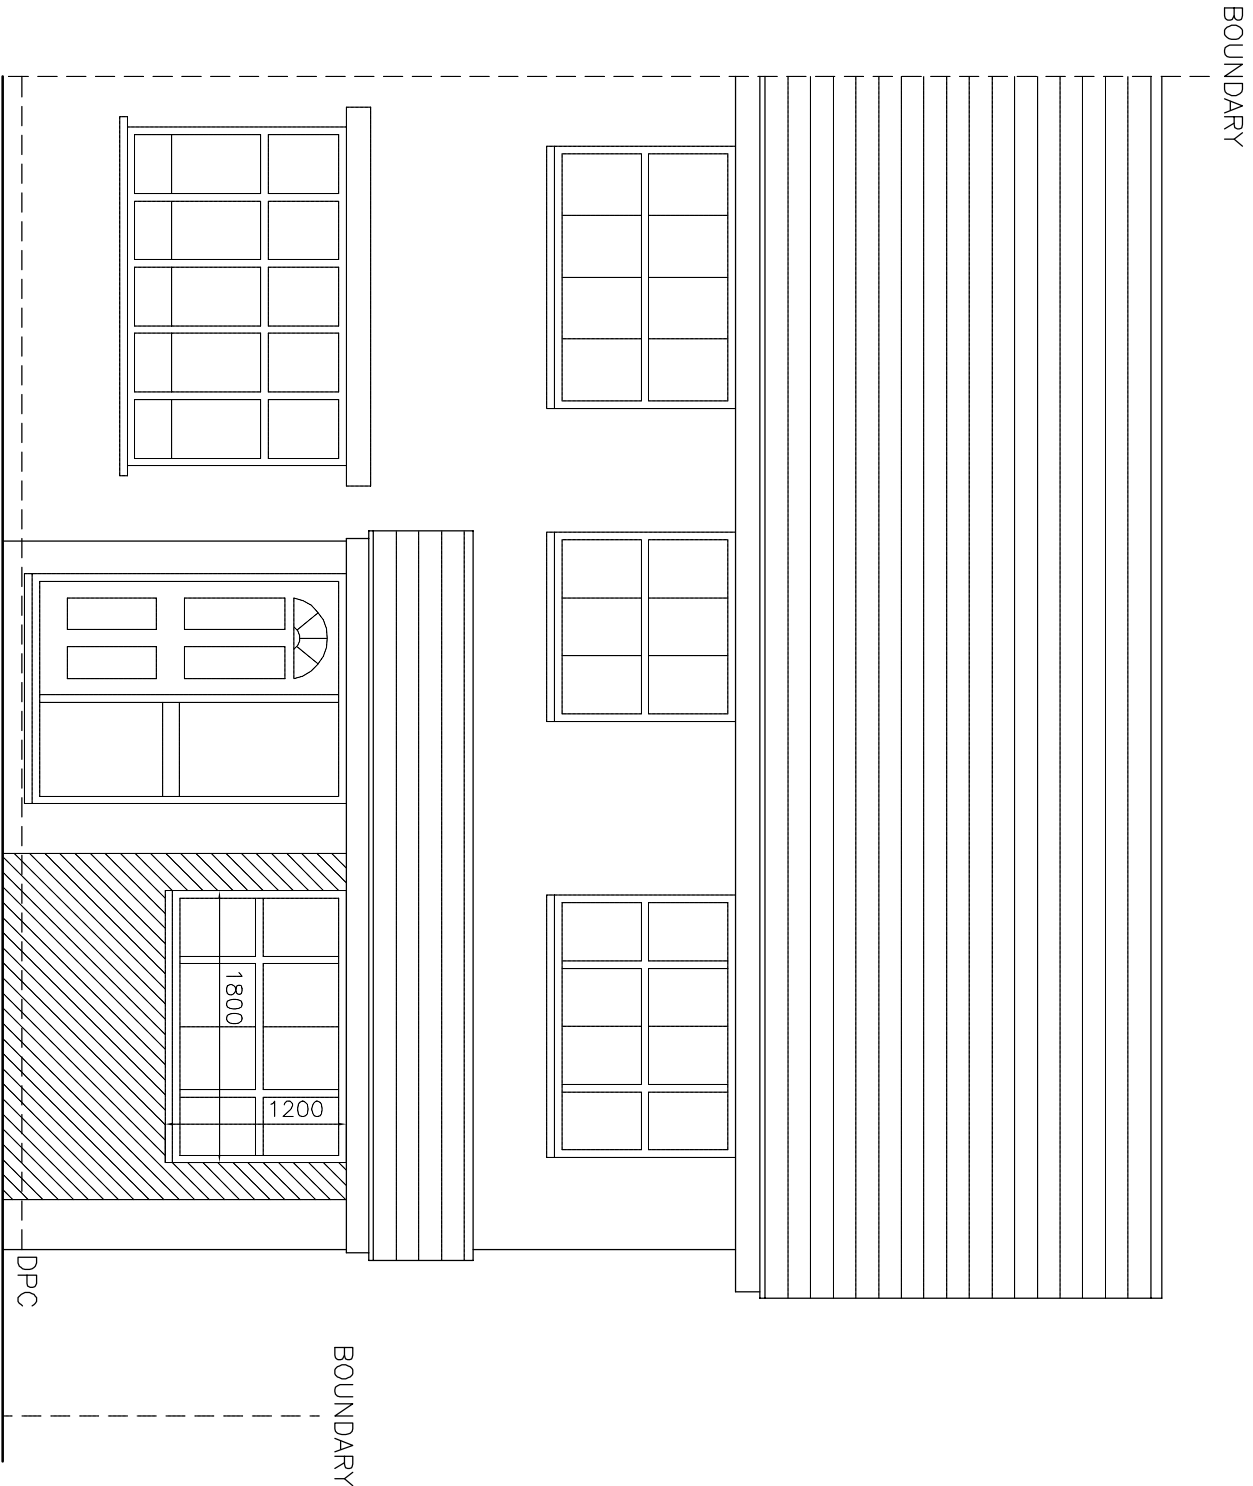

PROPOSED FRONT ELEVATION

EXISTING GARAGE DOOR TO BE REPLACED WITH
A WINDOW AND REMAINING OPENING TO BE
INFILLED WITH MATCHING BRICK WORK

PROPOSED GARAGE CONVERSION

 

DRAWING NO. HC.001
DATE 5.11.25
SCALE 1:50

MR AND MRS COYNE

41 LAUREL CLOSE WOKINGHAM BERKS RG41 4AZ