



DEVELOPMENTS IN DESIGN LTD

WWW.DEVELOPMENTSINDSIGN.CO.UK
TEL.01344 641286

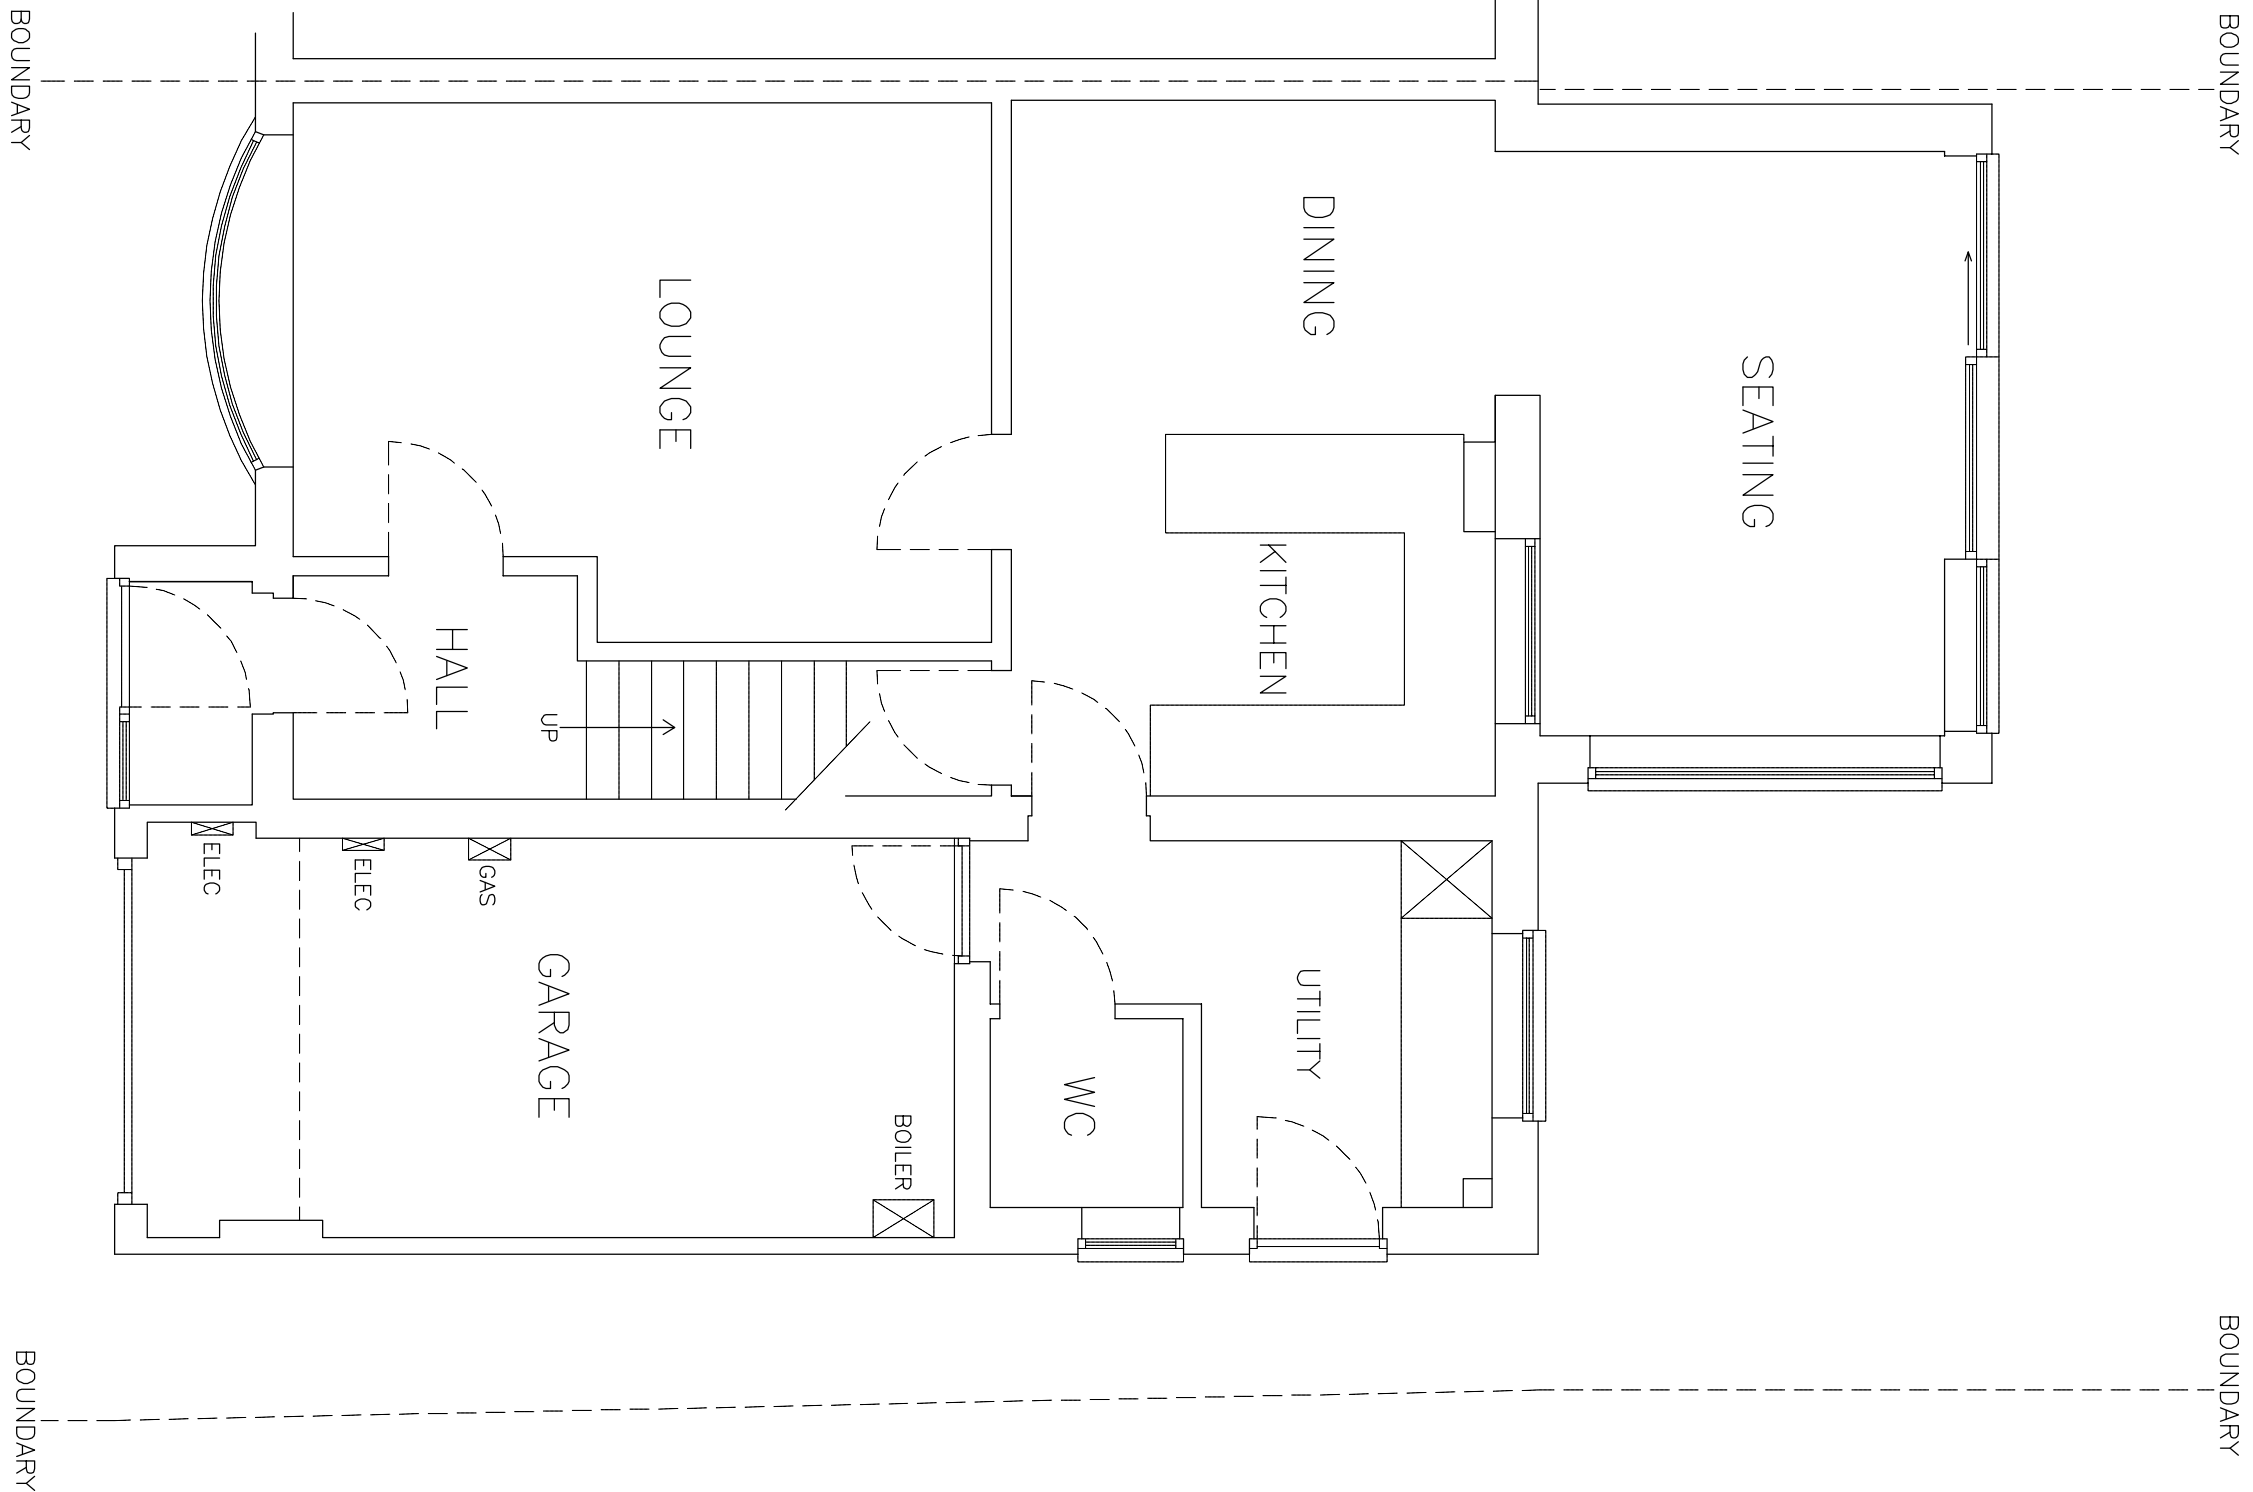

EXISTING GROUND FLOOR PLAN

PROPOSED GARAGE CONVERSION

 

DRAWING NO. HC.002
DATE 5.11.25
SCALE 1:50

MR AND MRS COYNE

41 LAUREL CLOSE WOKINGHAM BERKS RG41 4AZ