


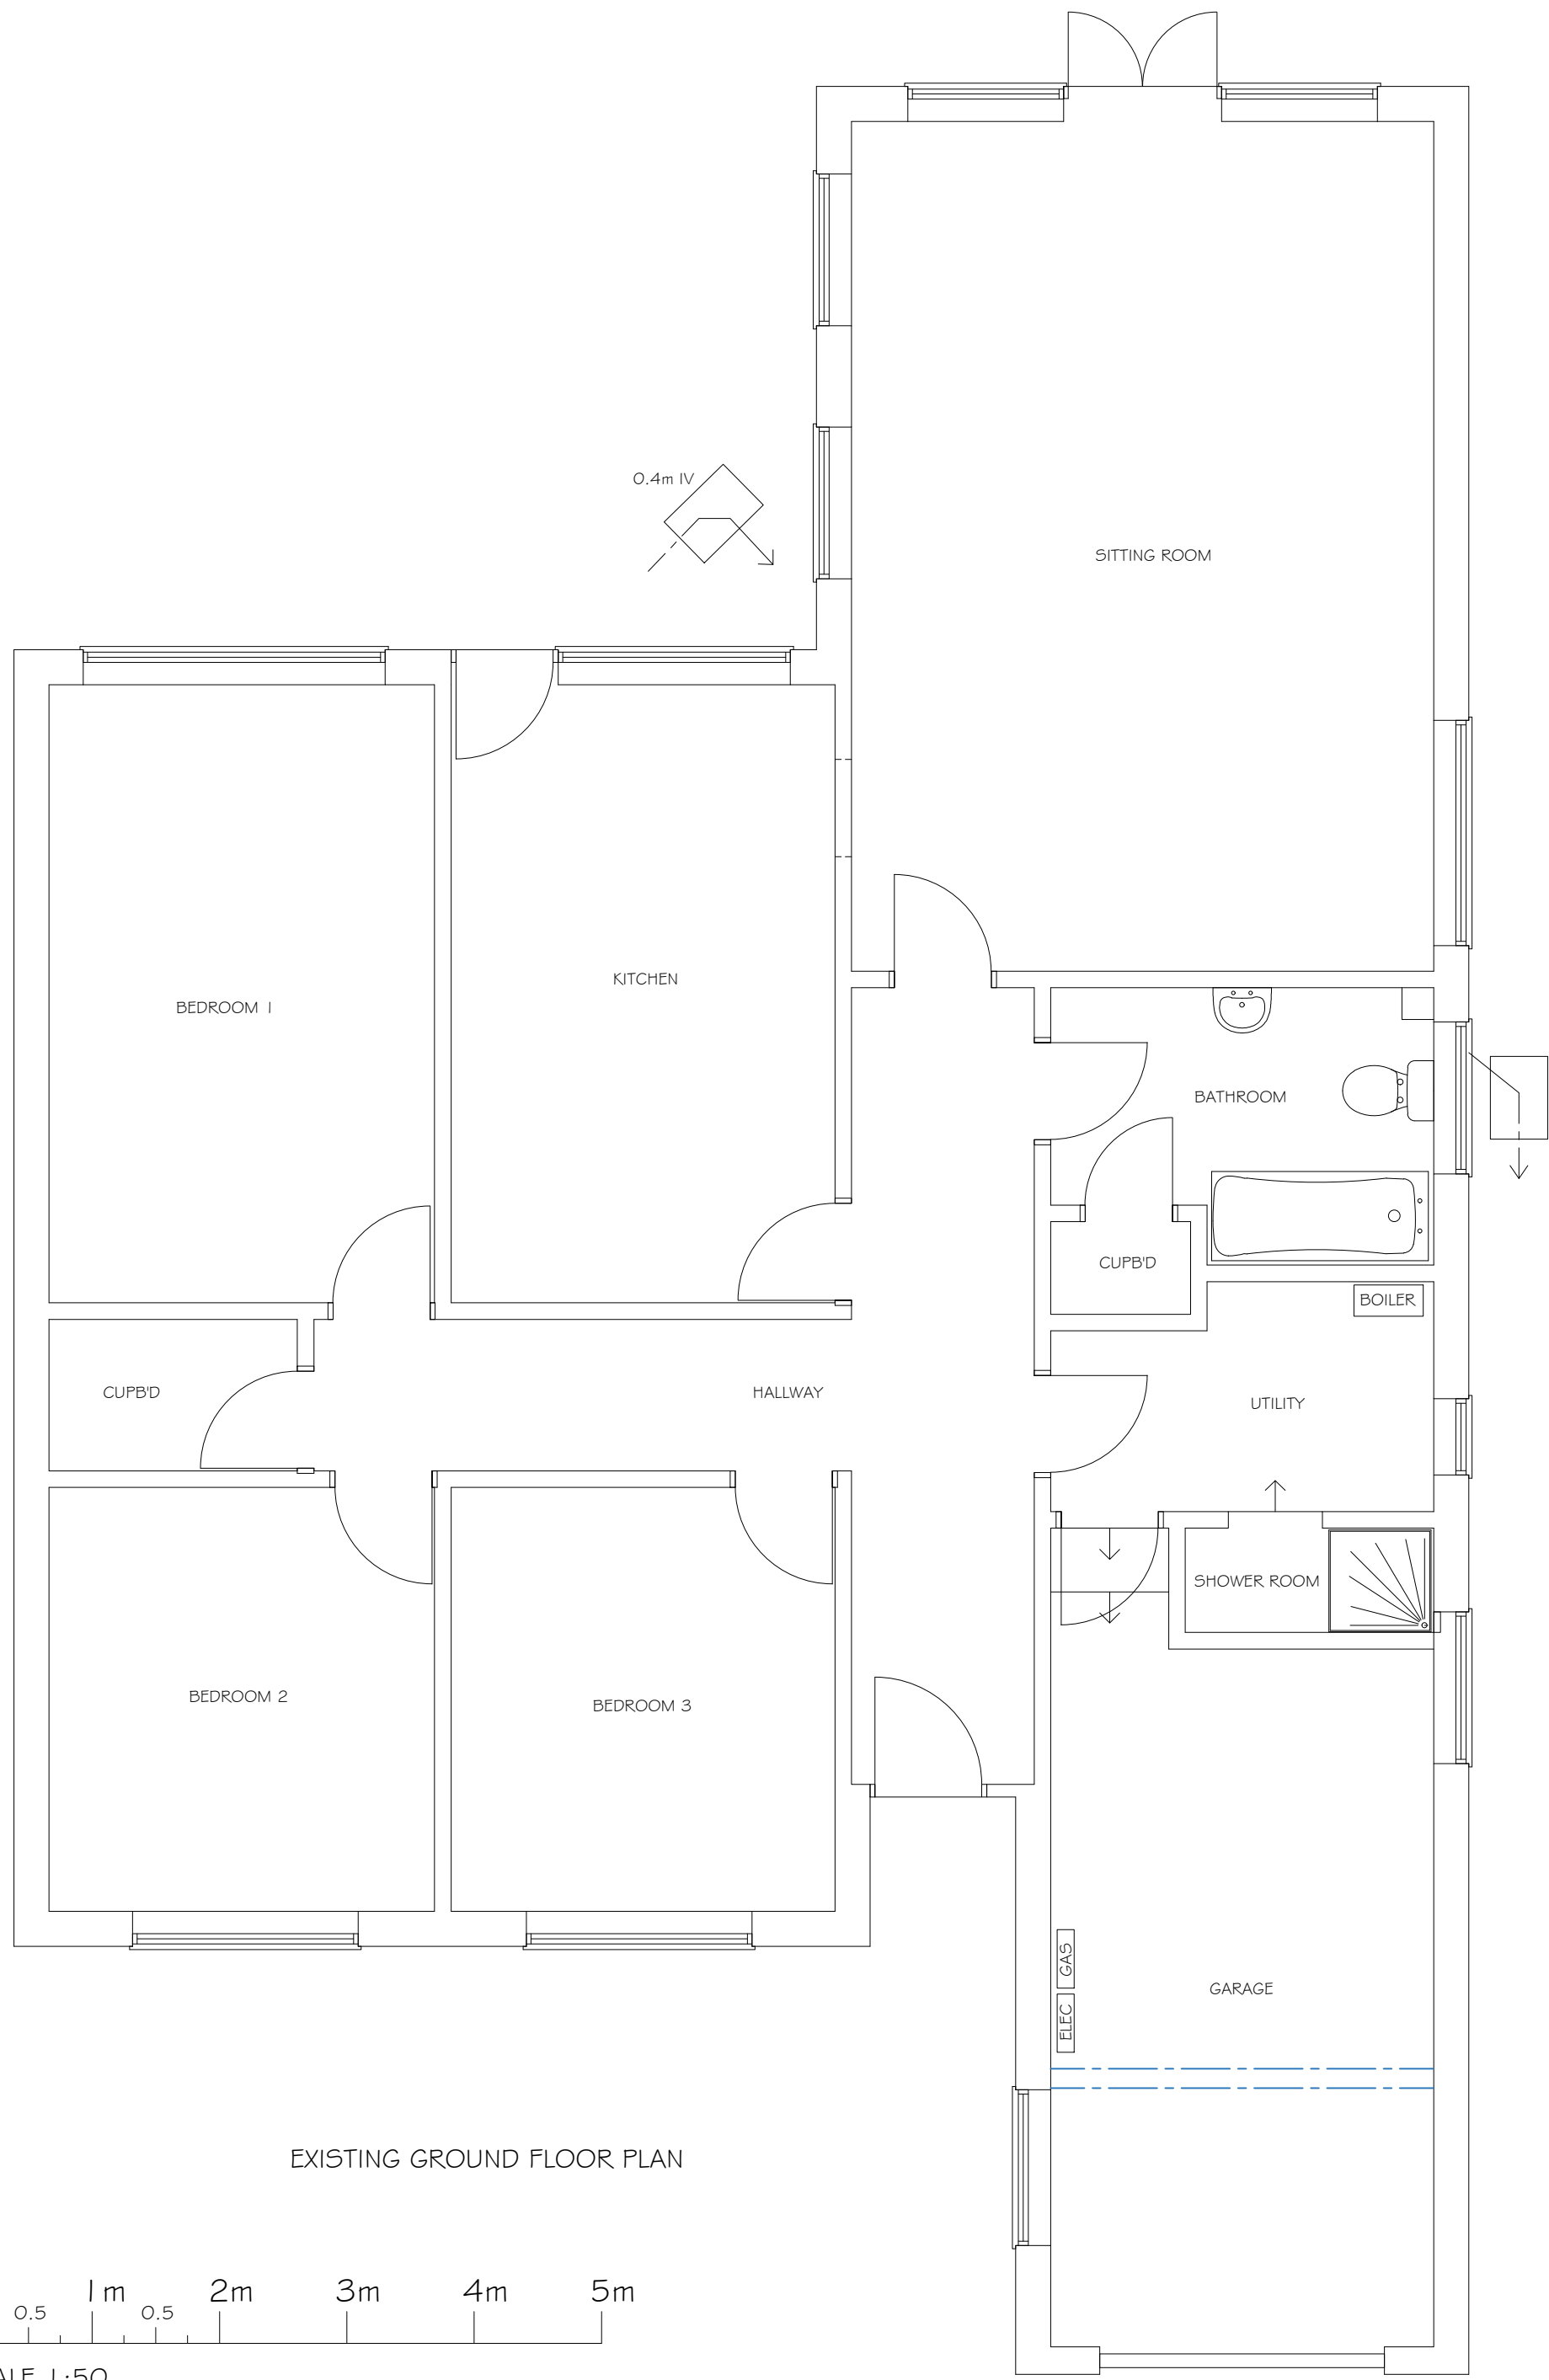


0 0.5 1m 2m 3m 4m 5m
SCALE 1:50




EXISTING FRONT ELEVATION



EXISTING SIDE ELEVATION

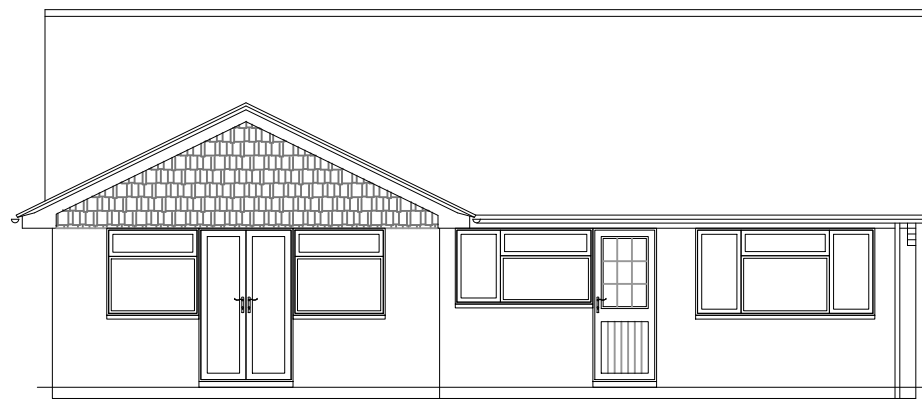


EXISTING REAR ELEVATION

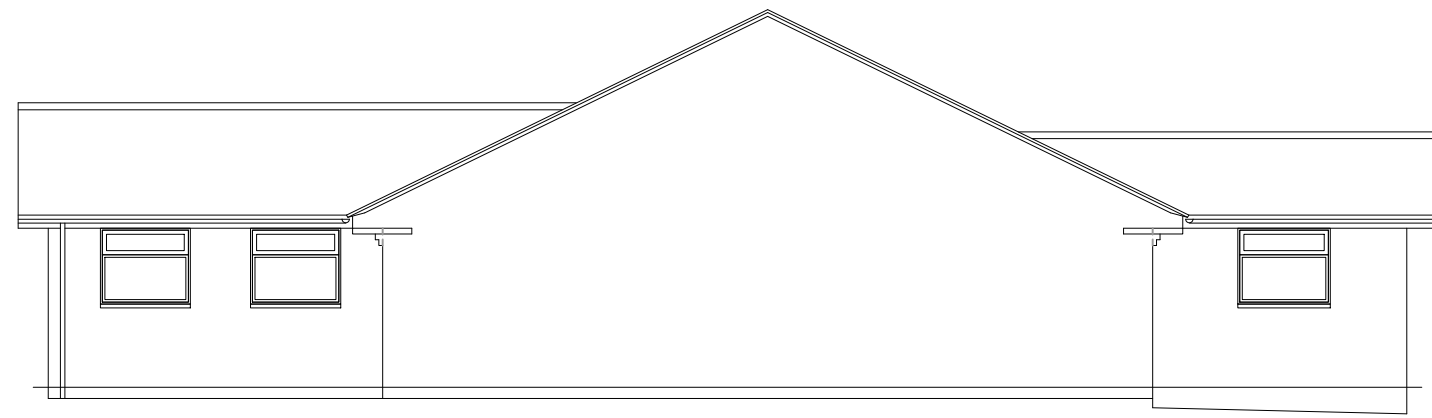

EXISTING SIDE ELEVATION

0 2m 4m 6m 10m
SCALE 1:100

These plans must not be acted upon until the appropriate planning and building regulation approvals have been granted. Should the works be undertaken prior to the above approvals being in place it is done so entirely at the clients own risk.

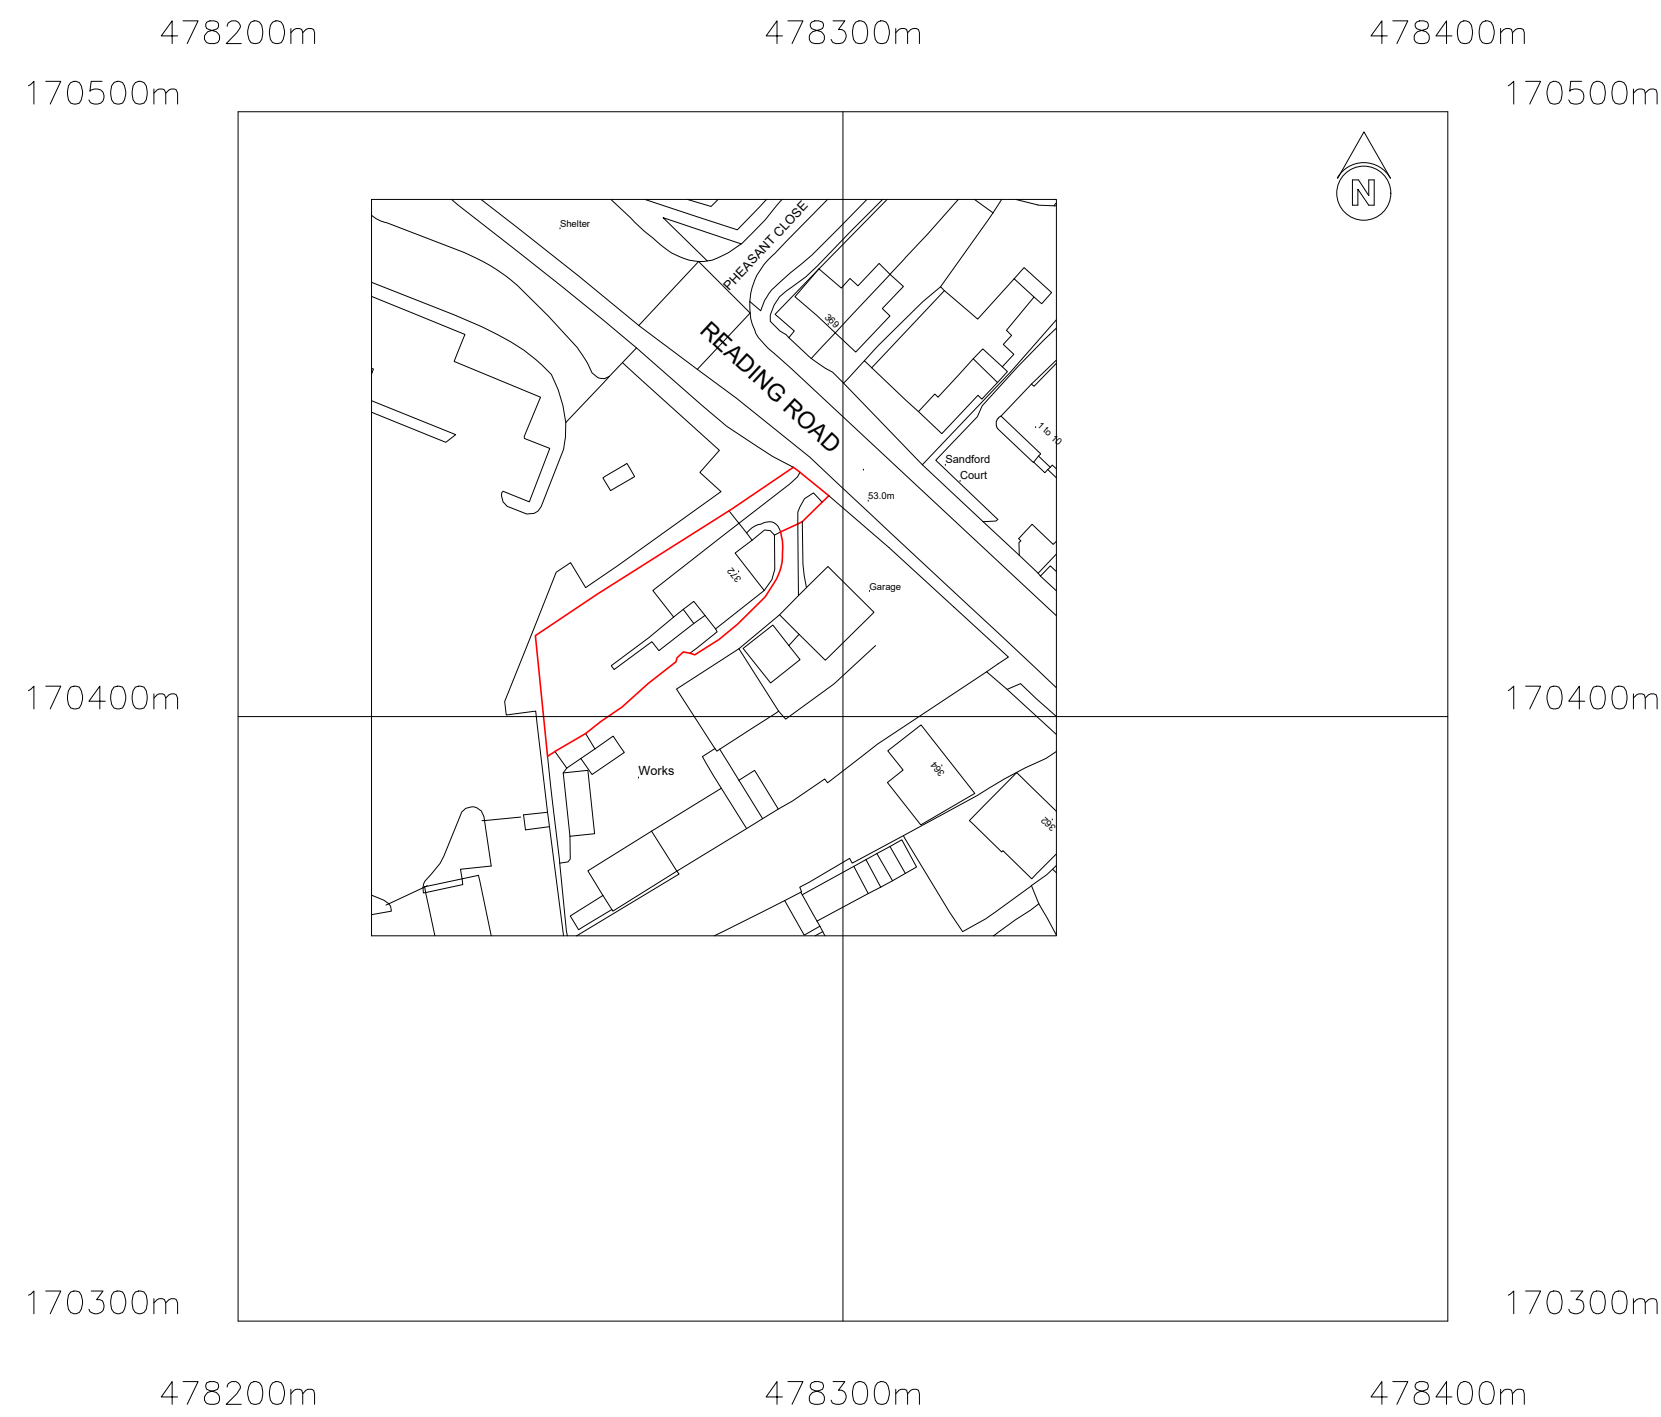

©Crown Copyright and database rights 2025 OS no. AC0000849896

0 5m 10m 20m 50m 100m
METERS
SCALE 1:1250

— EXISTING STRUCTURE
— PROPOSED STRUCTURE
- - - REMOVED STRUCTURE
- - - POSSIBLE STEEL BEAMS
- - - POSSIBLE KITCHEN PLAN

PROJECT
PROPOSED LOFT CONVERSION
WITH RAISED RIDGE AT:
372 READING ROAD
WINNERSH
RG41 5EJ

TITLE
EXISTING FLOOR PLAN, ELEVATIONS
& LOCAL PLAN

 Cranford Design Ltd
Architectural Services,
CAD Design & Draughting

DATE AUGUST 2025	Tel: 01252 872657 Mob: 07525 064570 E-mail: info@cranforddesign.co.uk Website: www.cranforddesign.co.uk
SCALE SEE DRAWING	Centaur House Ancells Business Park, Ancells Road Fleet GU51 2UJ

DRAWING NUMBER

D3141-01

A1 PAPER SIZE

A