


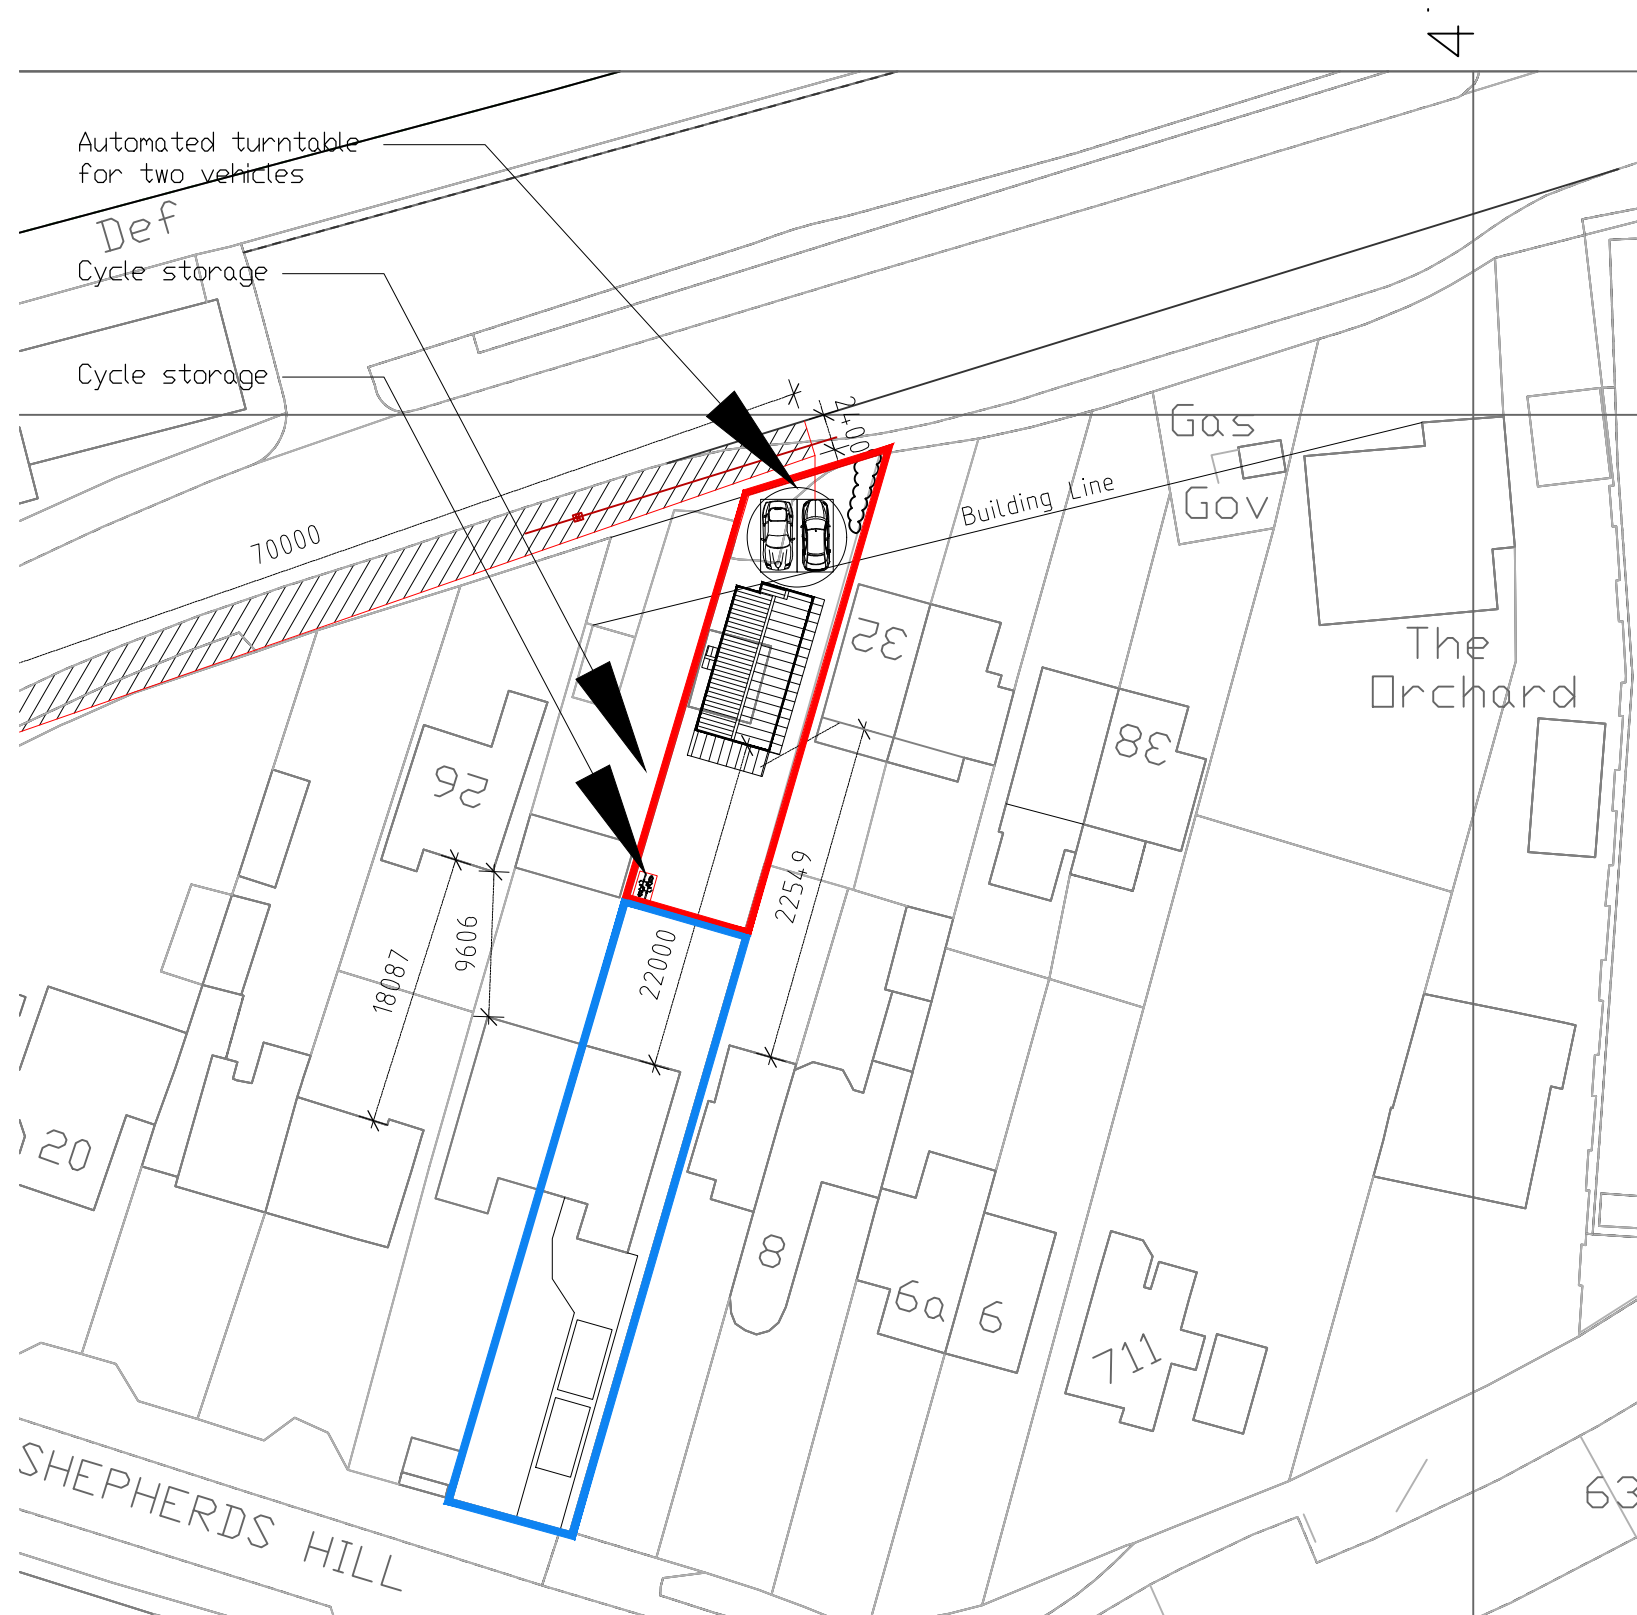
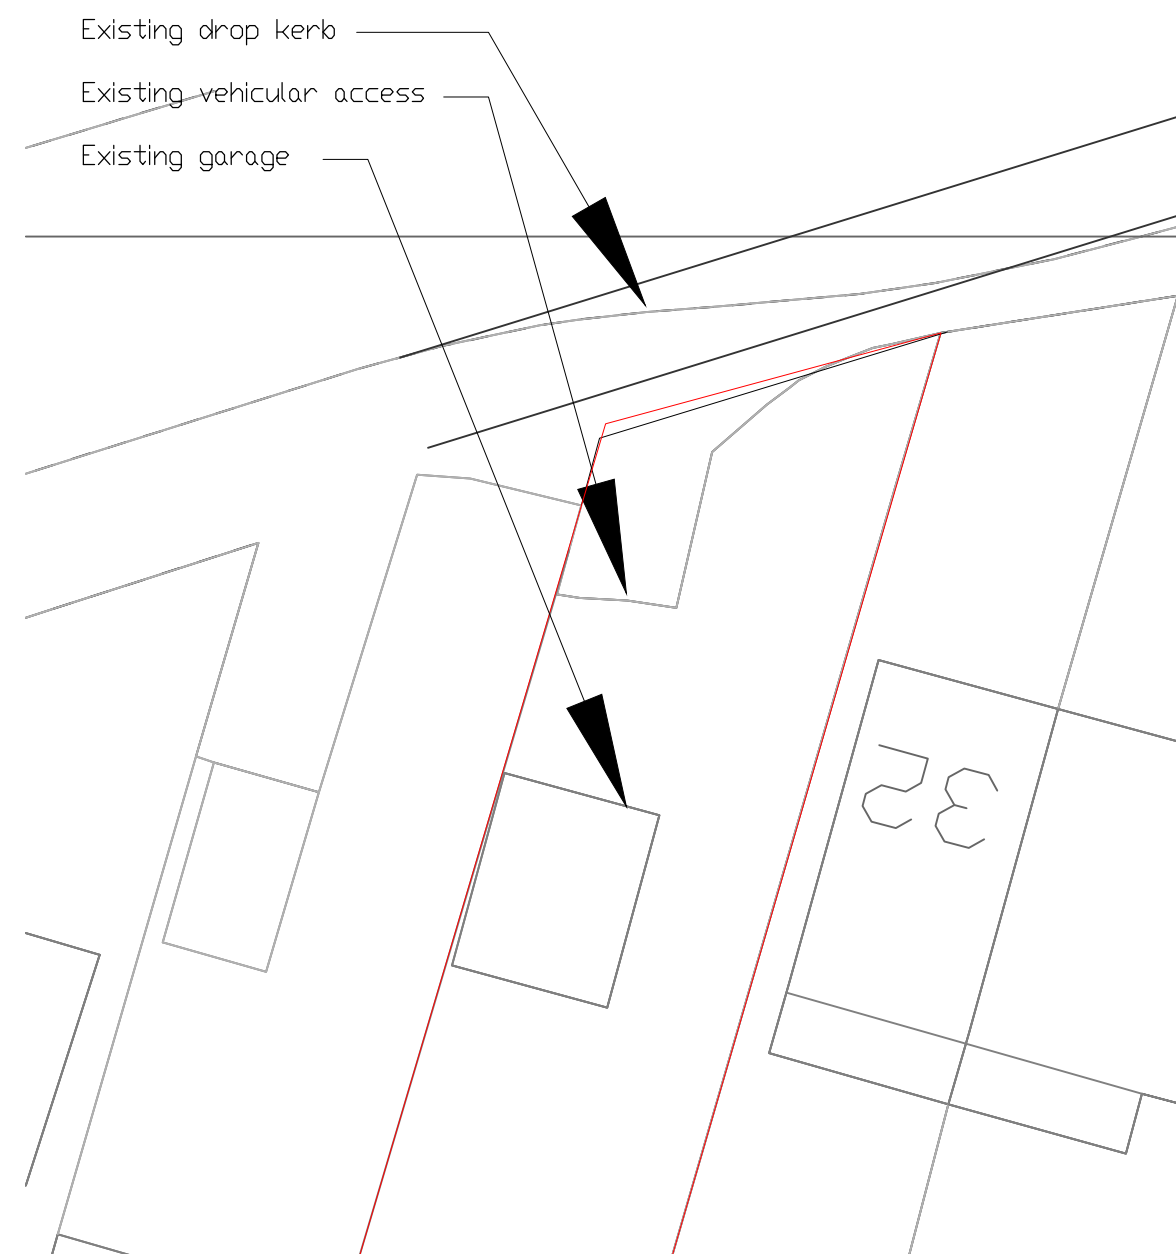


 

SITE PLAN (1:500)

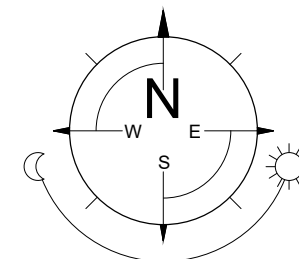

SITE PLAN (1:200)

 

Crown Copyright and database rights 2018 OS 100047474

REV.	DATE	COMMENTS
PROJECT		
12 Shepherds Hill		
Earley		
RG6 1BB		
PROJECT TITLE		
Proposed two storey detached dwelling		
DRAWING TITLE		
SITE PLAN		
CLIENT		
Miss K Johnson		
SCALE 1:500 (A3)		DATE July 24
DRG. No. 24-936-02		REV.