



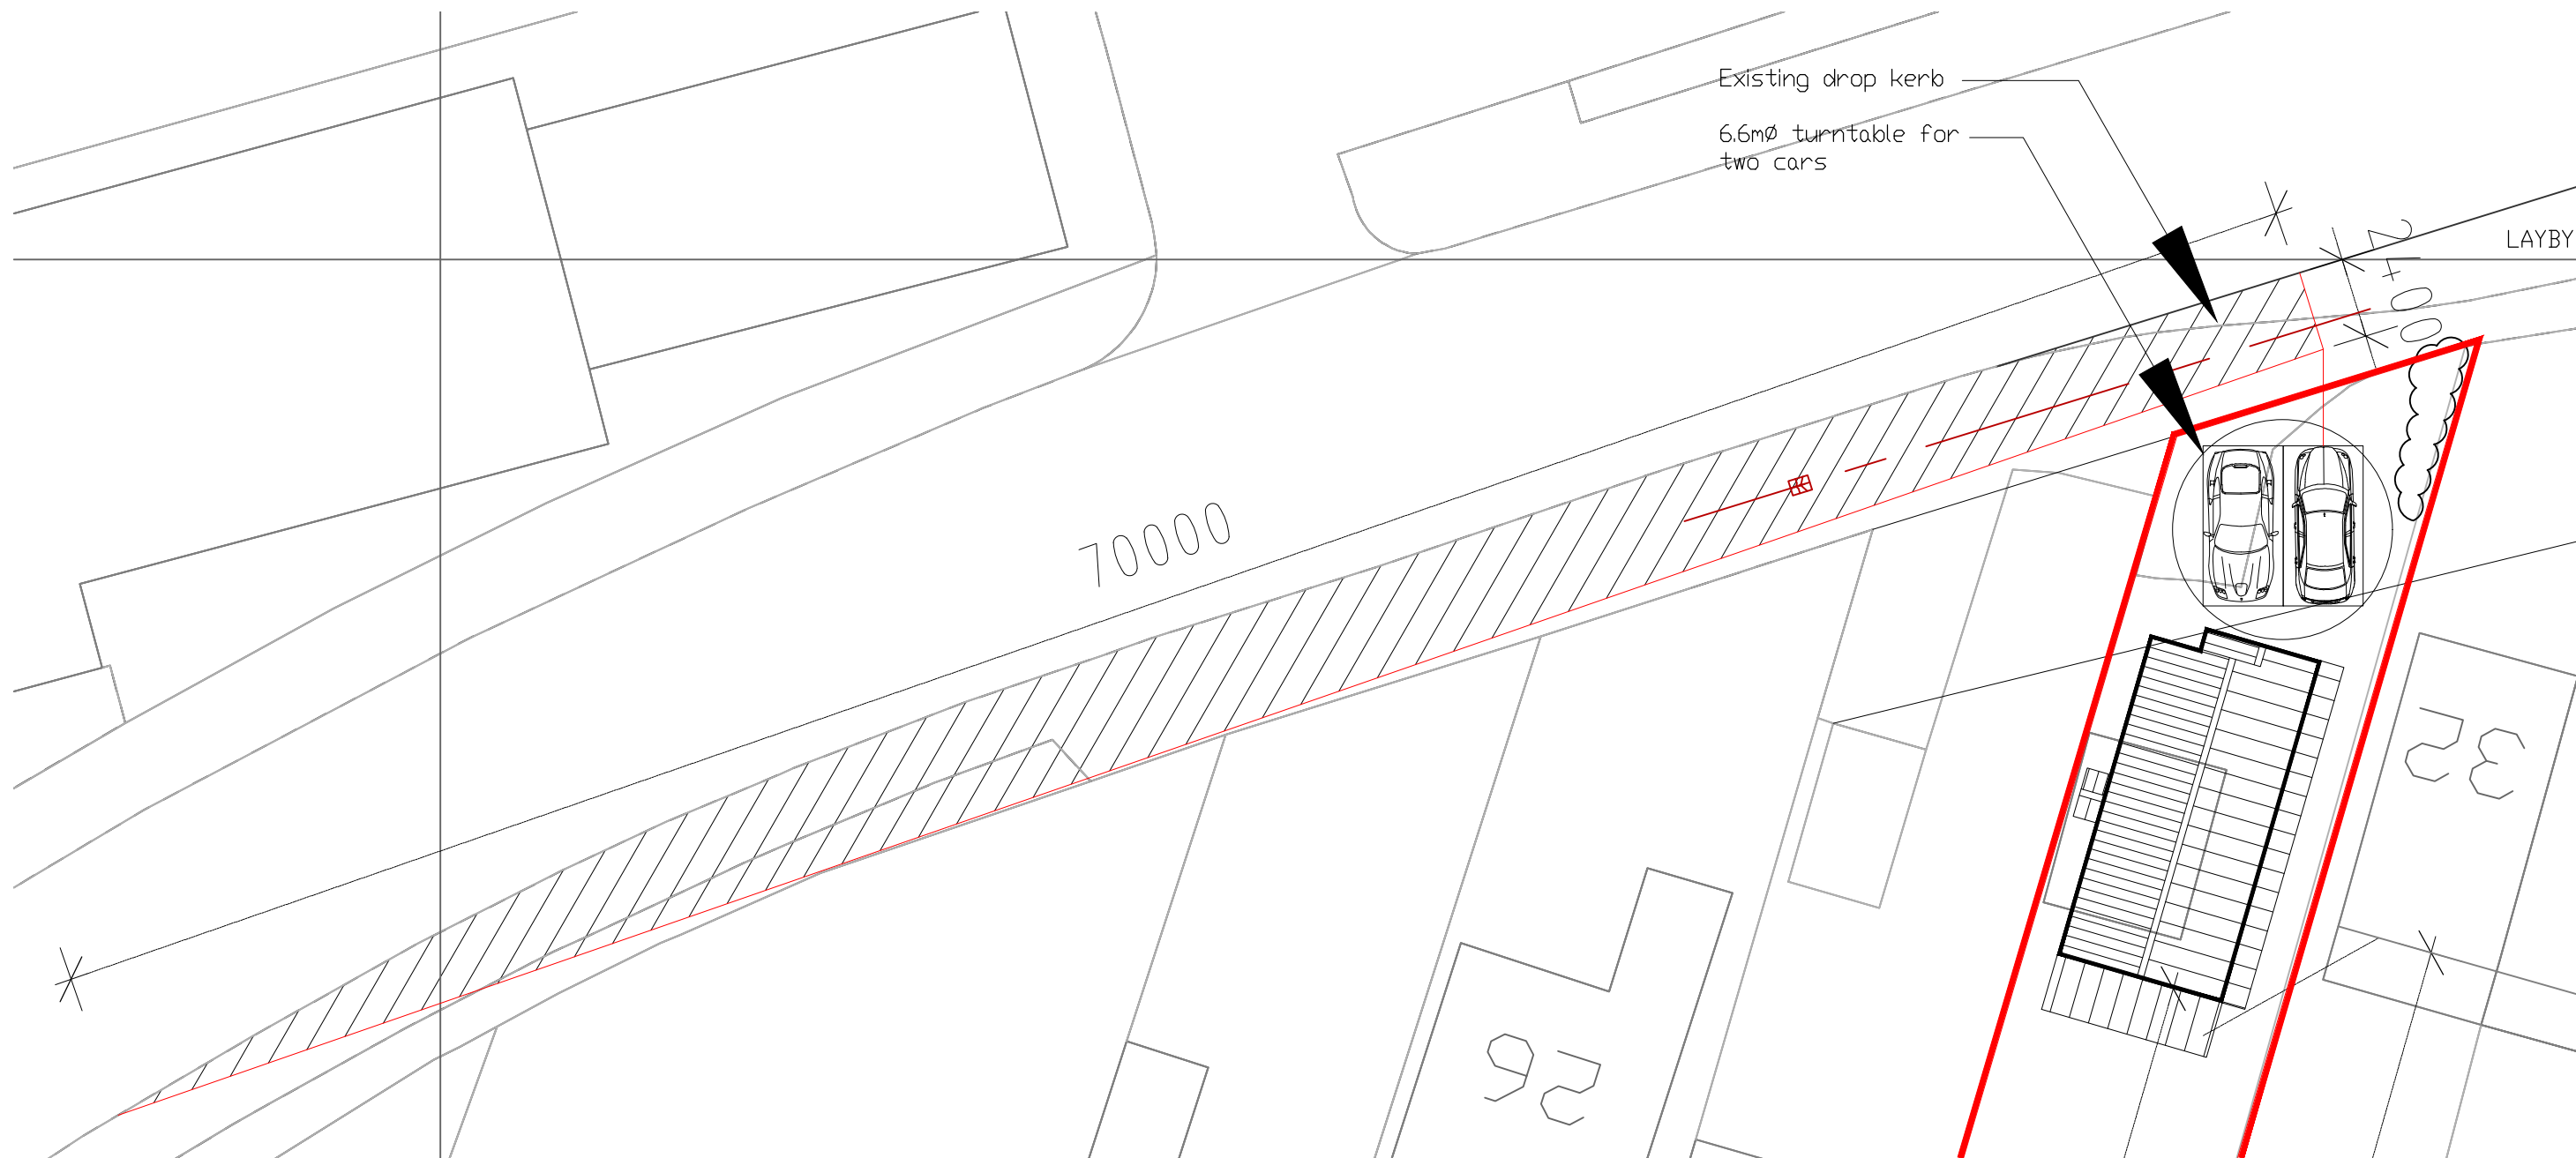

SITE PLAN (1:200)

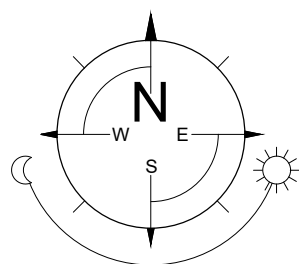

0 2 4 6 8 10 12 14
Scale m

REV.	DATE	COMMENTS
PROJECT 12 Shepherds Hill Earley RG6 1BB		
PROJECT TITLE Proposed two storey detached dwelling		
DRAWING TITLE ACCESS PLAN		
CLIENT Miss K Johnson		
SCALE 1:500 (A3)		DATE July 24
DRG. No. 24-936-03		REV.