




FRONT ELEVATION


SIDE ELEVATION

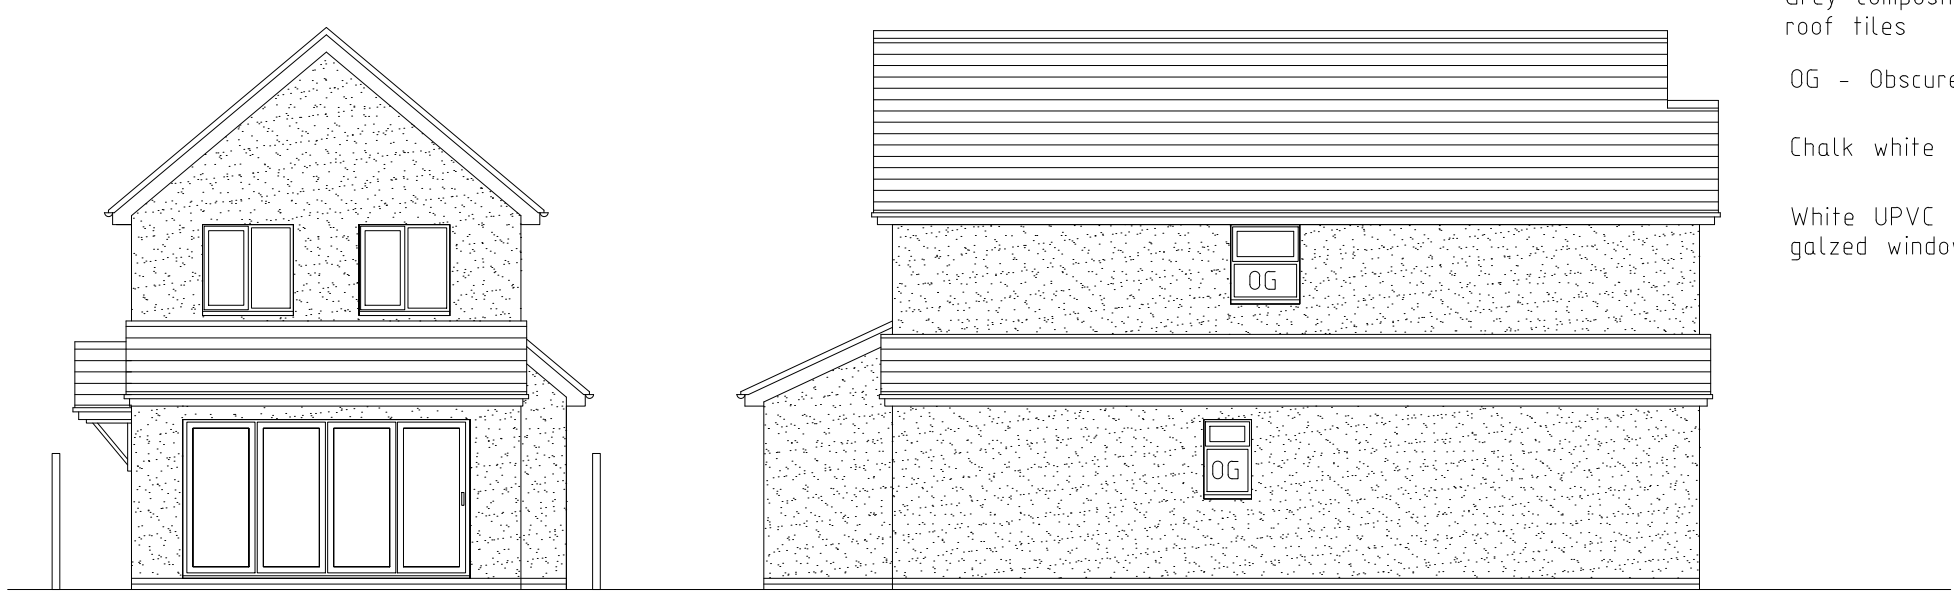

REAR ELEVATION

SIDE ELEVATION

- Grey composite slate roof tiles
- OG - Obscure Glazing
- Chalk white smooth render
- White UPVC double galzed windows

 

REV.	DATE	COMMENTS
PROJECT 12 Shepherds Hill Earley RG6 1BB		
PROJECT TITLE Proposed two storey detached dwelling		
DRAWING TITLE ELEVATIONS		
CLIENT Miss K Johnson		
SCALE 1:100 (A3)		DATE July 24
DRG. No. 24-936-05		REV.