


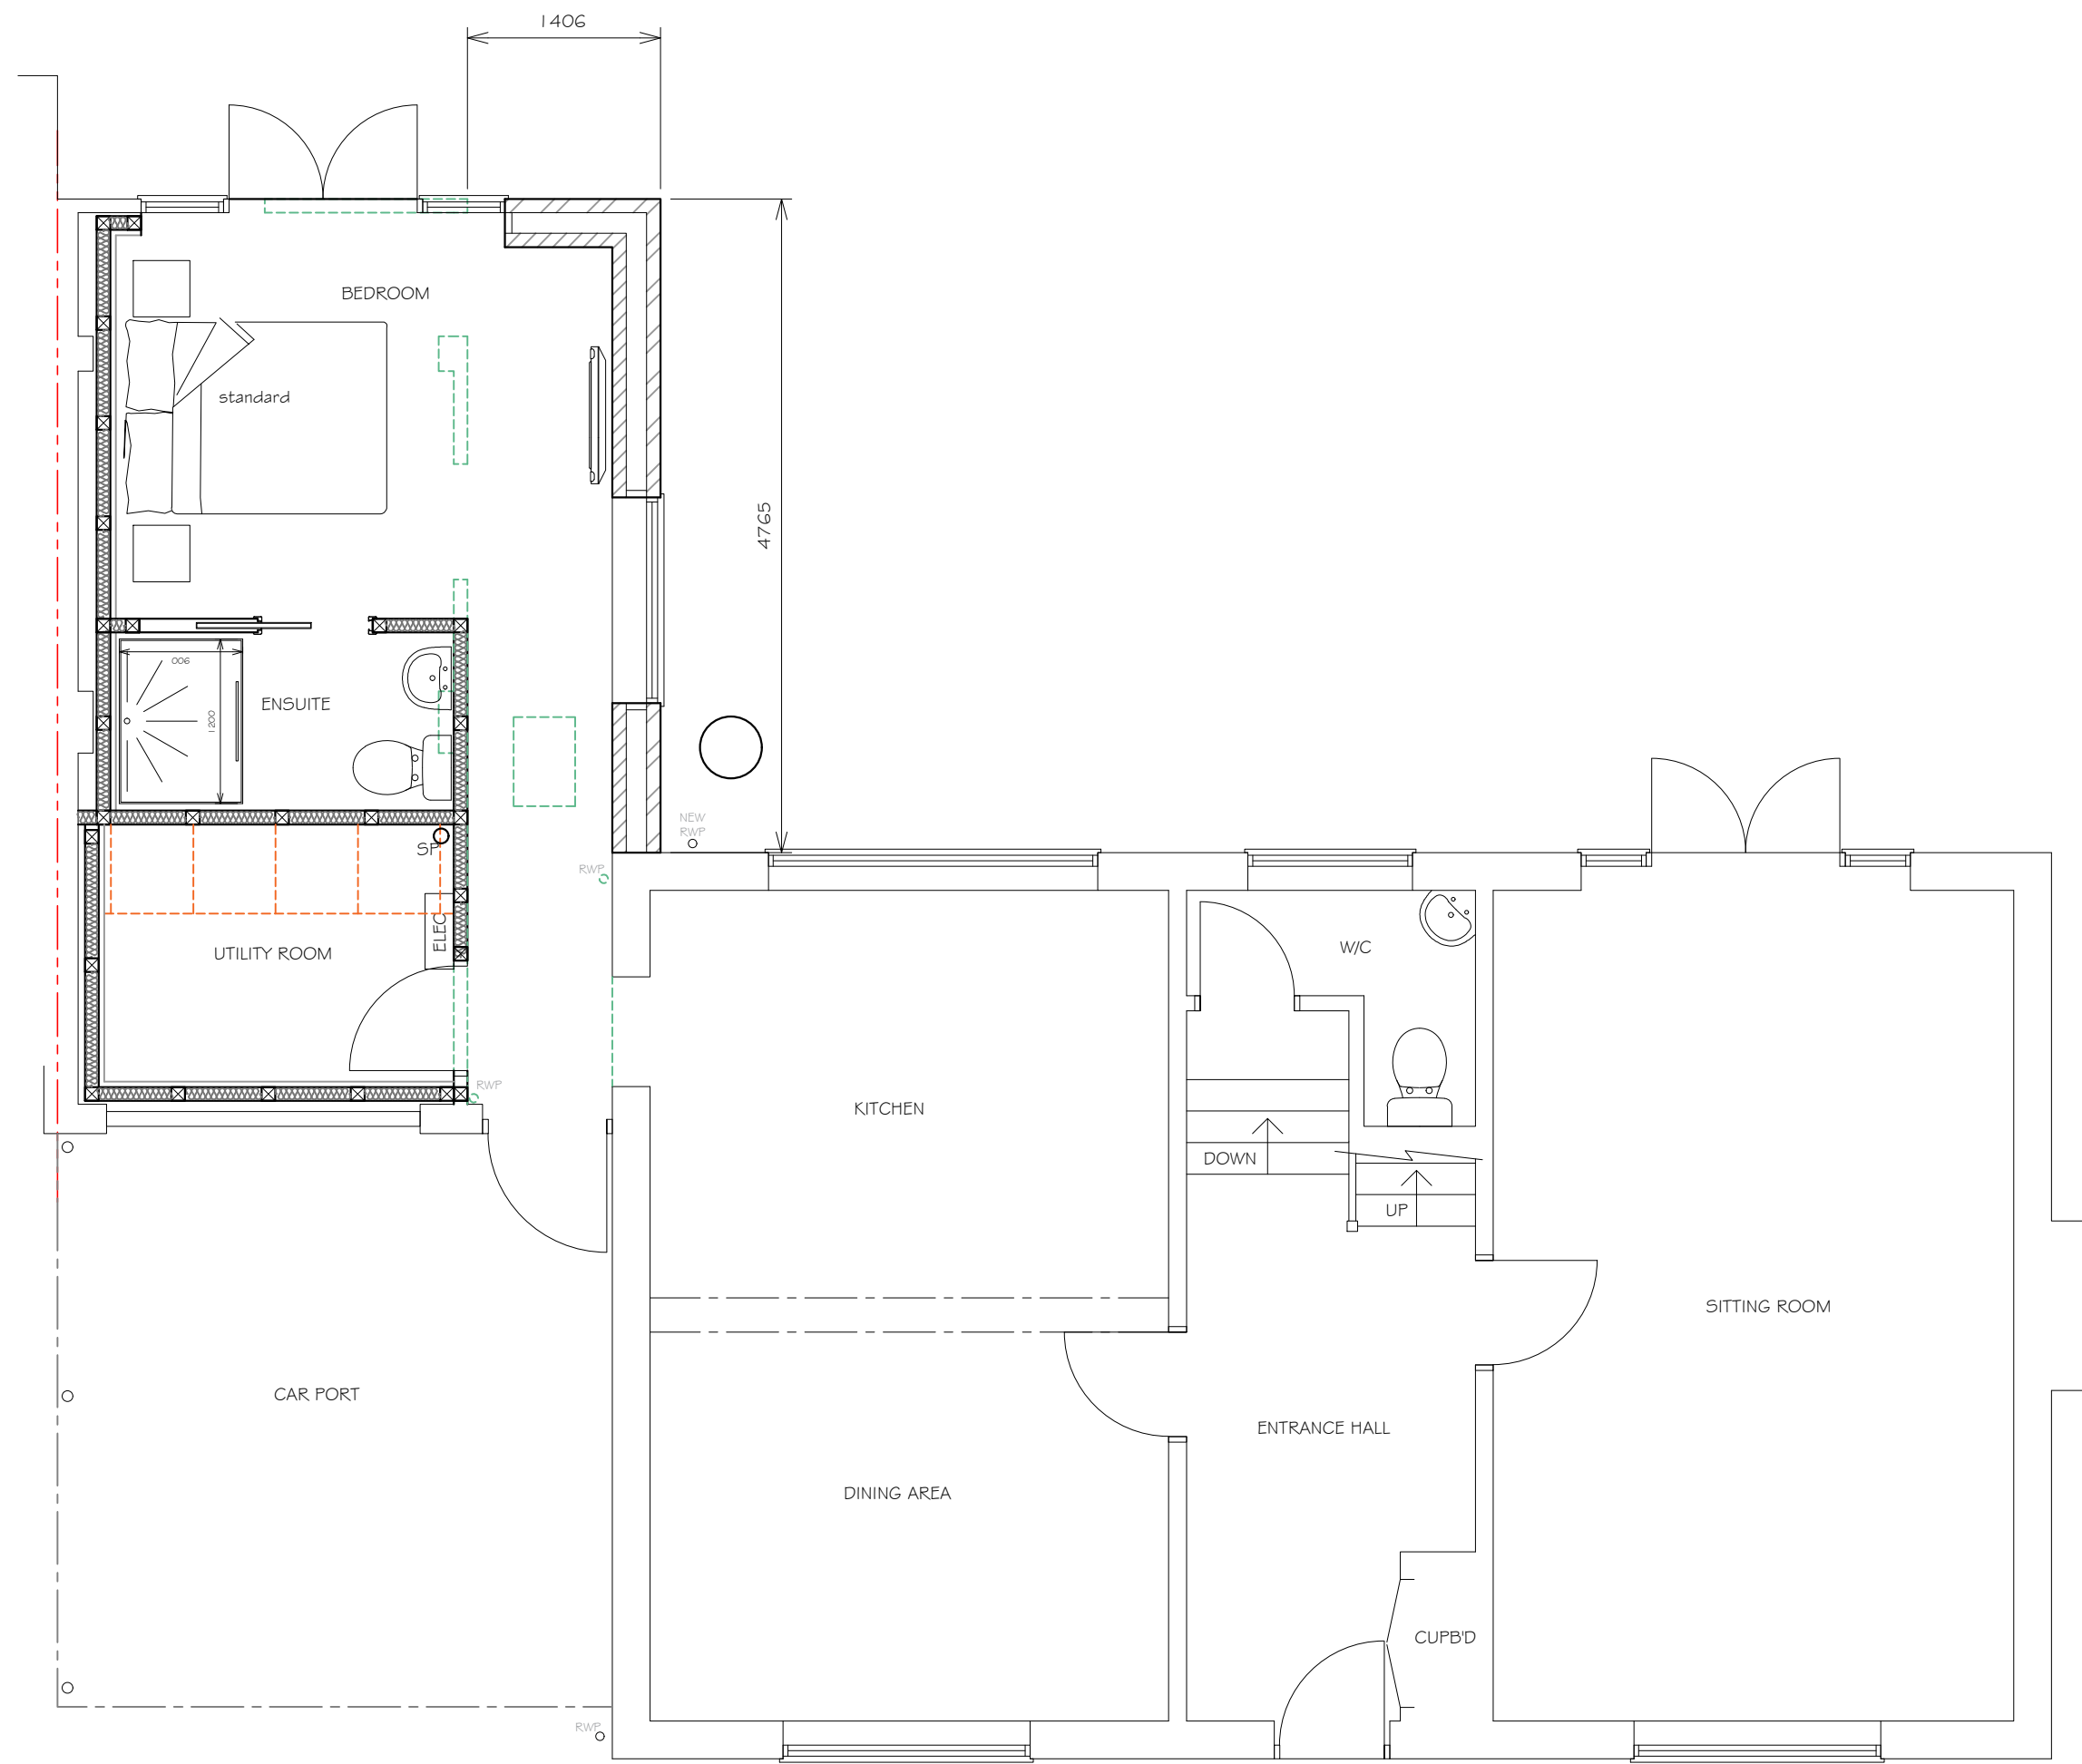

0 0.5 1m 2m 3m 4m 5m
SCALE 1:50


PROPOSED GROUND FLOOR PLAN




PROPOSED FRONT ELEVATION



PROPOSED SIDE ELEVATION

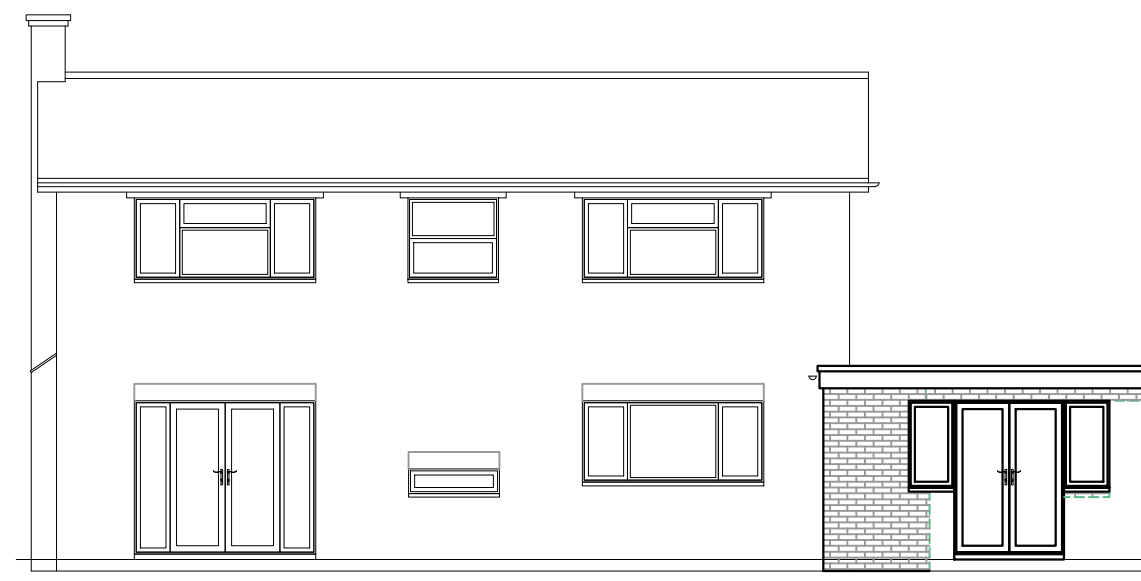


PROPOSED REAR ELEVATION

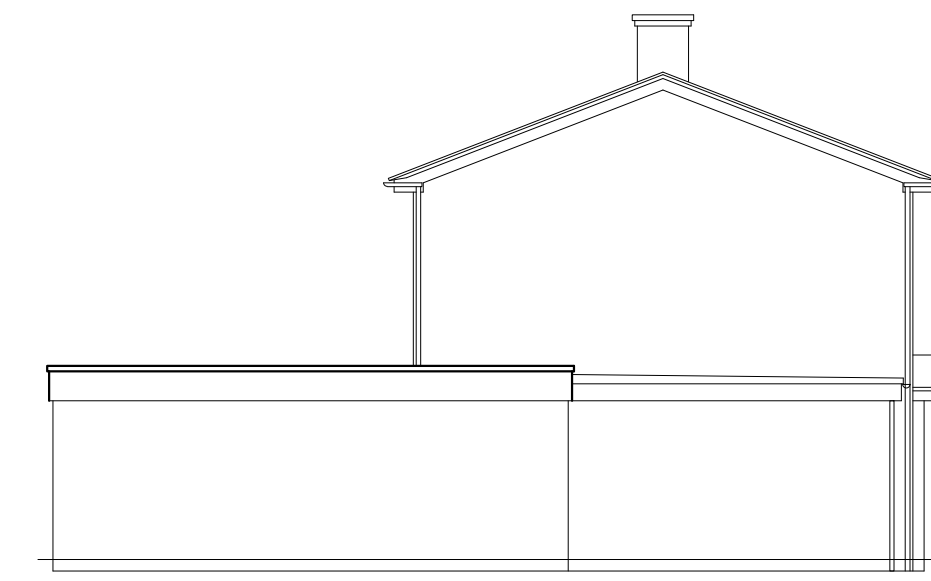

PROPOSED SIDE ELEVATION

0 2m 4m 6m 10m
SCALE 1:100

These plans must not be acted upon until the appropriate planning and building regulation approvals have been granted. Should the works be undertaken prior to the above approvals being in place it is done so entirely at the clients own risk.

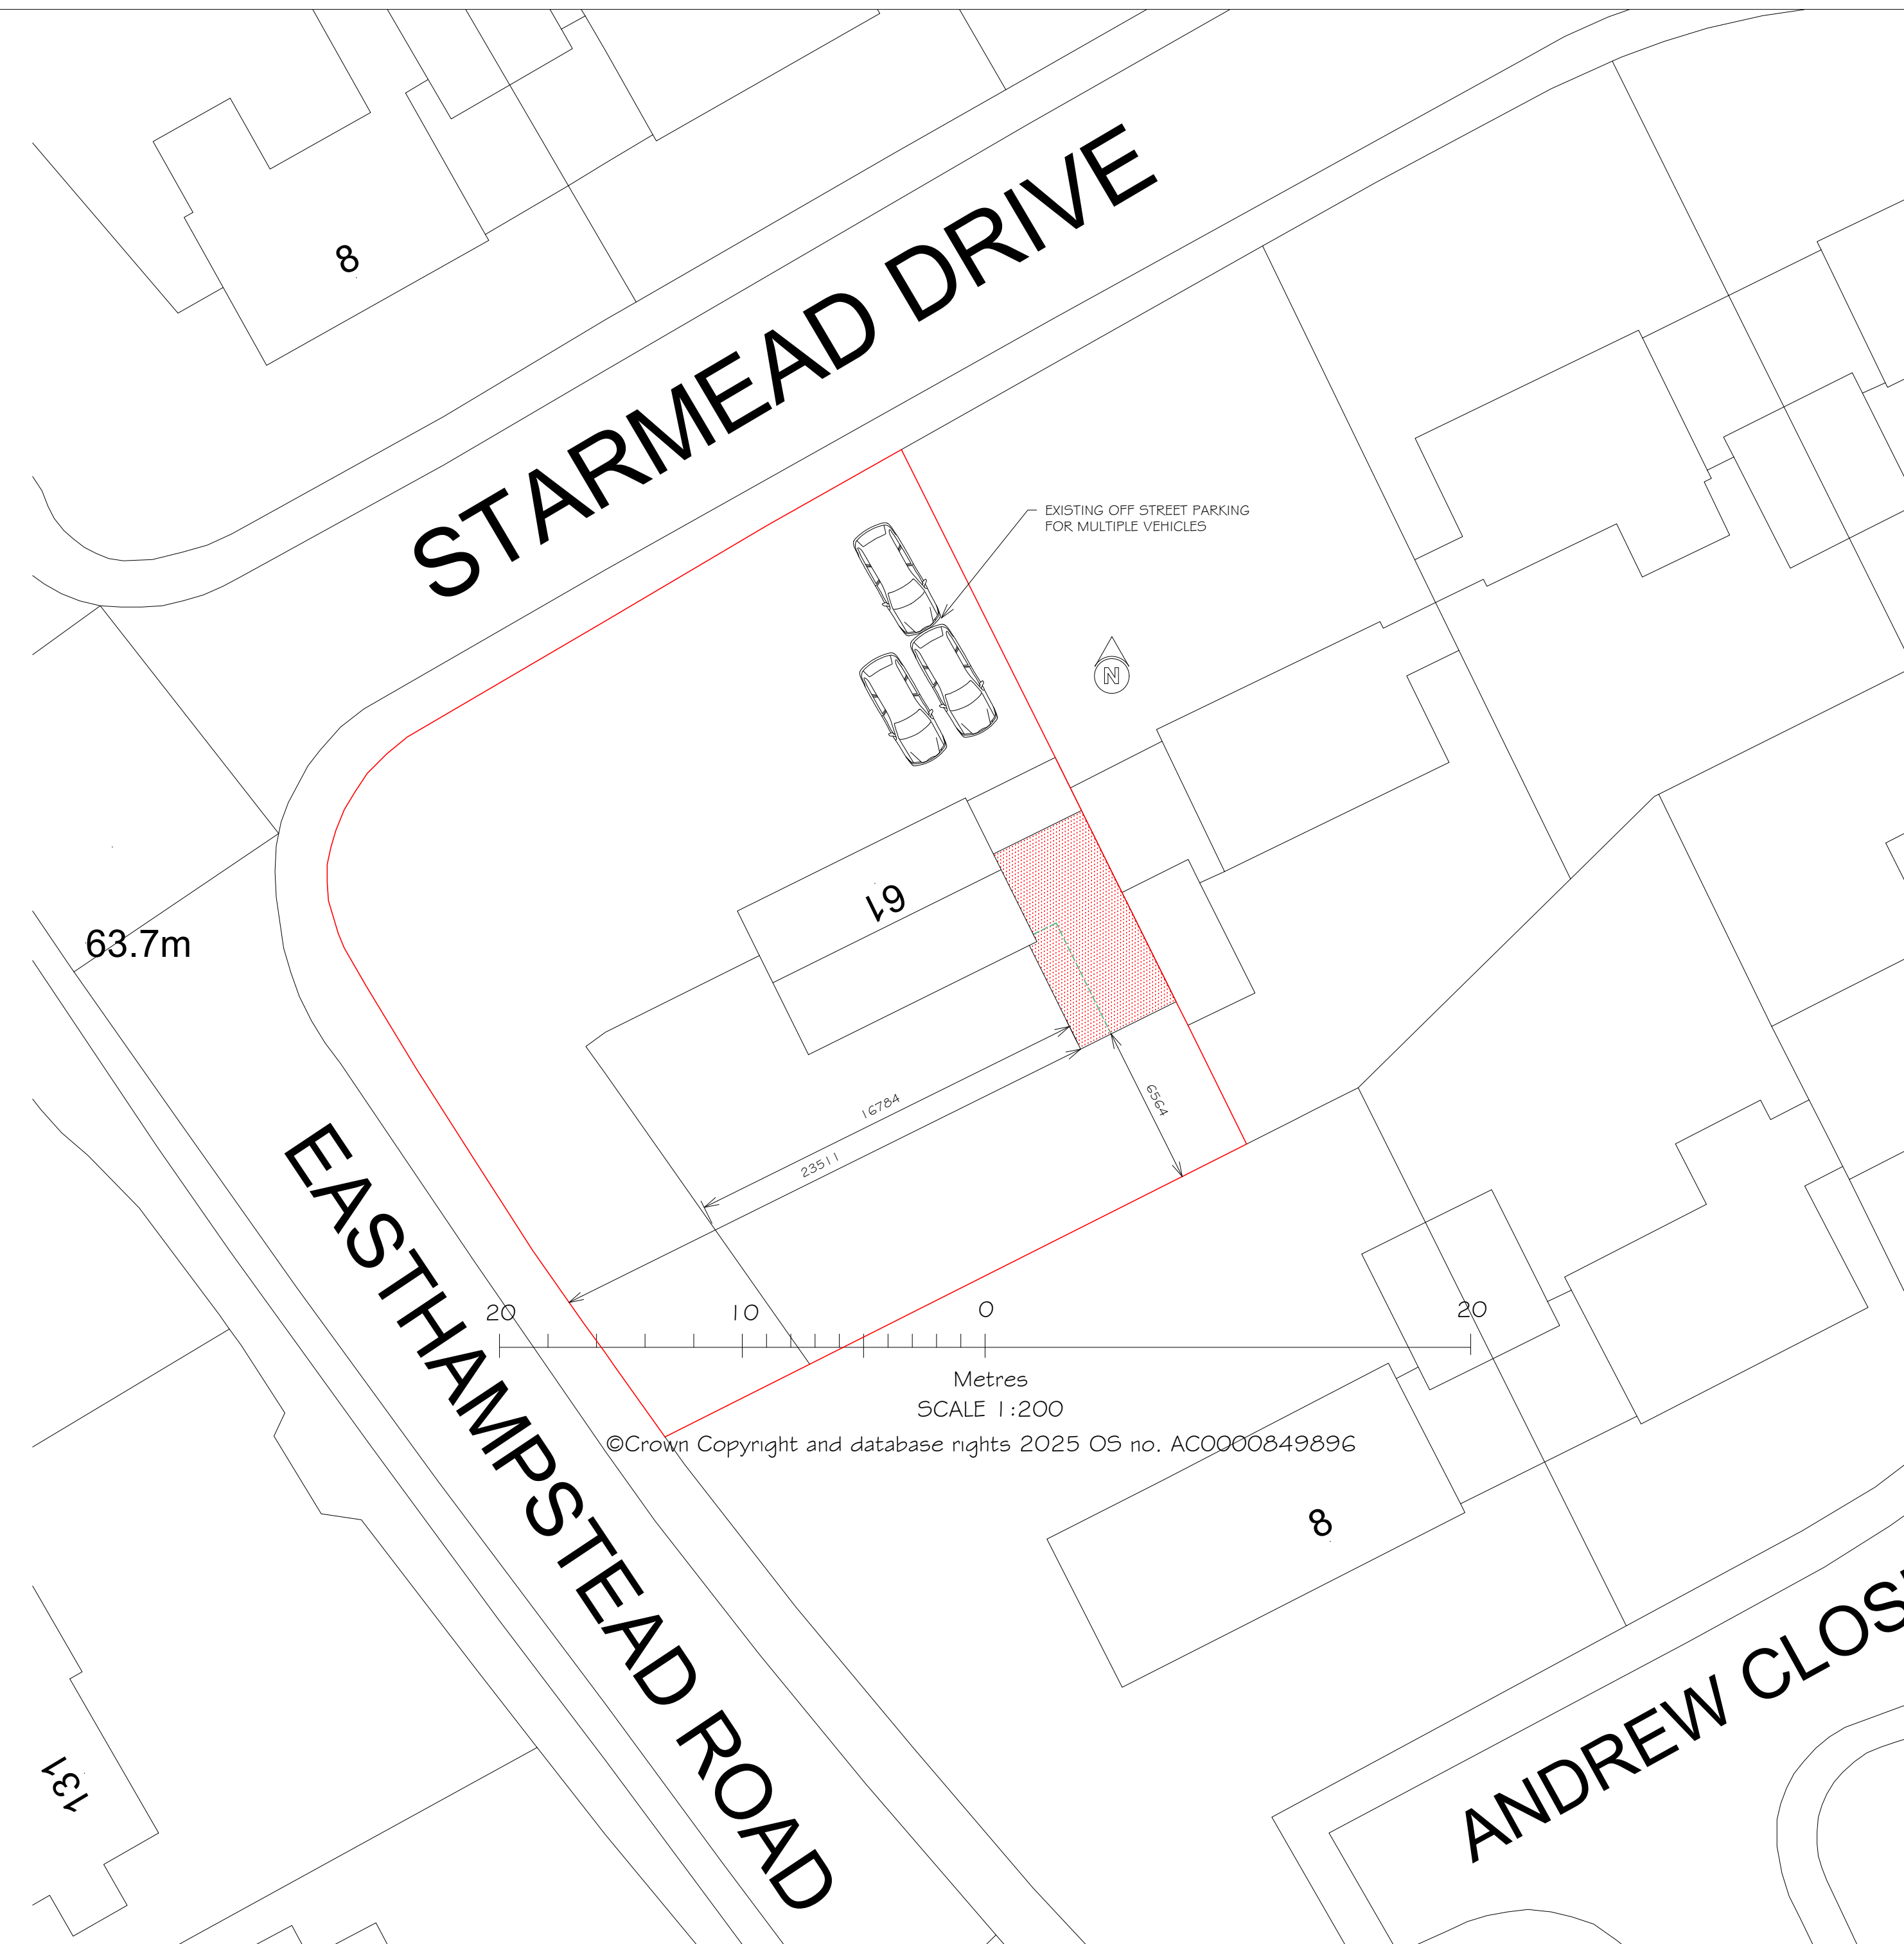

©Crown Copyright and database rights 2025 OS no. AC0000849896

- EXISTING STRUCTURE
- PROPOSED STRUCTURE
- REMOVED STRUCTURE
- POSSIBLE STEEL BEAMS
- POSSIBLE KITCHEN PLAN

PROJECT
PROPOSED PART GARAGE CONVERSION &
EXTENSION AT:
61 STARMEAD DRIVE
WOKINGHAM
RG40 2JA

TITLE
PROPOSED FLOOR PLAN, ELEVATIONS
& ROOF PLAN

Cranford Design Ltd
Architectural Services,
CAD Design & Draughting

DATE
APRIL 2025

SCALE
SEE DRAWING

DRAWING NUMBER

D3084-02

A1 PAPER SIZE