



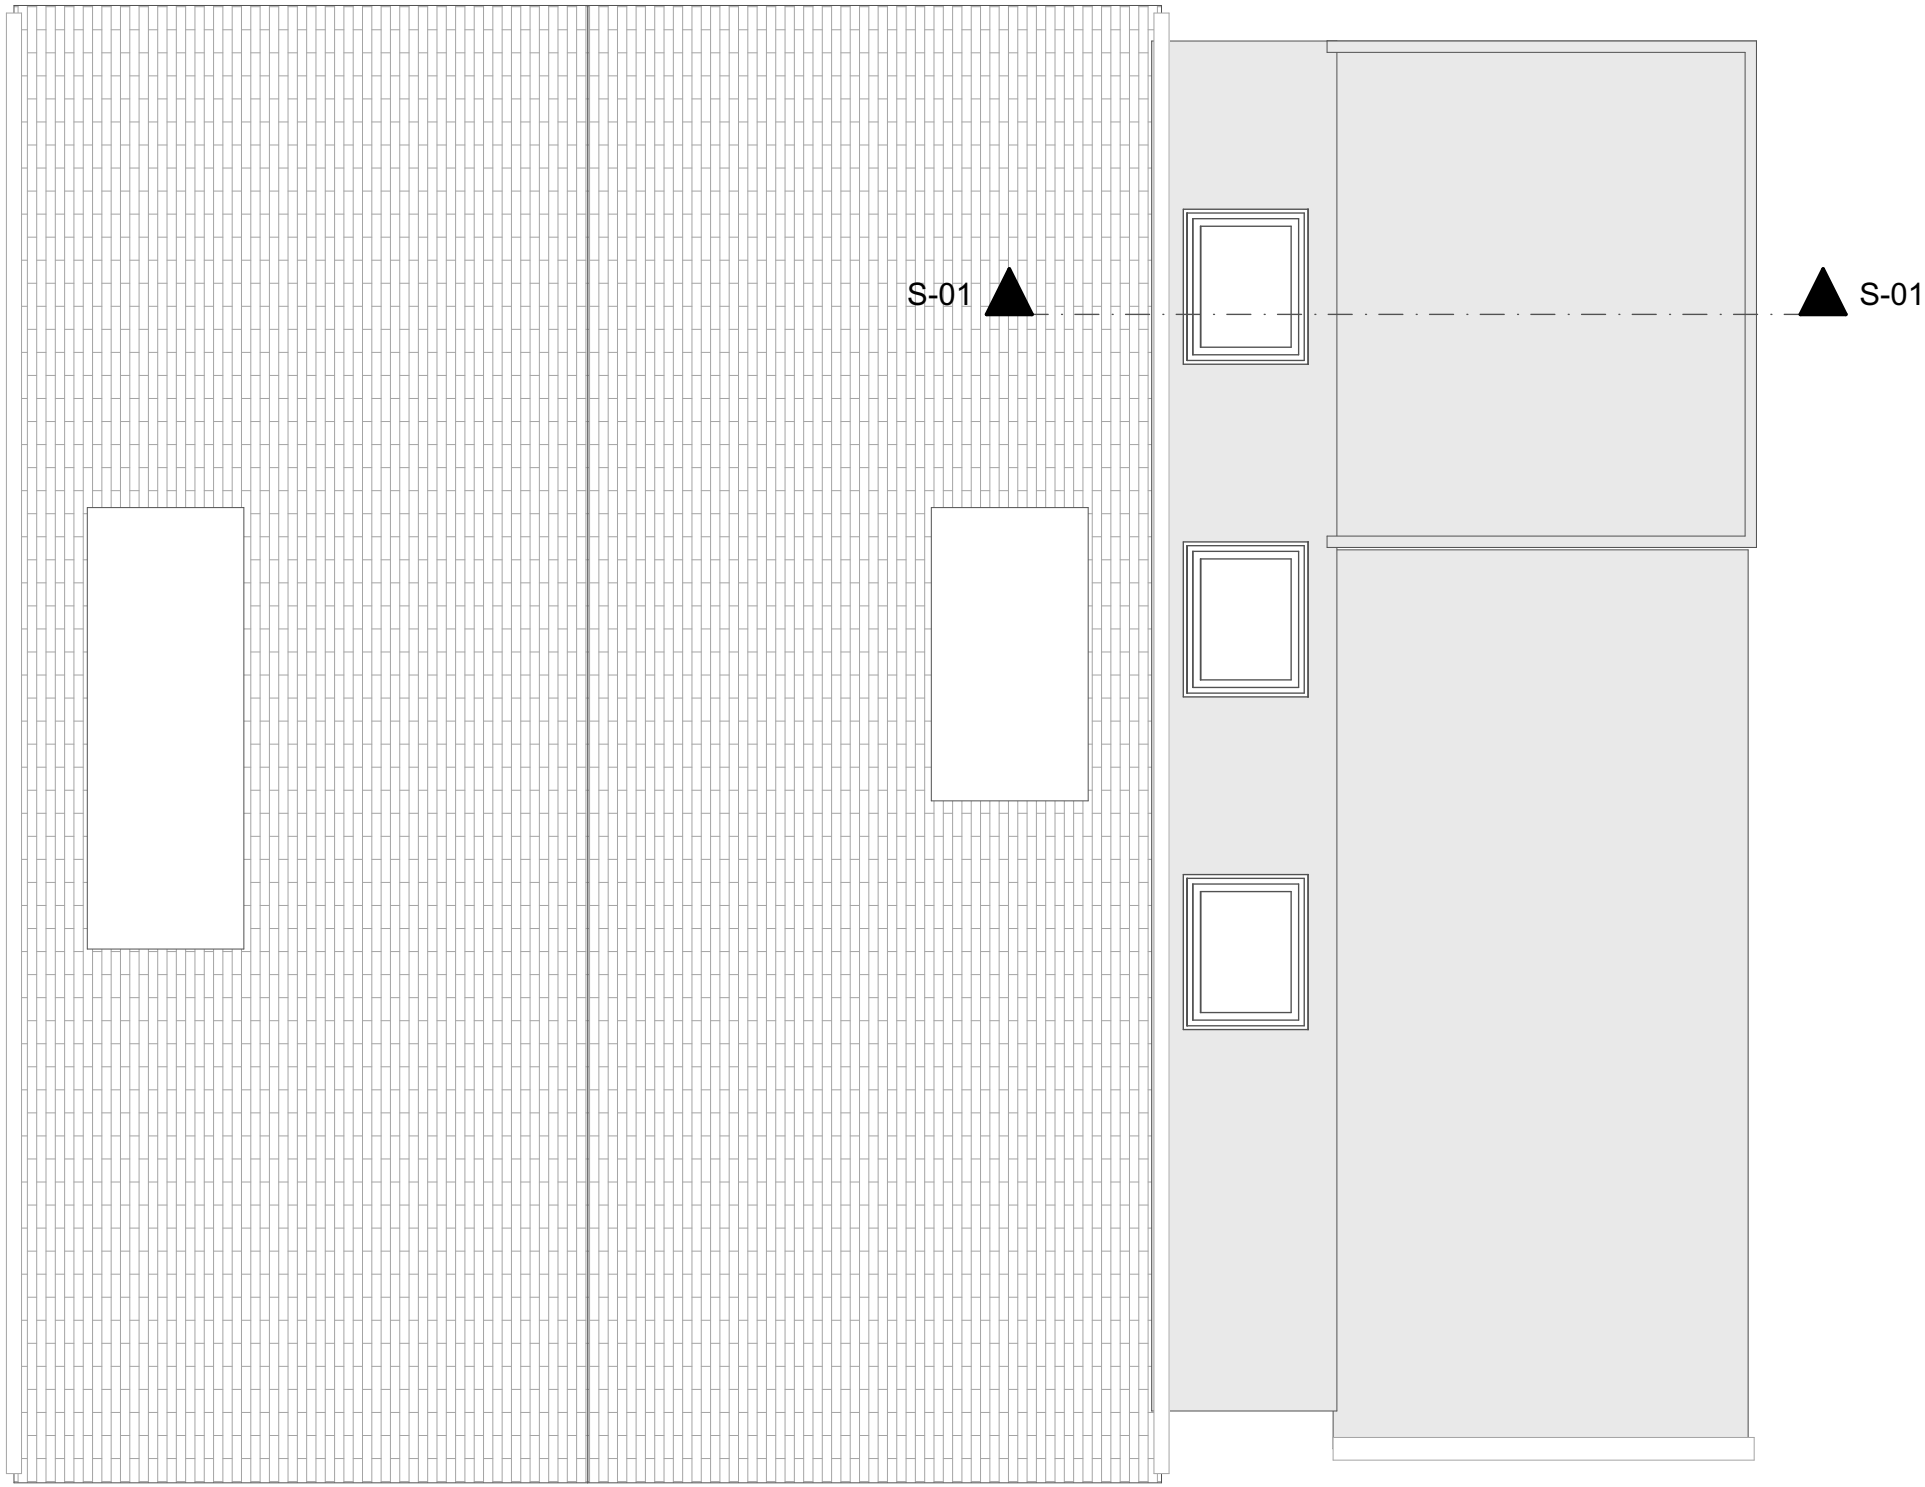


2. Proposed Roof Plan 1:50

- KEY
- 01. Proposed New Tile Hanging to dormers
  - 02. Proposed New horizontal timberbre cladding
  - 03. Existing tile hanging
  - 04. Existing brickwork
  - 05. Existing roof tiles
  - 06. Proposed skylight
  - 07. Demolished Chimney

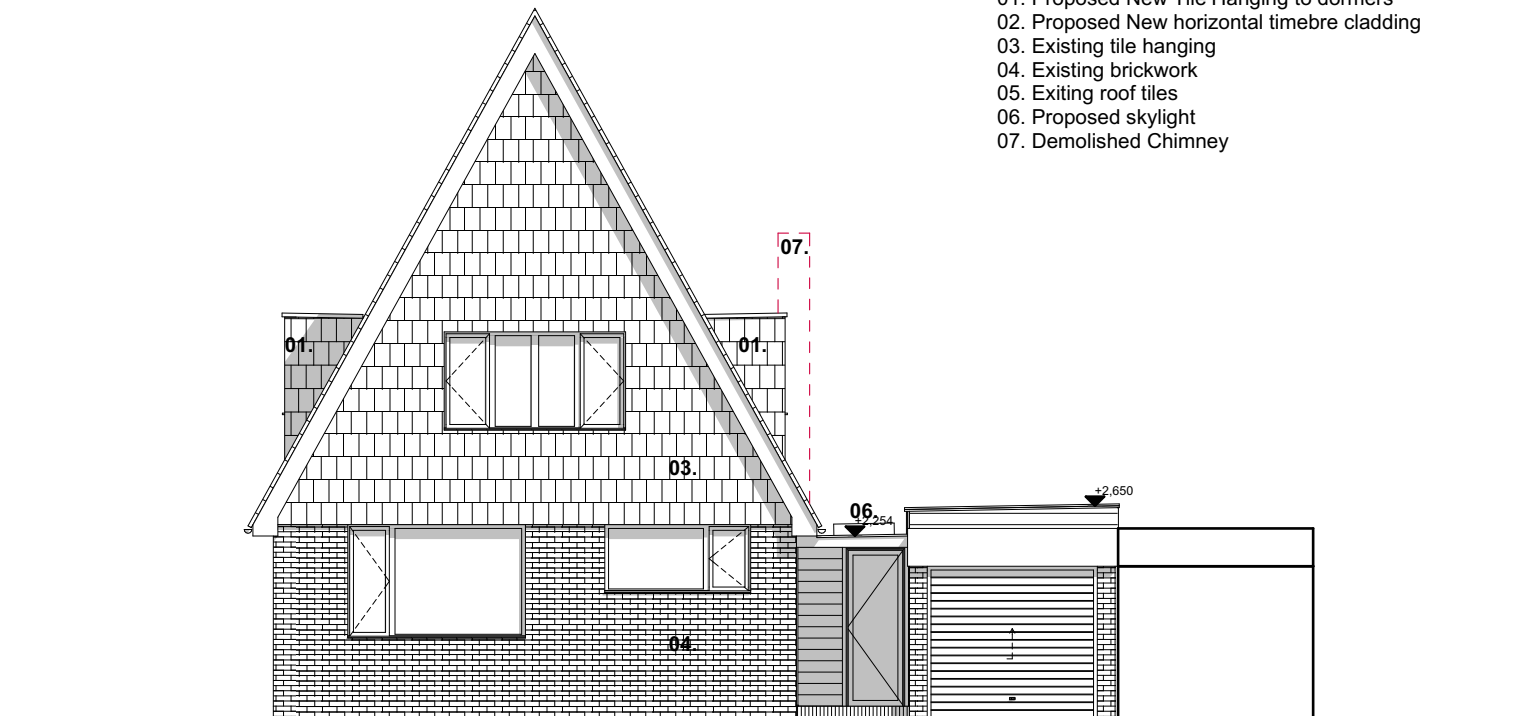


E-01 Front Elevation 1:100

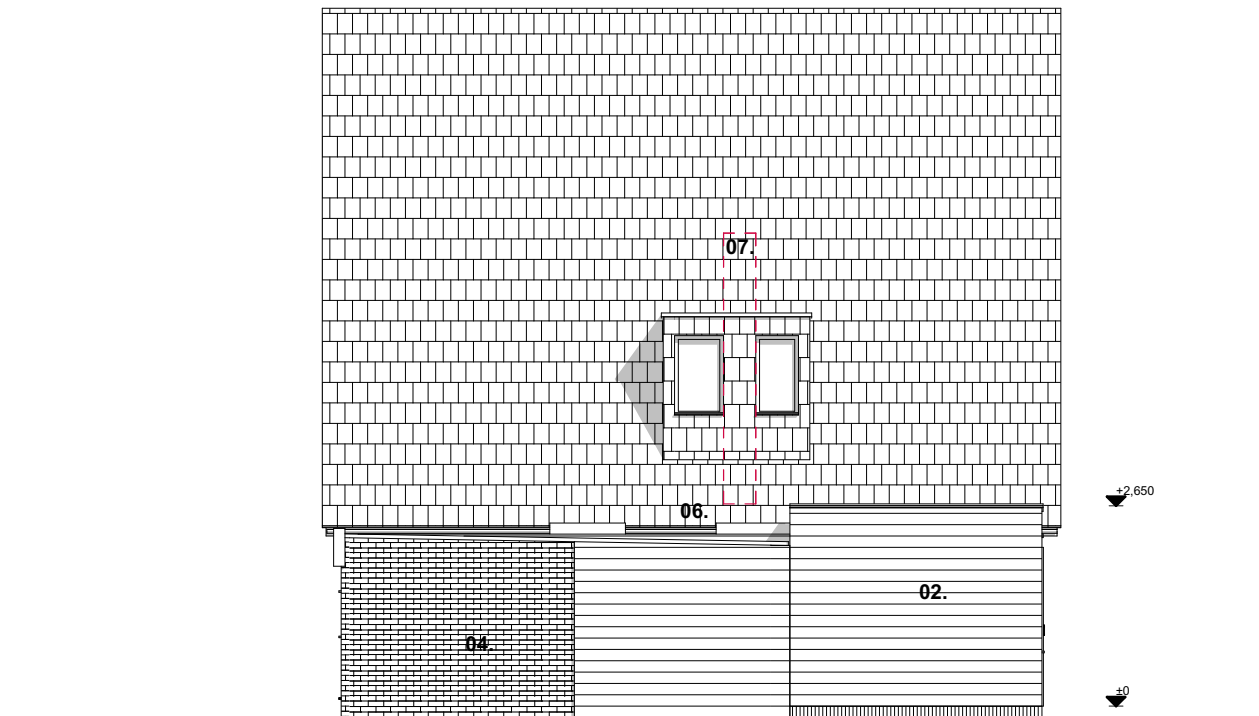

E-02 Side right Elevation 1:100



E-03 Rear Elevation 1:100

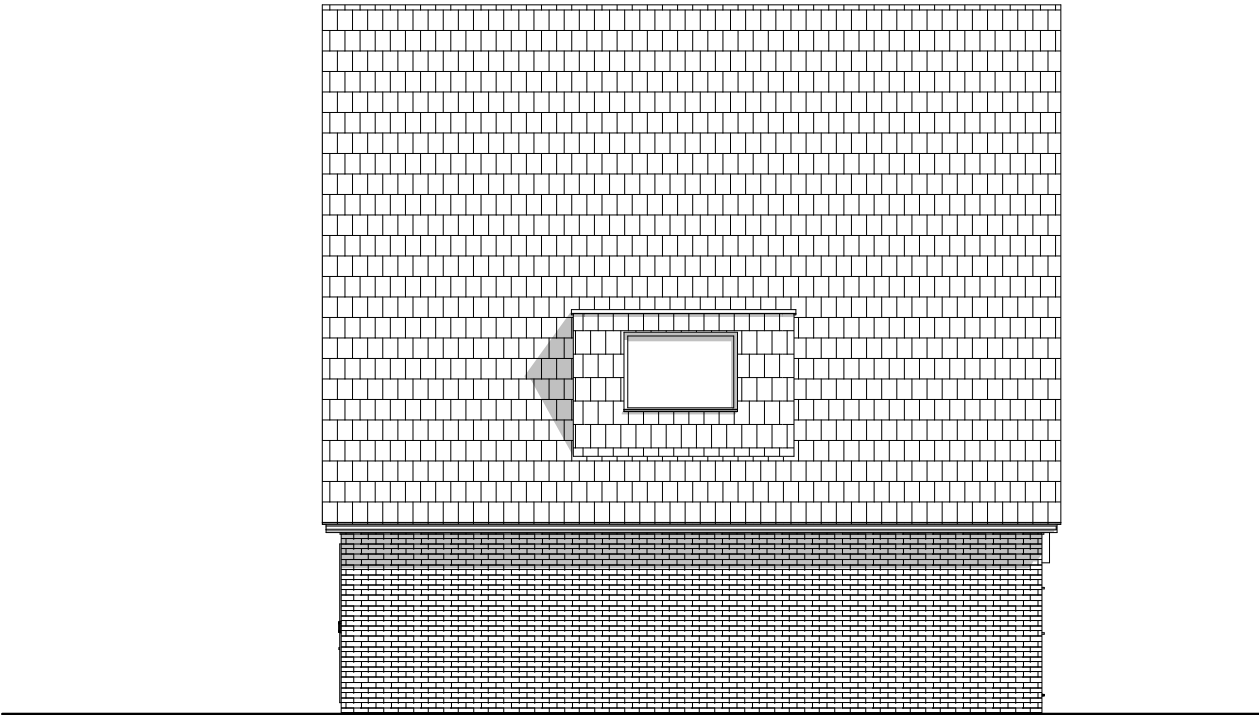

E-04 Side left Elevation 1:100

**Project Name:** Chatsworth Ave  
**Address:** 43 Chatsworth Ave, Winnersh, Wokingham, RG41 5EU  
**Status:** Planning  
**Drawing Name:** Proposed Elevations and Roof plan  
**Drawing No.:** 05  
**Scale:** as indicated @ A2  
**Date:** 09/07/2023

| RevID | ChID | Change Name | Date |
|-------|------|-------------|------|
|       |      |             |      |
|       |      |             |      |
All dimensions to be checked on site. This drawing to be read with other drawings and all other consultants drawings and specifications. This drawing has been produced for specific client identified below and NOT to be used by any other person or for other purpose then intended. All drawings and specifications are Outset Think copy write. Please report any discrepancy on the drawings.

**OUTSET THINK**  
ARCHITECTS

The White Building, 33 King's Road, Reading, RG1 3AR. | silviu@outsetthink.co.uk | 0743 2658 875