




Ordnance Survey, (c) Crown Copyright 2024. All rights reserved. Licence number 100022432

LOCATION PLAN

Scale 1 : 1250

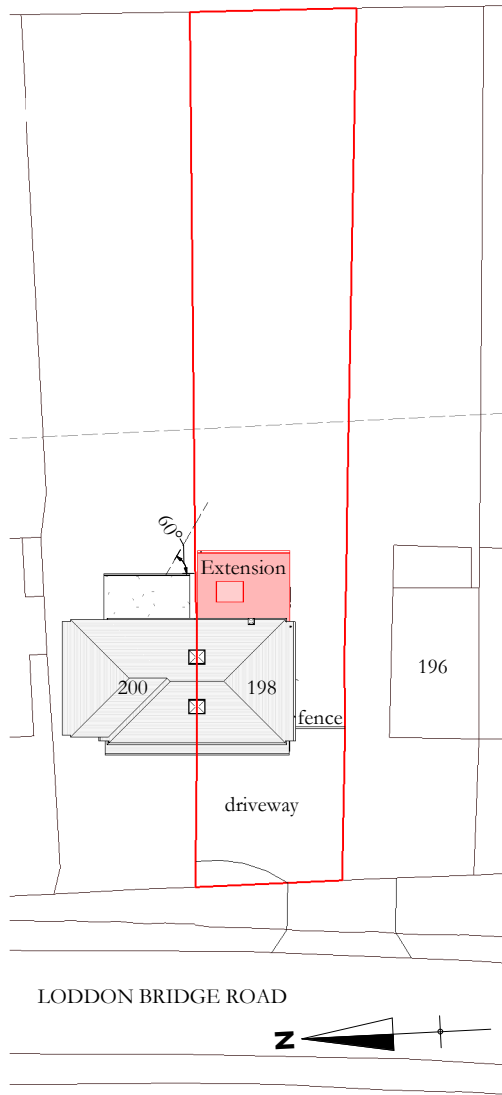

PROPOSED SITE PLAN

Scale 1 : 500

© Copyright of J M Redman Architecture. No disclosure or copy may be made without the written permission of J M Redman Architecture. All dimensions to be verified on site, all works to comply with current building regulations

A	planning issue	JMR	22/11/2024
0	preliminary	JMR	10/11/2024
Rev.	Revision Details	By	Date

Client

MRS. A. TALBOT

Project Location

**198 LODDON BRIDGE ROAD,
WOODLEY, READING,
BERKSHIRE. RG5 4BS**

Project Description

**SINGLE STOREY REAR
EXTENSION**

Drawing Title

**LOCATION PLAN &
PROPOSED SITE PLAN**

Drawn	JMR	Drawing No.	JMR-00124-001-A
Date	22/11/2024		
Scale	As indicated	Sheet Size	A3

JMREDMAN
ARCHITECTURE

Jamie M. Redman MCIAAT
Jamie@jmra.co.uk | 07823774153
www.JMRedman.co.uk

