


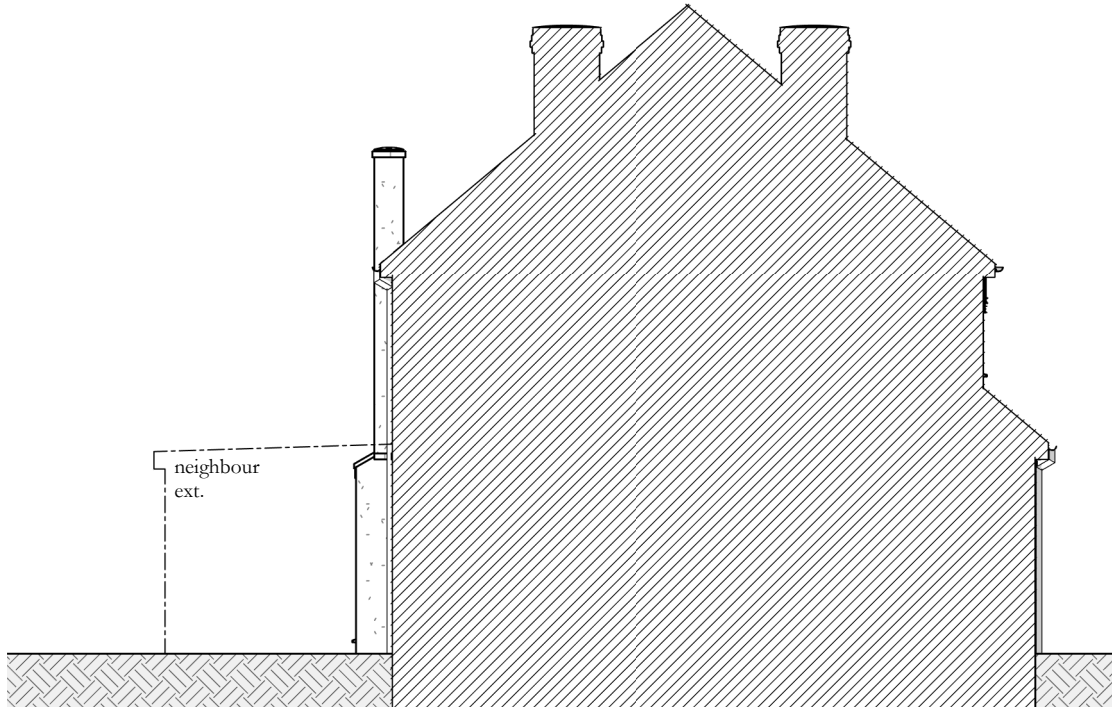

EXISTING WEST ELEVATION

Scale 1 : 100



EXISTING NORTH ELEVATION

Scale 1 : 100



EXISTING EAST ELEVATION

Scale 1 : 100



EXISTING SOUTH ELEVATION

Scale 1 : 100

(Scale 1:100 at A3)
0 1,000 2,000 3,000 5,000

© Copyright of J M Redman Architecture. No disclosure or copy may be made without the written permission of J M Redman Architecture. All dimensions to be verified on site, all works to comply with current building regulations

A	planning issue	JMR	22/11/2024
0	preliminary	JMR	10/11/2024
Rev.	Revision Details	By	Date

Client

MRS. A. TALBOT

Project Location

198 LODDON BRIDGE ROAD,
WOODLEY, READING,
BERKSHIRE. RG5 4BS

Project Description

SINGLE STOREY REAR
EXTENSION

Drawing Title

EXISTING ELEVATIONS

Drawn	JMR	Drawing No.	JMR-00124-005-A
Date	22/11/2024	Sheet Size	A3
Scale	1 : 100		

JMREDMAN
ARCHITECTURE

Jamie M. Redman MCIAT
Jamie@jmra.co.uk | 07823774153
www.JMRedman.co.uk