


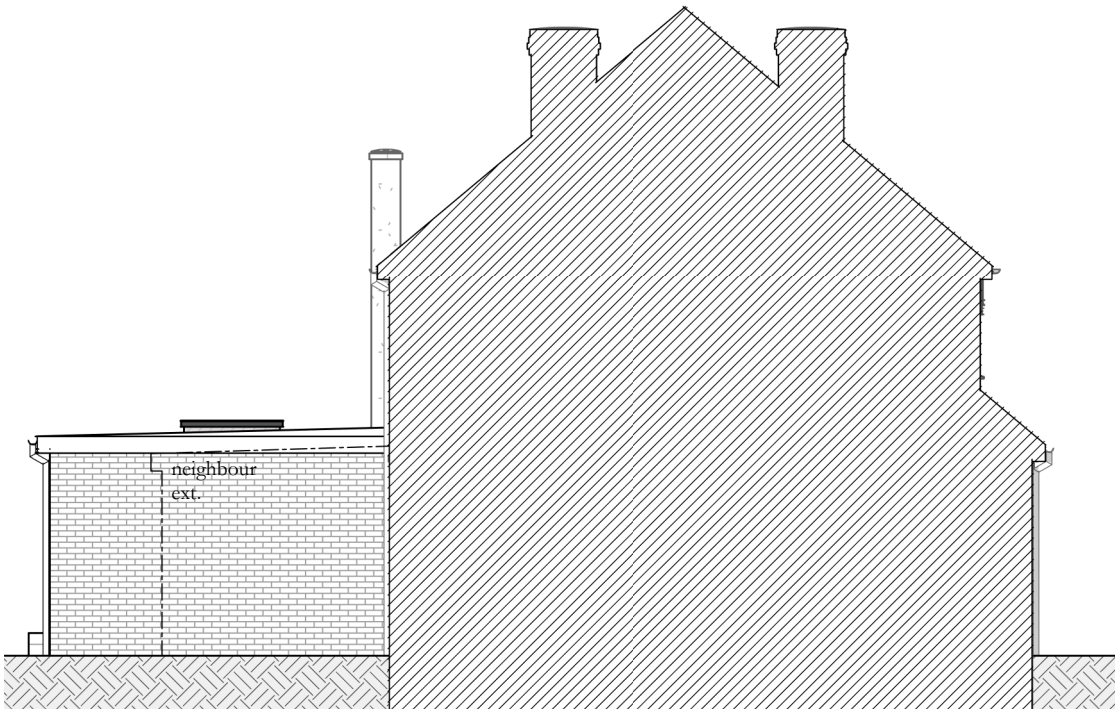


PROPOSED WEST ELEVATION

Scale 1 : 100



PROPOSED NORTH ELEVATION

Scale 1 : 100

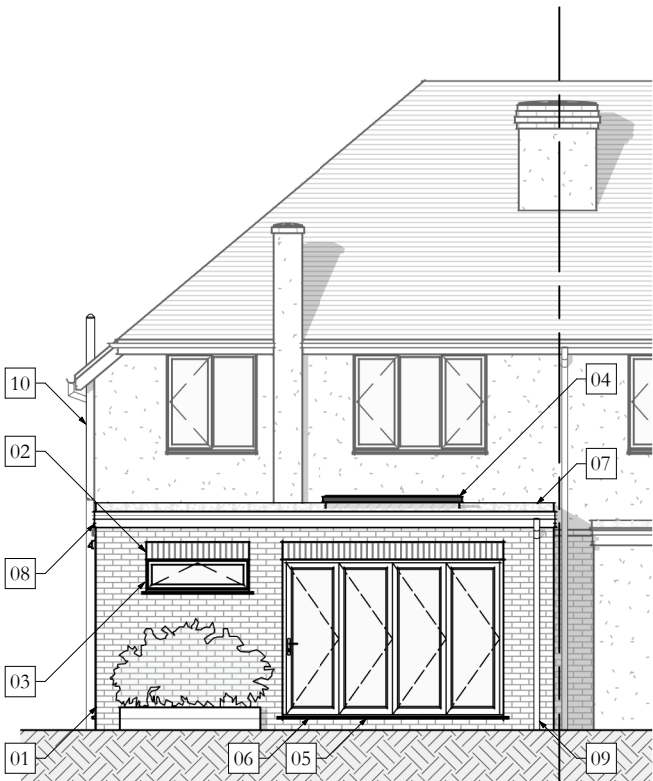

PROPOSED EAST ELEVATION

Scale 1 : 100



PROPOSED SOUTH ELEVATION

Scale 1 : 100

© Copyright of J M Redman Architecture. No disclosure or copy may be made without the written permission of J M Redman Architecture. All dimensions to be verified on site, all works to comply with current building regulations

FINISHES & MATERIALS

Ref.	Description
01	walls - external brick finish to match existing, metric sized
02	lintels - external brick soldier course in matching brick
03	external windows - PVC, double glazed with colour & style to match existing
04	external windows - double glazed slim frame rooflight
05	external doors - white PVC double glazed split barn style
06	external doors - white PVC double glazed bi-folding
07	flat roofs - single ply membrane
08	fascias/soffits - white PVC to match existing style & colour
09	rainwater goods - PVC, size & style to match existing
10	SVP - black PVC, to be extension to existing

A	planning issue	JMR	22/11/2024
0	preliminary	JMR	10/11/2024
Rev.	Revision Details	By	Date

Client

MRS. A. TALBOT

Project Location

198 LODDON BRIDGE ROAD,
WOODLEY, READING,
BERKSHIRE. RG5 4BS

Project Description

SINGLE STOREY REAR
EXTENSION

Drawing Title

PROPOSED ELEVATIONS

Drawn	JMR	Drawing No.	JMR-00124-009-A
Date	22/11/2024		
Scale	1 : 100	Sheet Size	A3

JMREDMAN
ARCHITECTURE

Jamie M. Redman MCIAA
jamie@jmr.co.uk | 07823774153
www.JMRedman.co.uk

(Scale 1:100 at A3)
0 1,000 2,000 3,000 5,000