


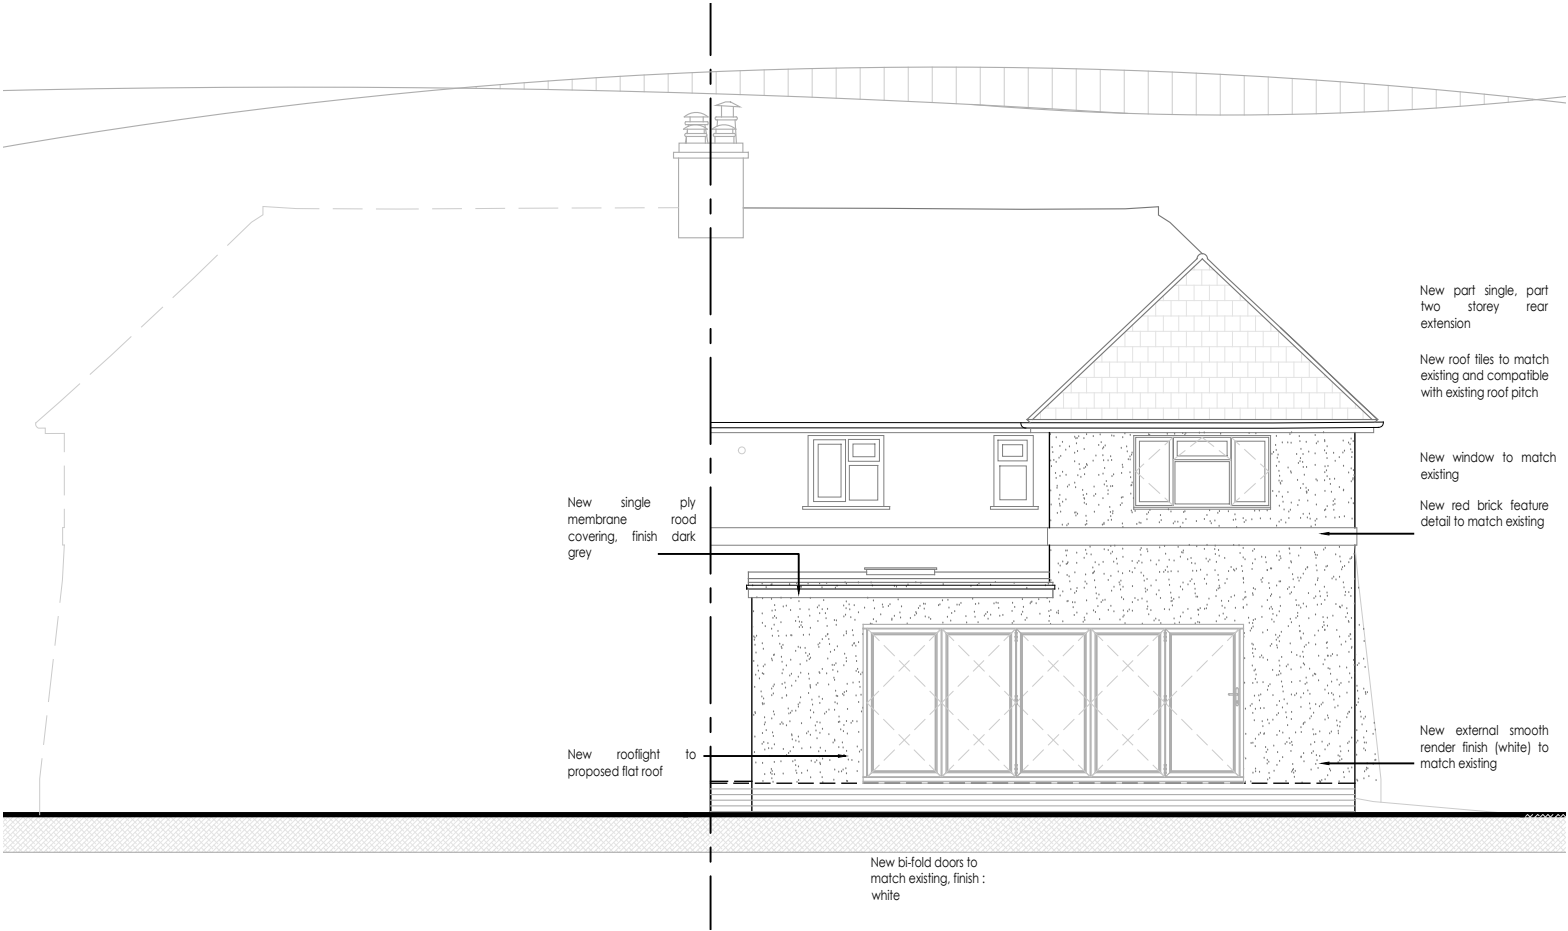


1

North Elevation

Proposed

SCALE 1:100

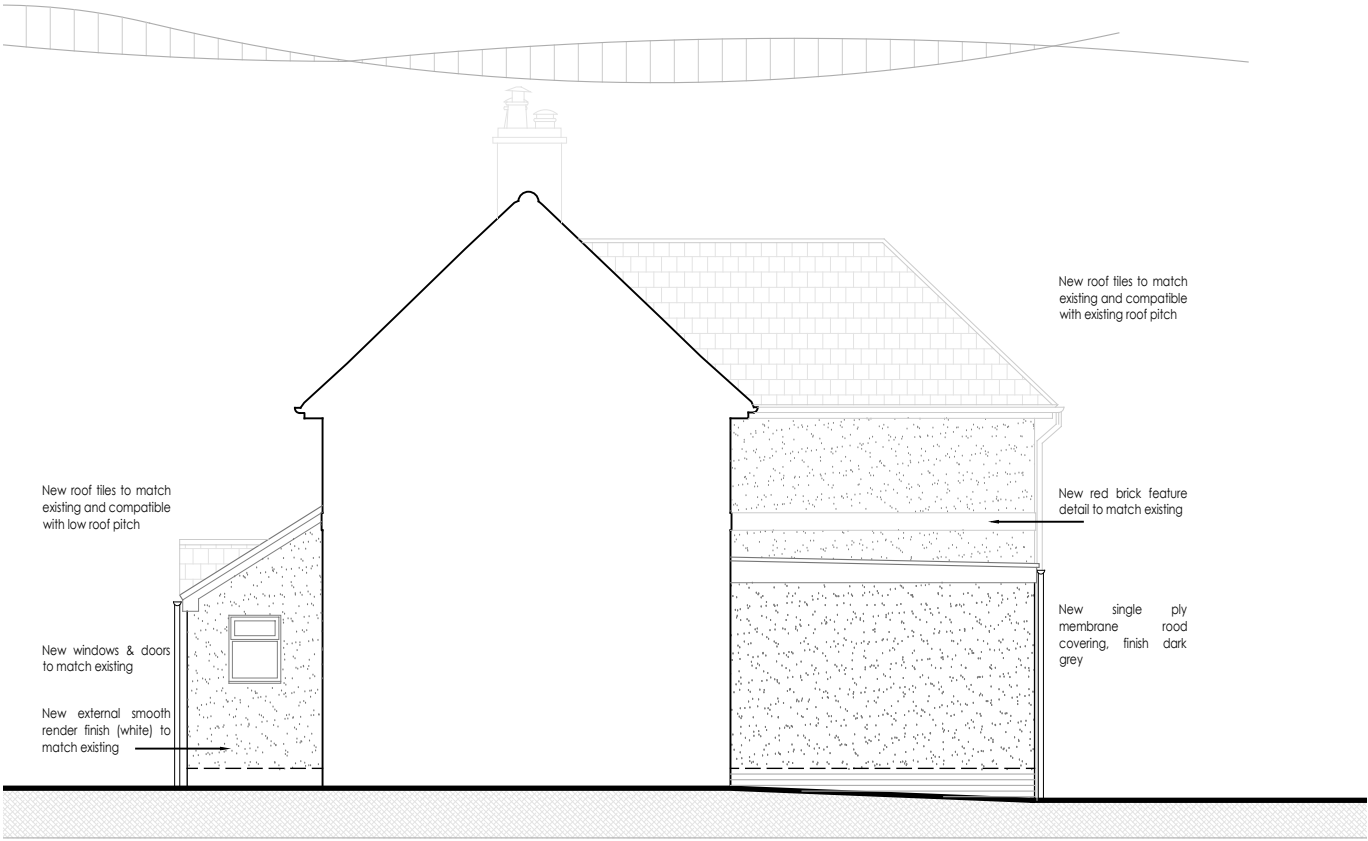

2

East Elevation

Proposed

SCALE 1:100



This drawing has been prepared with building survey information prepared by Thames Valley Geomatics, May 2026

PLANNING

Project			
1 University Farm Cottage, Charvil Lane, Sonning, Reading RG4 6TJ			
Drawing Title			
Proposed Elevations			
Sht 2			
Date	Scale	Drawn by	
24.05.2026	As noted @A3	SJ	
Project No	Drawing No	Revision	
209	009	-	

