


0 1 2 3 4m
SCALE 1:50@A1

Please Note:
These plans must not be acted upon until the appropriate
Planning and Building Regulation approvals have been granted.
Should the works be undertaken prior to the above approvals
being in place, it is done so entirely at the clients own risk.


GENERAL NOTES:
Check and verify all dimensions prior to
commencement of work.
This drawing should be read in conjunction with all
other contract documents including those by other
consultants.
The survey information shown this drawing is based
on a survey prepared by a third party and CDS Ltd
accepts no responsibility for the accuracy or
completeness of the survey. Any discrepancies to be
reported to CDS Ltd immediately.
This drawing is copyright of and shall remain the
property of: Creative Design and Structure Ltd

LEGEND


	Boundary		Drainage
	Beam		Span Direction
	Demolition		

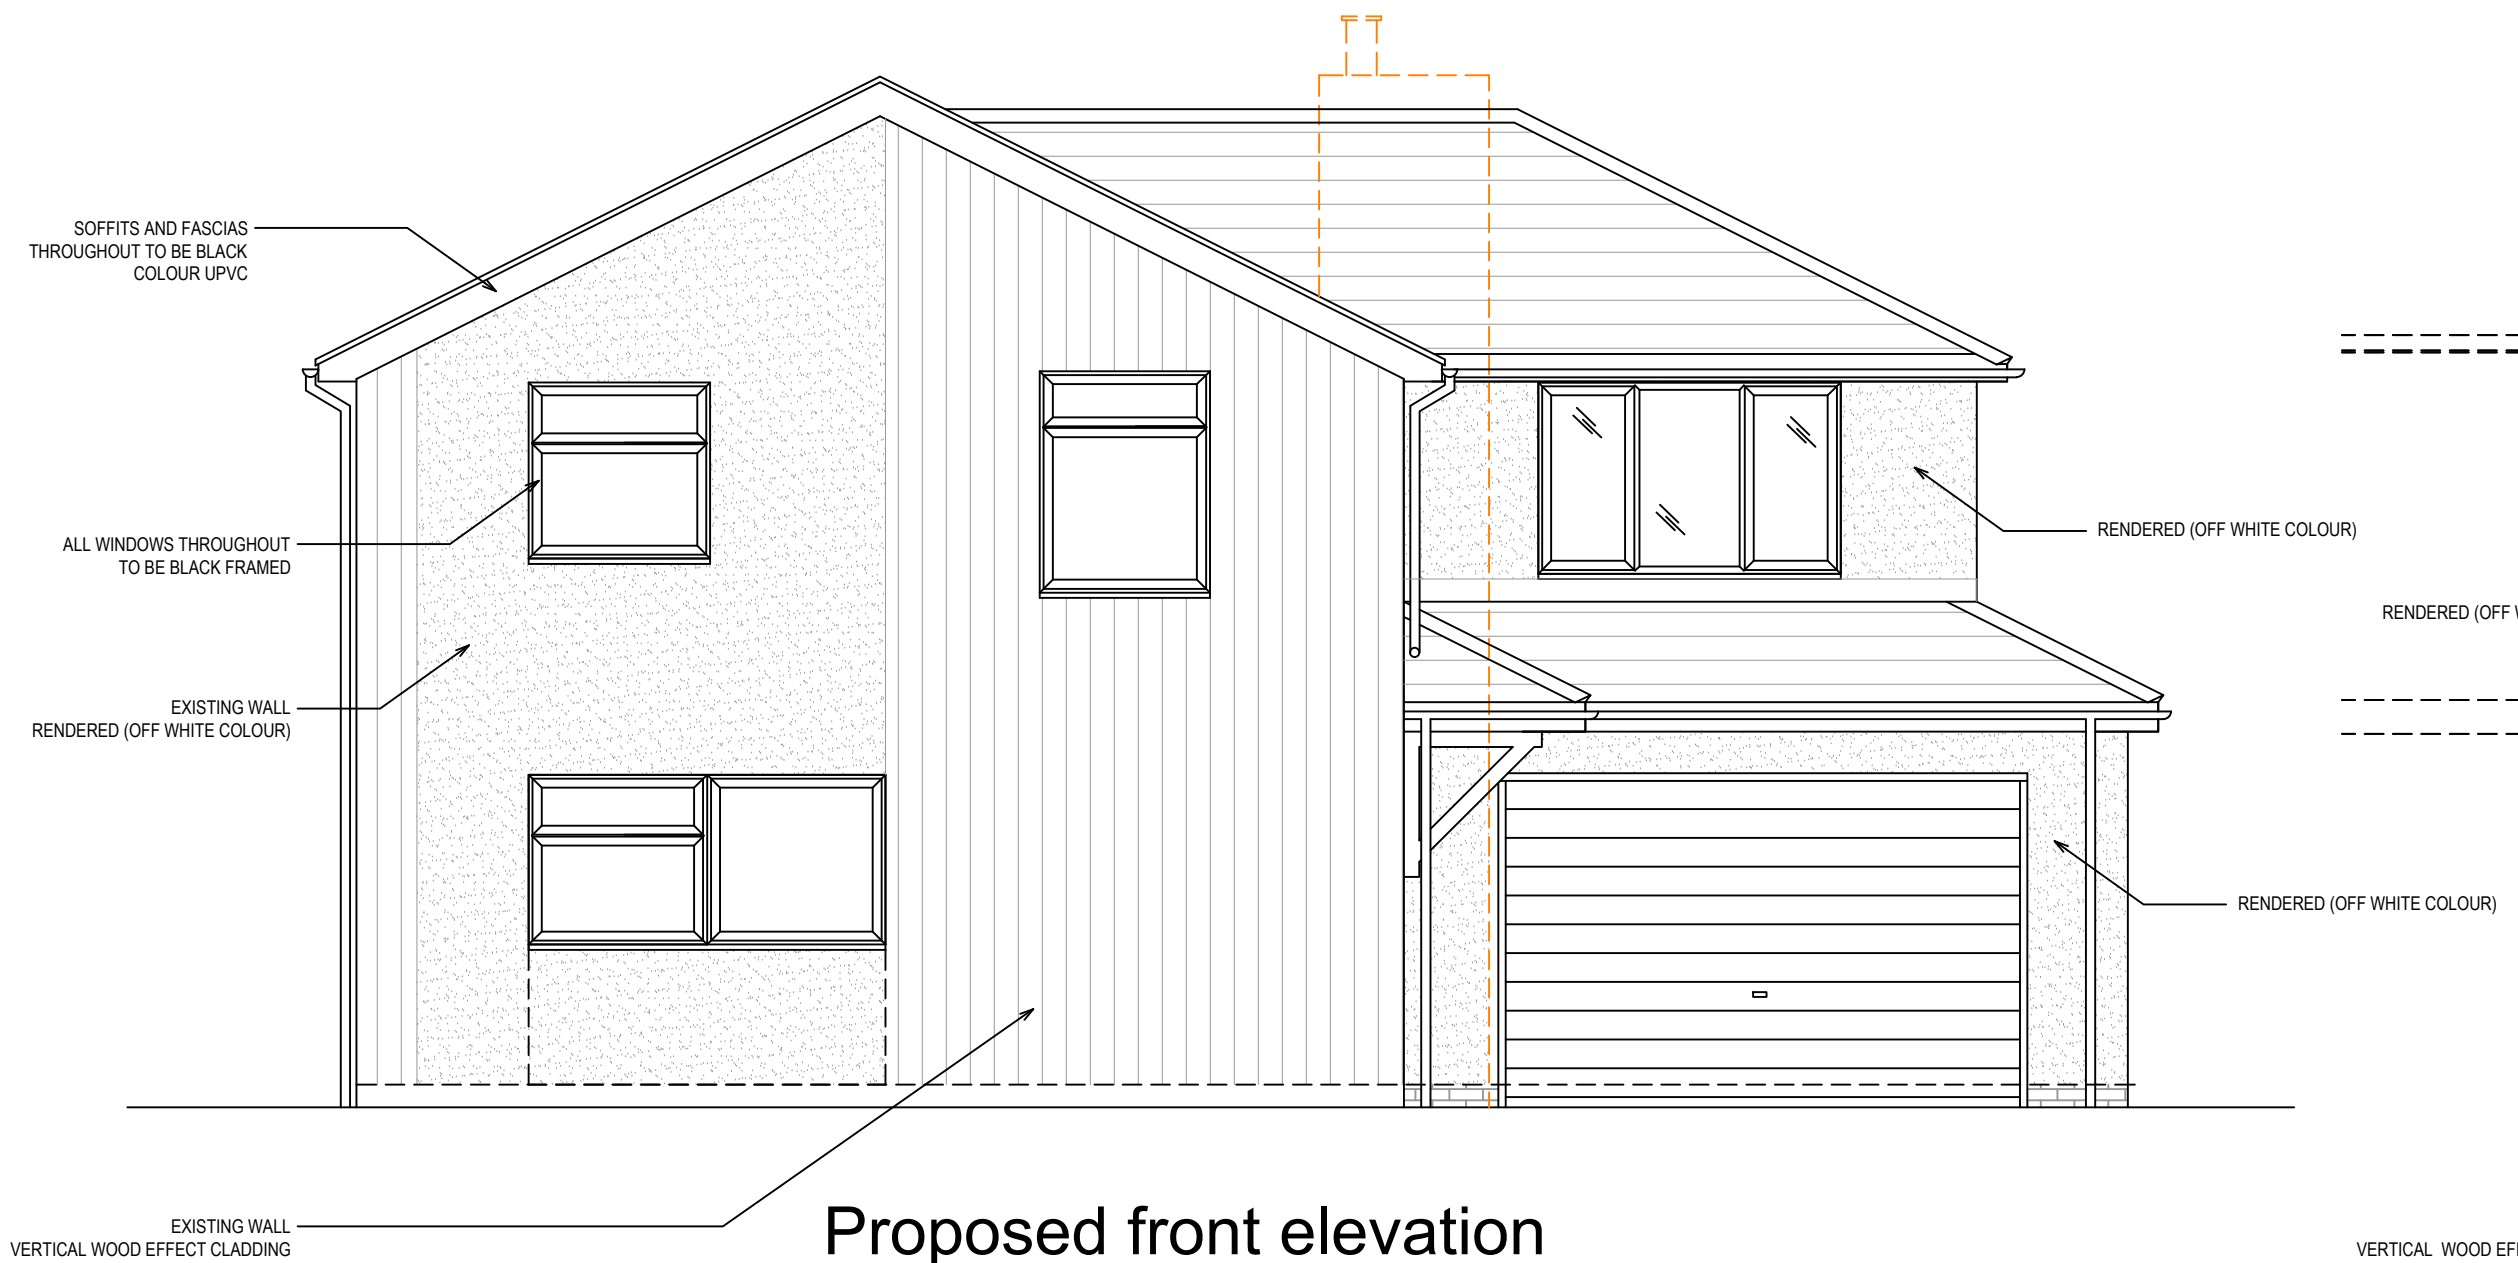


Proposed front elevation

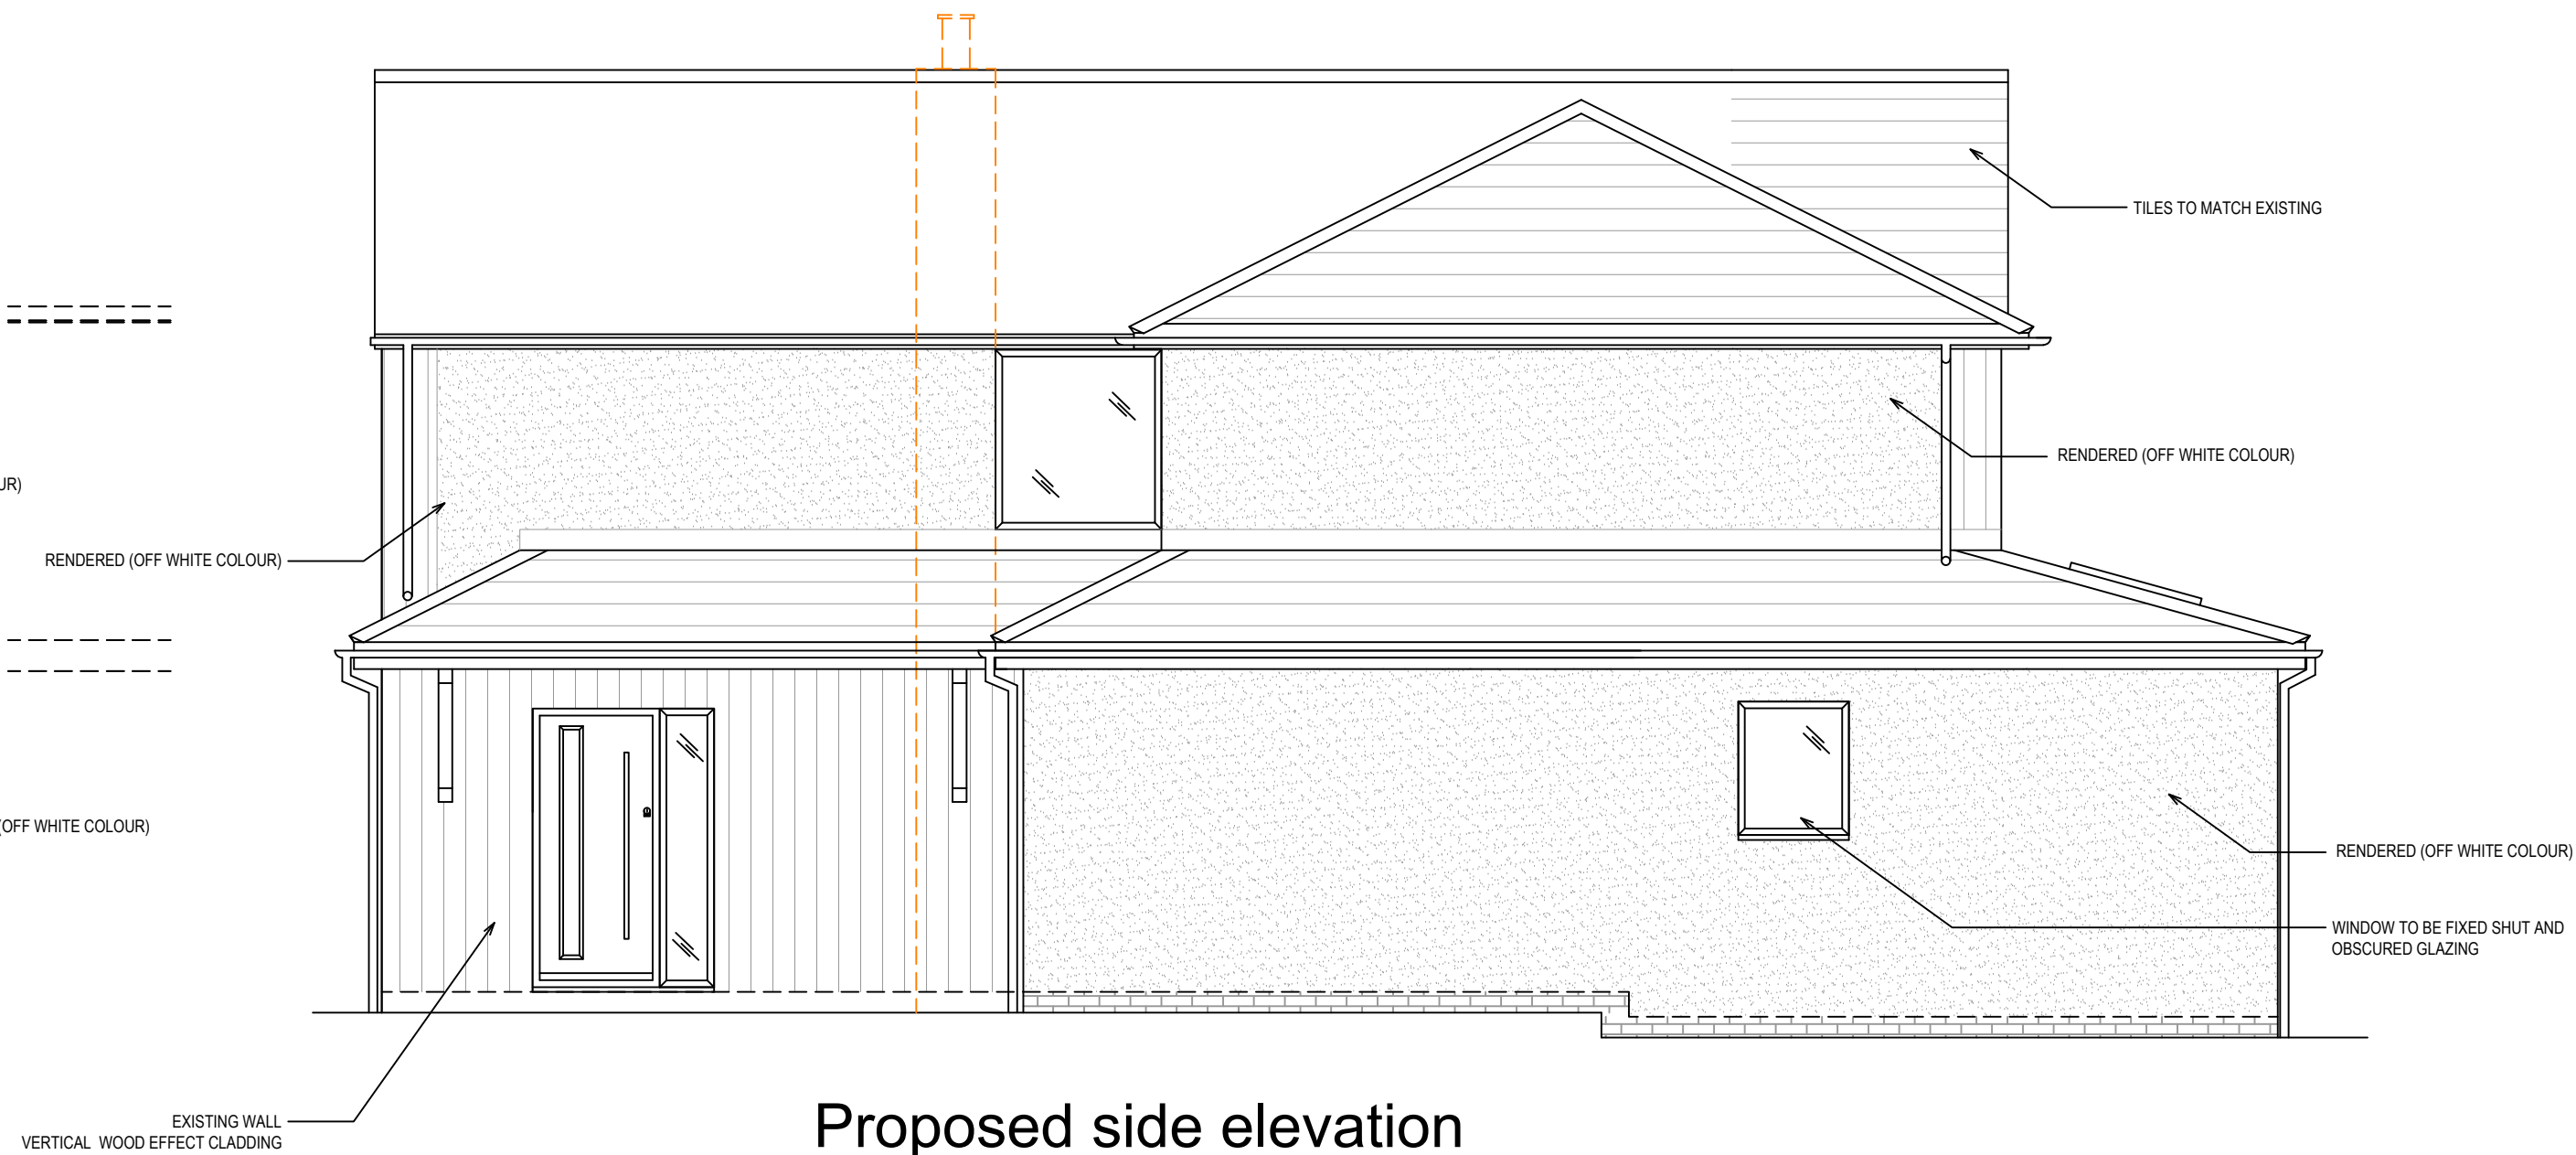

Proposed side elevation

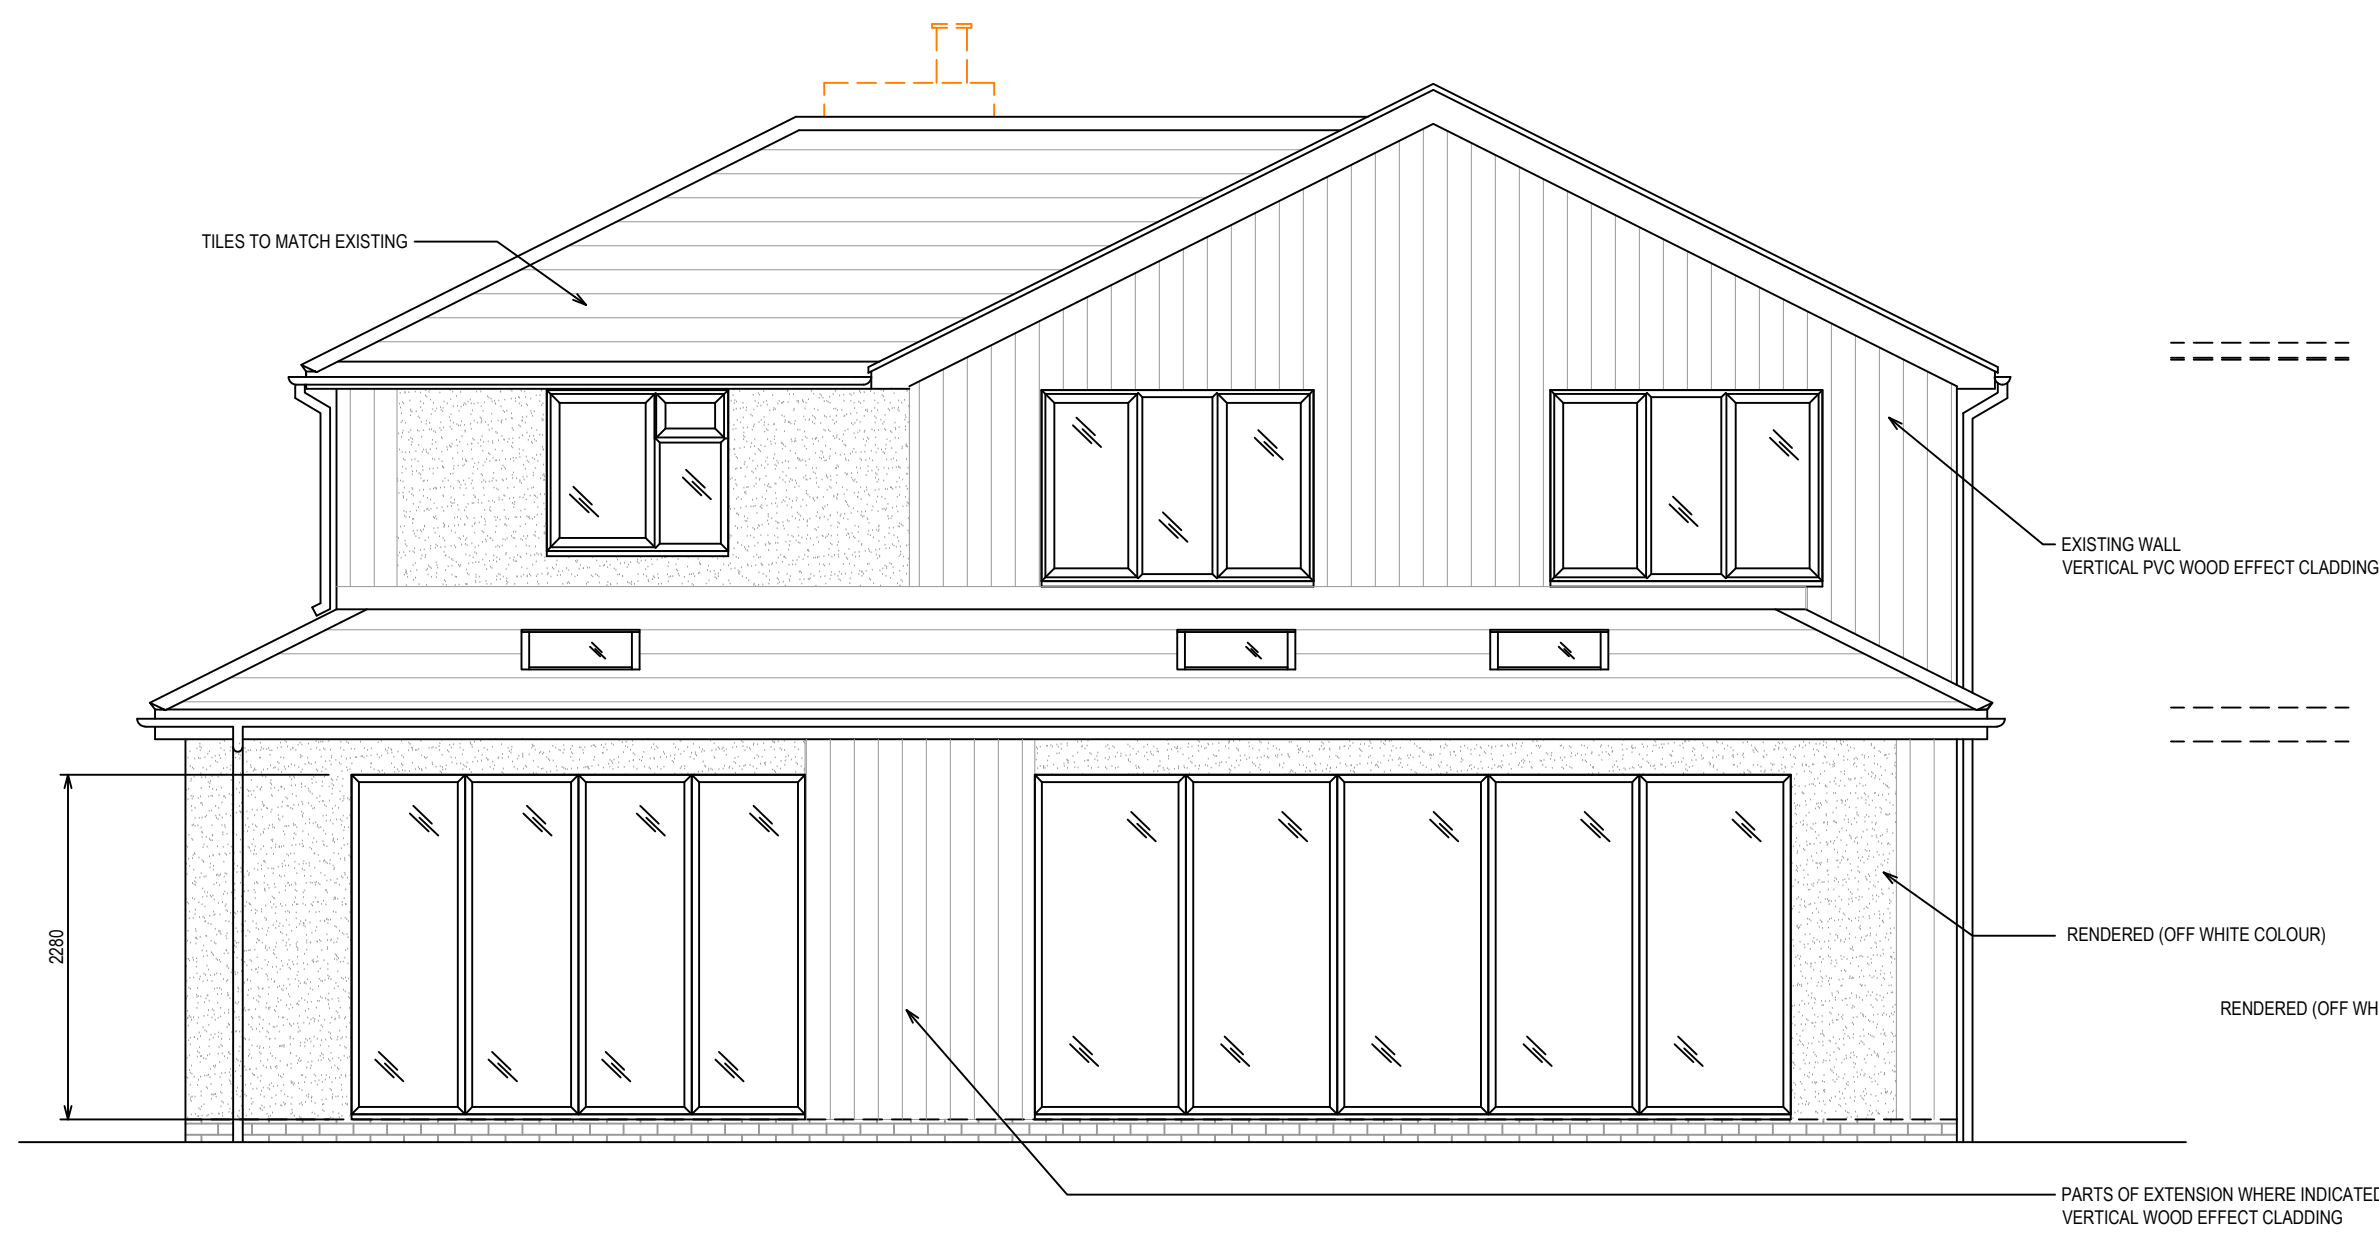

Proposed rear elevation

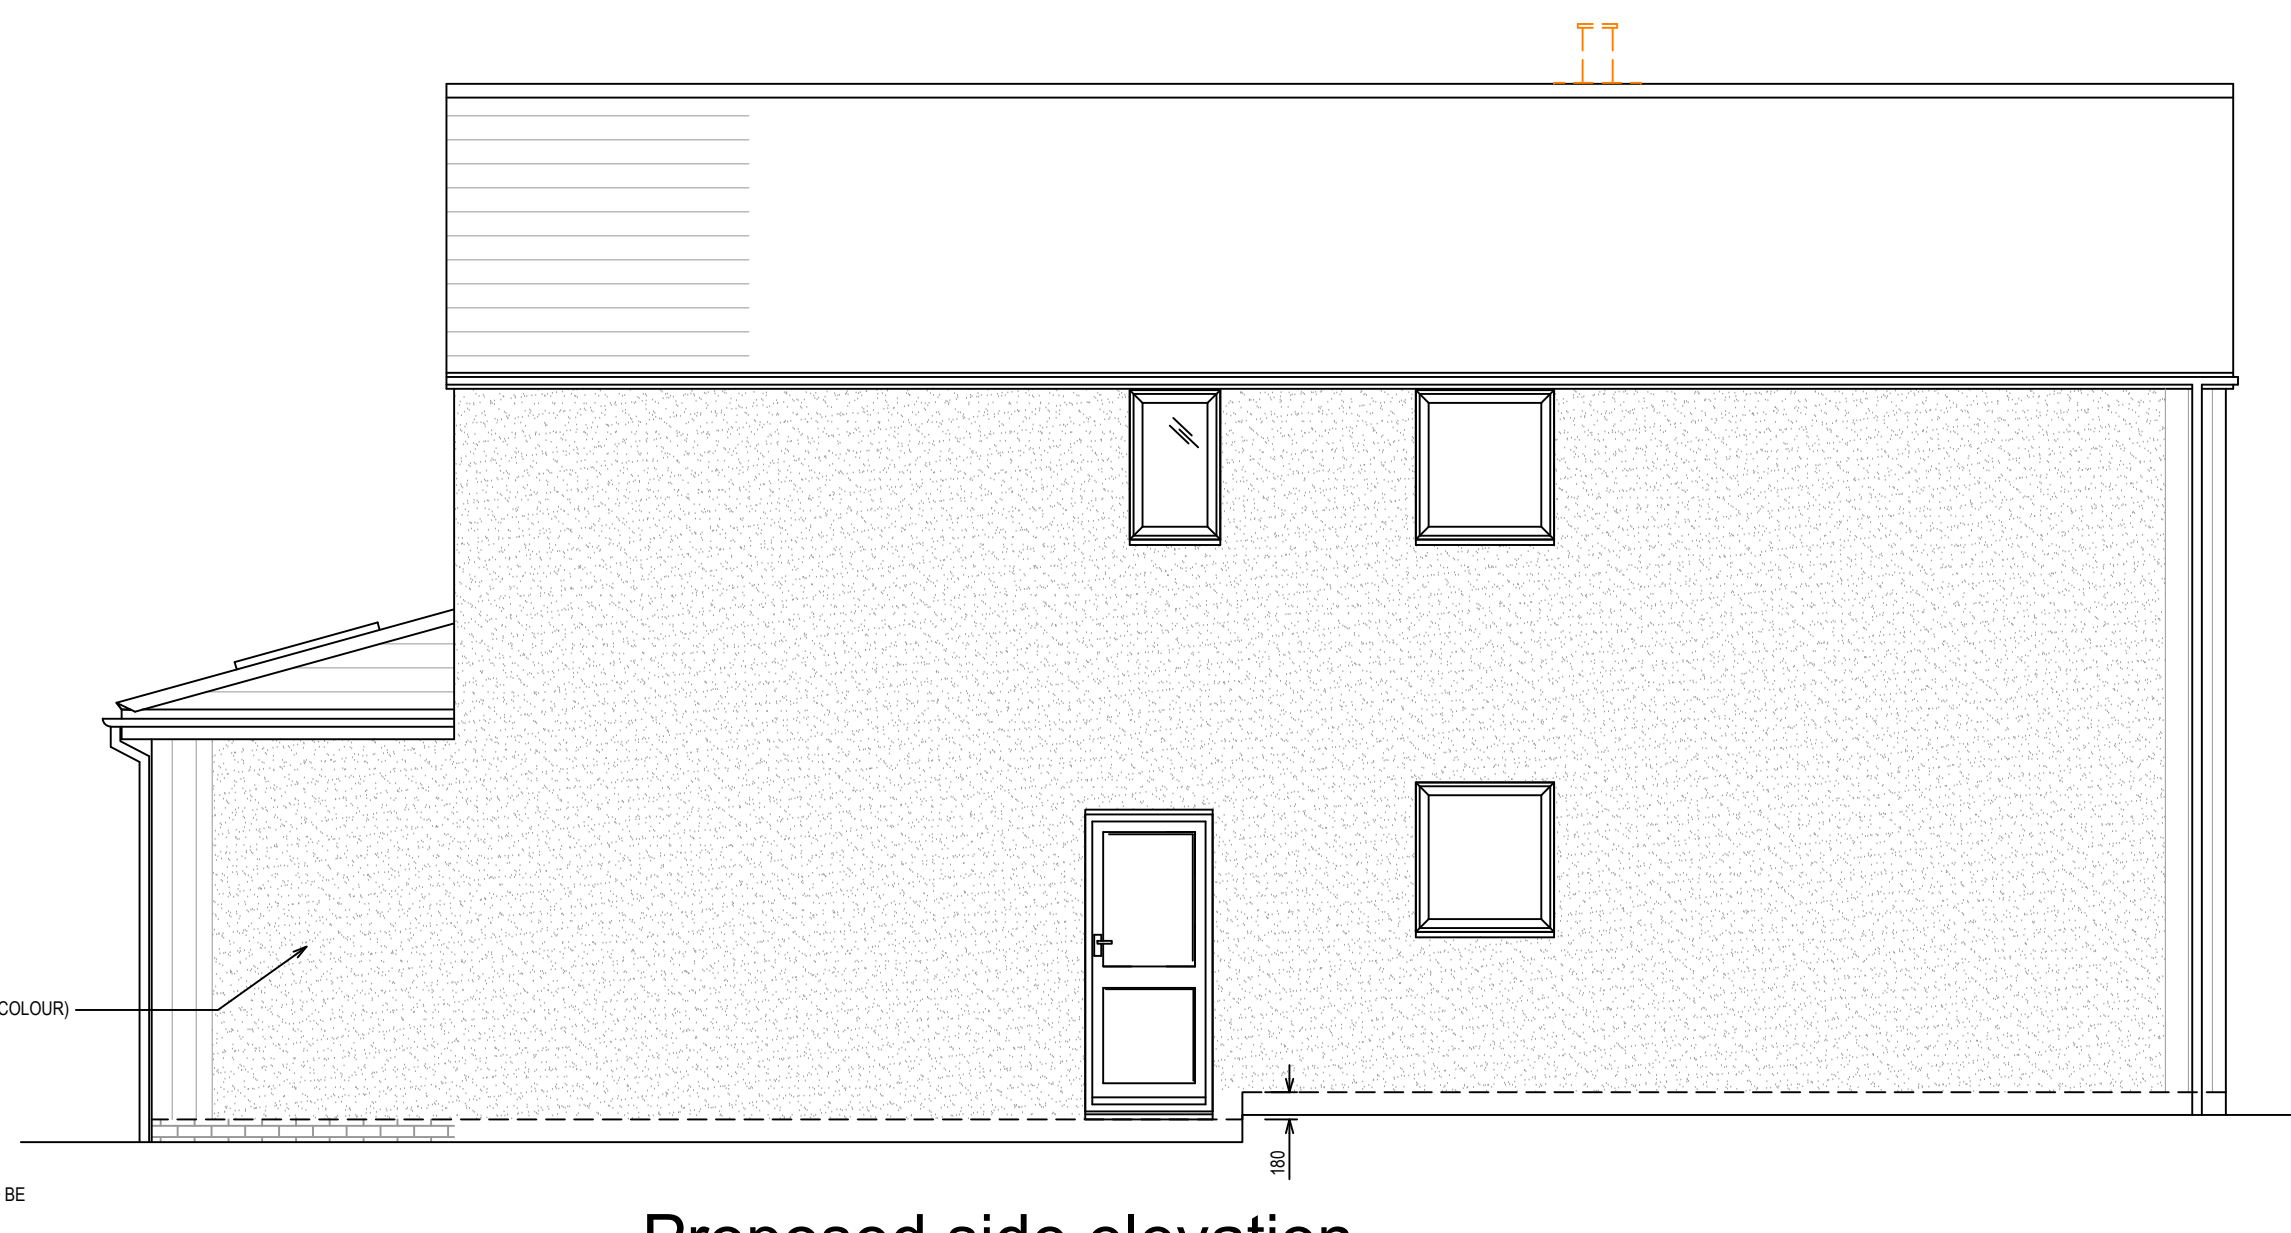

Proposed side elevation

Status	Planning
Project	11 Retford Close Woodley Wokingham RG5 4TP
Drawing Title	PROPOSED ELEVATIONS
Drawn	NJ
Date	August 2025
Drawing No.	15025-08
Scale	1:50@A1; 1:100@A3
Rev.	