



Stanbury House,
Spencers Wood

Site Plan

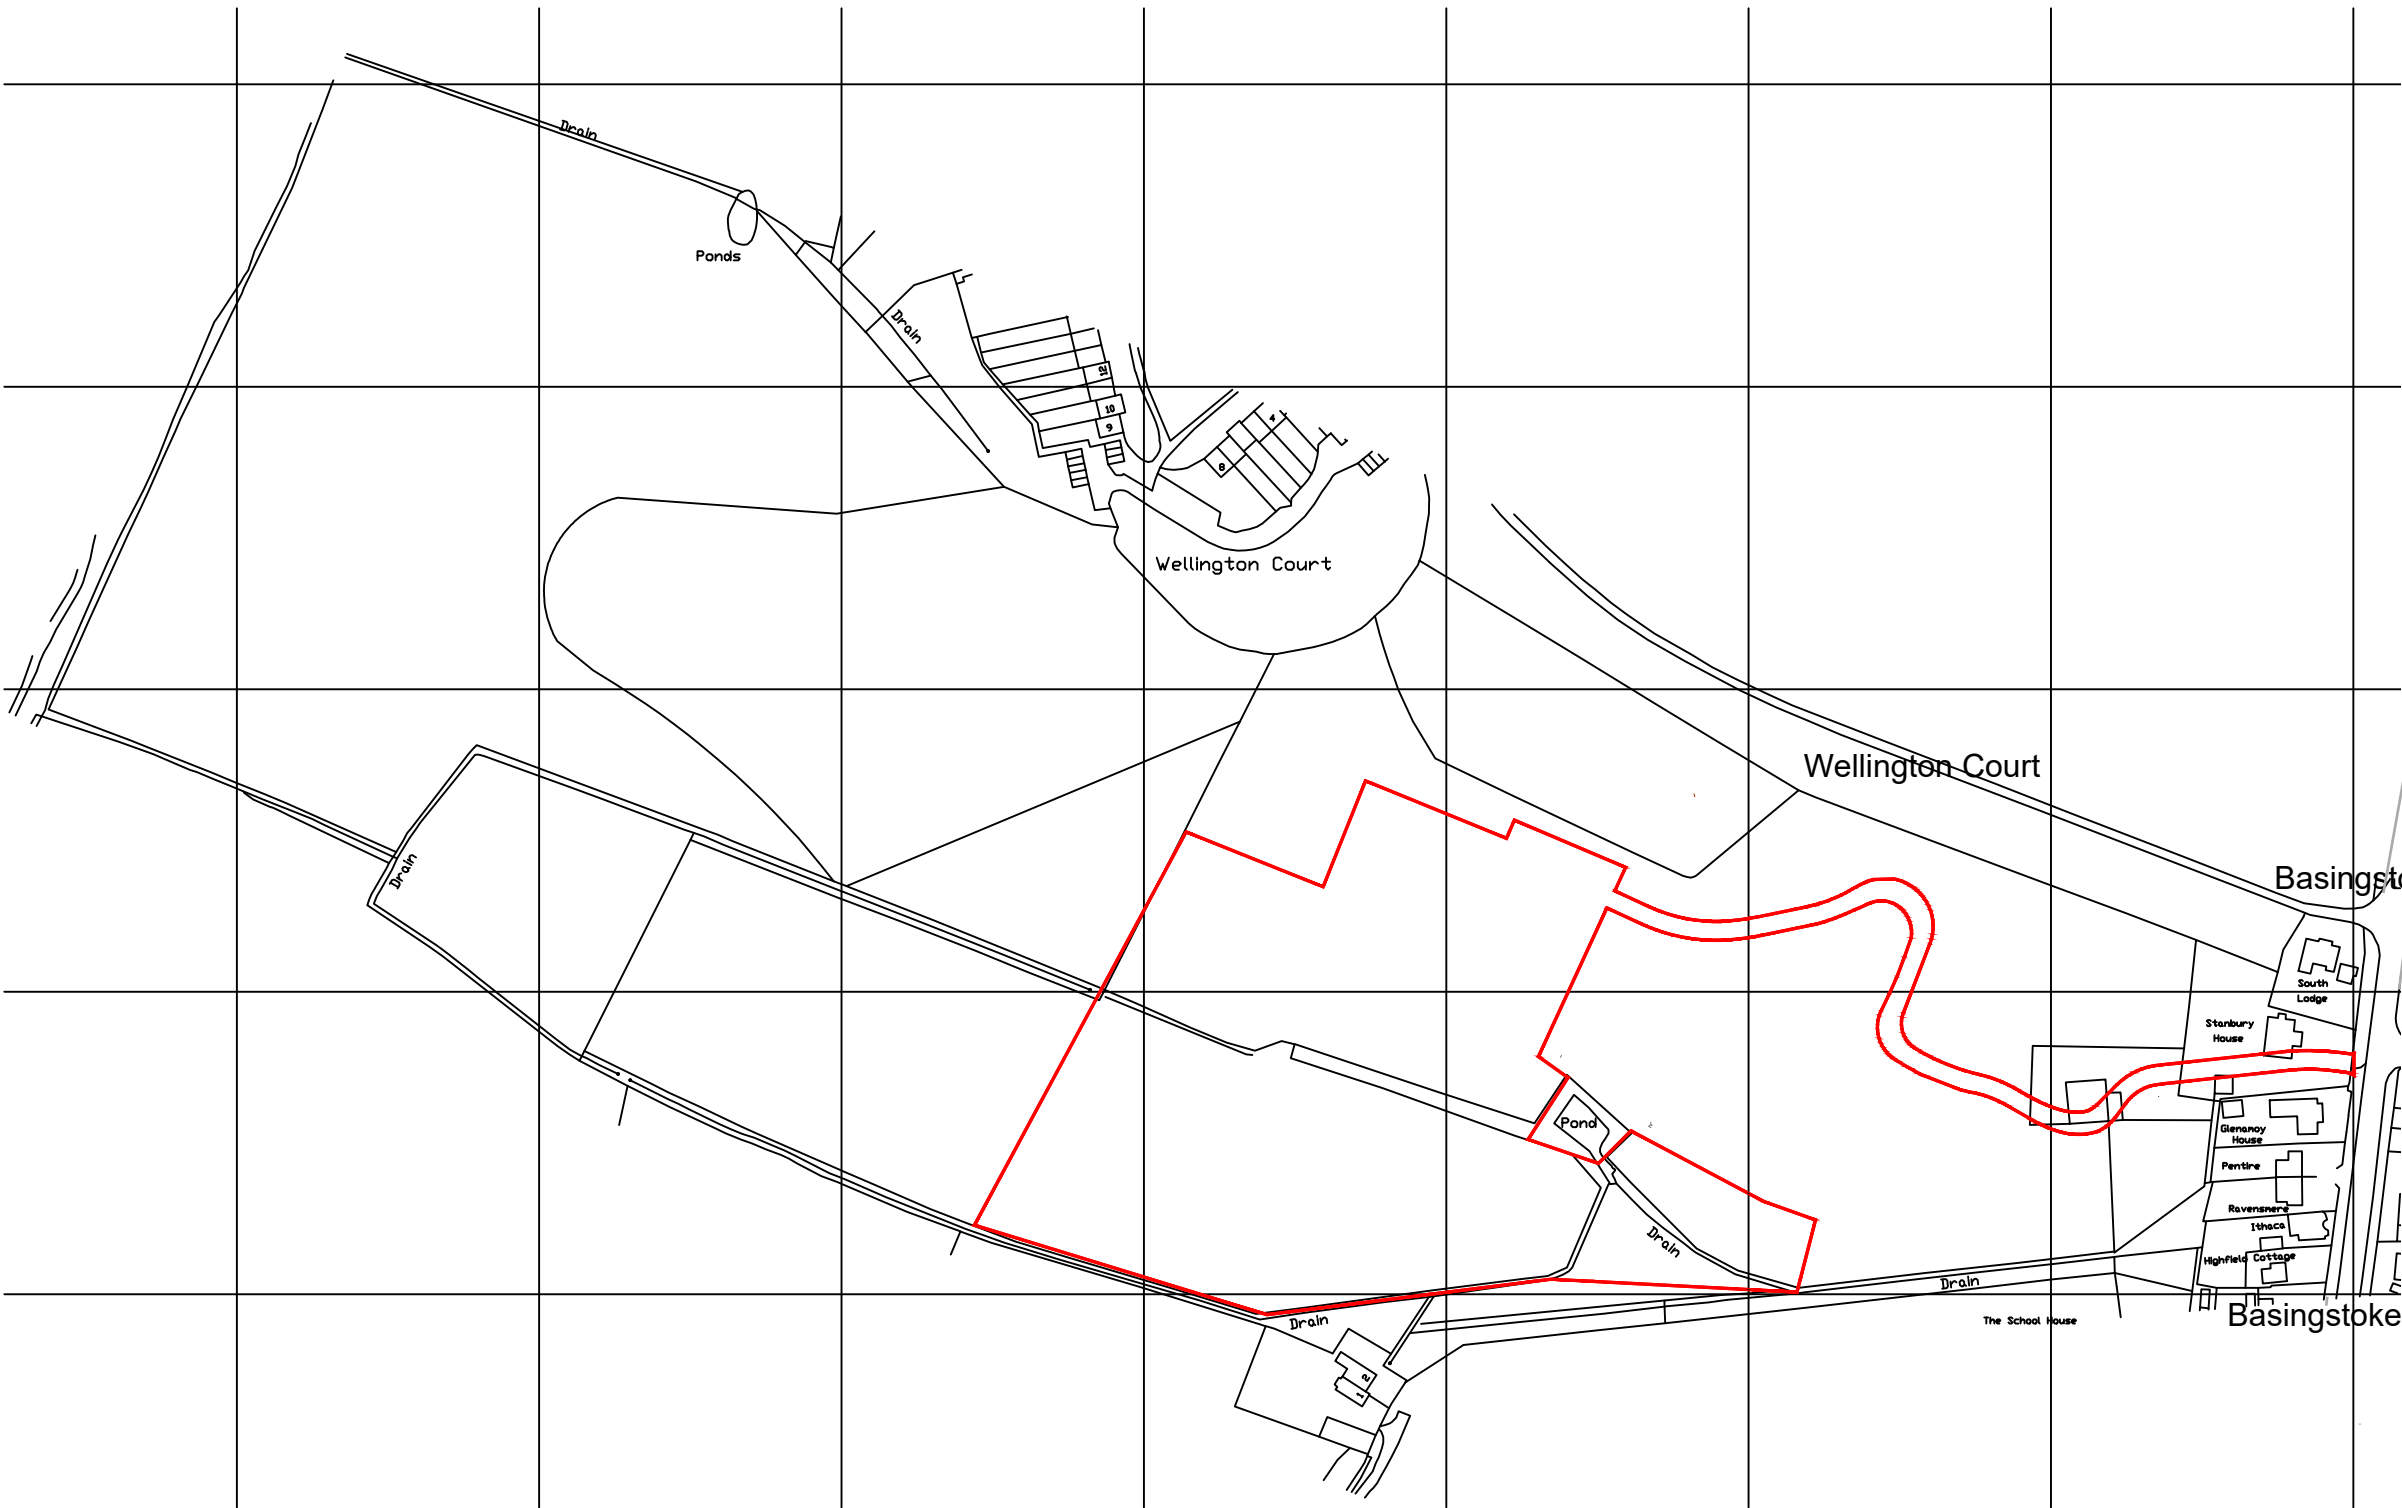

Site Area - 2.94 ha

REVISIONS	DATE
A Boundary line corrected	01/23
B Red line to highway added	06/23
C Red line amended on North boundary	07/23
D SANG removed area added	12/24

 

p.p.s.
Kingsbrook House
7 Kingsway
Bedford
MK429BA
T 01234 272829
F 01234 271412
info@phillips-planning.co.uk

Phillips Planning Services Ltd.
Town Planning and Development Consultants

PROJECT

Stanbury House, Spencers
Wood

TITLE

Site Plan

CLIENT

Cooper Estates Ltd

SCALE (@ A3) DRAWN BY DATE

1 : 2500 LK 04/23

PROJECT NUMBER DRAWING NUMBER REV

043023 23-01 D

GENERAL DISCLAIMER

Planning drawings only - not to be used for construction purposes. These drawings can be scaled for planning purposes. All measurements to be checked on site and any discrepancies to be brought to the attention of the designer

COPYRIGHT NOTICES

Copyright © 2023 - All rights reserved. These drawings may not be copied or reproduced in whole or in part without the written consent of Phillips Planning Services Ltd.

Ordnance Survey © Crown Copyright 2023. All rights reserved. Licence number 100022432

Ordnance Survey (c) Crown Copyright 2011. All rights reserved. Licence number 100020449

