



UNBOUND GRAVEL
HARDSTANDING WITH
CONCRETE EDGINGS



CONCRETE PAVER PATIO
AND PATHS

NATIVE TREE VARIETY.
FIELD MAPLE OR HOLLY

MIXED NATIVE HEDGE
SPECIES INCLUDING
HAWTHORN, HAZEL AND
HOLLY

NATIVE TREE VARIETY.
FIELD MAPLE OR HOLLY

SELF CONTAINED PACKAGE TREATMENT
PLANT INSTALLED BELOW GROUND
LEVEL WITH SERVICE ACCESS HATCH AT
GROUND LEVEL

 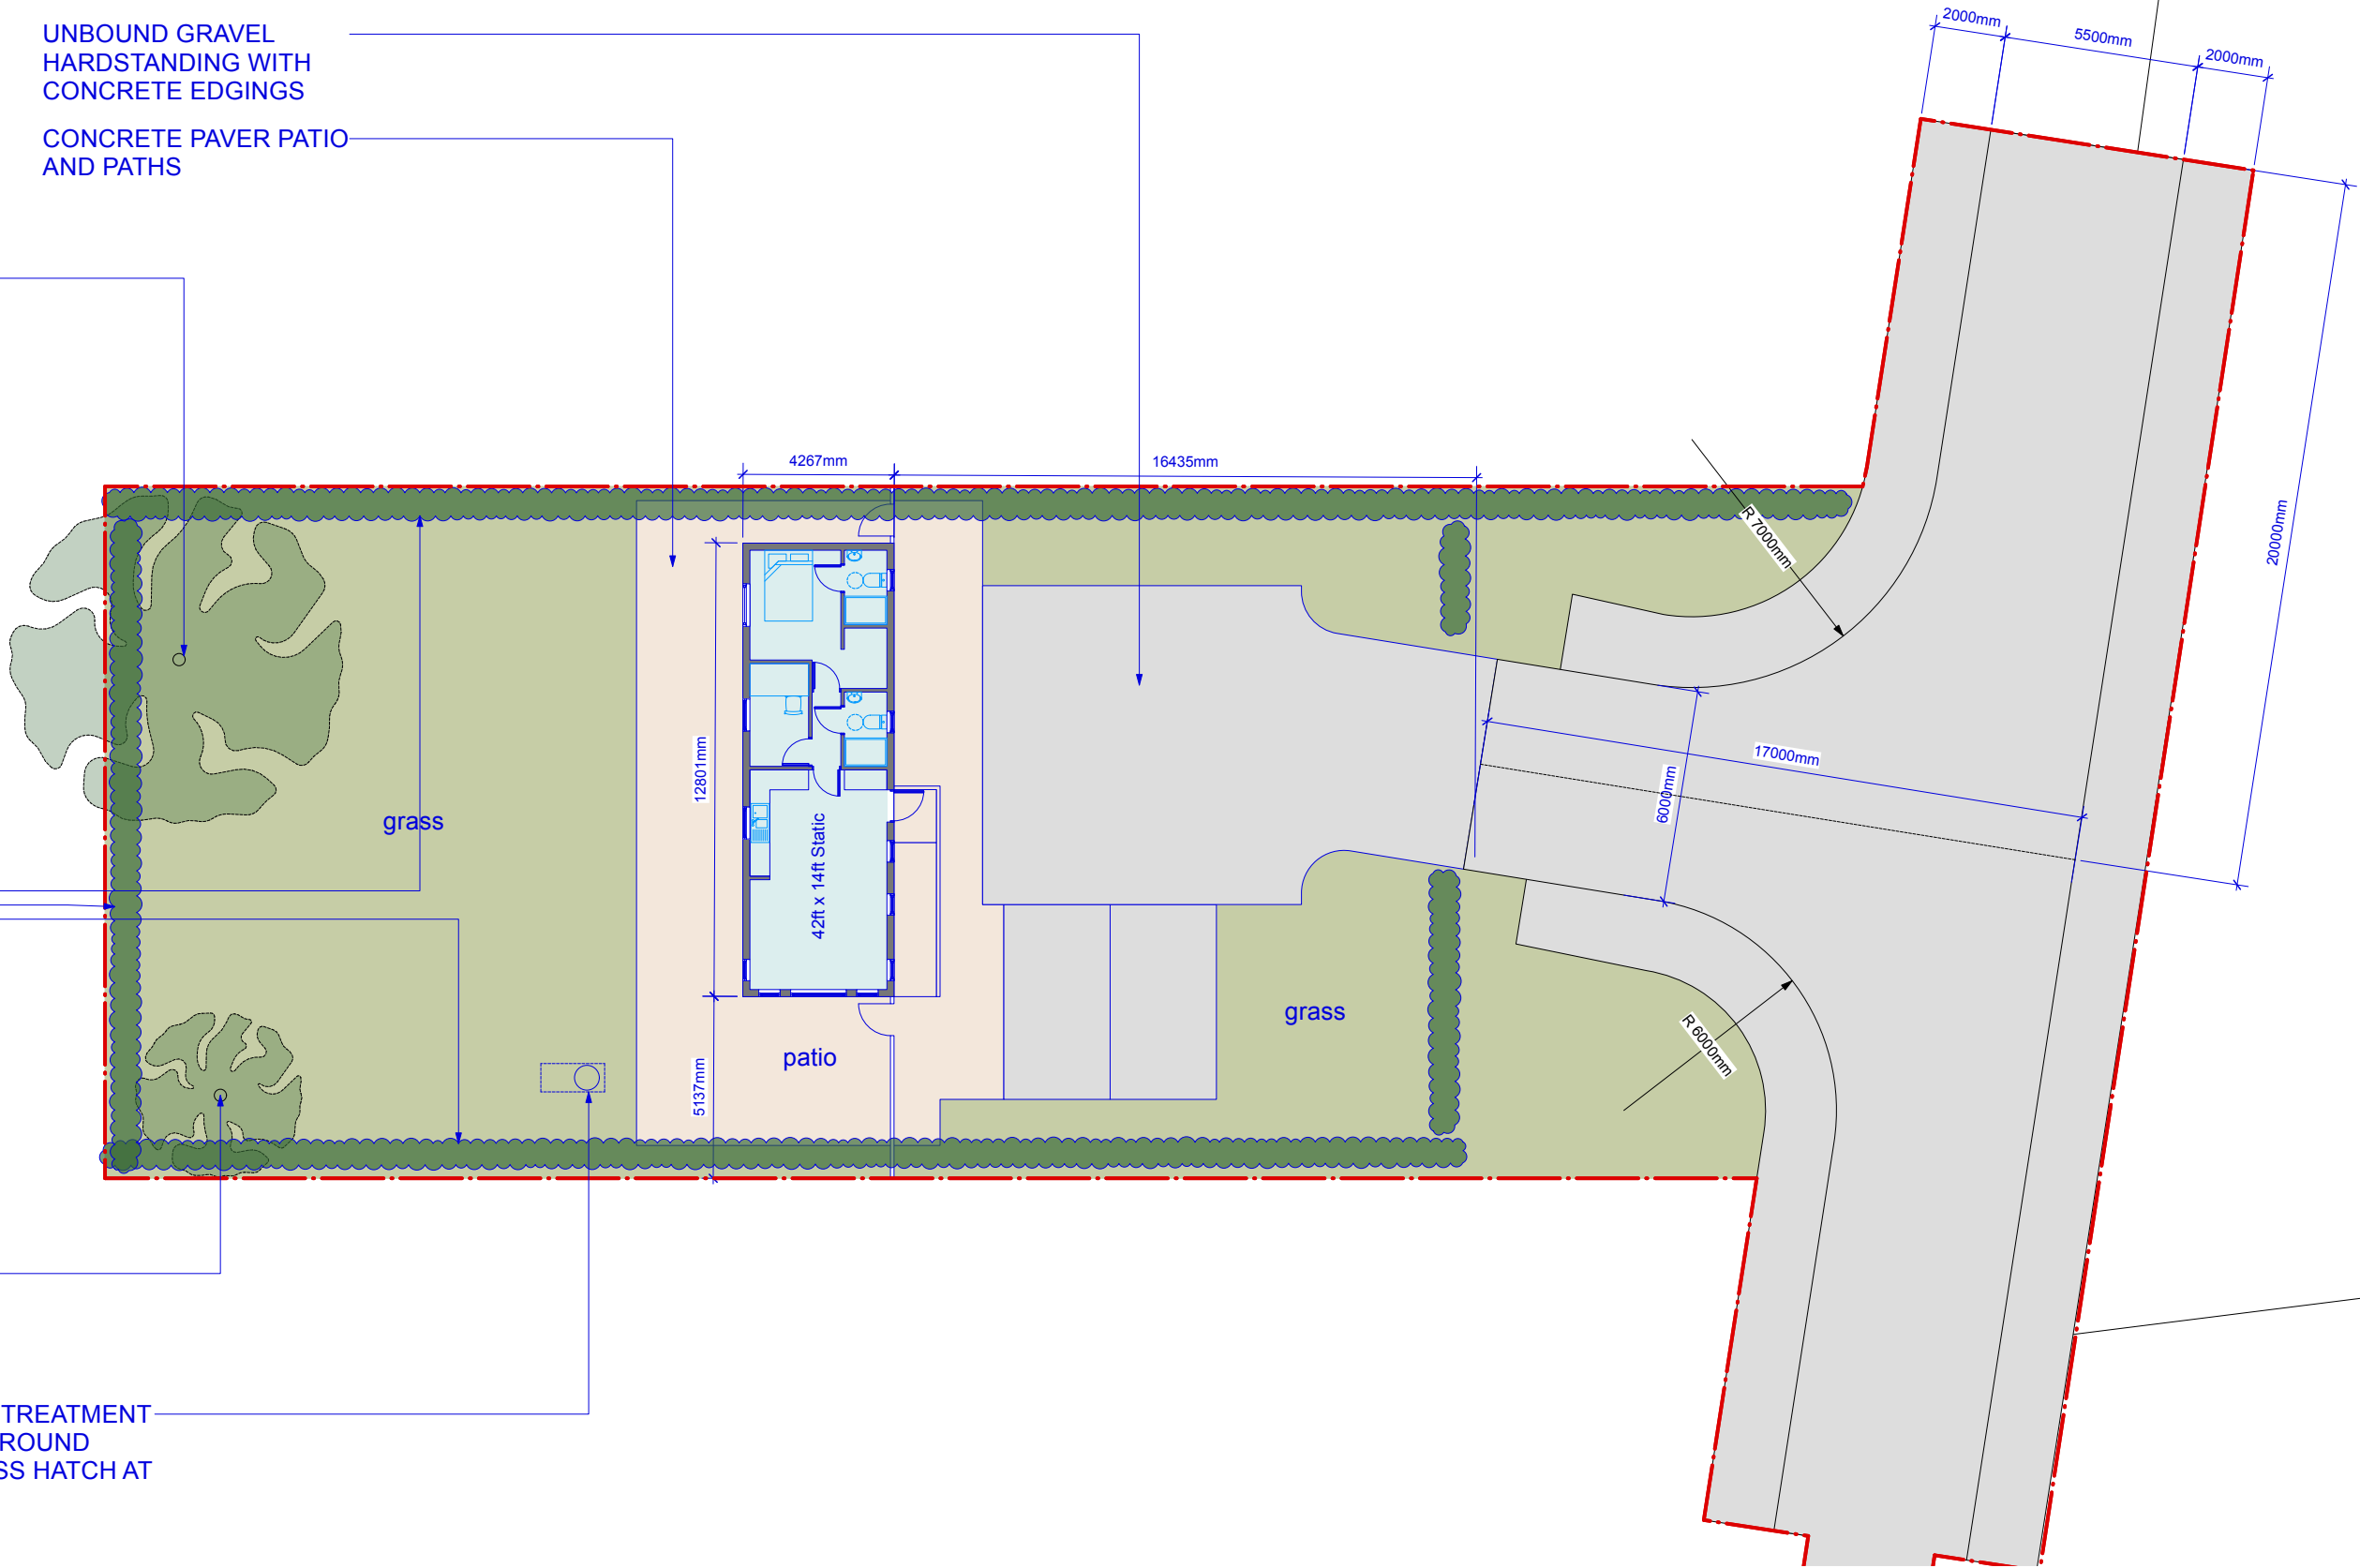

REV DATE BY DETAILS

Harrison McAfee

5 St. Andrews Road, Nottingham, NG3 5BP
T 0115 8371895 W harrisonmcafee.com

RIBA Chartered Architects

PROJECT HIGHFIELD PARK, ARBORFIELD

DRAWING TITLE
Ground Floor Plan

SCALE
1:200 @A3

DATE
10.12.25

DRAWN BY
RH

DOCUMENT NO.

2509(p)134 b