


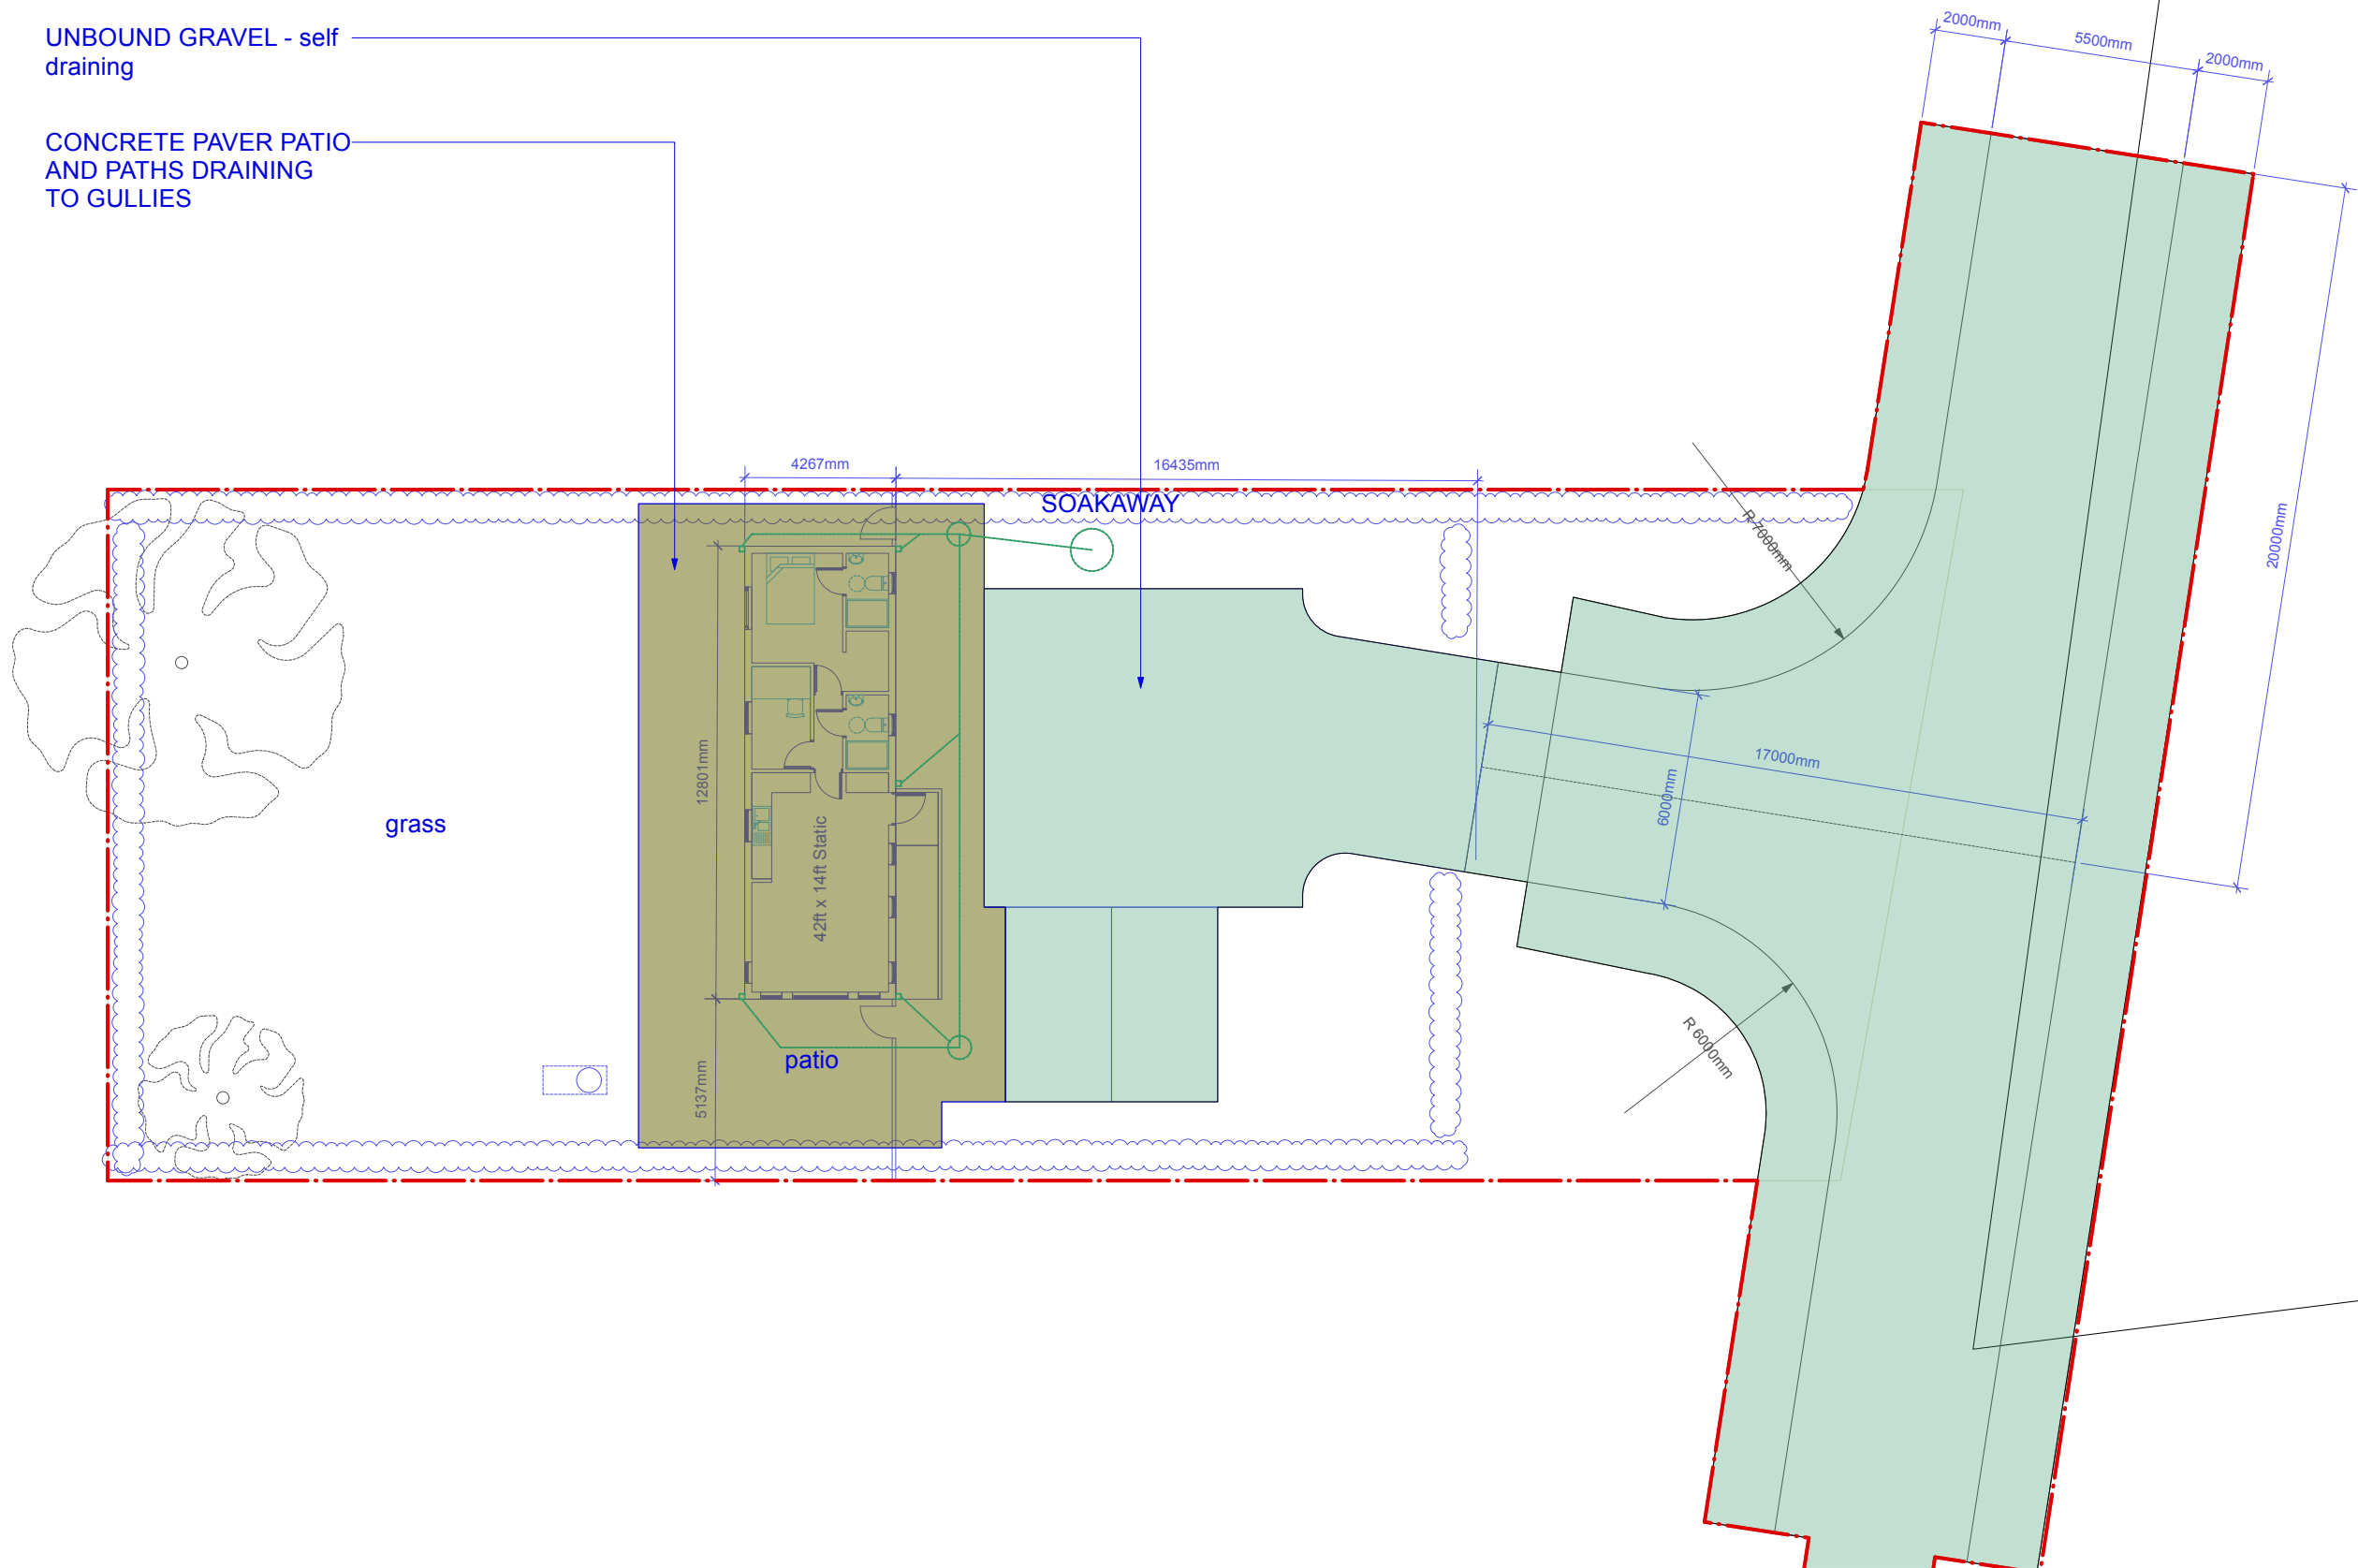

UNBOUND GRAVEL - self
draining

CONCRETE PAVER PATIO
AND PATHS DRAINING
TO GULLIES



REV DATE BY DETAILS

Harrison McAfee

5 St. Andrews Road, Nottingham, NG3 5BP
T 0115 8371895 W harrisonmcafee.com

PROJECT HIGHFIELD PARK, ARBORFIELD

DRAWING TITLE Surface Drainage Plan

SCALE 1:200 @A3

DATE 10.12.25

DRAWN BY RH

DOCUMENT NO. 2509(p)136 a

RIBA Chartered Architects