



PROPOSED FRONT ELEVATION



PROPOSED SIDE ELEVATION




PROPOSED REAR ELEVATION




PROPOSED SIDE ELEVATION


0 5 Metres
SCALE 1:100

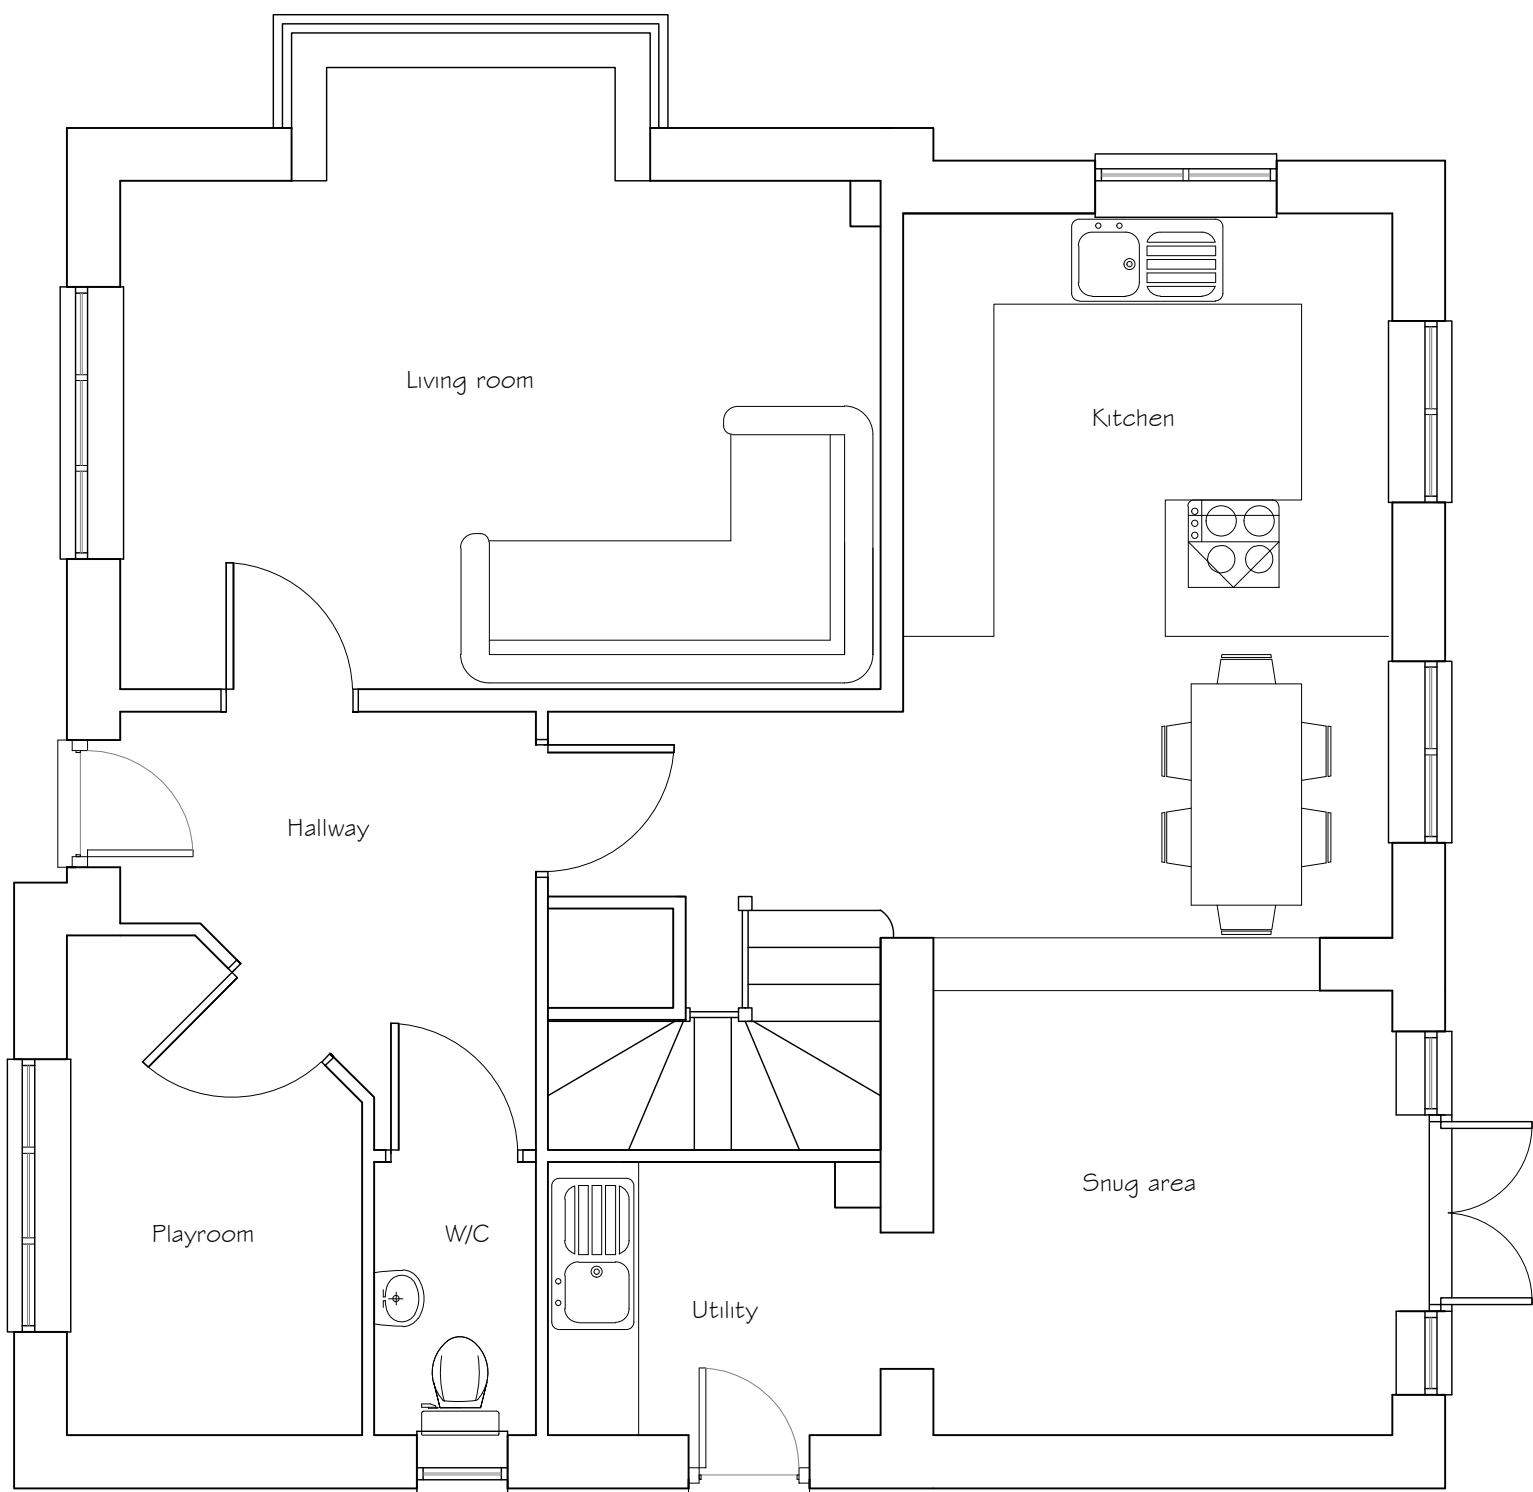

PROPOSED GROUND FLOOR PLAN

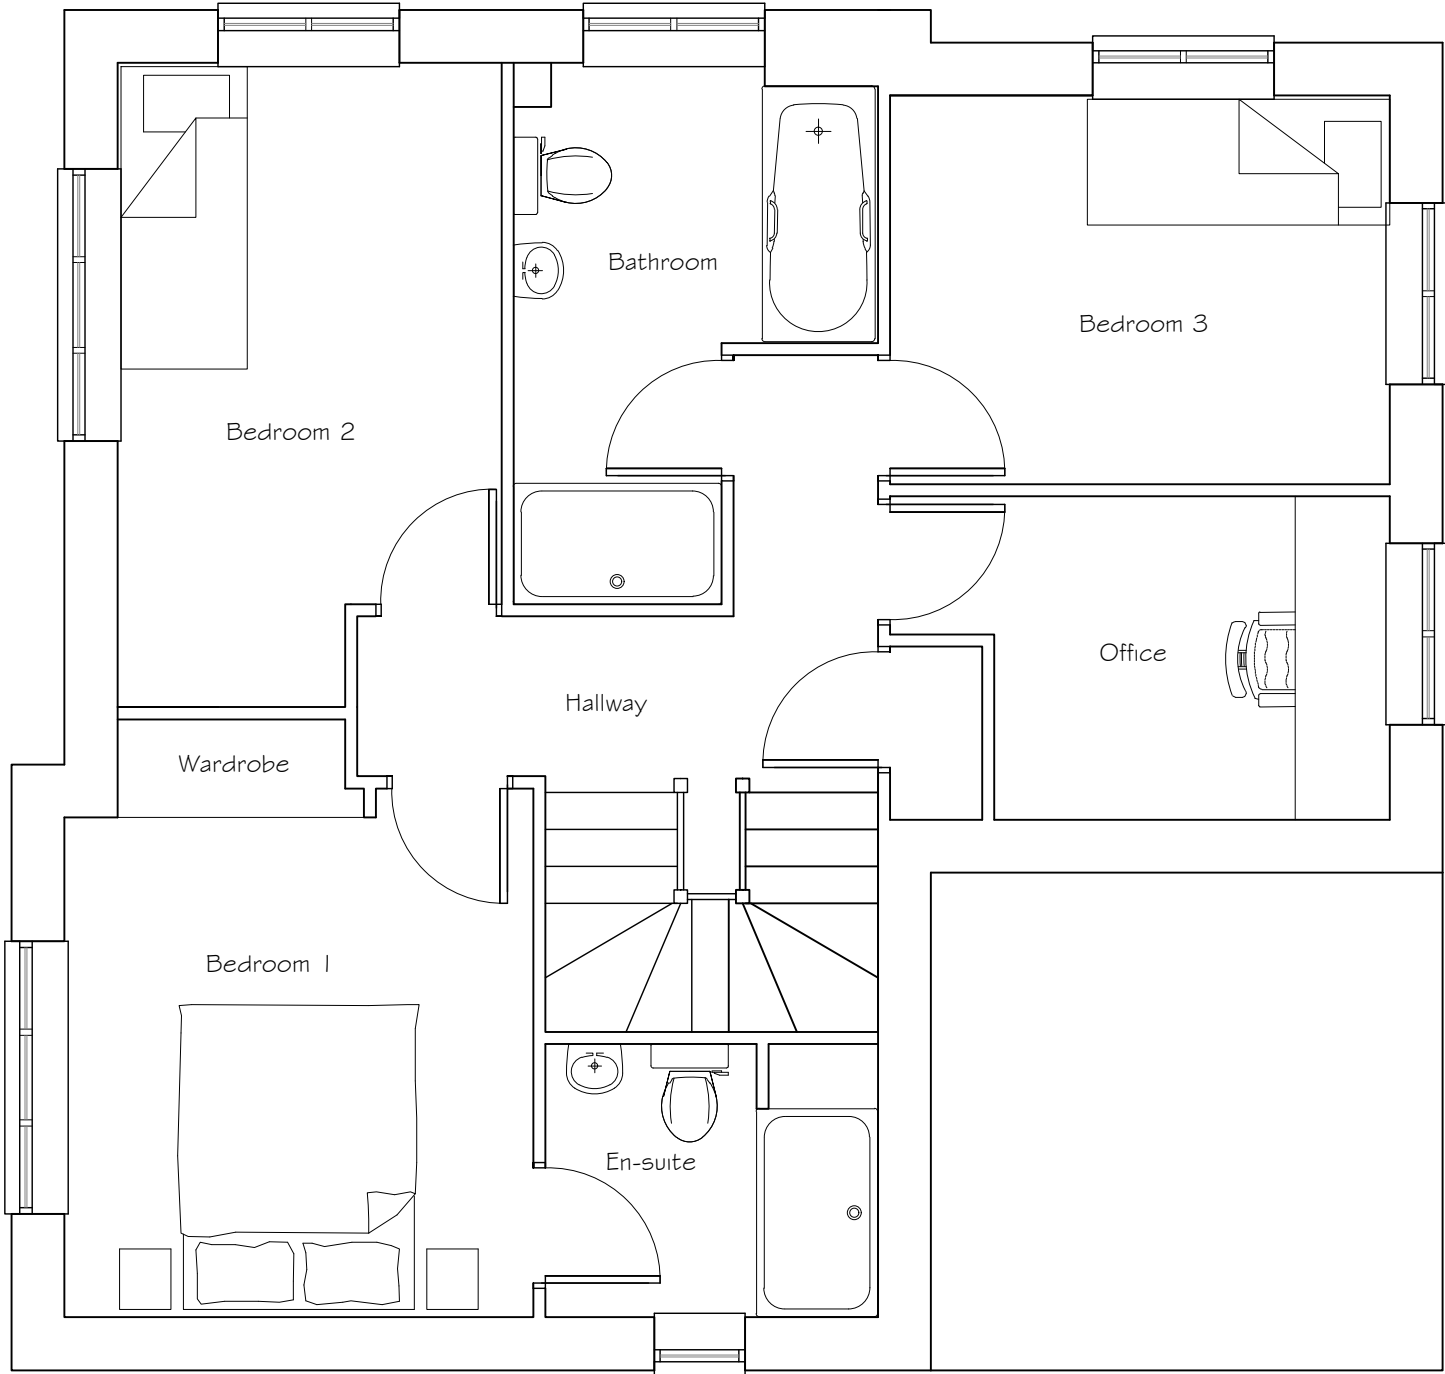


PROPOSED FIRST FLOOR PLAN

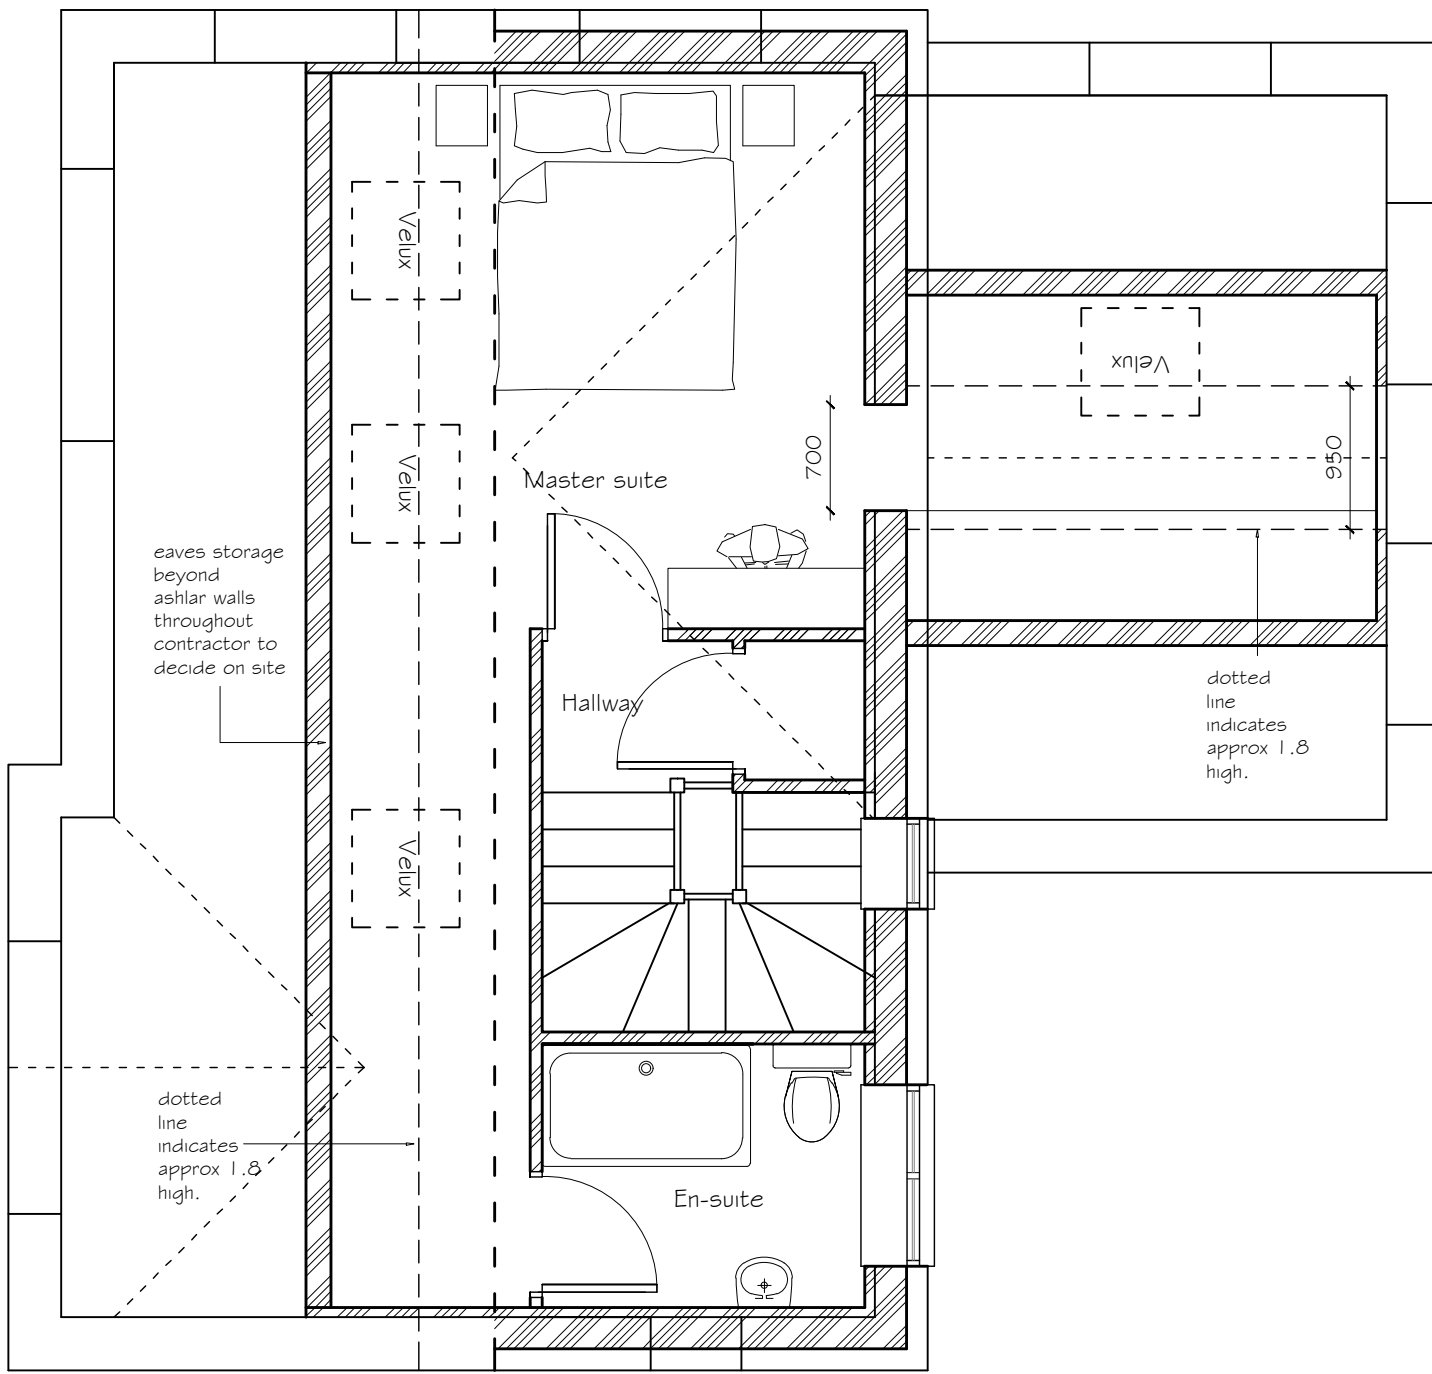

PROPOSED SECOND FLOOR PLAN

SCALE 1:50

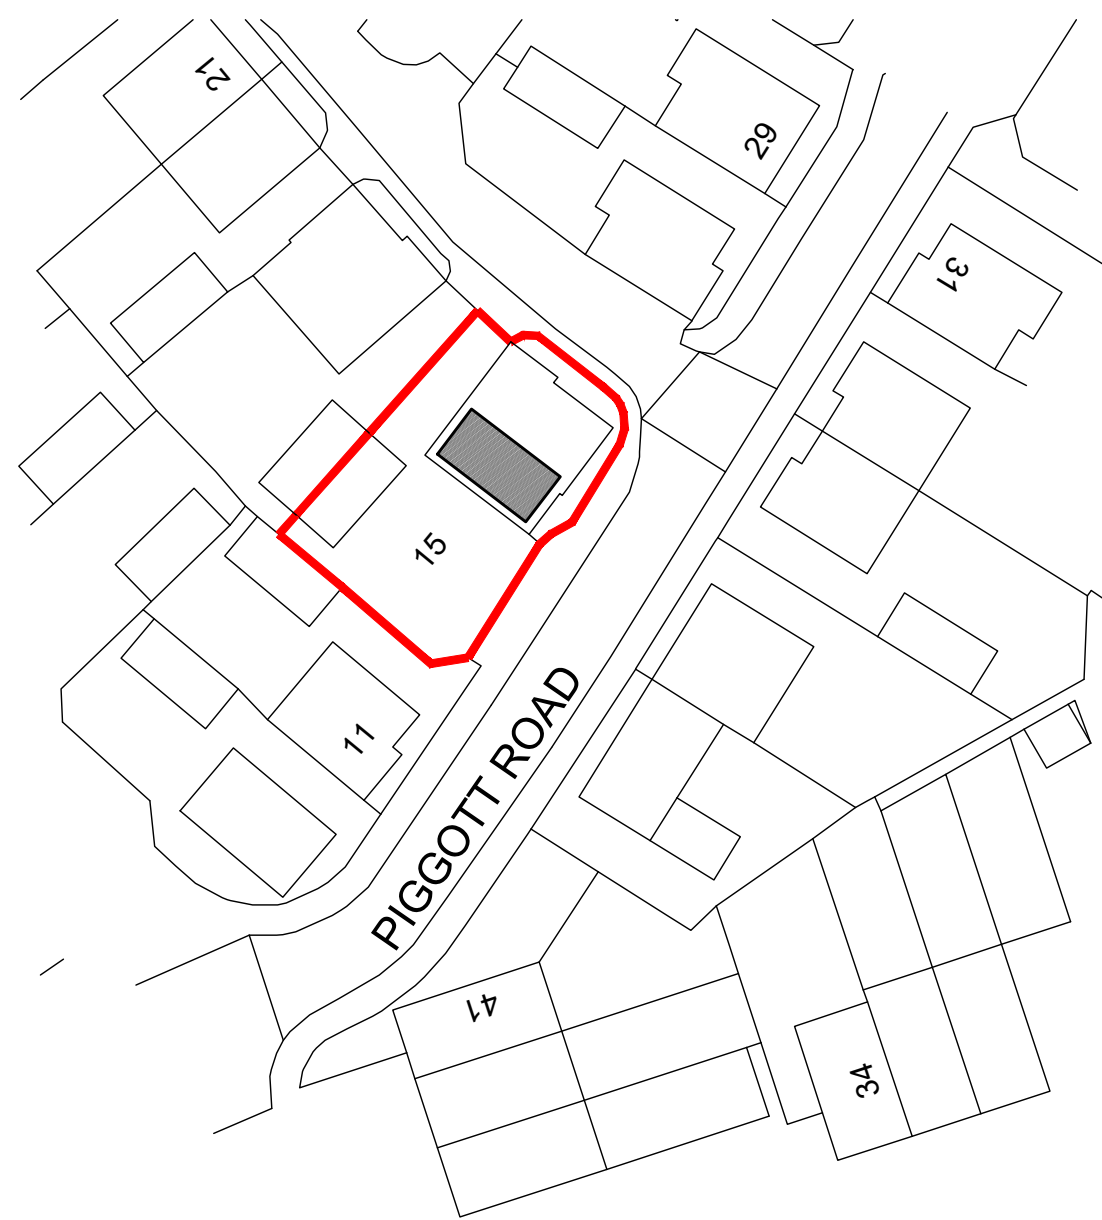

PROPOSED SITE PLAN
SCALE 1:500
0 10 20 30 Metres



Worting House, Church Lane, RG23 8PY 01256 693077

• Design • Planning • Building Consultants

client: Gregory Taylor,

project: 15 Piggott Road, Shinfield, Reading RG2 9RH.

title: Rear dormer loft conversion.
Proposed plans

date: April 2026

drawn: JAG

scale: As stated @ A1

drawing no: 02