



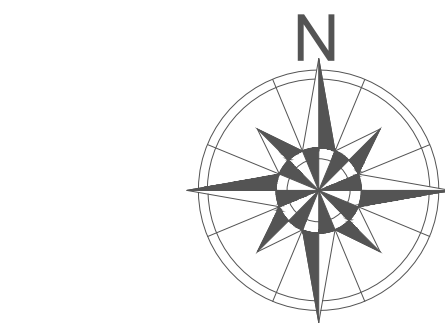

Proposed
A-Frame

This drawing is the copyright of Modern Designs Limited and may not be reproduced in whole or in part without its express permission. Whilst information contained in this drawing is provided in good faith, being based on available records and where applicable, electro detection techniques in location of underground electrical & telephonic services, The Modern Designs Limited will not be held responsible for errors in or omissions from the information shown. Contractors and other parties must satisfy themselves as to the accuracy and completeness of the information shown, to determine the existence of services which might cause danger, be damaged or need replacement in connection with their engagement.

Status	PLANNING		
Revisions			
Project/Site			
3-4 MARKET PLACE			
WOKINGHAM			
RG40 1AL			
Title			
PROPOSED			
SITE PLAN			
Drwg no.		Date	Drwn. by
RMP-2026-P-001		04.06.2026	AB
CAD Ref.		RMP-2026-P-001	
Scale 1:500		Paper Size	
		A1	

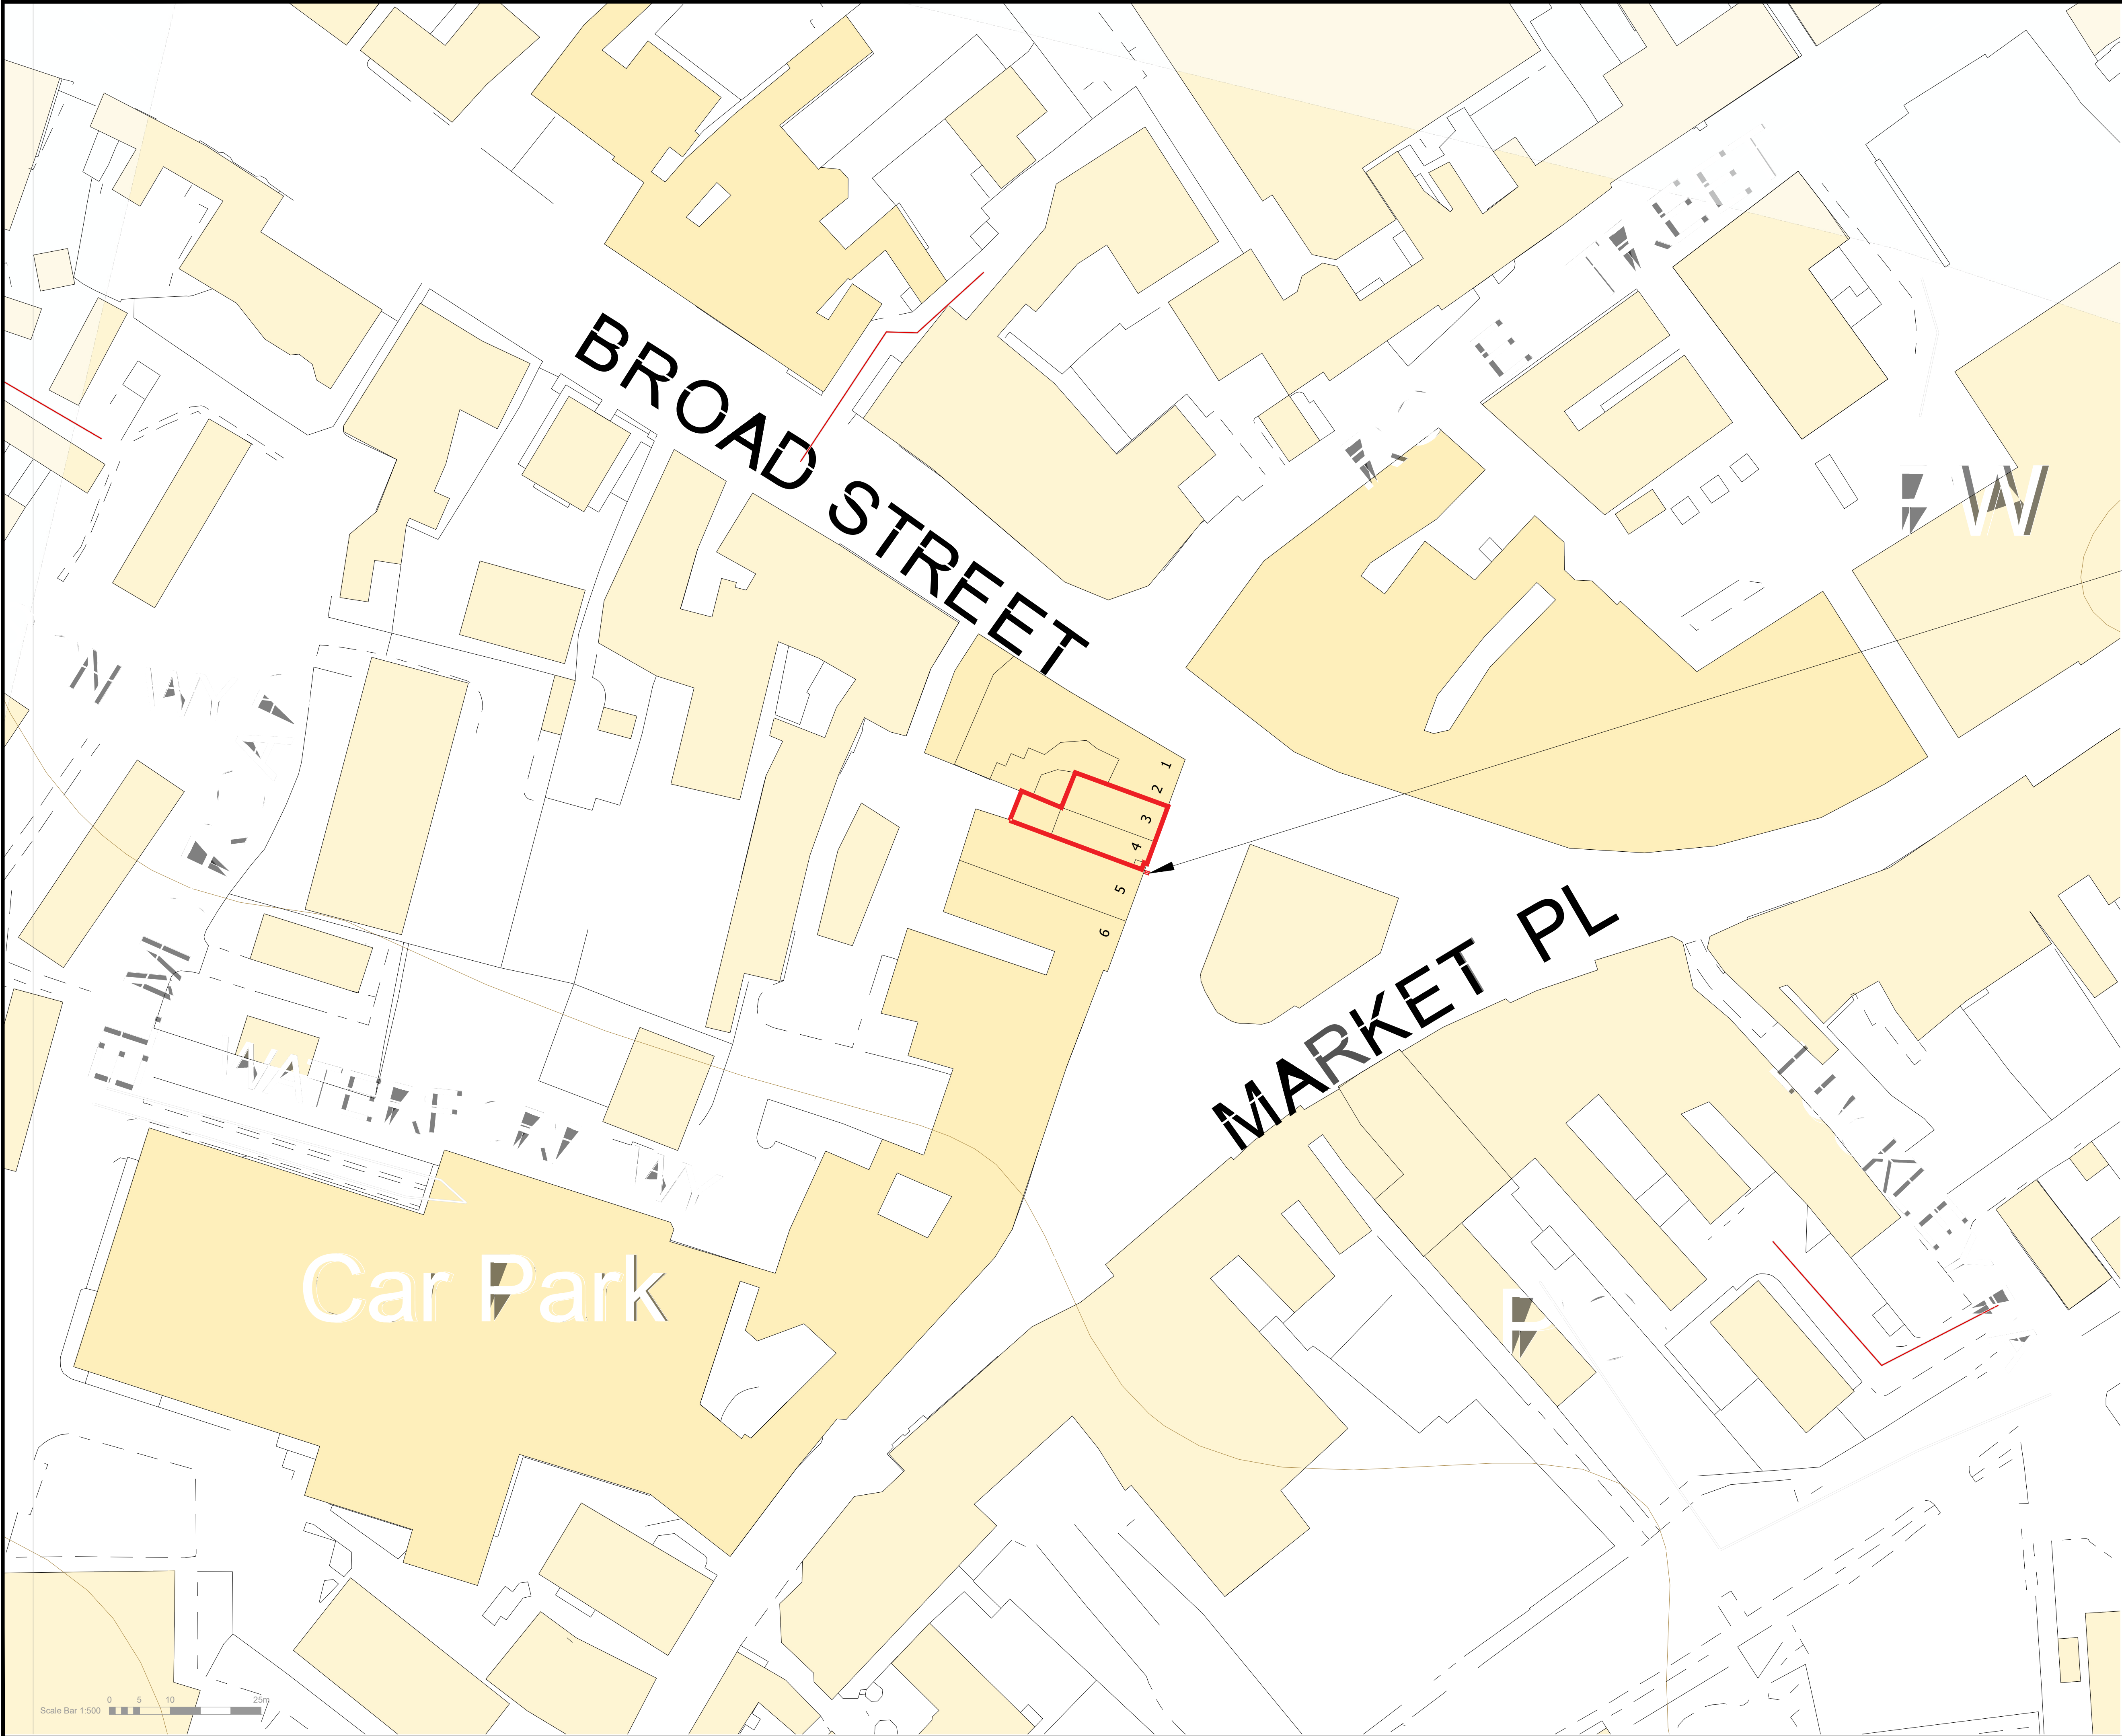

Scale Bar 1:500 0 5 10 25m