


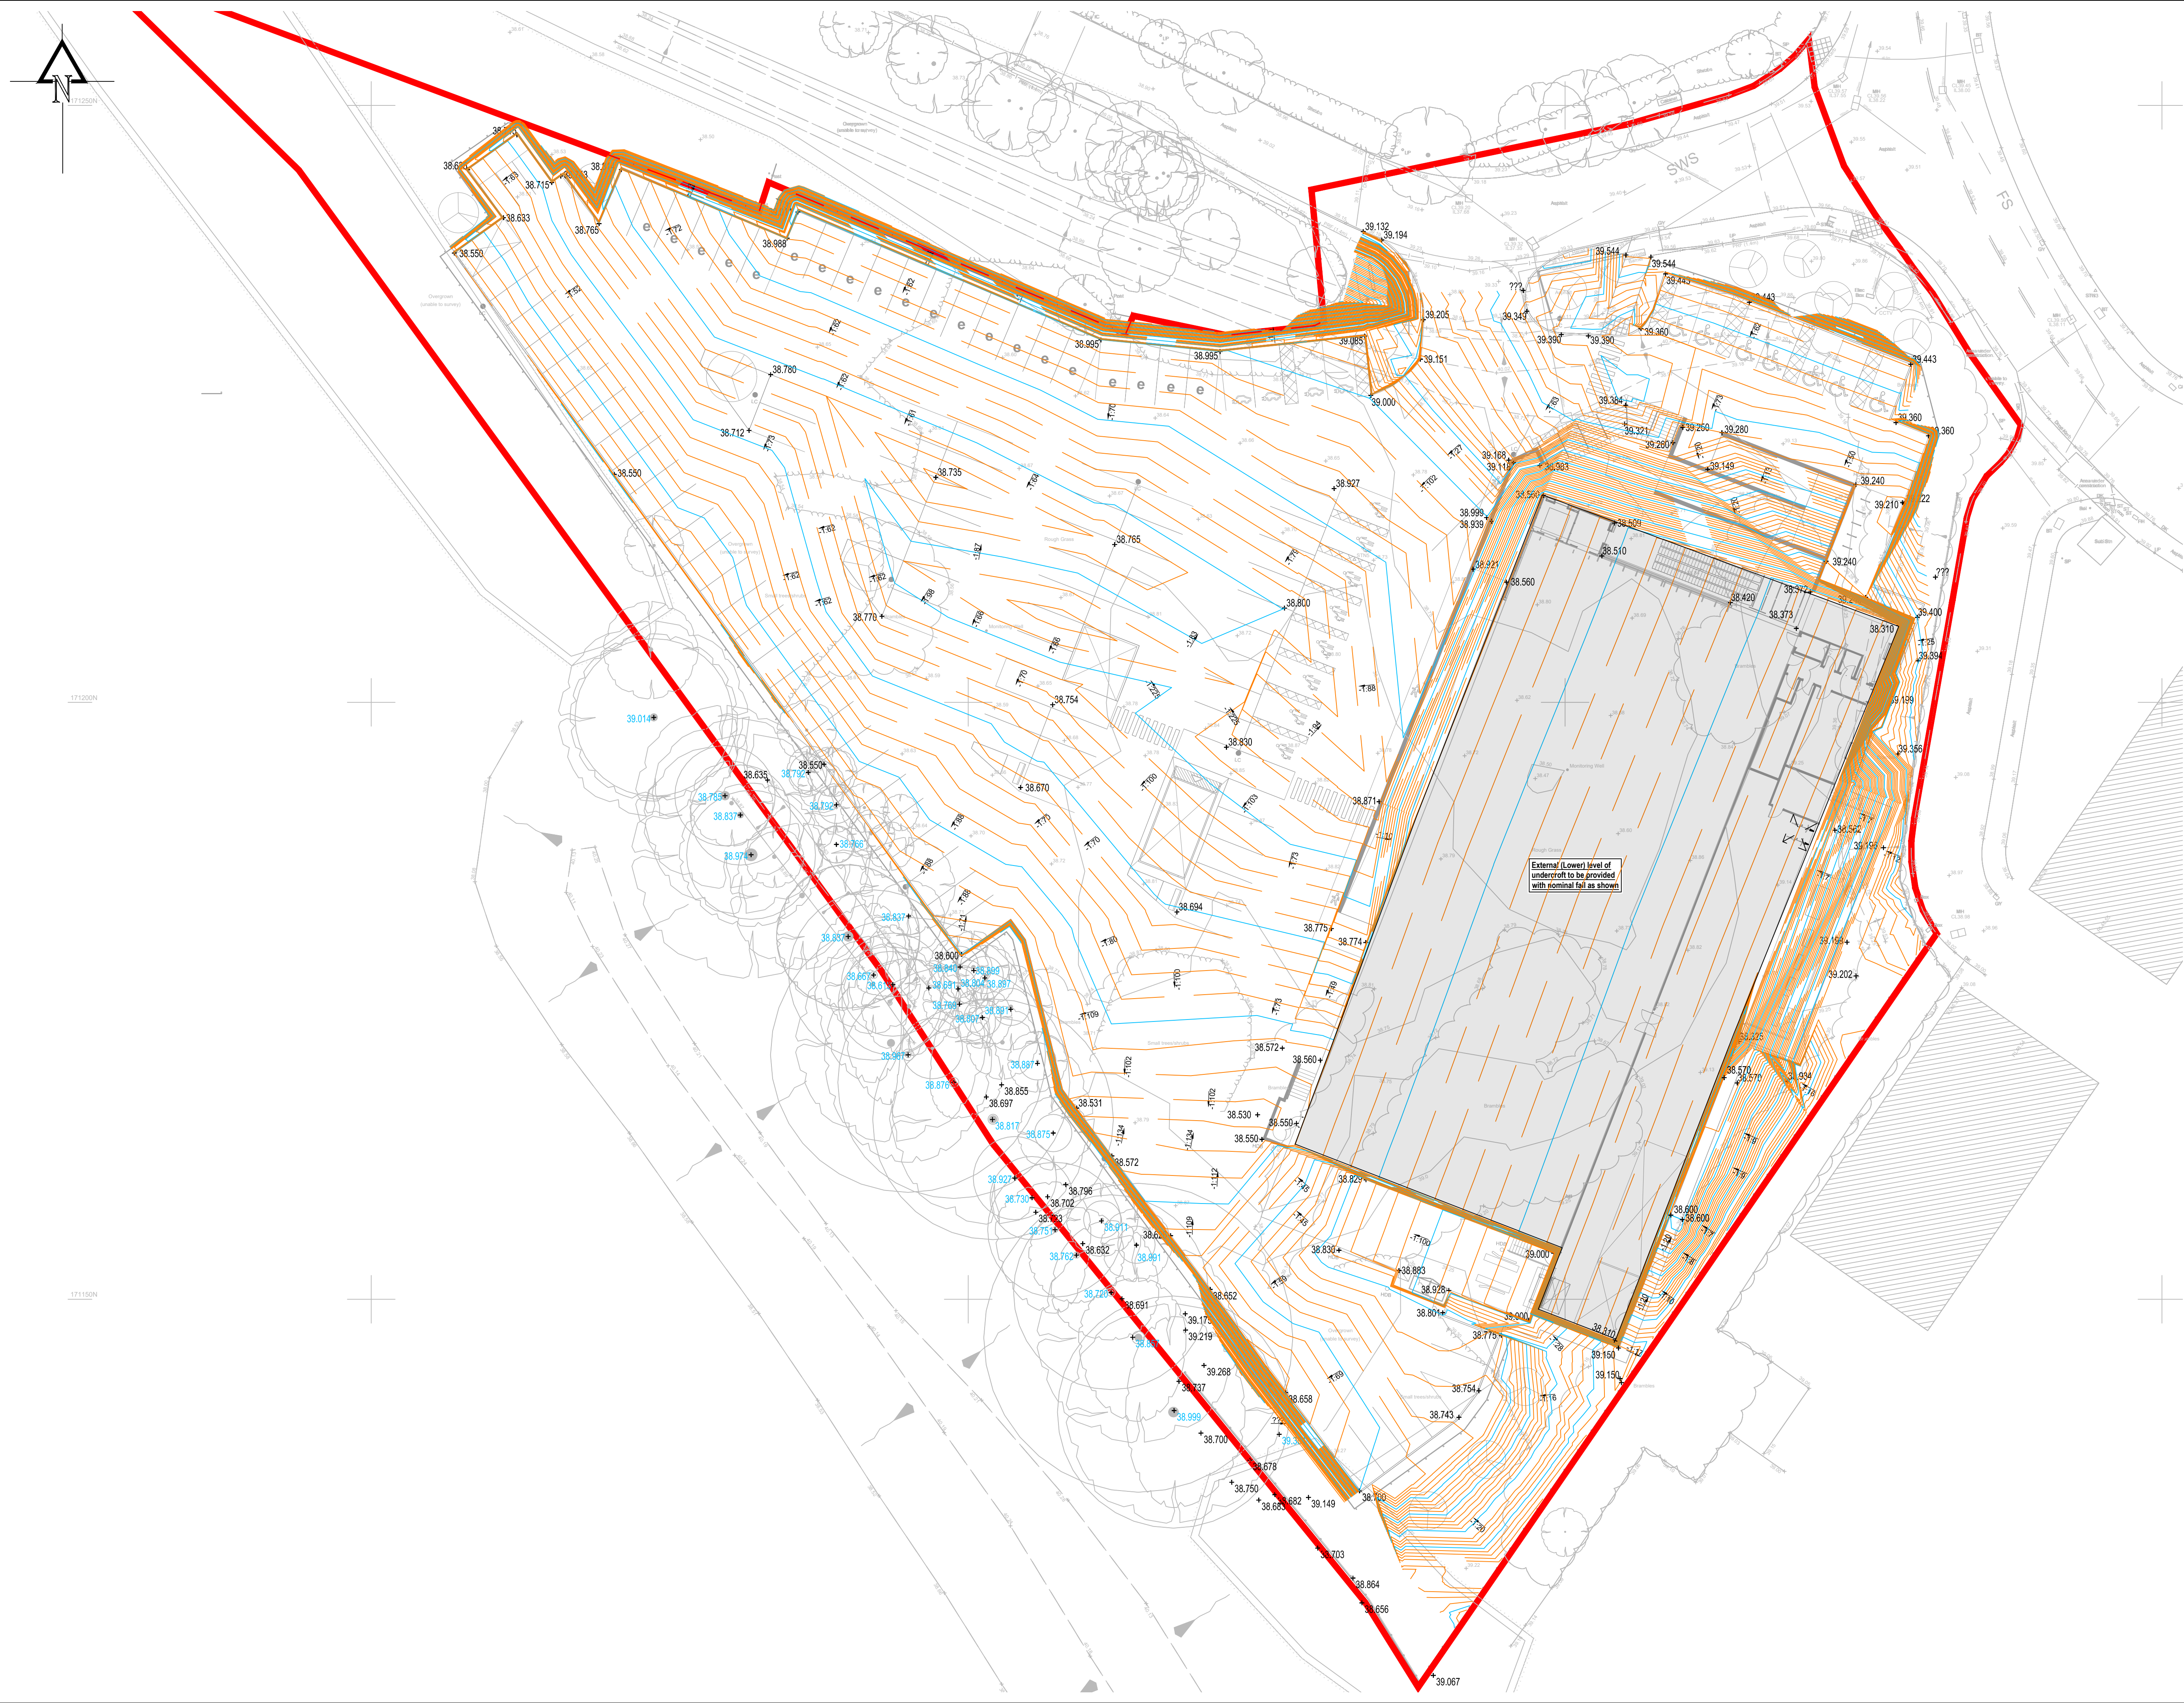

REV	DATE	DESCRIPTION	DRW	CHK
P01	05.12.24	FIRST ISSUE	RJH	AG
P02	11.04.25	TITLE CORRECTED	RJH	RJH
P03	19.09.25	LEVELS TO ACCESS ROUTE ON SE CORNER OF STORE UPDATED	RJH	RJH
P04	10.04.25	UPDATED TO LATEST SITE PLAN	JJH	LQ

GENERAL NOTES

DRAWINGS AND SPECIFICATIONS: This drawing is to be read in conjunction with all relevant Architects, Engineers and Specialists drawings together with the specification.

SITE LAYOUT: The background layout shown in this drawing is based on Kendall Kingscof's drawing 201057-1300 Revision P05. Please note that this might not be the latest drawing. Reference must be made to the Architect's drawings for current information.

TOPO SURVEY: The topographical survey background shown in this drawing is based on XYZ's drawing 2016/242 Revision -.

C D M : SIGNIFICANT HAZARDS
THE FOLLOWING HEALTH AND SAFETY HAZARDS ARE IDENTIFIED BY THE DESIGNER AS ABNORMAL IN PURSUANCE OF THE CURRENT CONSTRUCTION DESIGN AND MANAGEMENT REGULATIONS.
RISKS DURING CONSTRUCTION:
• No abnormal risks have been identified relating to this design element.
OPERATION / MAINTENANCE RISKS:
• No abnormal risks have been identified relating to this design element.
RISKS DURING DEMOLITION/DECOMMISSIONING/DISMANTLING/ALTERATIONS:
• No abnormal risks have been identified relating to this design element.
IT IS ASSUMED THAT ALL WORKS WILL BE CARRIED OUT BY COMPETENT & ADEQUATELY RESOURCED CONTRACTOR(S) TO SAFE SYSTEMS OF WORK.
THIS DRAWING IS THE COPYRIGHT OF CRADDYS LTD AND MUST NOT BE COPIED, REPRODUCED OR SUBMITTED TO OTHER PARTIES WITHOUT THEIR PERMISSION.

Client
ALDI - Aldi Stores Ltd.

Project Title
ALDI STORE

Project Address
**READING ROAD, WINNERSH
BERKSHIRE**



Drawing Title
**PROPOSED LEVELS AND CONTOURS
MID STORAGE OPTION**

Job No.	Originator	Zone	Level	Type	Role
12245	CDY	XX	XX	DR	C
System Classification	Drawing No.	Suitability	Revision		
Ss_15_10_00	6011	S1	P04		
Drawn	Checked	Date	Scale	Size	
AG	RJH	05.12.24	1:250	A1	

Approved	Craddys Job#	IF YOU HAVE A QUERY CALL US SCALING FROM THIS DRAWING OR OBTAINING DIMENSIONS ELECTRONICALLY MAY NOT PROVIDE ACCURATE INFORMATION & SHOULD BE AVOIDED. WORK ONLY FROM INSURED DIMENSIONS.	
RAG	12245		