



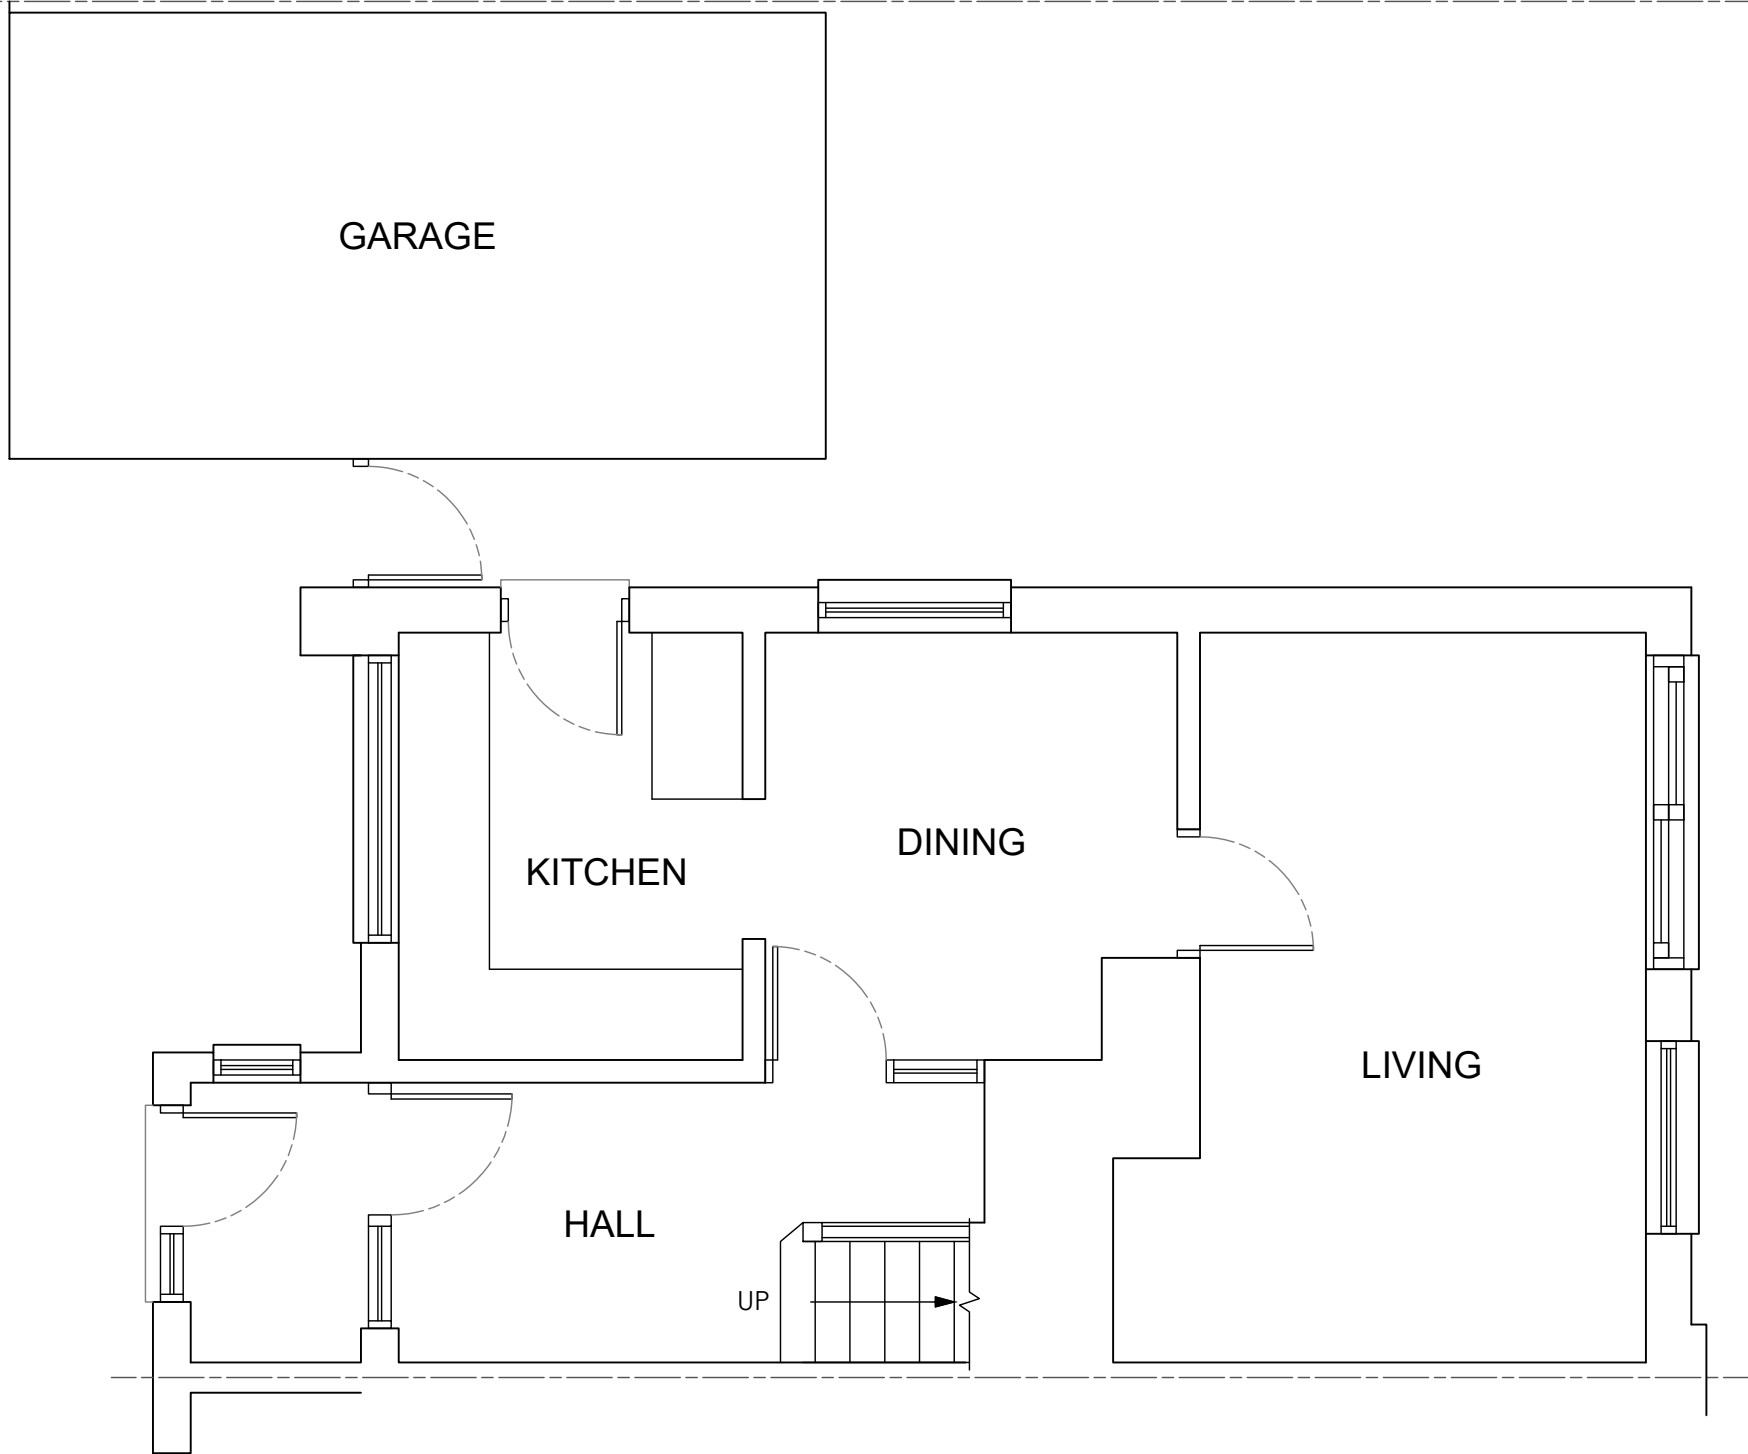

A	M Harrison	21.01.2025	First Issue		APPROVED	DATE
ISSUE	BY	DATE	DESCRIPTION		APPROVED	DATE
Scale	1:50	Dimensions mm	Tolerance	Mass	Projection 3rd Angle	
Drawing Owner		Title				
 T : 01189 770404		16 Cantley Crescent, Wokingham, Berkshire RG41 1NX, Existing Ground Floor Plan				
Drawn by		Drawing Number		Sheet	Issue	
		24/CCW/01		1/1	A	

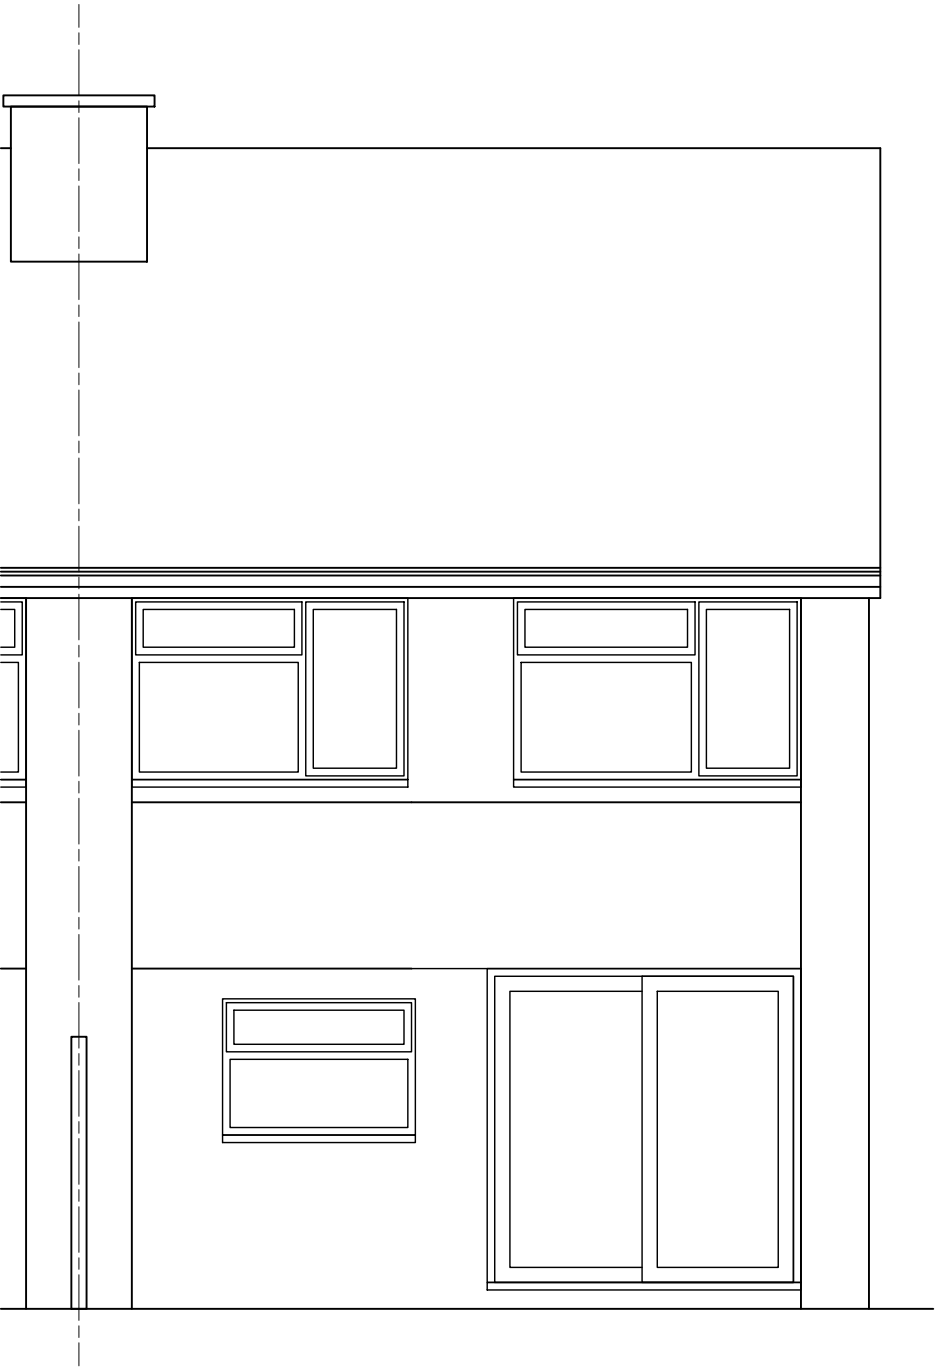

NORTH EAST ELEVATION



SOUTH WEST ELEVATION





A	M Harrison	21.01.2025	First Issue		
ISSUE	BY	DATE	DESCRIPTION	APPROVED	DATE
Scale	1:50	Dimensions mm	Tolerance	Mass	Projection 3rd Angle
Drawing Owner			Title		
 T : 01189 770404			16 Cantley Crescent, Wokingham, Berkshire RG41 1NX, Existing North East & South West Elevations		
Drawn by			Title		
			Title		
Drawing Number			Sheet		
24/CCW/02			1/1		
Issue			A		



SOUTH EAST ELEVATION

 


A	M Harrison	21.01.2025	First Issue			
ISSUE	BY	DATE	DESCRIPTION		APPROVED	DATE
Scale	1:50	Dimensions	mm	Tolerance	Mass	Projection
Drawing Owner		Title				
 T : 01189 770404		16 Cantley Crescent, Wokingham, Berkshire RG41 1NX, Existing South East Elevation				
Drawn by				Drawing Number		Sheet
				24/CCW/03		1/1
						Issue
						A

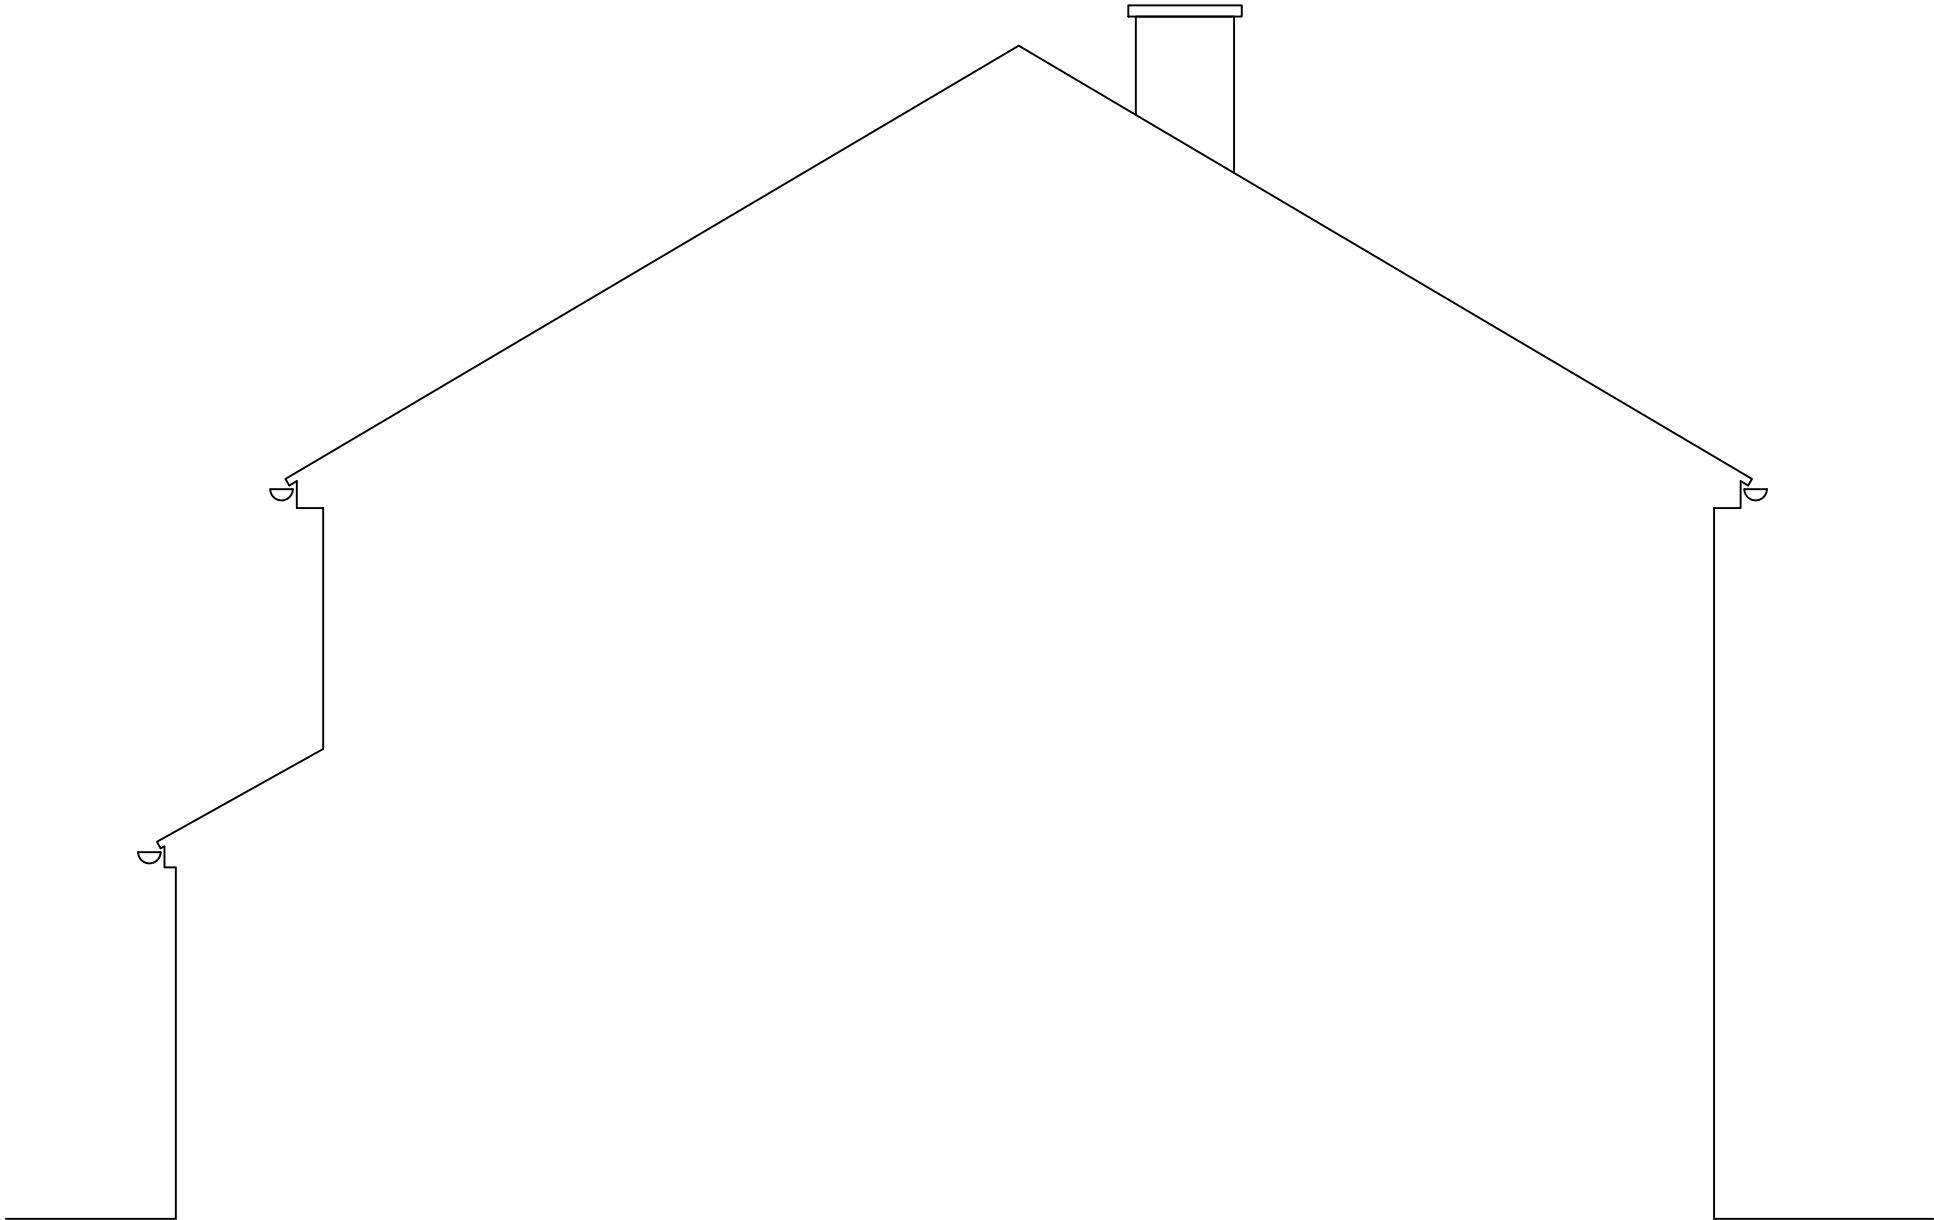


NORTH WEST ELEVATION



A	M Harrison	21.01.2025	First Issue			
ISSUE	BY	DATE	DESCRIPTION		APPROVED	DATE
Scale	1:50	Dimensions	mm	Tolerance	Mass	Projection
Drawing Owner		Title				
 T : 01189 770404		16 Cantley Crescent, Wokingham, Berkshire RG41 1NX, Existing North West Elevation				
Drawn by				Drawing Number		Sheet
				24/CCW/04		1/1
				Issue		A

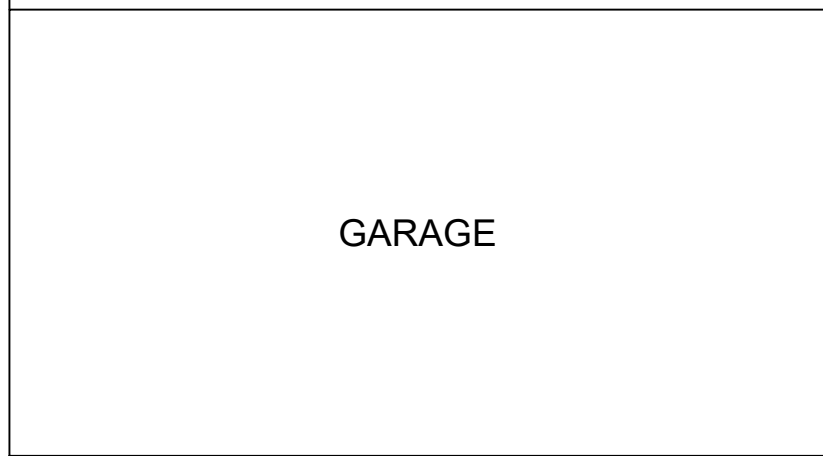

GARAGE

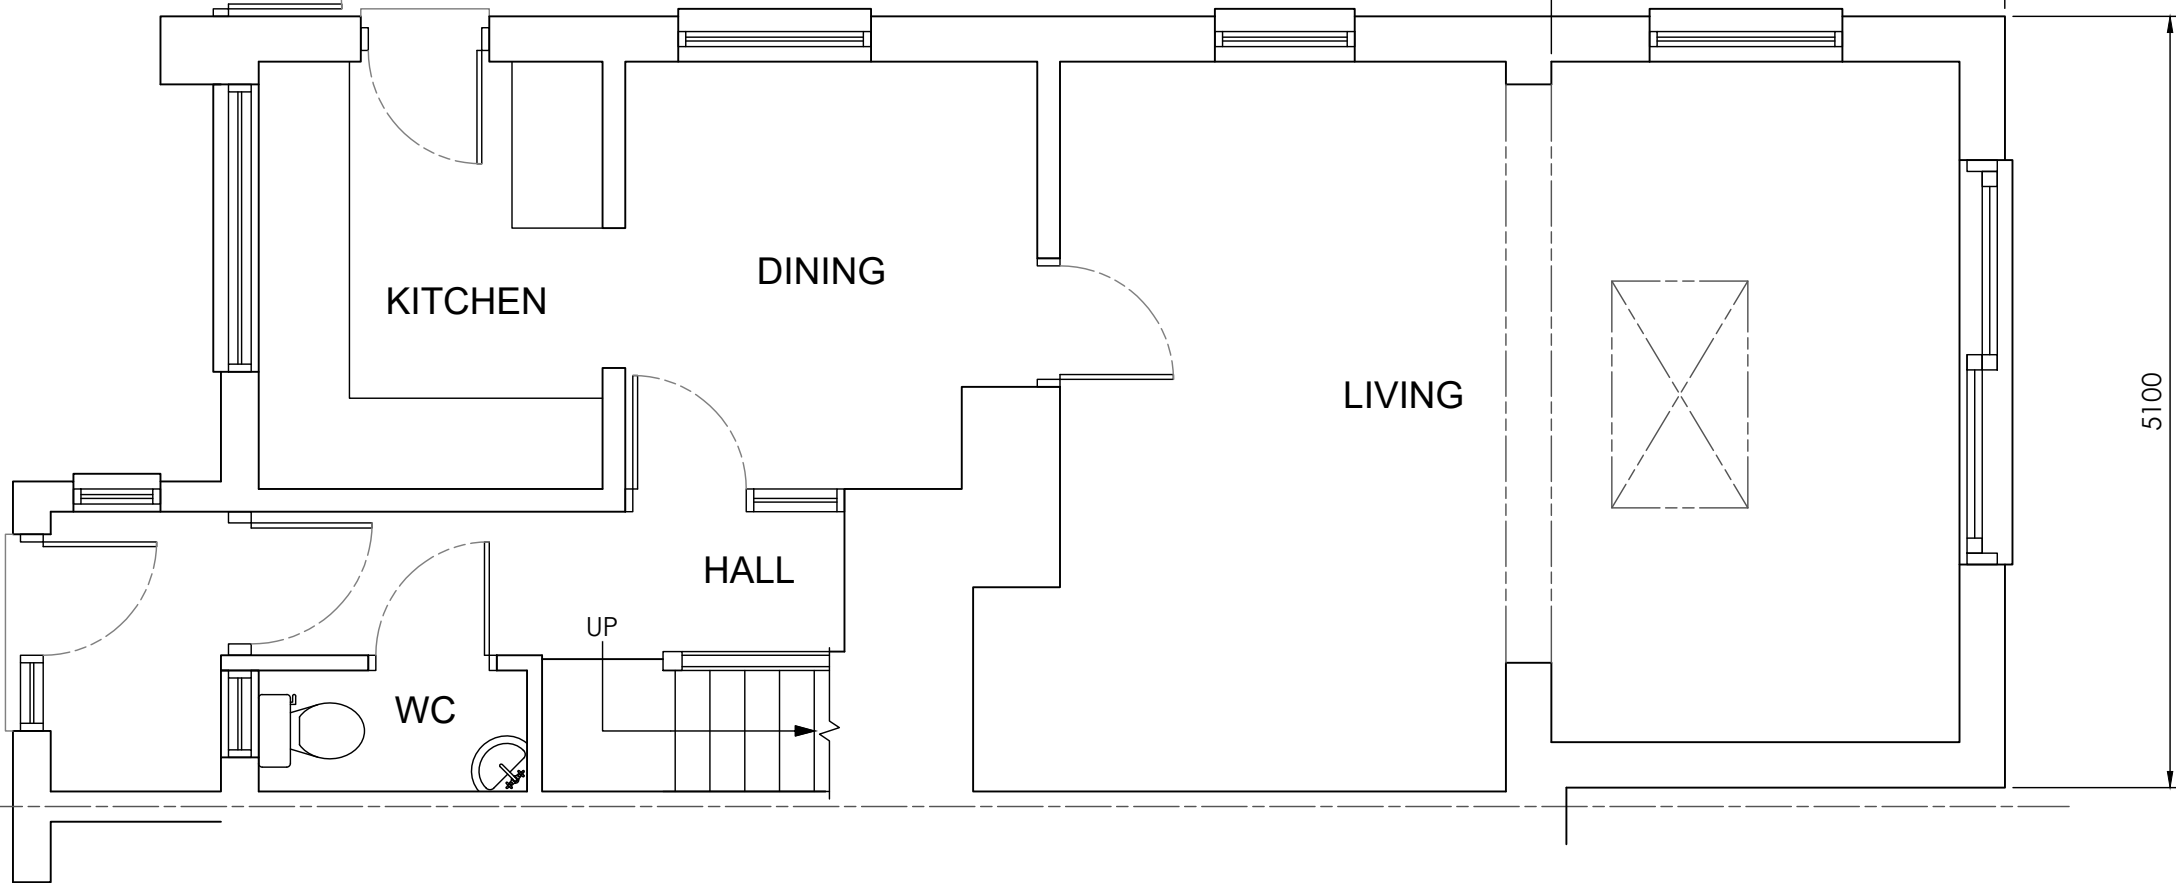

KITCHEN

DINING

LIVING

HALL

WC

UP

3000

5100



A	M Harrison	21.01.2025	First Issue		APPROVED	DATE
ISSUE	BY	DATE	DESCRIPTION		APPROVED	DATE
Scale	1:50	Dimensions	mm	Tolerance	Mass	Projection
Drawing Owner		Title				
 T : 01189 770404		16 Cantley Crescent, Wokingham, Berkshire RG41 1NX, Proposed Ground Floor Plan				
Drawn by				Drawing Number		Sheet
				24/CCW/05		1/1
						Issue
						A



NORTH EAST ELEVATION



SOUTH WEST ELEVATION





A	M Harrison	21.01.2025	First Issue		
ISSUE	BY	DATE	DESCRIPTION	APPROVED	DATE
Scale	1:50	Dimensions mm	Tolerance	Mass	Projection 3rd Angle
Drawing Owner			Title		
 T : 01189 770404			16 Cantley Crescent, Wokingham, Berkshire RG41 1NX, Proposed North East & South West Elevations		
Drawn by			Drawing Number		
			24/CCW/06		
			Sheet		Issue
			1/1		A



SOUTH EAST ELEVATION

 




A	M Harrison	21.01.2025	First Issue			
ISSUE	BY	DATE	DESCRIPTION		APPROVED	DATE
Scale	1:50	Dimensions	mm	Tolerance	Mass	Projection 3rd Angle
Drawing Owner			Title			
 T : 01189 770404			16 Cantley Crescent, Wokingham, Berkshire RG41 1NX, Proposed South East Elevation			
Drawn by			Drawing Number		Sheet	Issue
			24/CCW/07		1/1	A

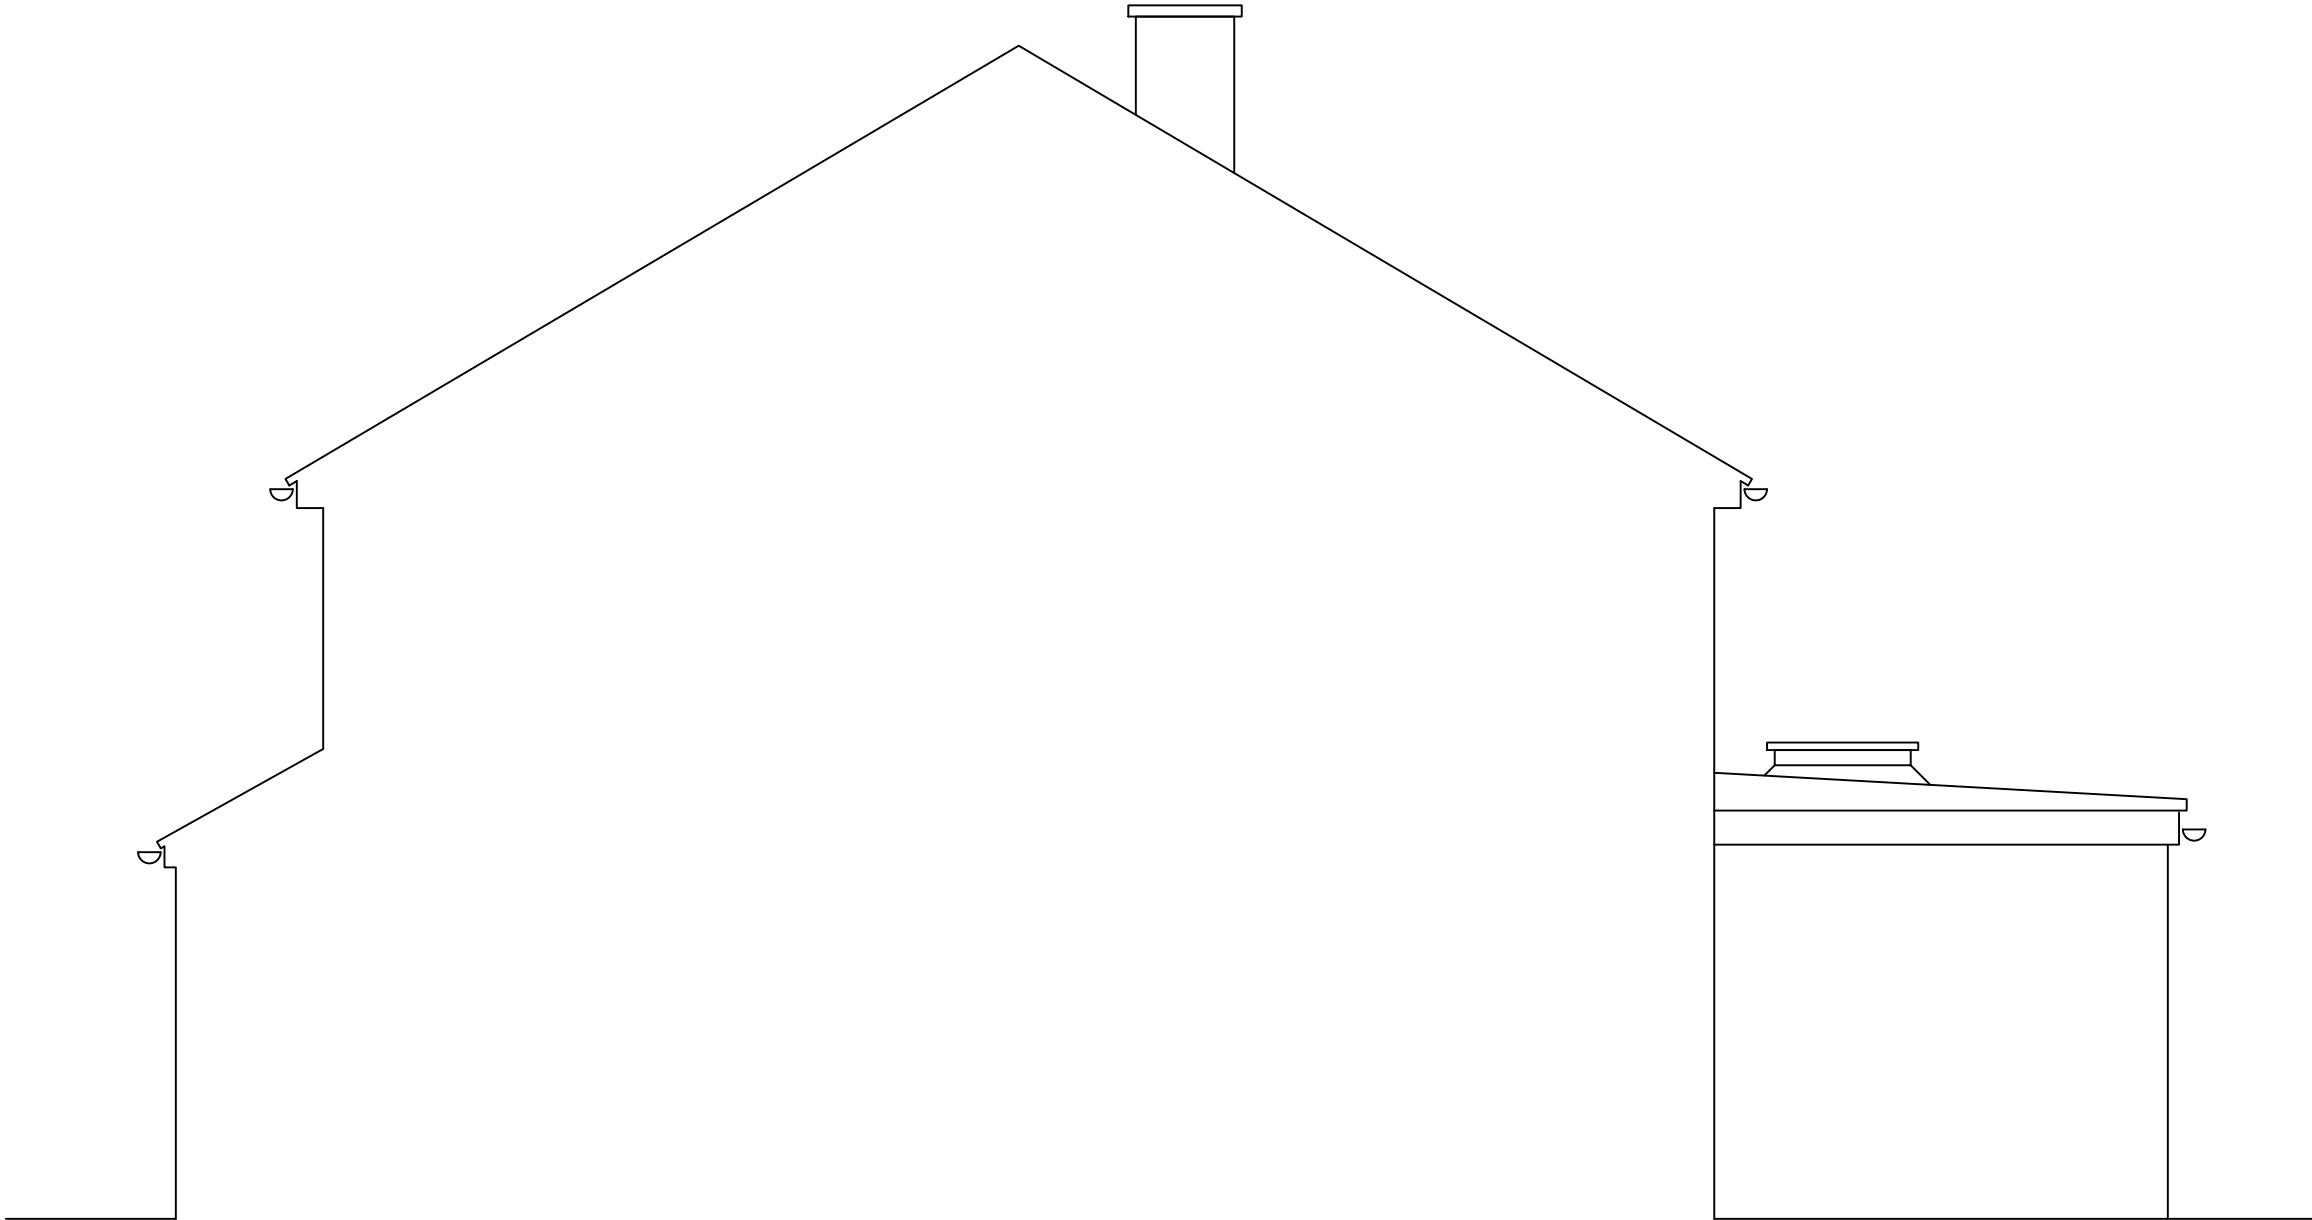


NORTH WEST ELEVATION

 


A	M Harrison	21.01.2025	First Issue		APPROVED	DATE
ISSUE	BY	DATE	DESCRIPTION		APPROVED	DATE
Scale	1:50	Dimensions	mm	Tolerance	Mass	Projection
Drawing Owner		Title				
 T : 01189 770404		16 Cantley Crescent, Wokingham, Berkshire RG41 1NX, Proposed North West Elevation				
Drawn by				Drawing Number		Sheet
				24/CCW/08		1/1
						Issue
						A

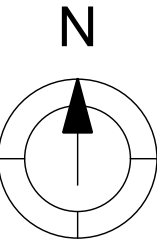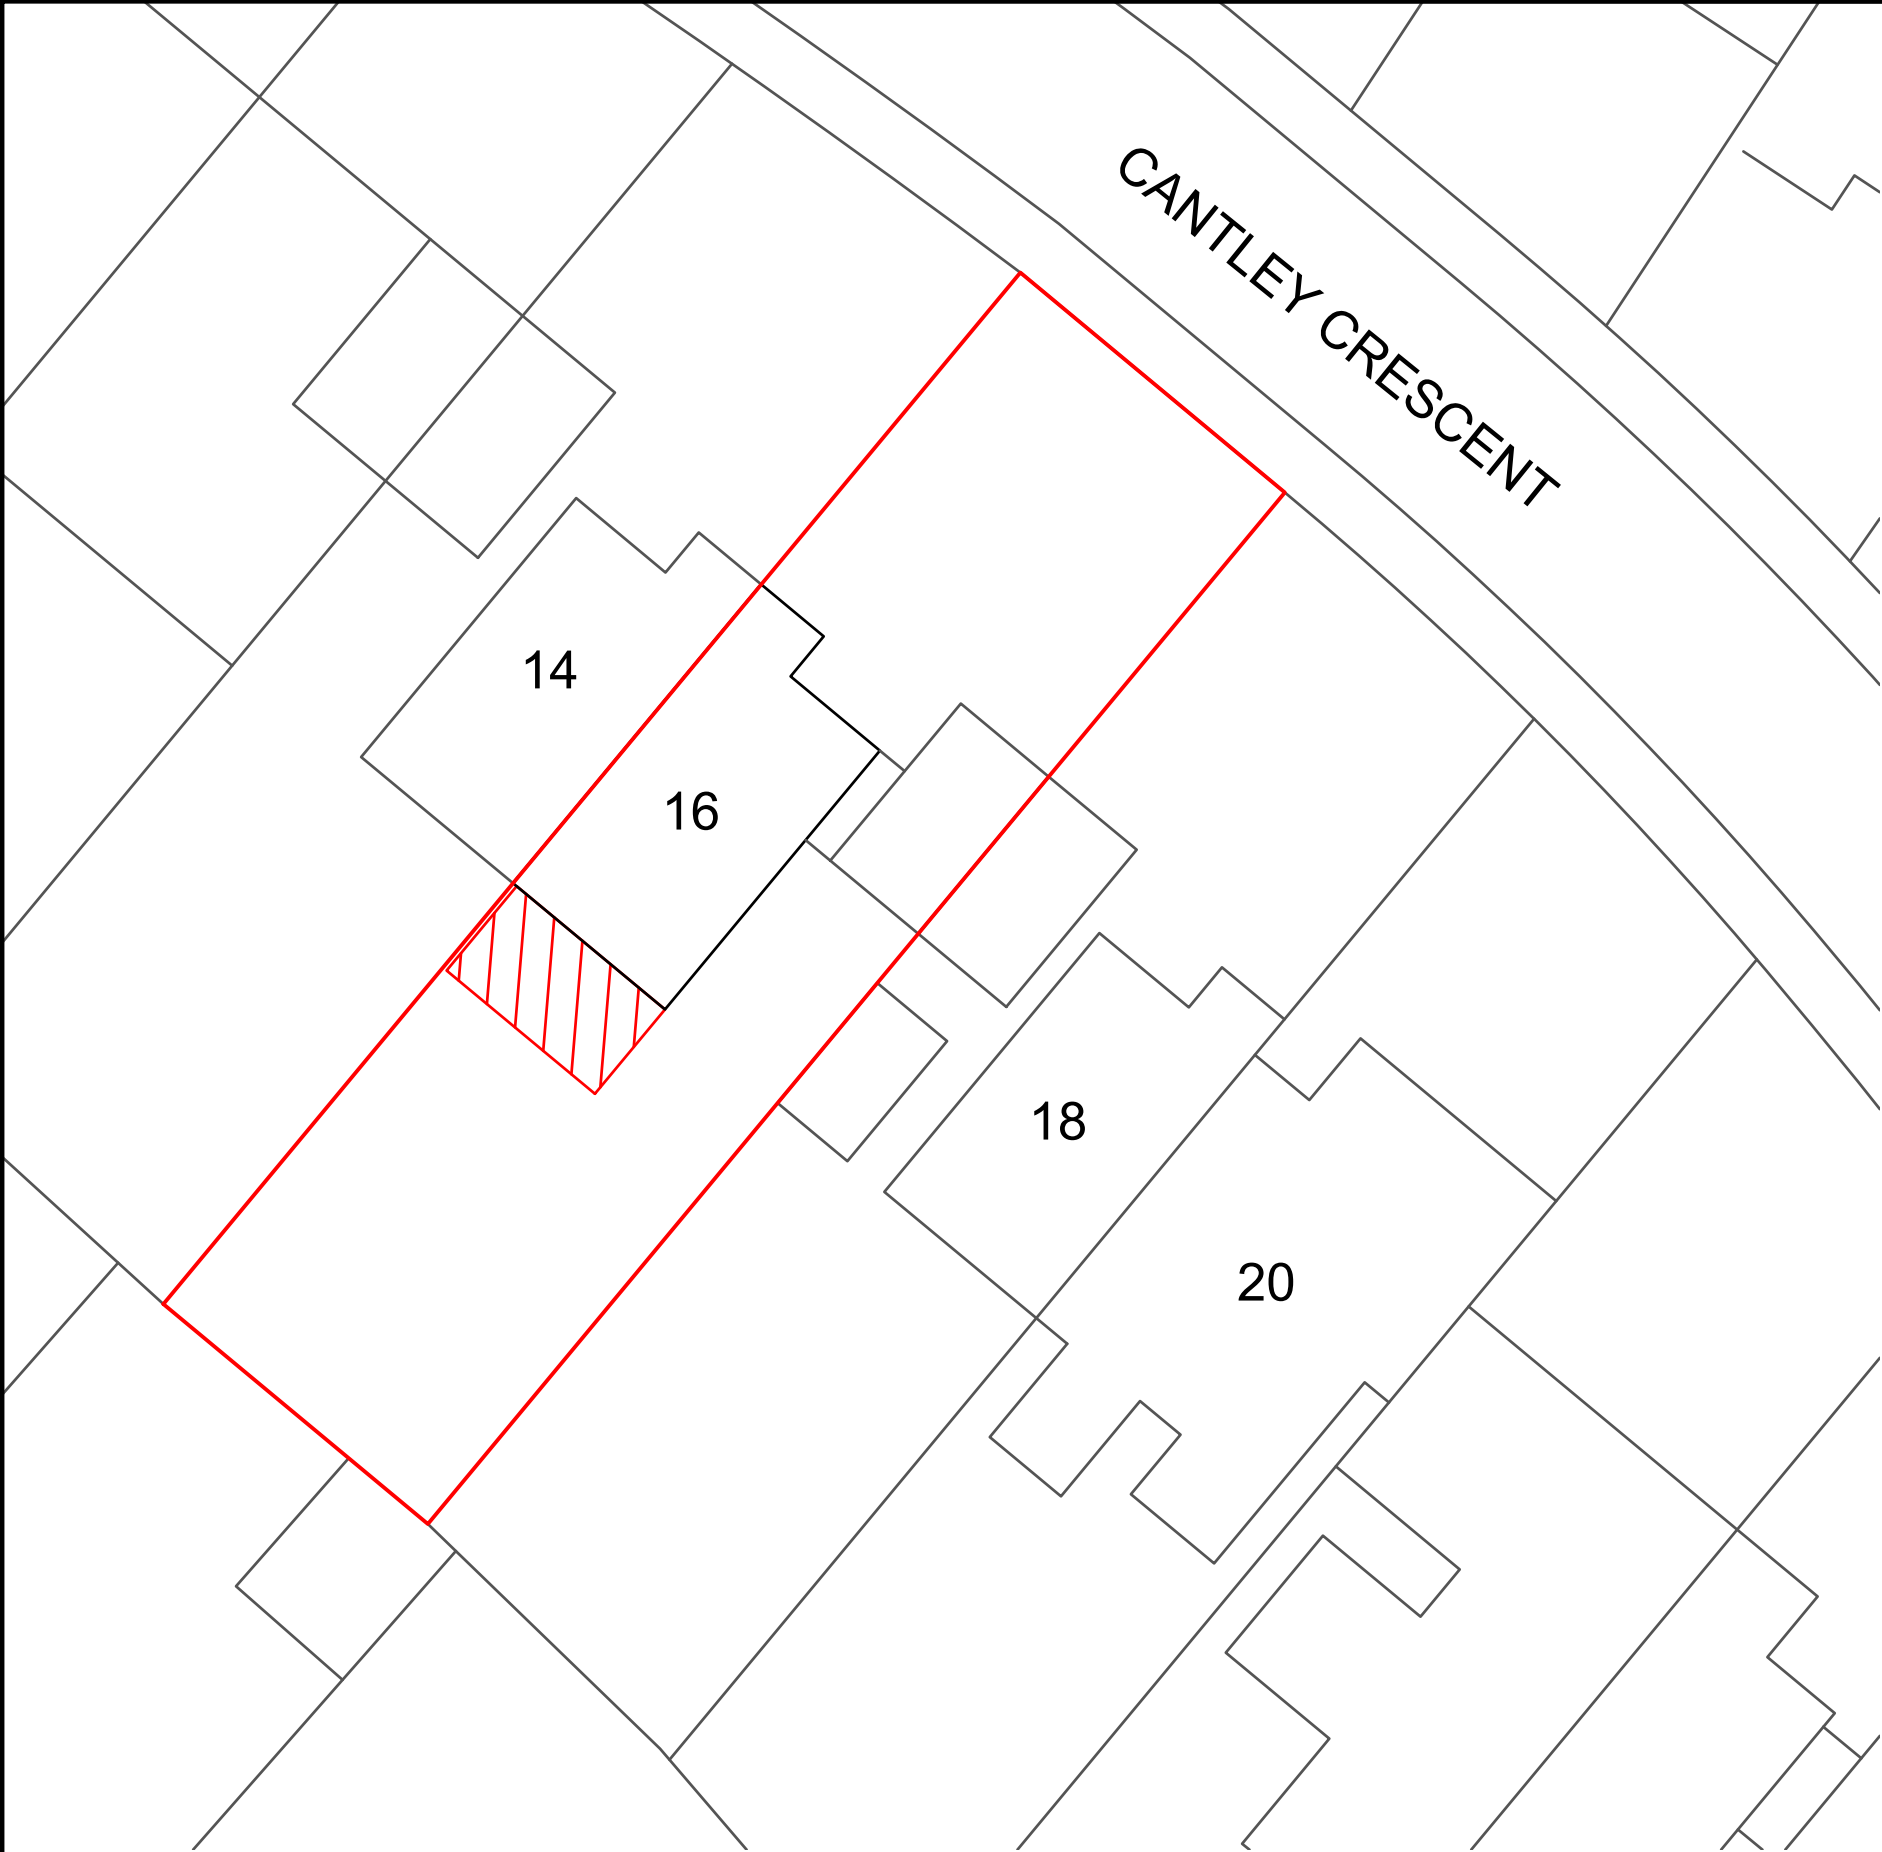

SITE PLAN
SCALE 1:200

 

LOCATION PLAN
SCALE 1:1250

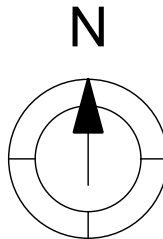

A	M Harrison	21.01.2025	First Issue			
ISSUE	BY	DATE	DESCRIPTION		APPROVED	DATE
Scale	1:1250	Dimensions	mm	Tolerance	Mass	Projection 3rd Angle
Drawing Owner			Title 16 Cantley Crescent, Wokingham, Berkshire RG41 1NX, Proposed Site & Location Plans			
Drawn by			Drawing Number			
24/CCW/09			Sheet		Issue	
24/CCW/09			1/1		A	