



Proposed Plan and Elevations

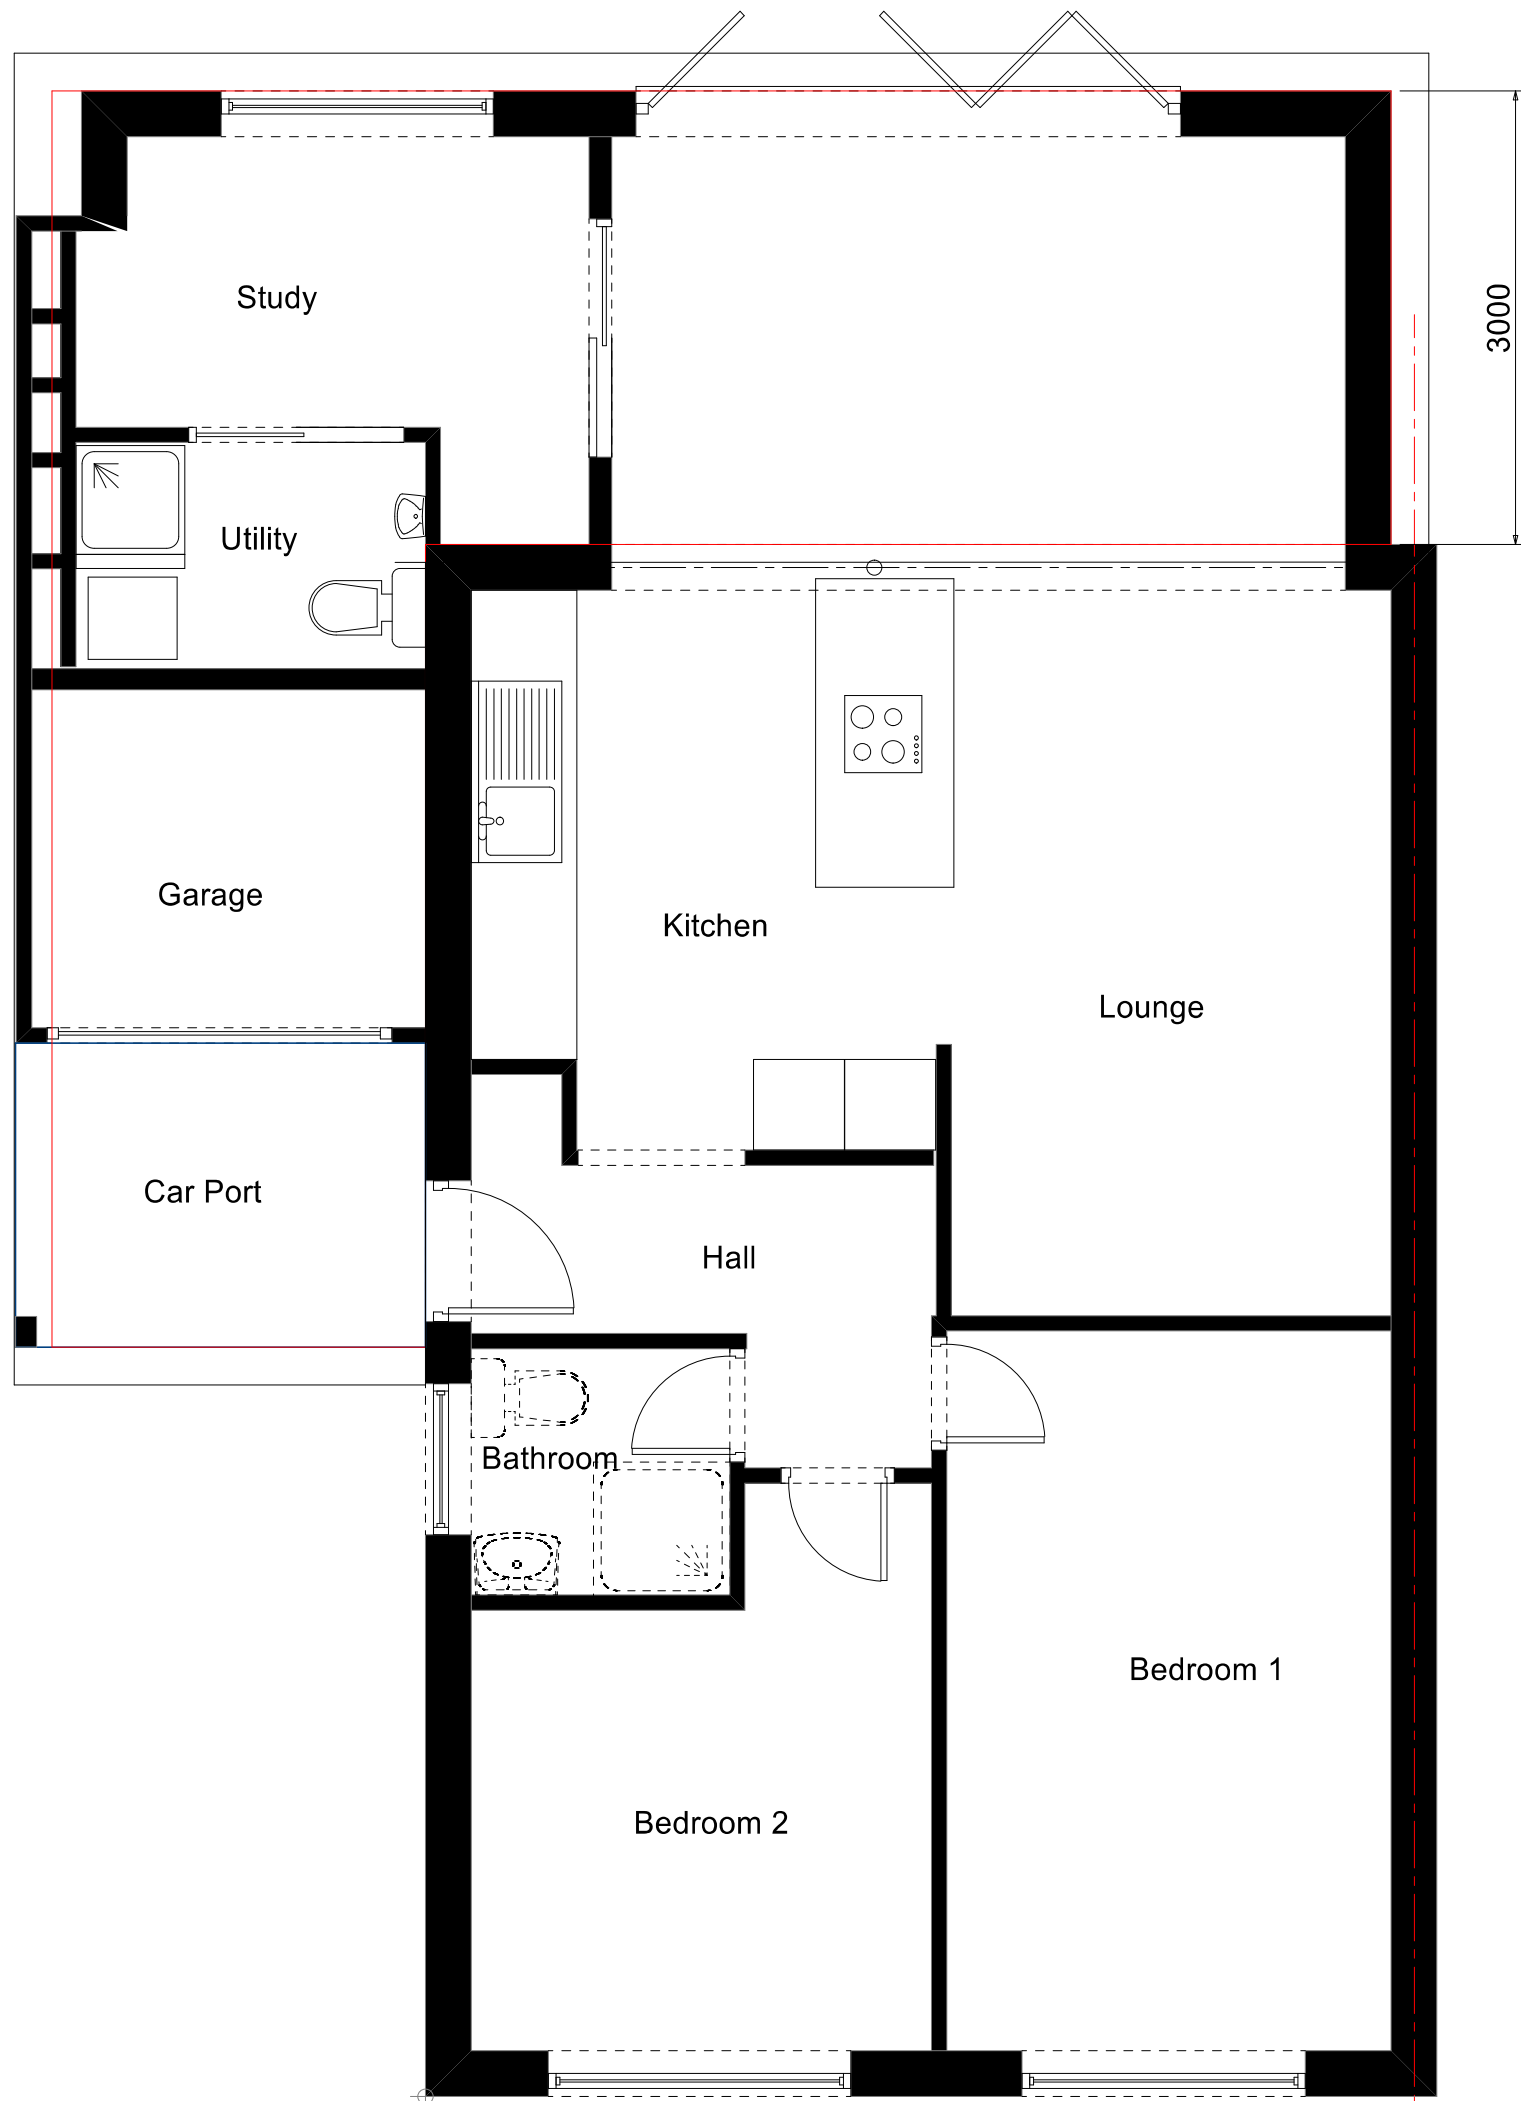

Ground Floor Plan

 

Roof Plan

GENERAL NOTES

No building works to be commenced until full planning permission has been granted or permitted development has been confirmed by local authority. All works to be carried out in accordance with the requirements of the Building Act 1984 and current Building Regulations, to the approval of the Building Control Surveyor. All works to be carried out in accordance with safe working practices and in accordance with CDM 2015 regulations. Ensure that all materials used internally and externally, e.g. Paving slabs are selected on the basis of ease of lifting by operatives or specify means of safe lifting and positioning in all cases.

Cantley Design

Cantley Design

Project
Rear Extension
56 Copse Drive
Wokingham
RG41 1LX

Drawing Type
Proposed Planning
Client

Mr J. Timms

Drawing Number
RDO/11/24/A/PP / D2


Date
November 2024

Drawn by
Bob Owles

Scale
1:50 @ A1

Checked by
NCO

Cantley Drawing Services
20 Cantley Crescent
Wokingham
RG41 1NX
0781 803 2212

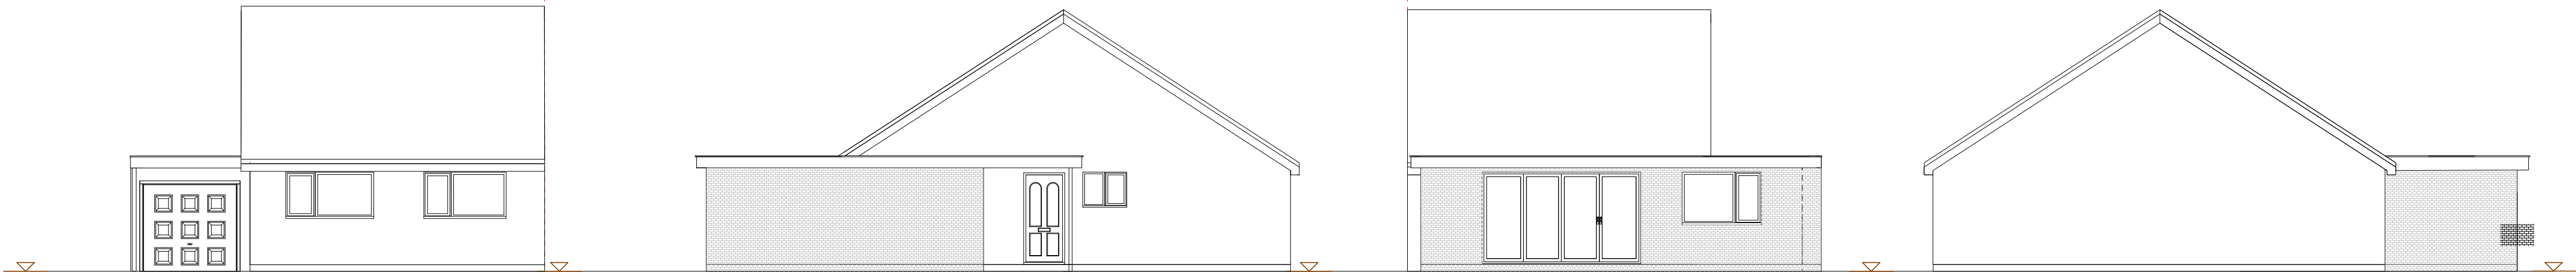

Front Elevation

Side Elevation

Rear Elevation

Side Elevation

Page Size - A1
1: 50 @ A1

