


NOTE

ALL MATERIALS INTENDED TO BE USED ON
NEW EXTENSION ARE TO MATCH EXISTING.

THIS DRAWING HAS BEEN PREPARED WITHOUT
THE BENEFIT OF AN ACCURATE SITE SURVEY

EXISTING SIDE ELEVATION OF DWELLING IS
UNAFFECTED BY PROPOSED NEW EXTENSION

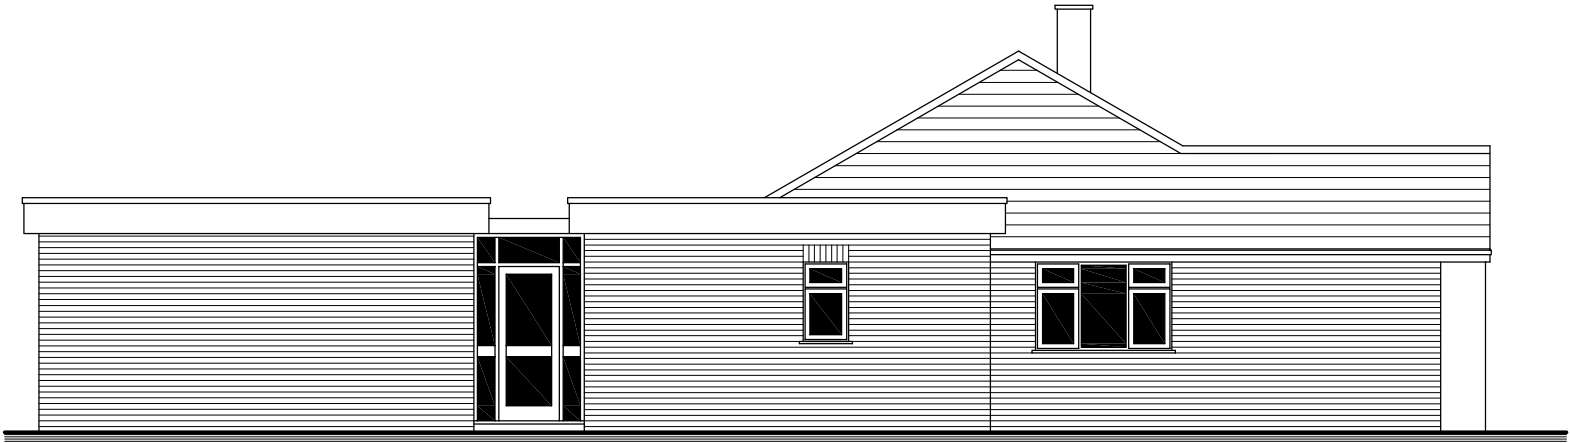

SIDE ELEVATION




FRONT ELEVATION
DWELLING - PROPOSED ELEVATIONS

REAR ELEVATION (WITH GARAGE OMITTED)



SCALE BAR 1 : 100

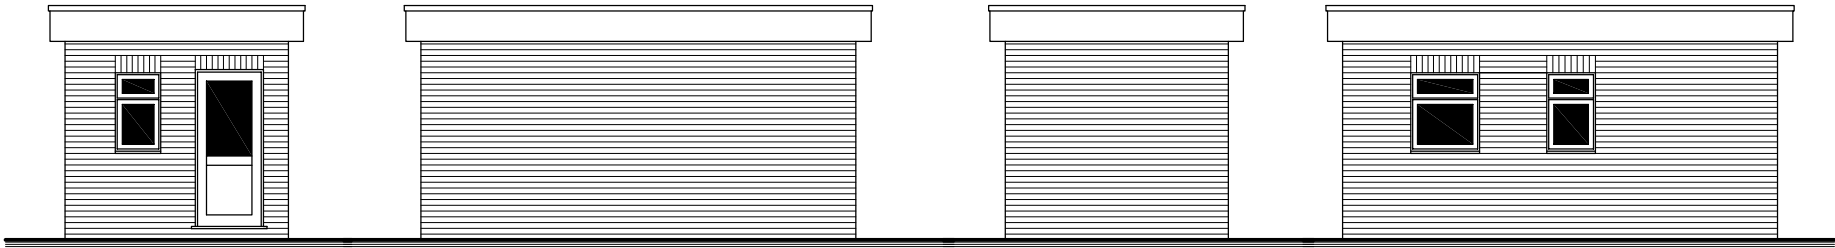

FRONT ELEVATION
GARAGE - PROPOSED ELEVATIONS

SIDE ELEVATION

REAR ELEVATION

SIDE ELEVATION



RICHARD FENN DESIGNS

11 HARRIER CLOSE, WOODLEY,
READING, BERKSHIRE. RG5 4PE.
Telephone READING (0118) 9691684
E-Mail : architect@ntlworld.com

PROPOSED SINGLE STOREY REAR/SIDE EXTENSION
AND GARAGE CONVERSION AT 47 MALVERN WAY,
TWYFORD for MR WING HING CHU

PROPOSED ELEVATIONS

DATE

MAY 4th 2025

DRAWING No.

KC14

SCALE

1 : 100

REVISION