


CENTRE COORDINATES: 476362 , 171674







Supplied by Streetwise Maps Ltd
www.streetwise.net
Licence No: AC0000847942


LOCATION PLAN
SCALE 1:1250@A3

BLOCK PLAN
SCALE 1:500@A3

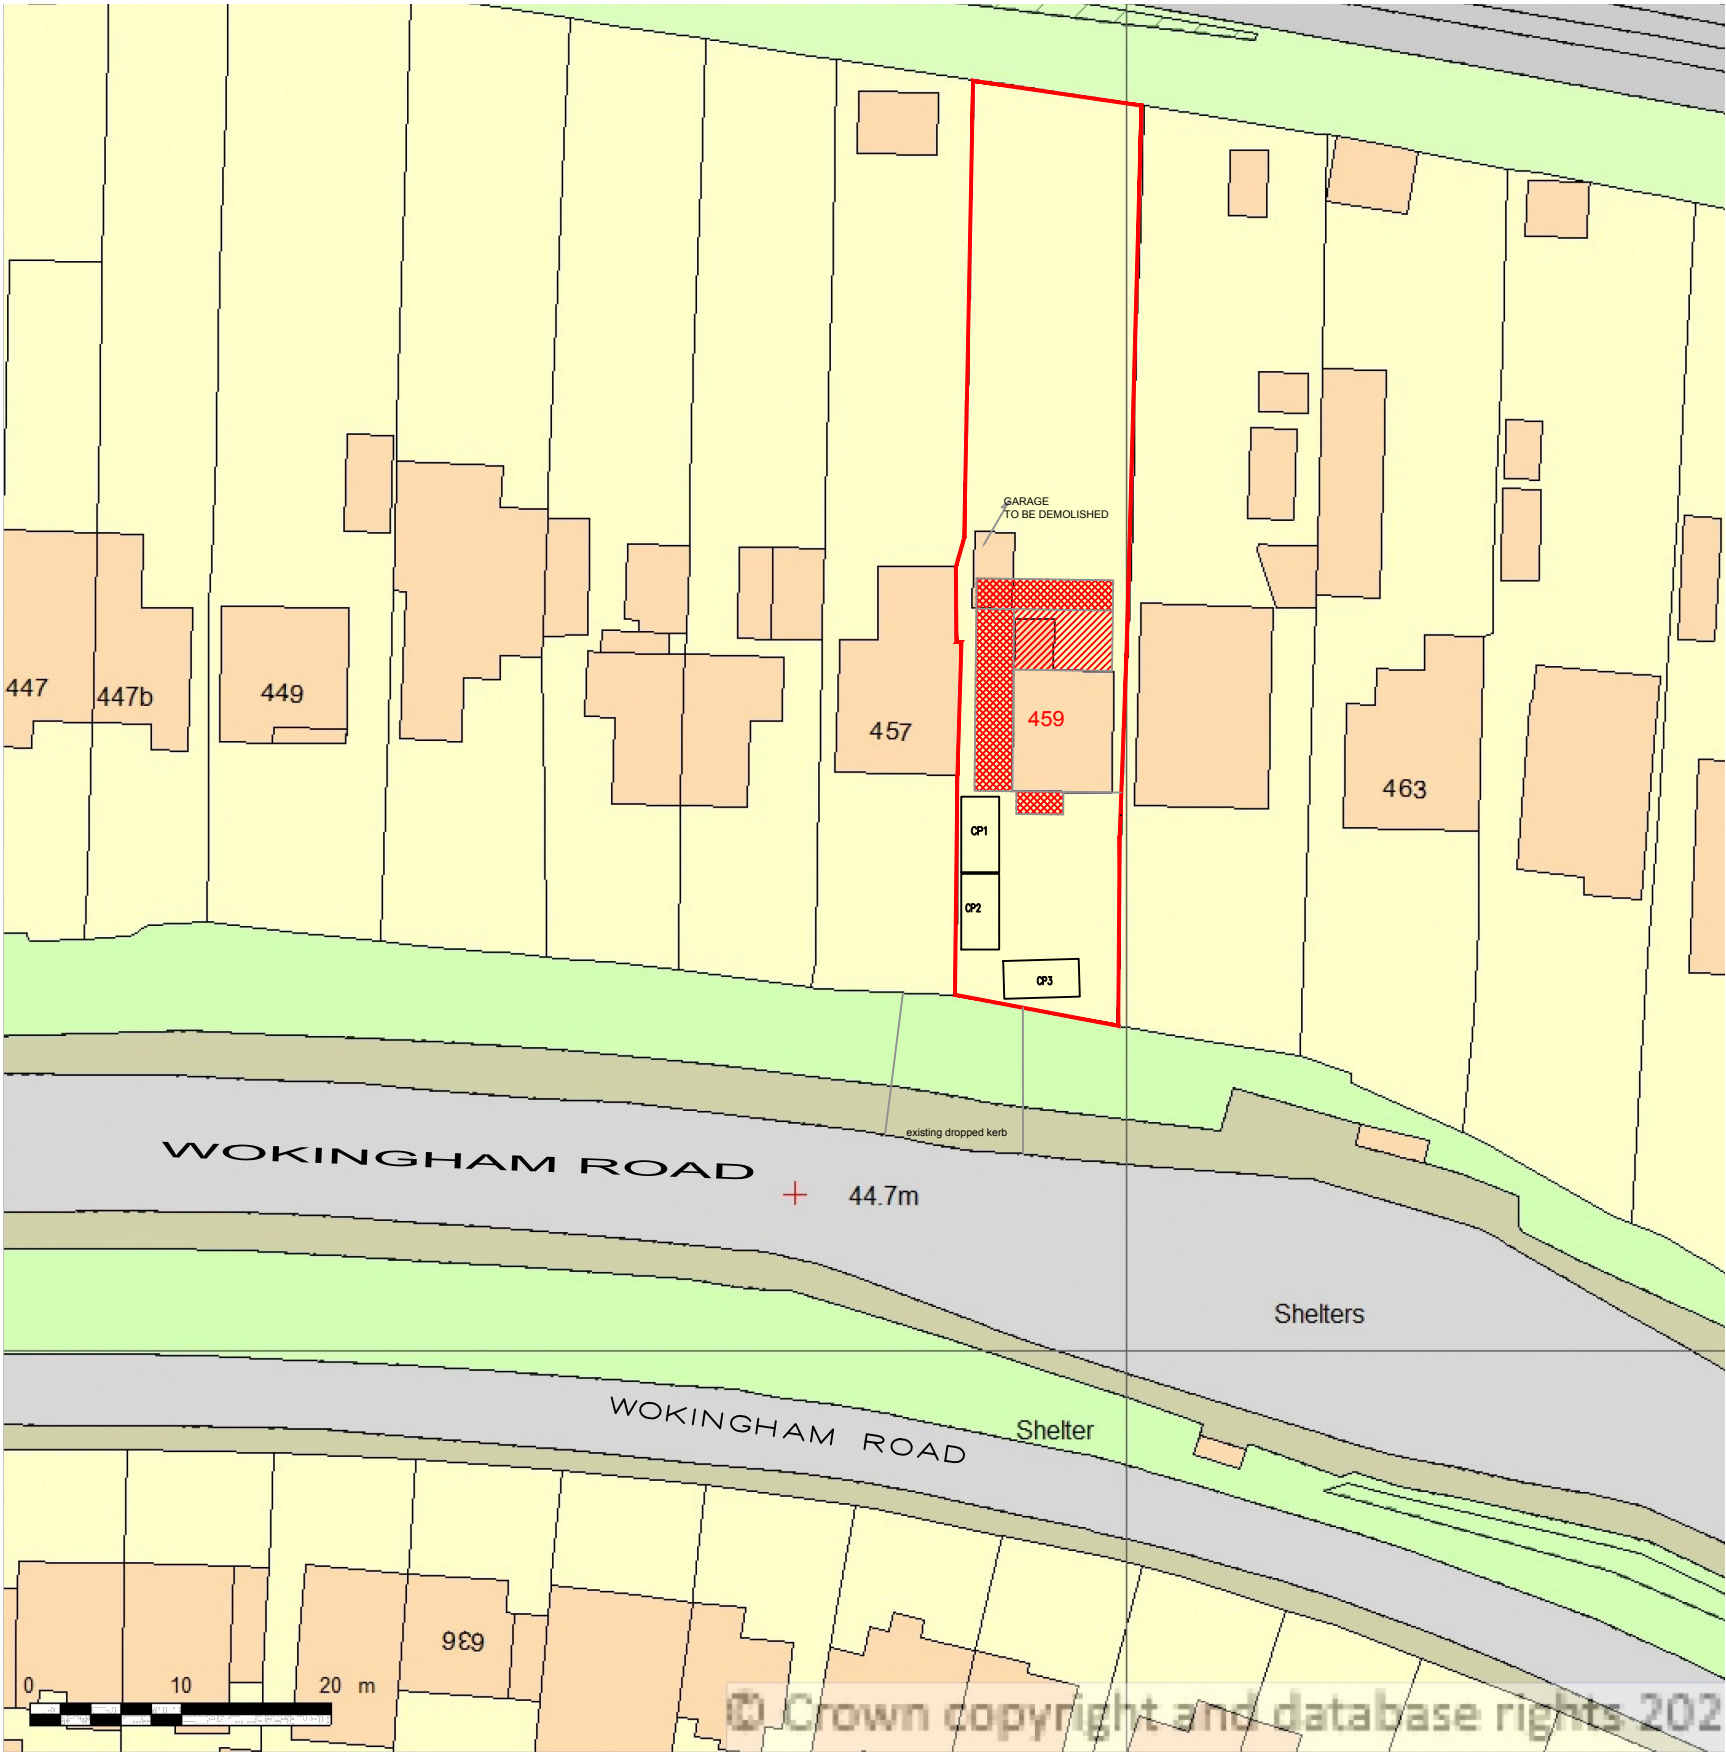

	PROJECT:	459 Wokingham Road Earley	DRAWN BY:	P.S.	DRAWING TITLE:		 ArchDezine Limited archdeziner7@gmail.com
	PROPOSED DOUBLE STOREY REAR EXTENSION		DATE:	09/06/2026	LOCATION AND BLOCK PLAN		
			SCALE:	AS SHOWN@A3	DRAWING NUMBER:	WR-01	
			FILENAME:	26004			

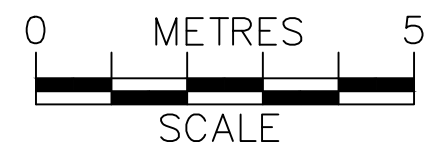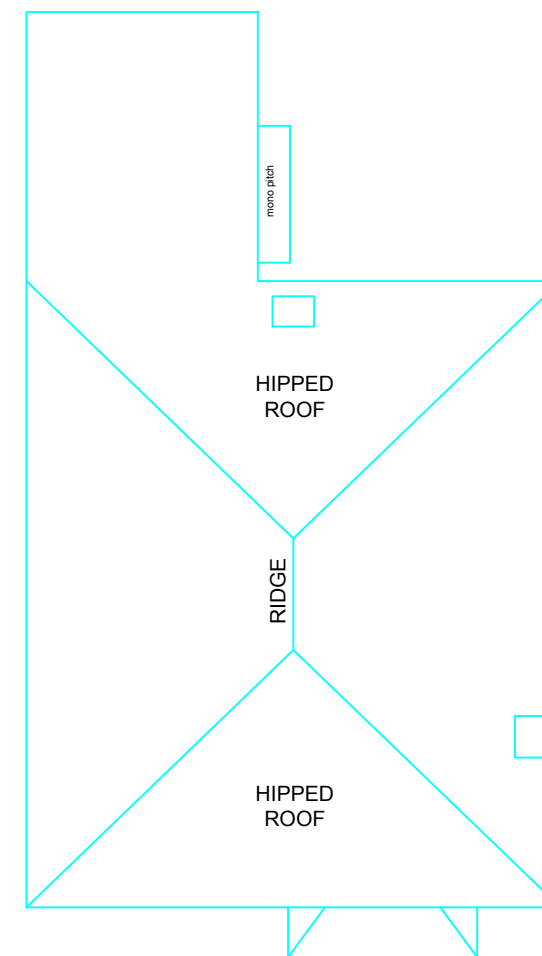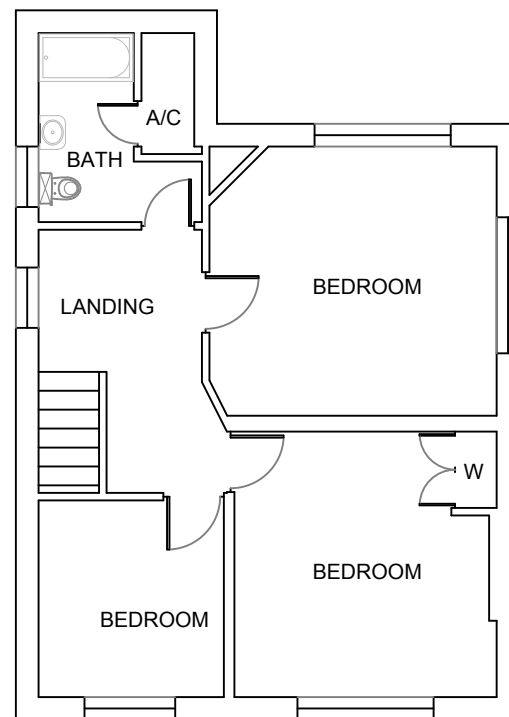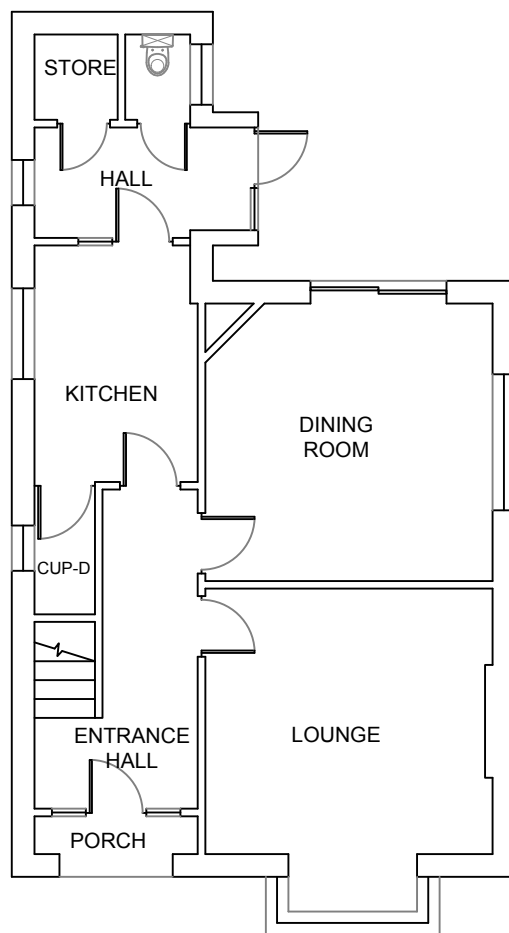

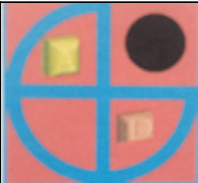	PROJECT:	459 Wokingham Road Earley	DRAWN BY:	P.S.	DRAWING TITLE:		ArchDezine Limited archdeziner7@gmail.com
	PROPOSED DOUBLE STOREY REAR EXTENSION		DATE:	09/06/2026	EXISTING FLOOR PLANS		
			SCALE:	1:100@A3	DRAWING NUMBER:	WR-02	
			FILENAME:	26004			



EXISTING FRONT ELEVATION




EXISTING SIDE-1 ELEVATION








EXISTING REAR ELEVATION



EXISTING SIDE-2 ELEVATION

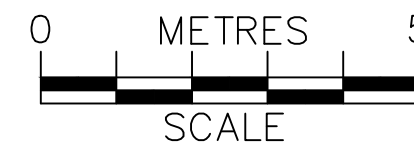

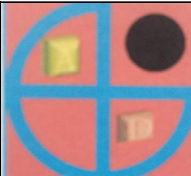	PROJECT:	459 Wokingham Road Earley	DRAWN BY:	P.S.	DRAWING TITLE:		ArchDezine Limited archdeziner7@gmail.com
	PROPOSED DOUBLE STOREY REAR EXTENSION		DATE:	09/06/2026	EXISTING ELEVATIONS		
			SCALE:	1:100@A3			
			FILENAME:	26004	DRAWING NUMBER:	WR-03	

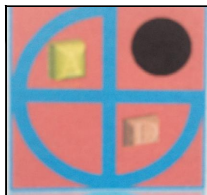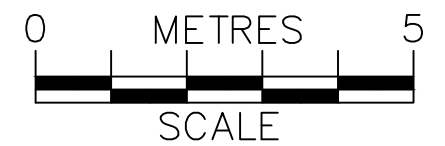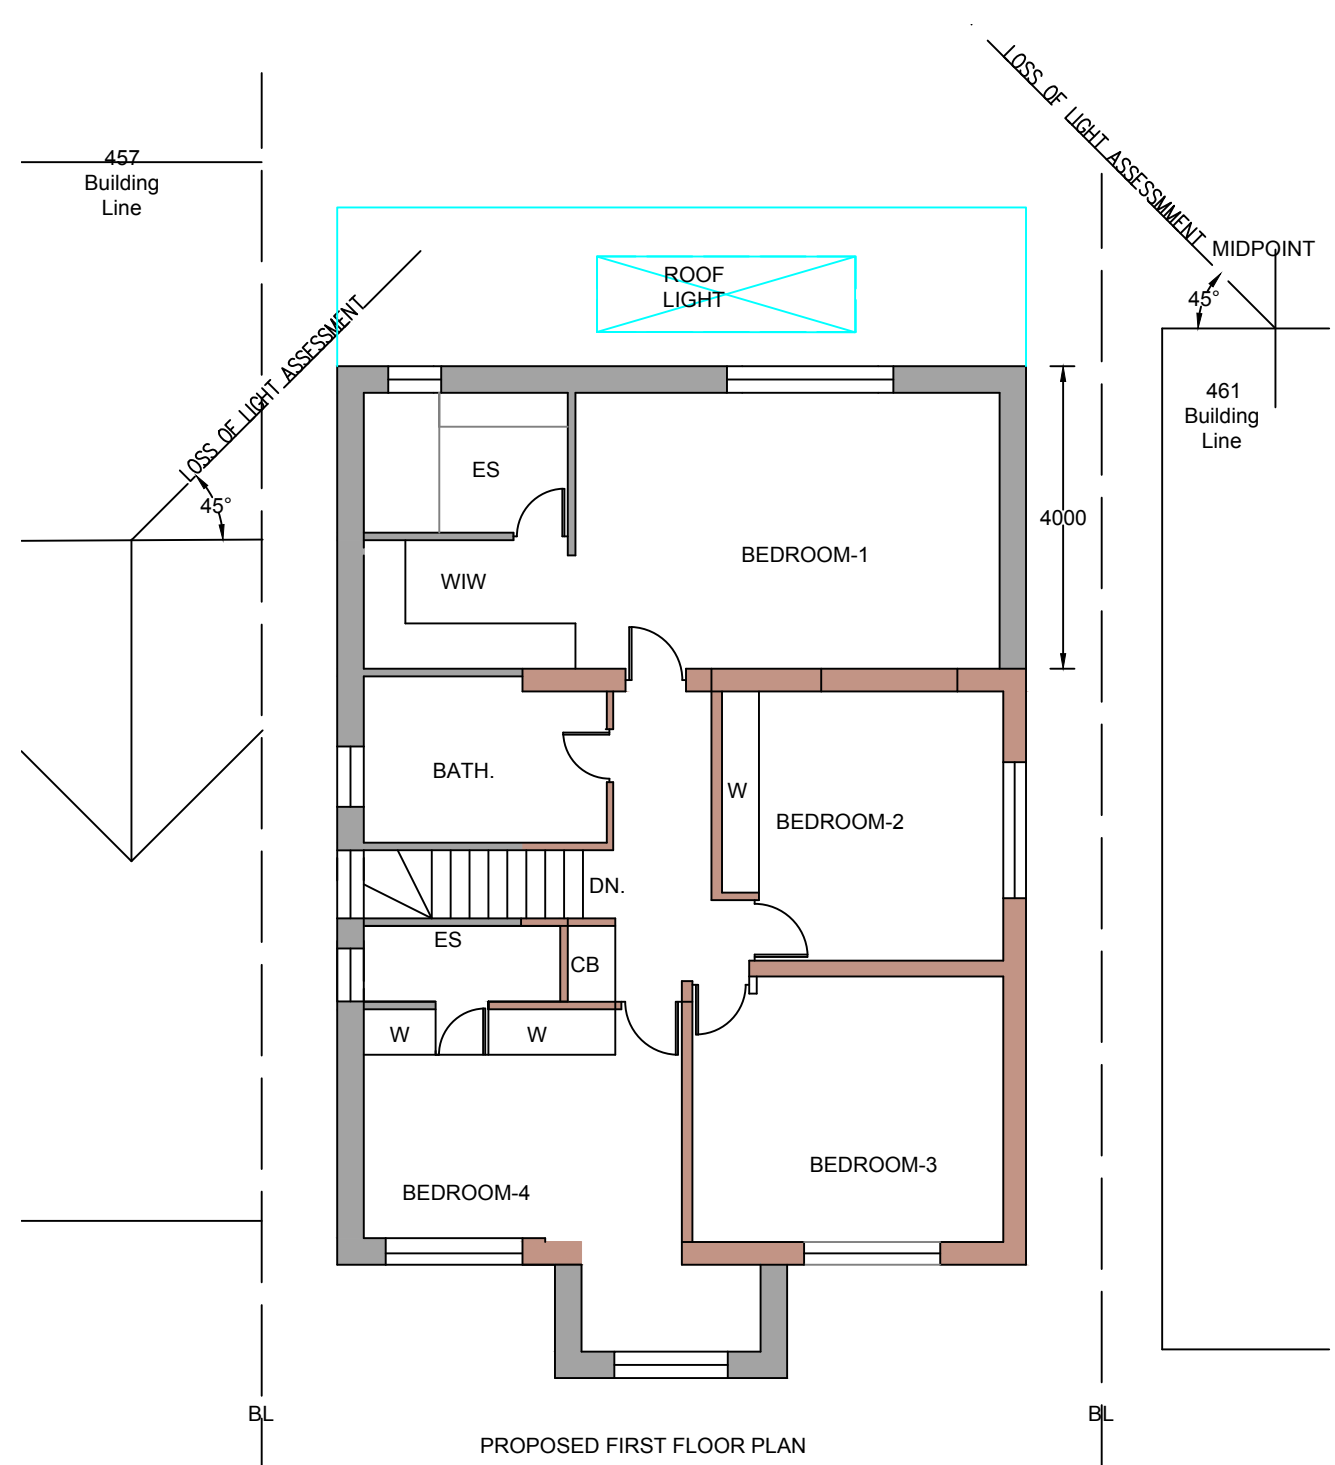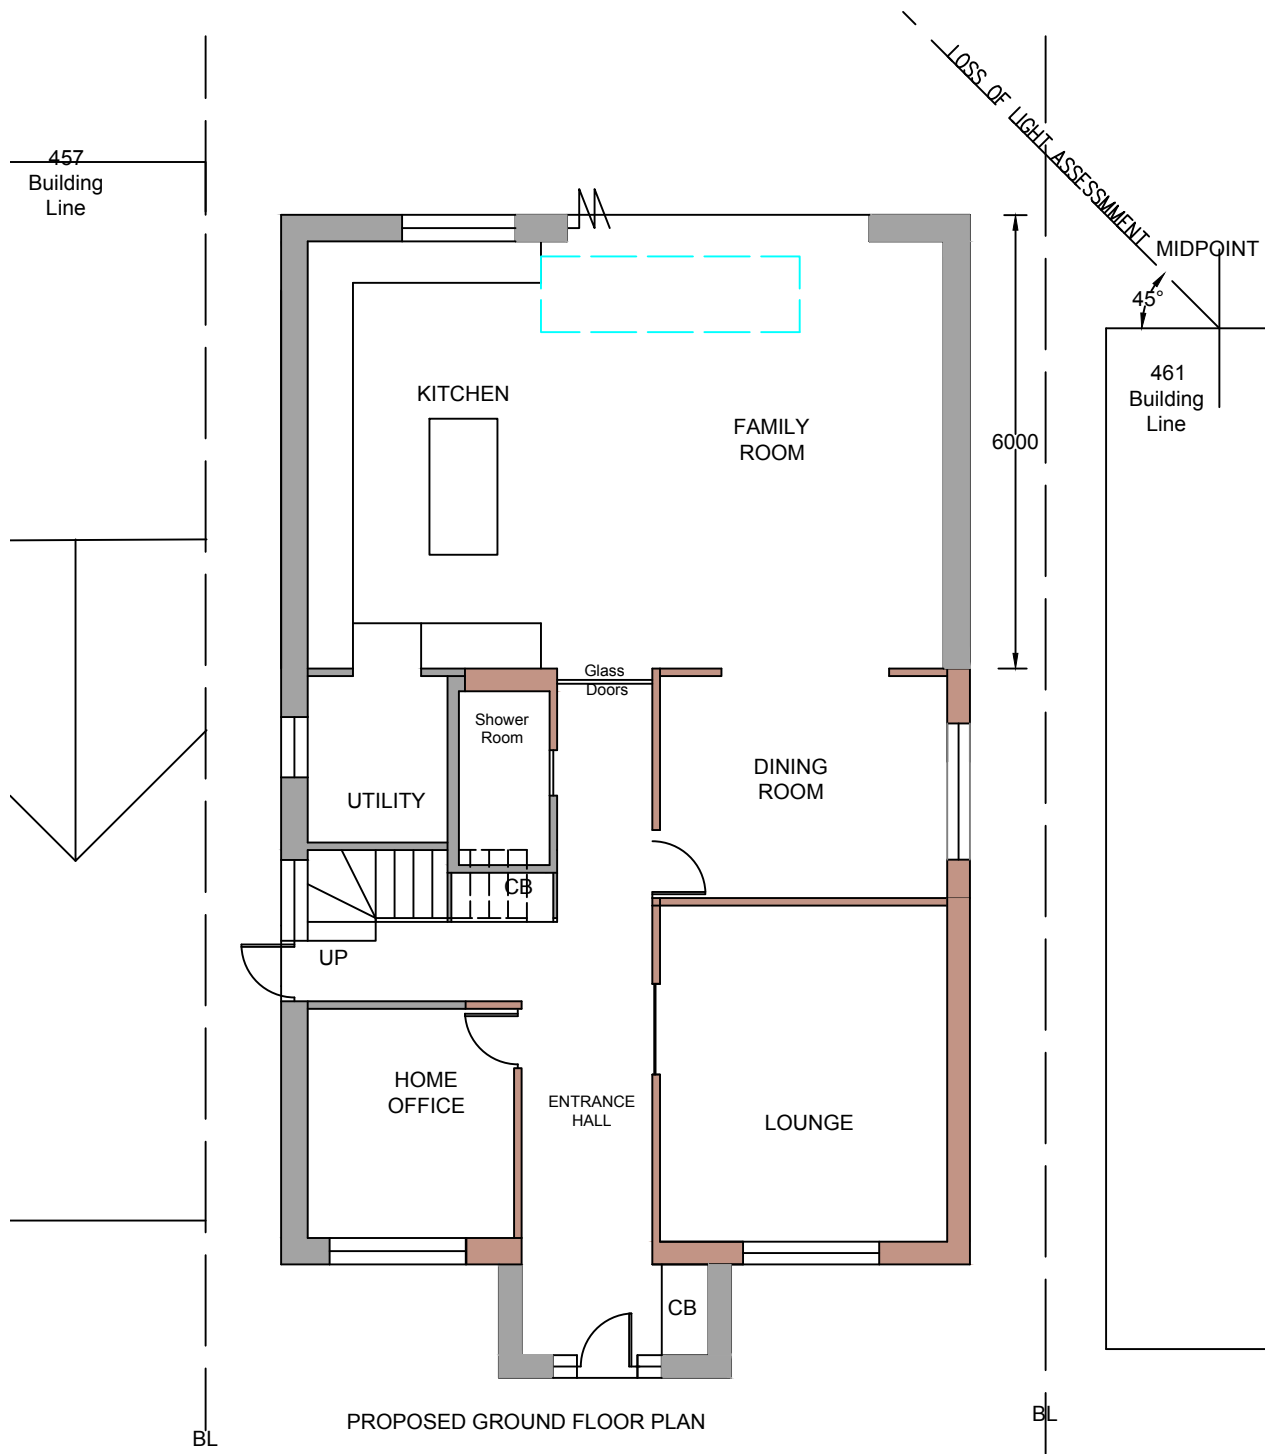

PROJECT:

PROPOSED DOUBLE STOREY REAR EXTENSION

459 Wokingham Road



Earley


DRAWN BY:	P.S.
DATE:	09/06/2026
SCALE:	1:100@A3
FILENAME:	26004





DRAWING TITLE:	
PROPOSED PLANS	
DRAWING NUMBER:	WR-04


ArchDezine Limited

archdeziner7@gmail.com

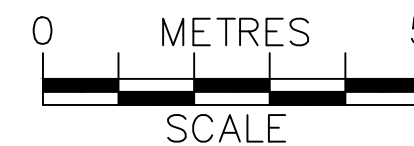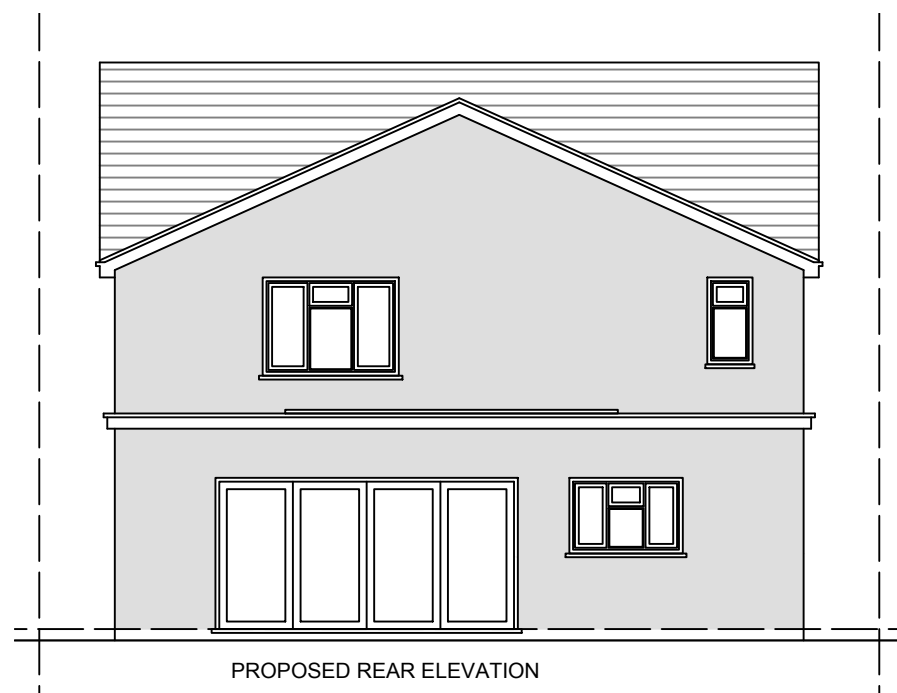

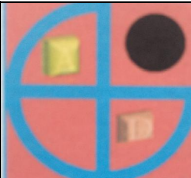	PROJECT:	459 Wokingham Road Earley	DRAWN BY:	P.S.	DRAWING TITLE:		ArchDezine Limited archdeziner7@gmail.com
	PROPOSED DOUBLE STOREY REAR EXTENSION		DATE:	09/06/2026	PROPOSED ELEVATIONS		
			SCALE:	1:100@A3	DRAWING NUMBER: WR-05		
			FILENAME:	26004			

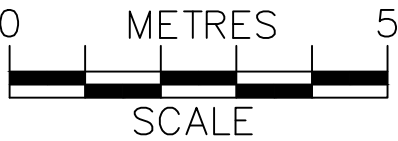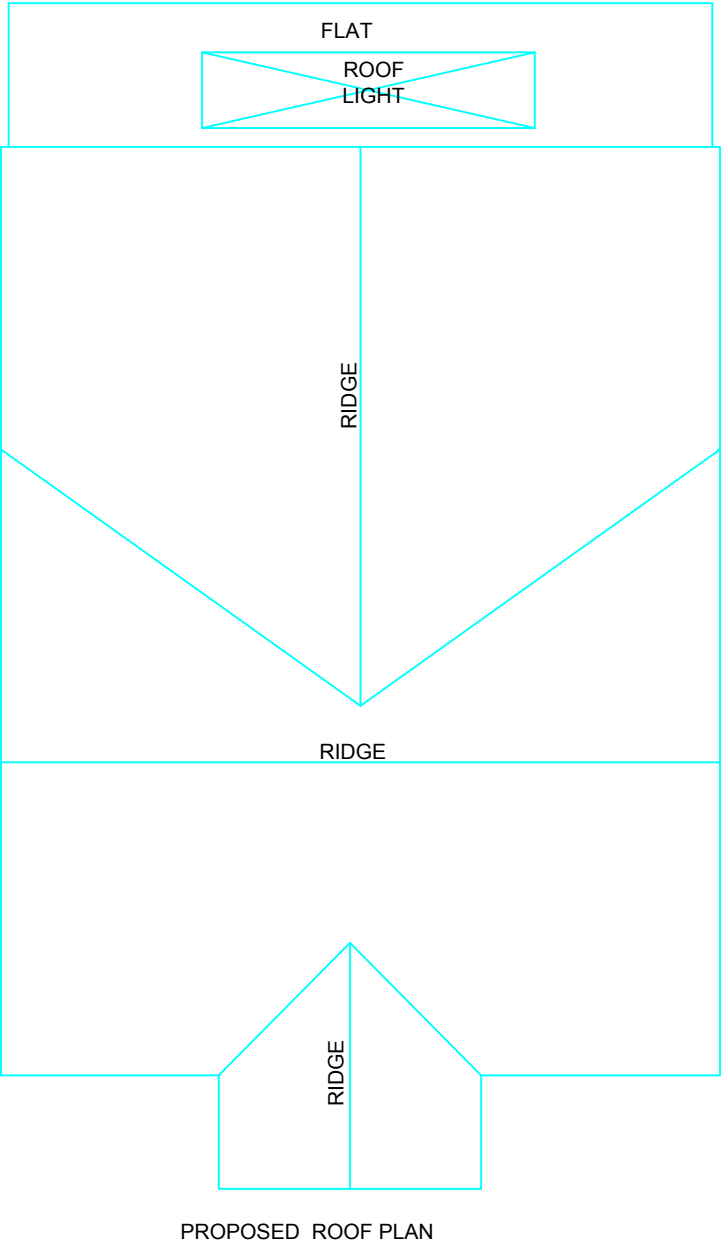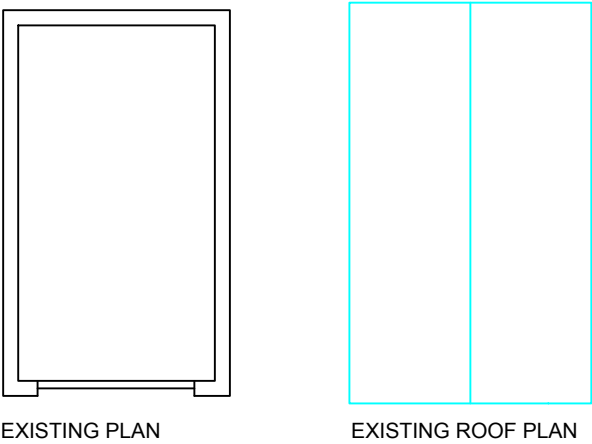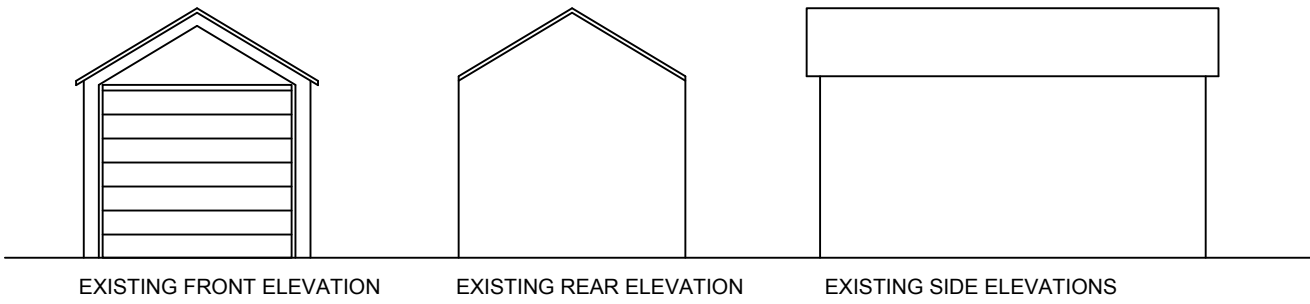

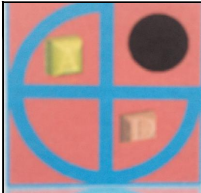	PROJECT:	459 Wokingham Road Earley	DRAWN BY:	P.S.	DRAWING TITLE:		ArchDezine Limited archdeziner7@gmail.com
	PROPOSED DOUBLE STOREY REAR EXTENSION		DATE:	09/06/2026	ROOF PLAN & SHED PLANS		
			SCALE:	1:100@A3			
			FILENAME:	26004	DRAWING NUMBER:	WR-06	