


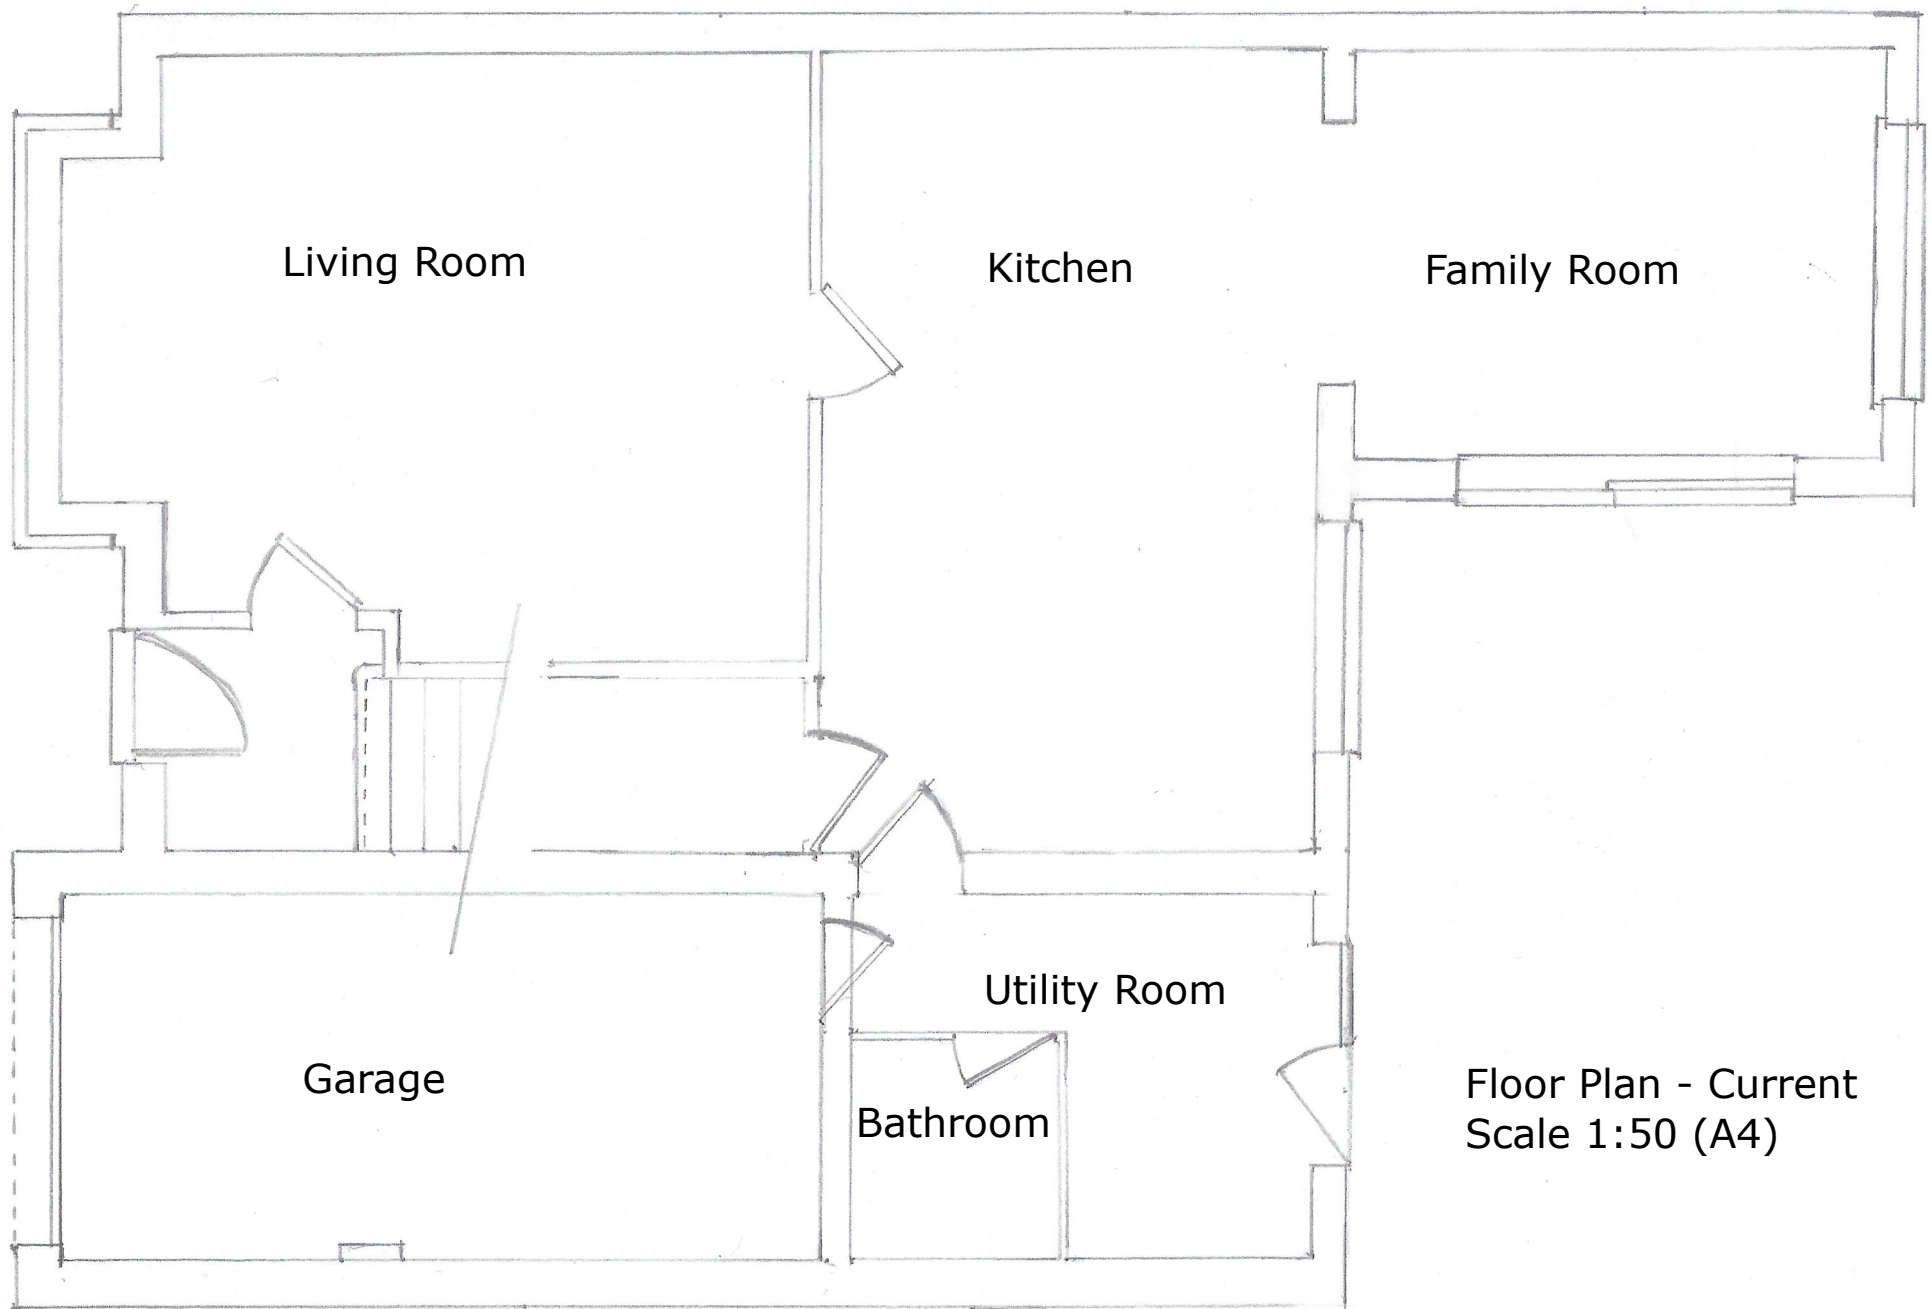

Floor Plan - Current
Scale 1:50 (A4)