
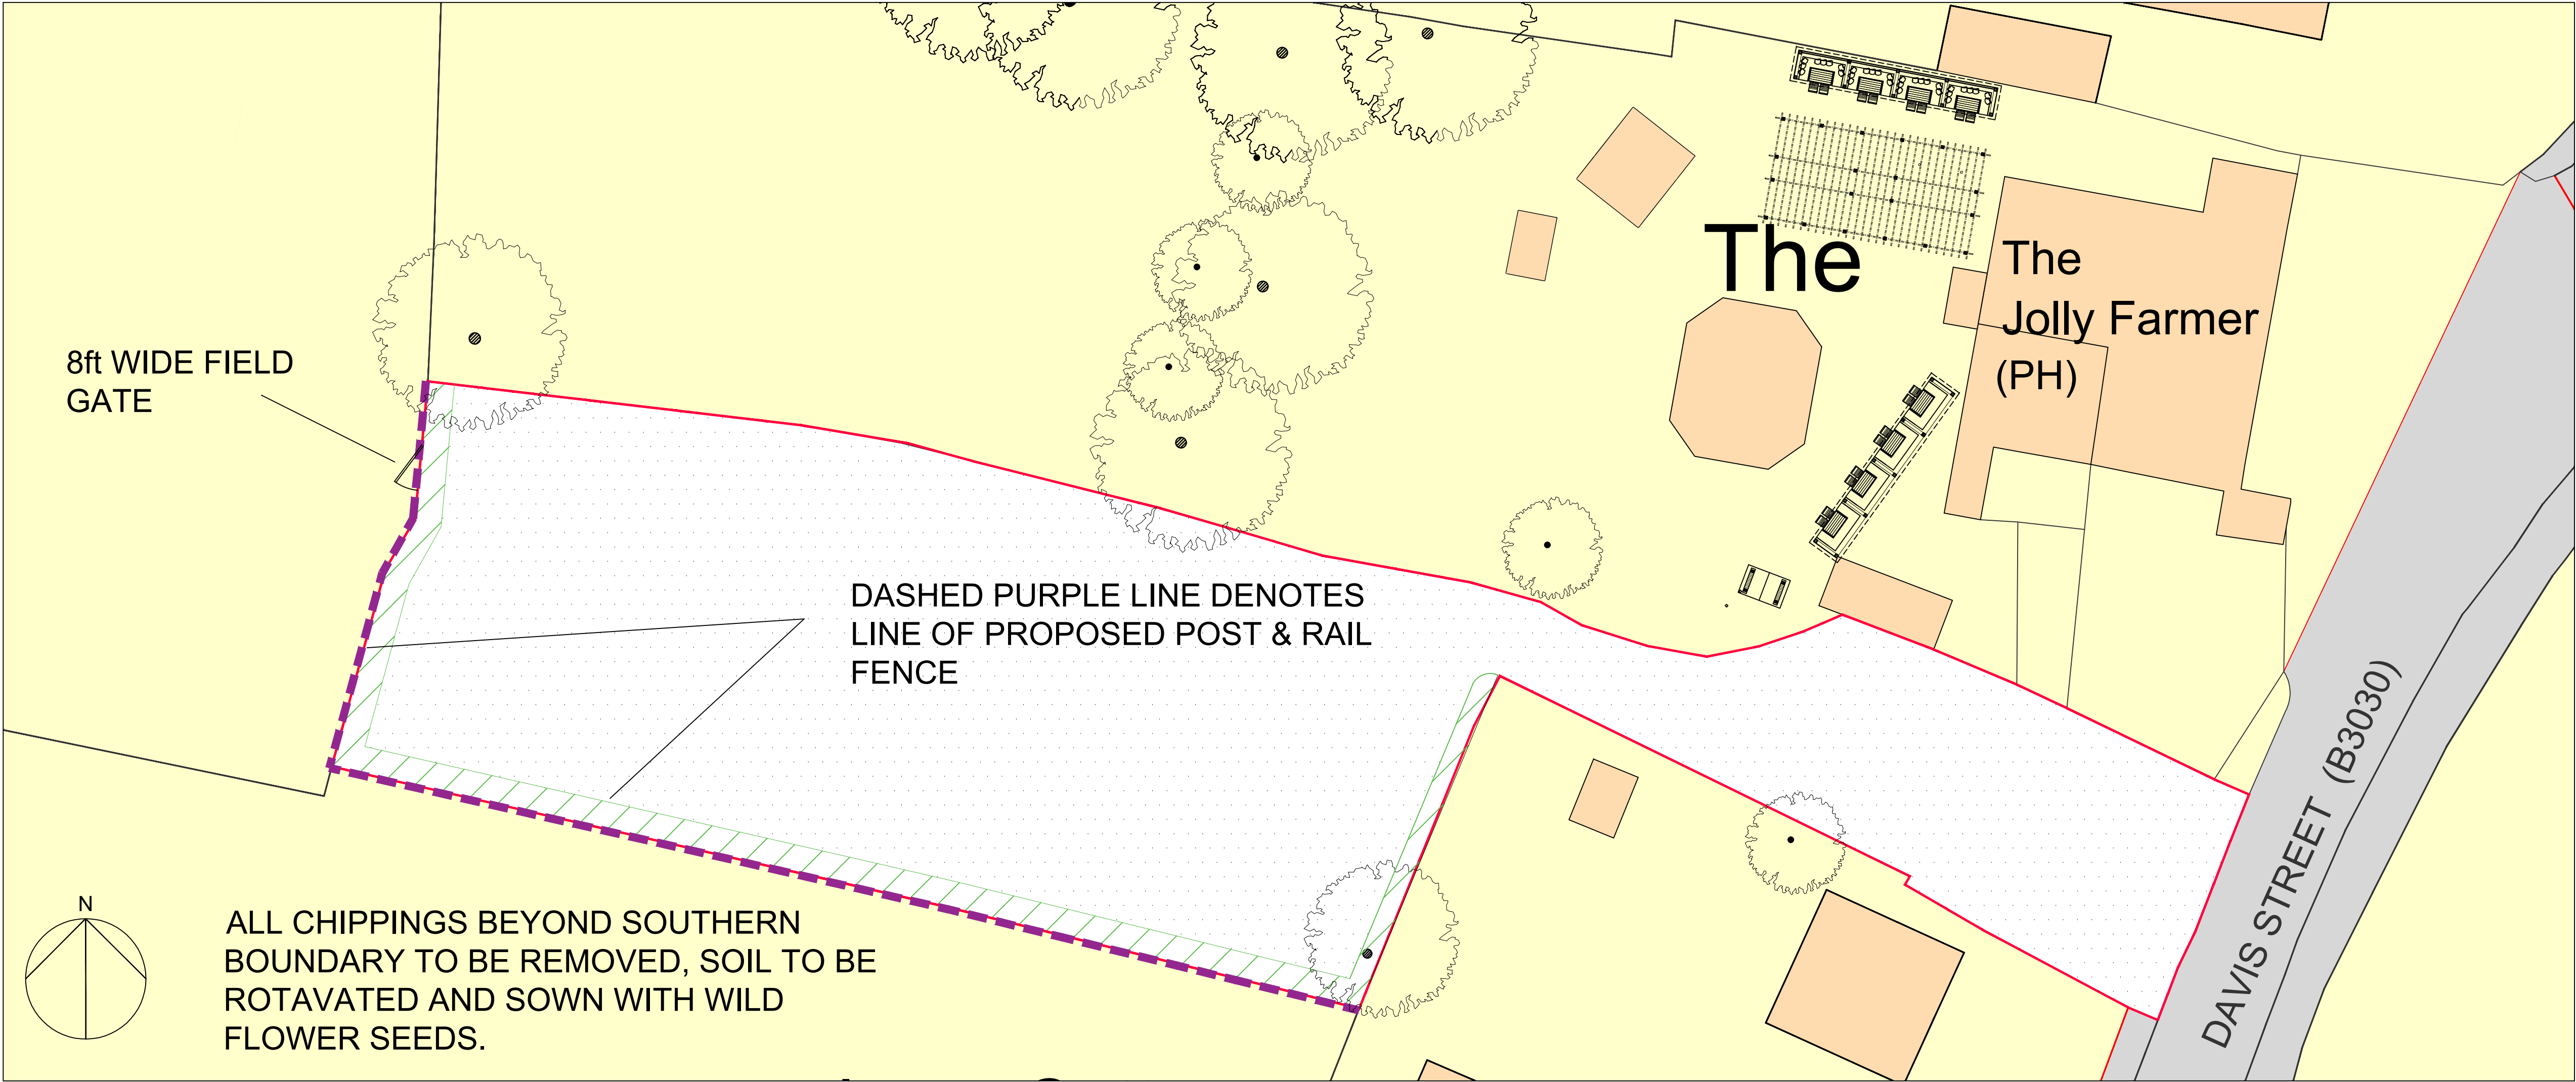
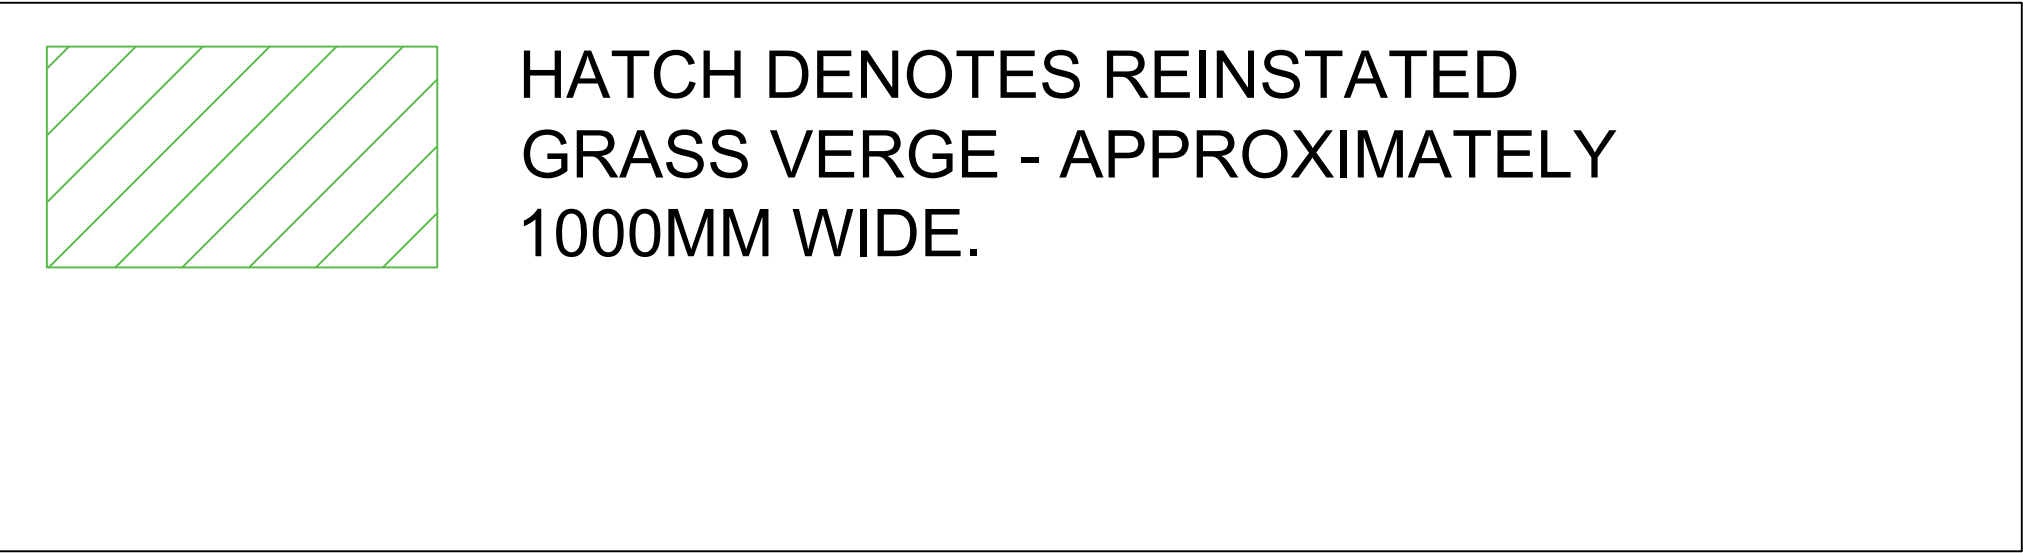


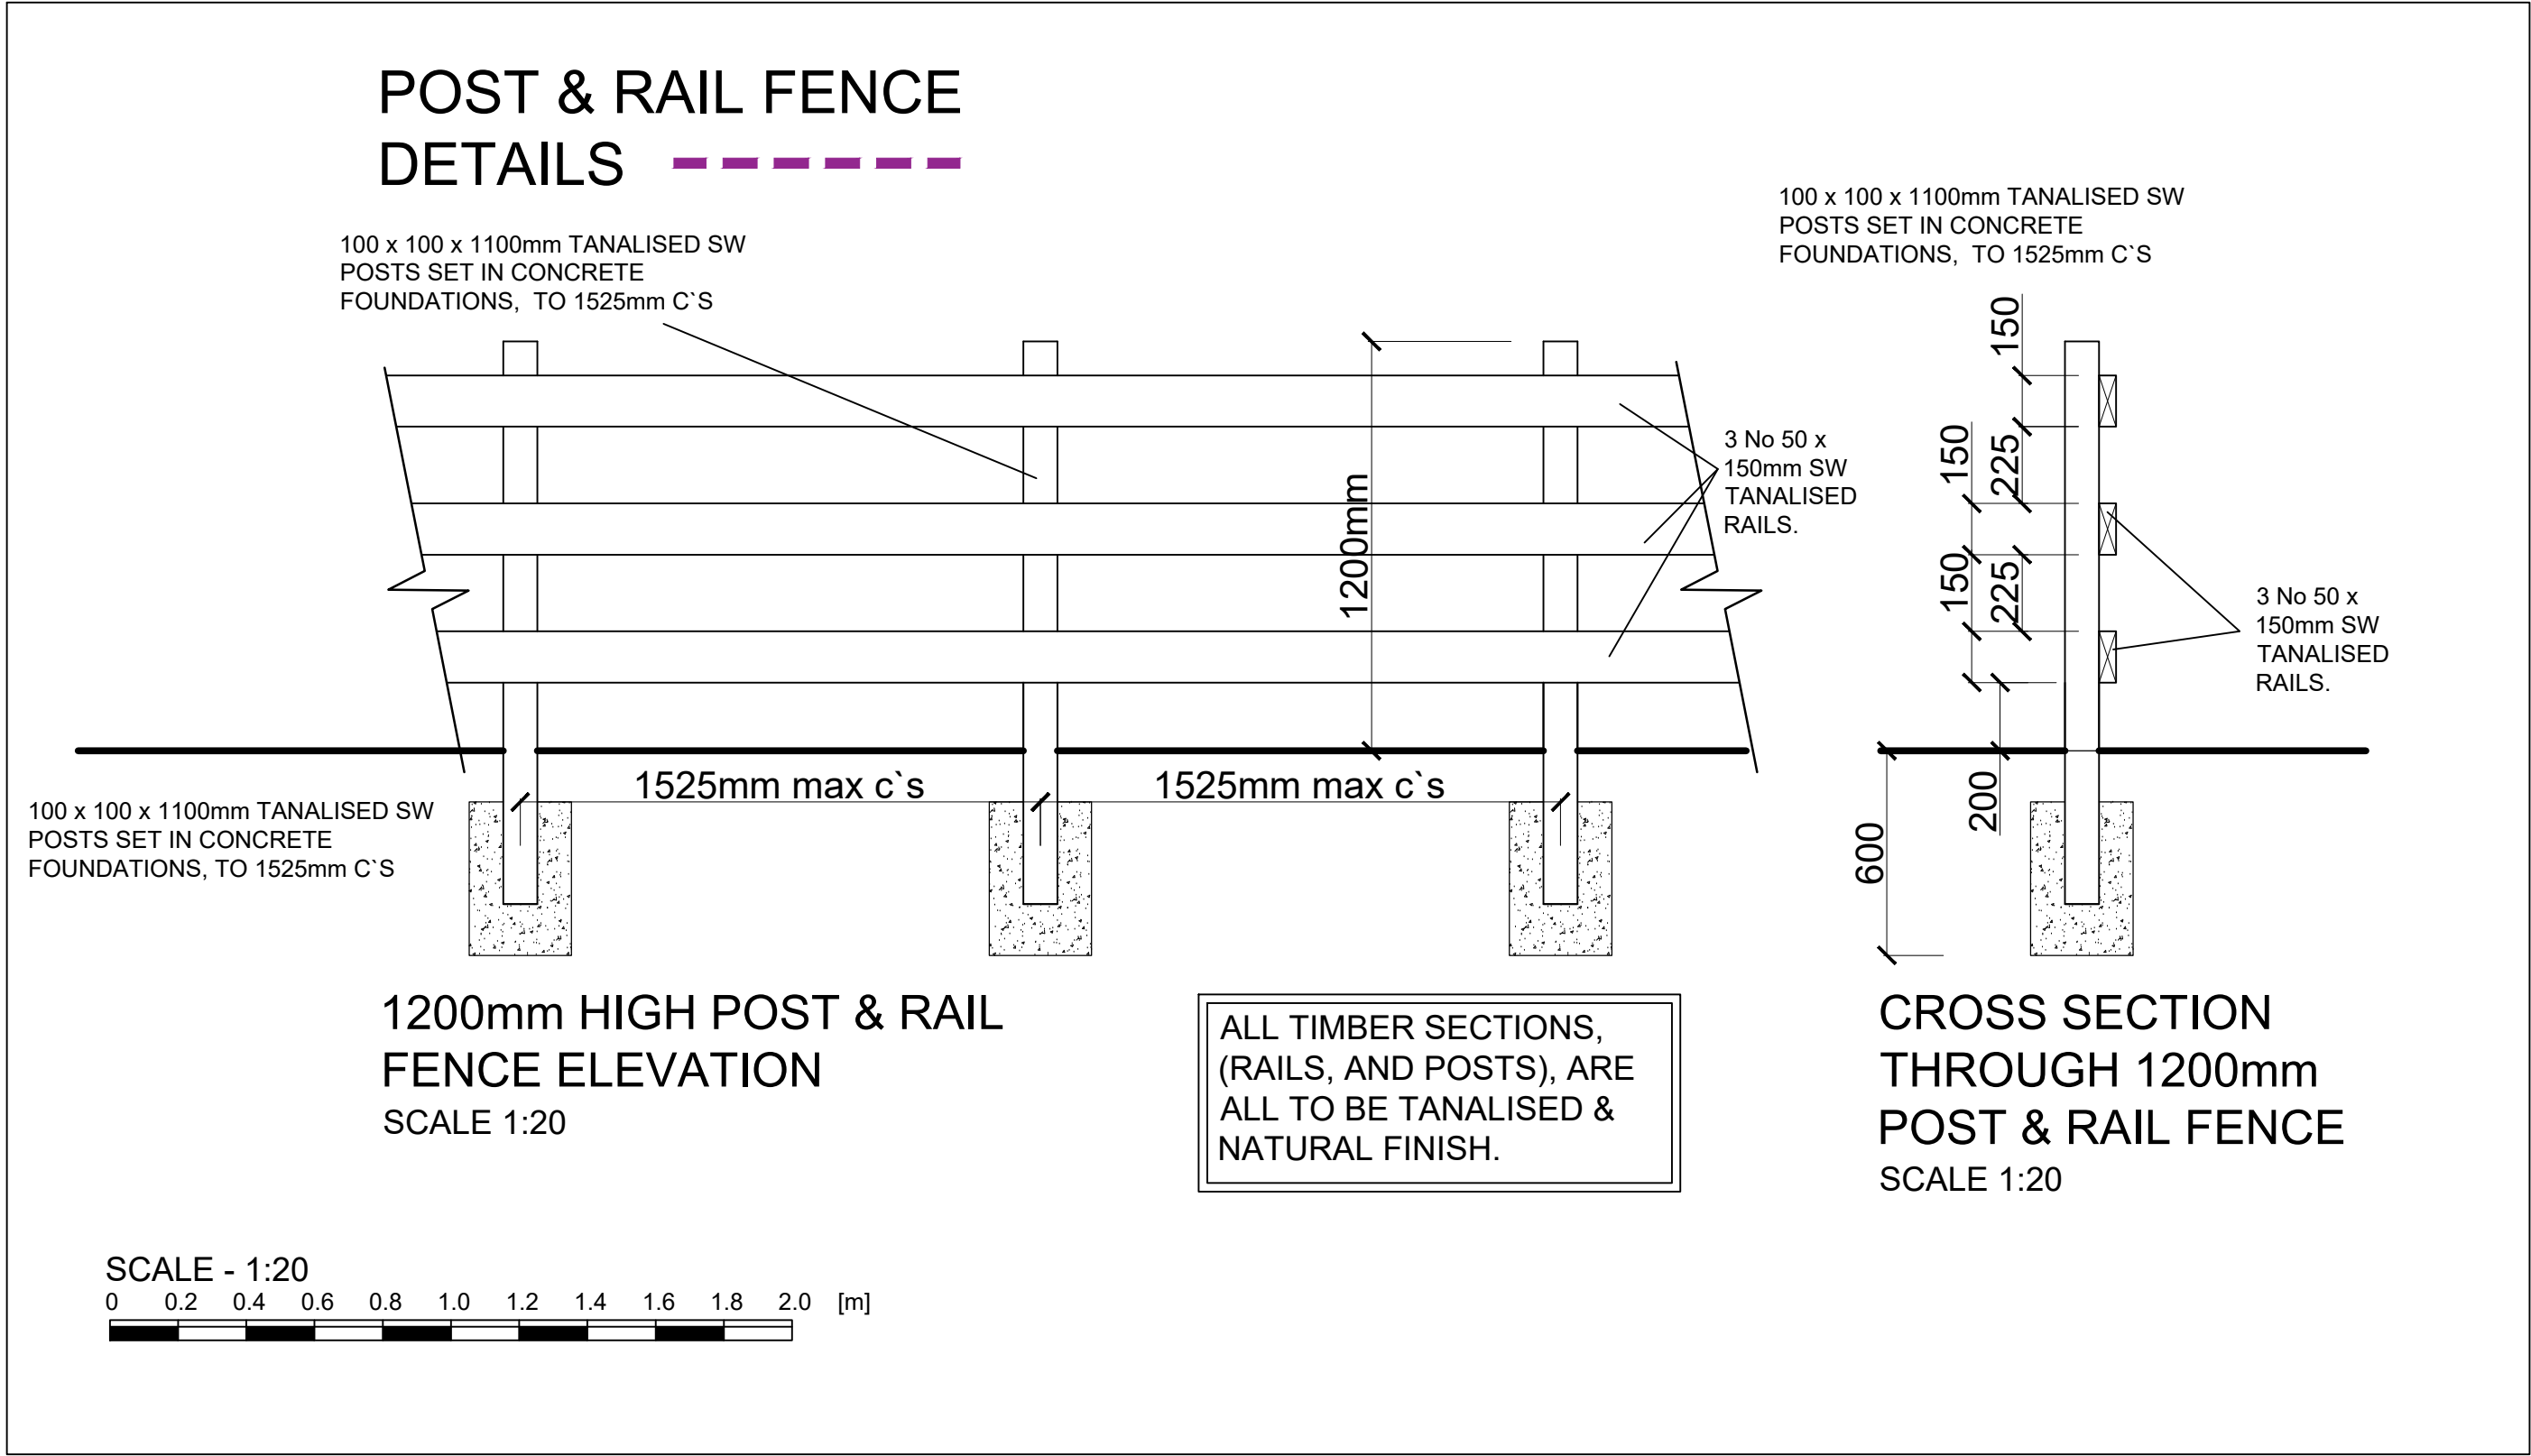

NOTE:

The Contractor is to check and verify all building and site dimensions, levels and sewer invert levels at connection points before work starts. This drawing must be read with and checked against any structural or other specialist drawings provided.

The Contractor is to comply in all respects with the current Building Regulations whether or not specifically stated on these drawings. This drawing is not intended to show details of foundation or ground conditions. Each area of ground relied upon to support the structure depicted must be investigated by the Contractor and suitable methods of foundation be provided.

Rev.		By	Date
 AGENCY LTD E-mail : ben@hollington-architects.co.uk Tel. 07974 763424			
Site THE JOLLY FARMER Davis St, Hurst, Reading, RG10 0TH			
Title PROPOSED SITE PLAN & FENCING			
Project Manager/ Checked	Drawn By BH	Scale AS NOTED@A1	Date 28.07.26
Arch./Des.	Drawing Number 26:03/ 204	Rev. .	