






©Barrie P Smith Ltd Copyright exists on the designs and information shown on this drawing.
~~It is not to be used for any other purpose without the written consent of Barrie P Smith Ltd.~~ The contractor must verify all dimensions on site prior to commencing work of any kind.

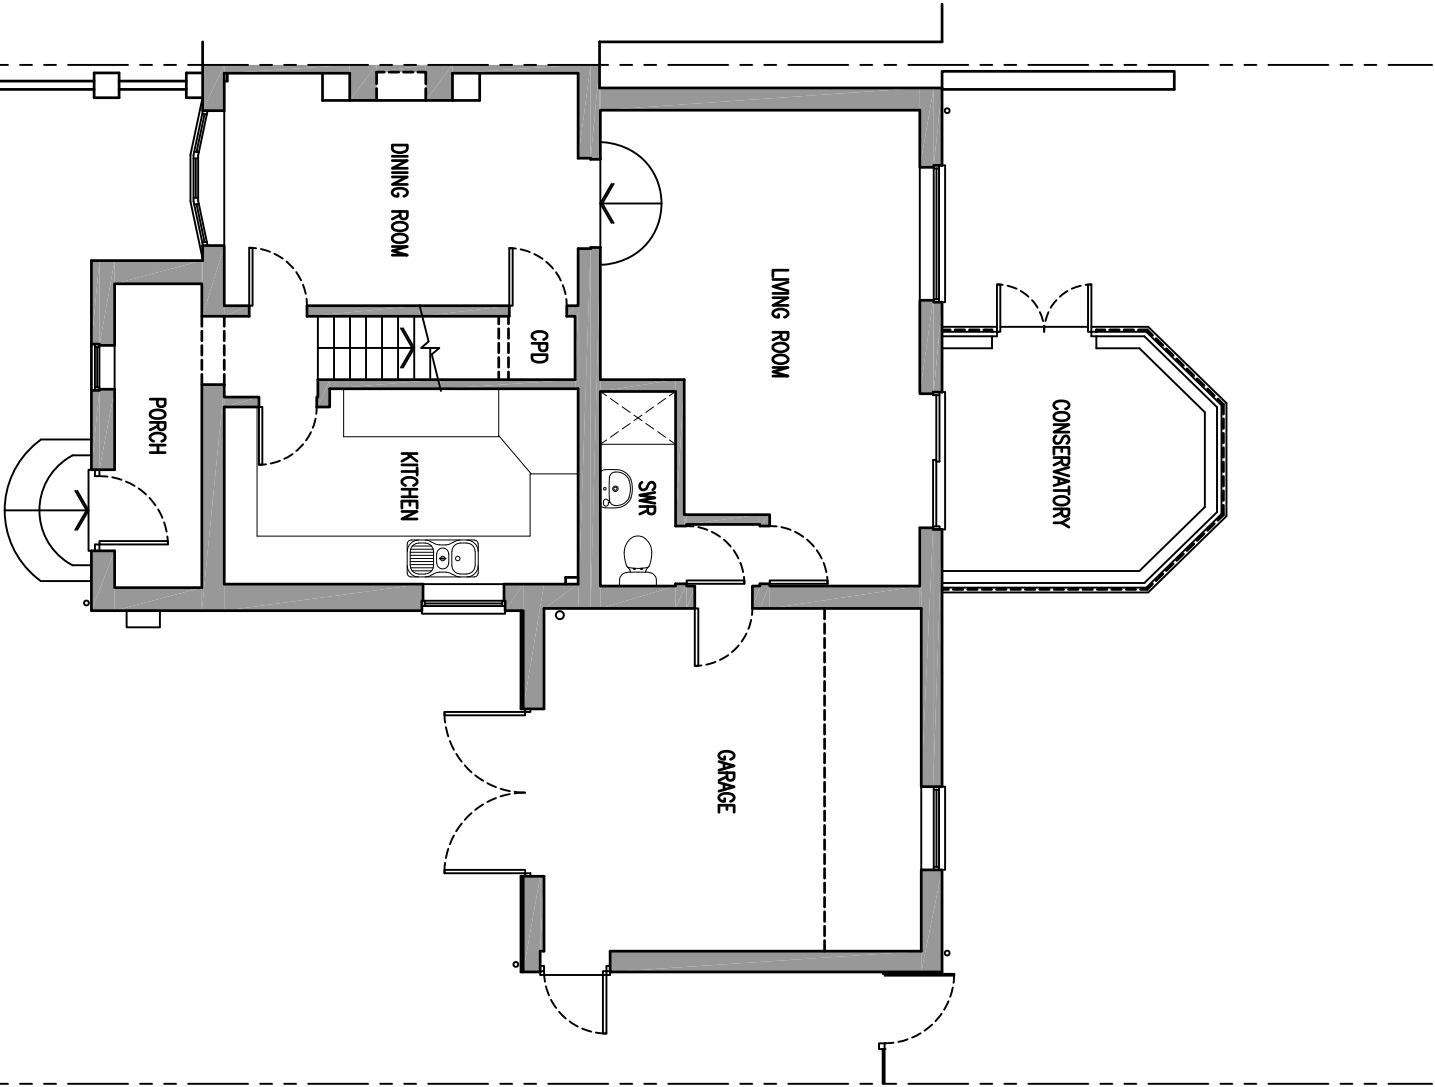

GROUND FLOOR PLAN

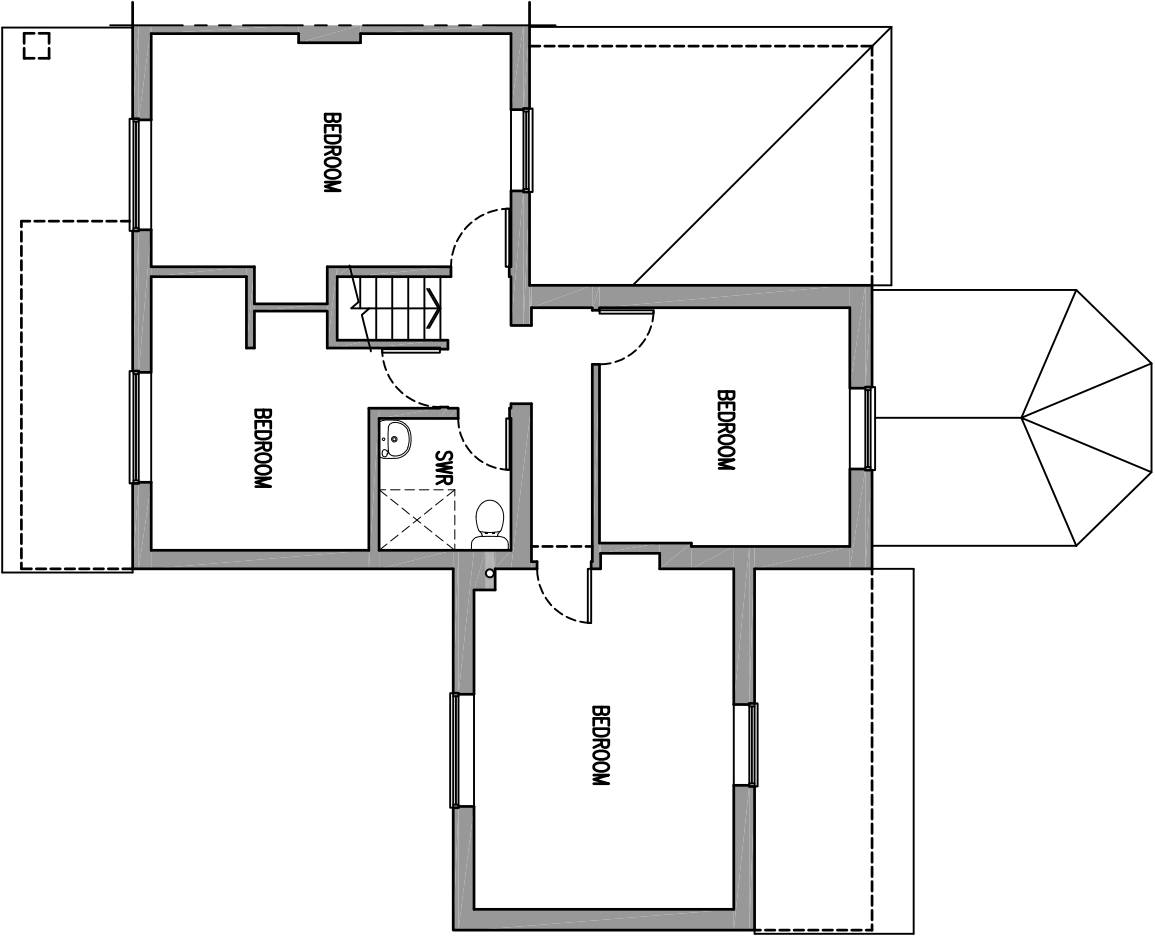

FIRST FLOOR PLAN

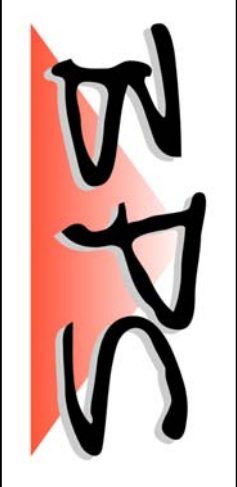

Barrie P Smith Ltd
Tel: 01344 309050
Mob: 07920 853332
email: barrie@barriepsmith.com

Drawing Status: Planning Application

Drawing No: P447-0225/PA/001

Rev	Date	Description	Drawn by:	Checked by:
Scale:	1:100 @ A3	Date:	03/03/2025	
Drawn By:	BPS	Checked By:		

Client: Mr & Mrs Cross

Project: 16 Kingsbridge Cottages, Nine Mile Ride, Wokingham, RG40 3LY.

Drawing Title: Existing Plans, Proposed Extension & Part Garage Conversion.