




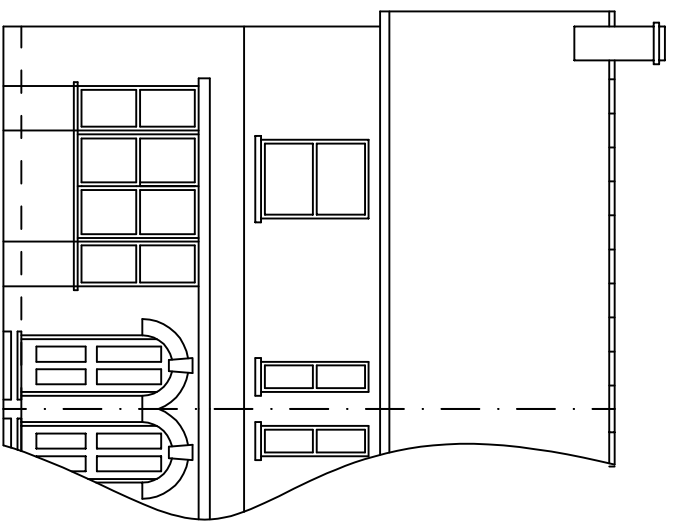


Existing and Proposed Front Elevation

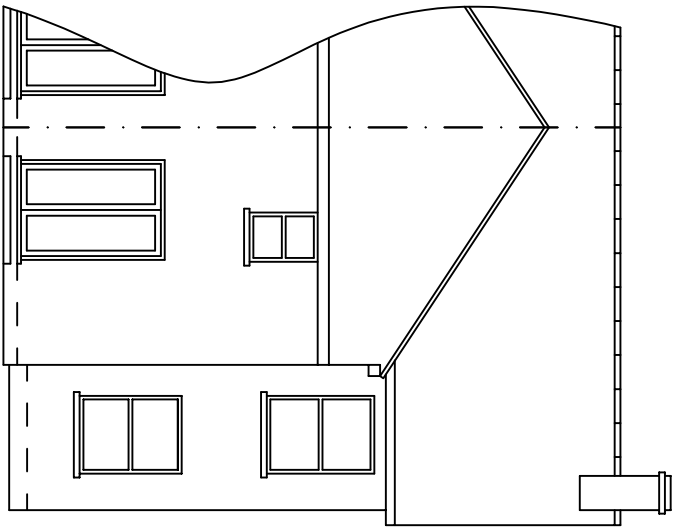


Existing Rear Elevation

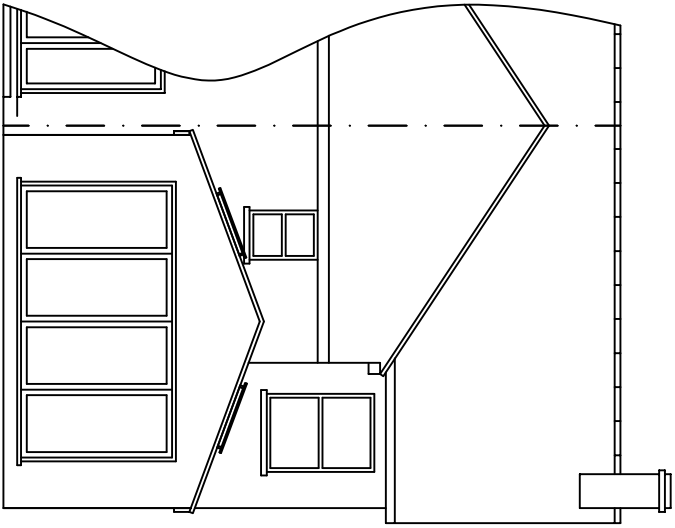


Proposed Rear Elevation

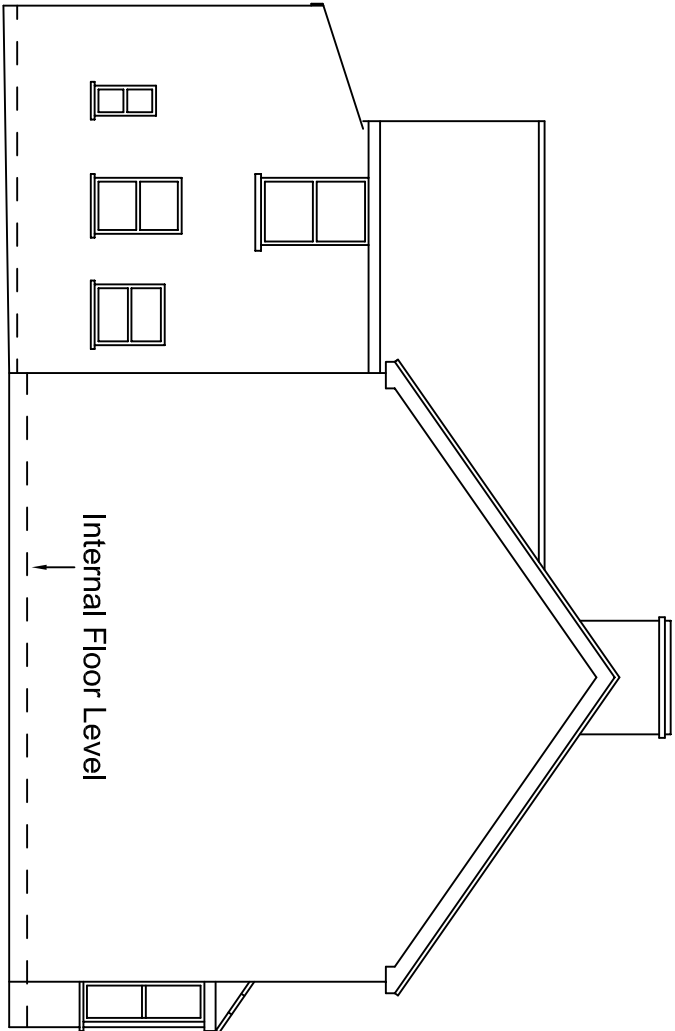


Existing Side (north east) Elevation

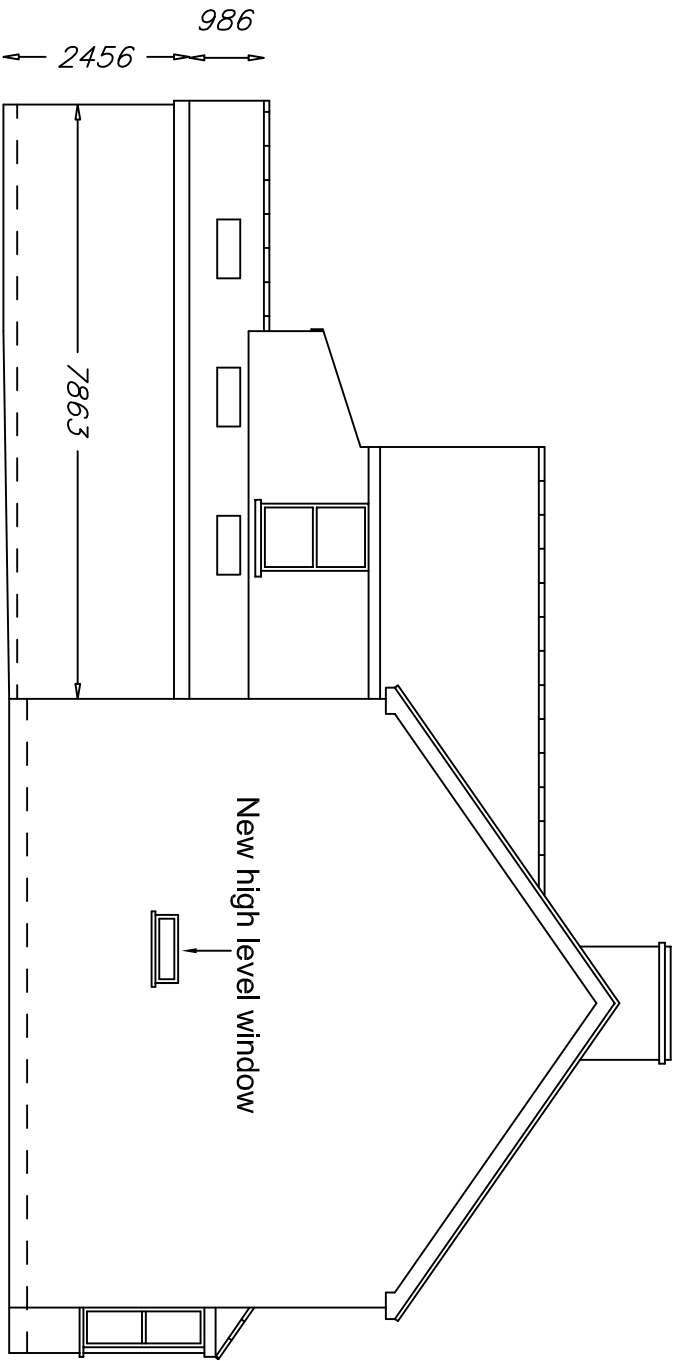


Proposed Side (north east) Elevation

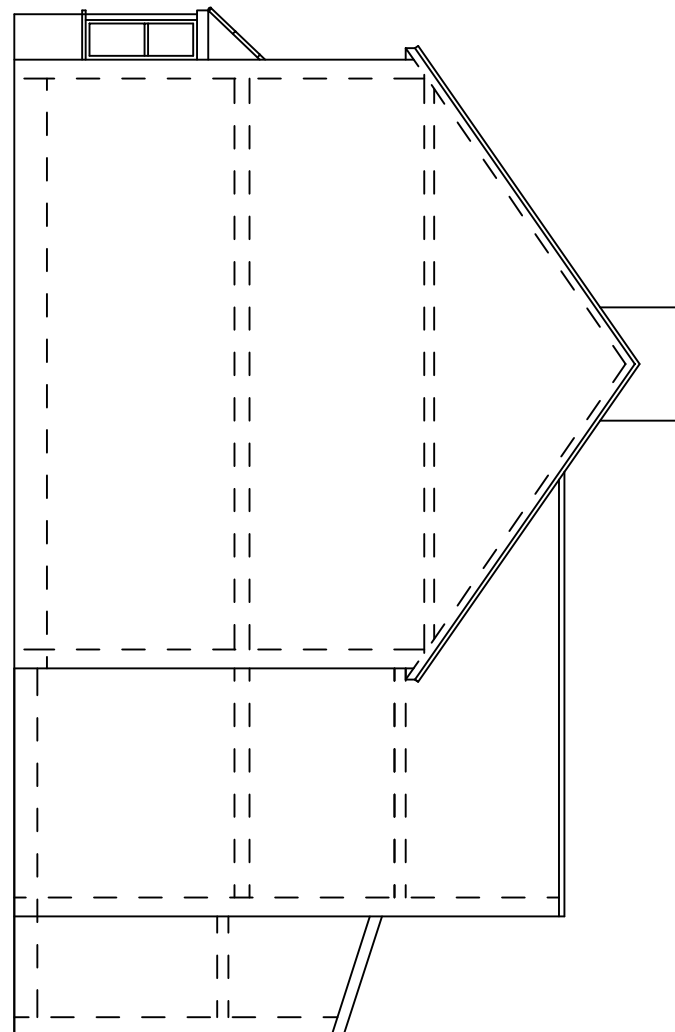


Existing Side (south west) Elevation/Section

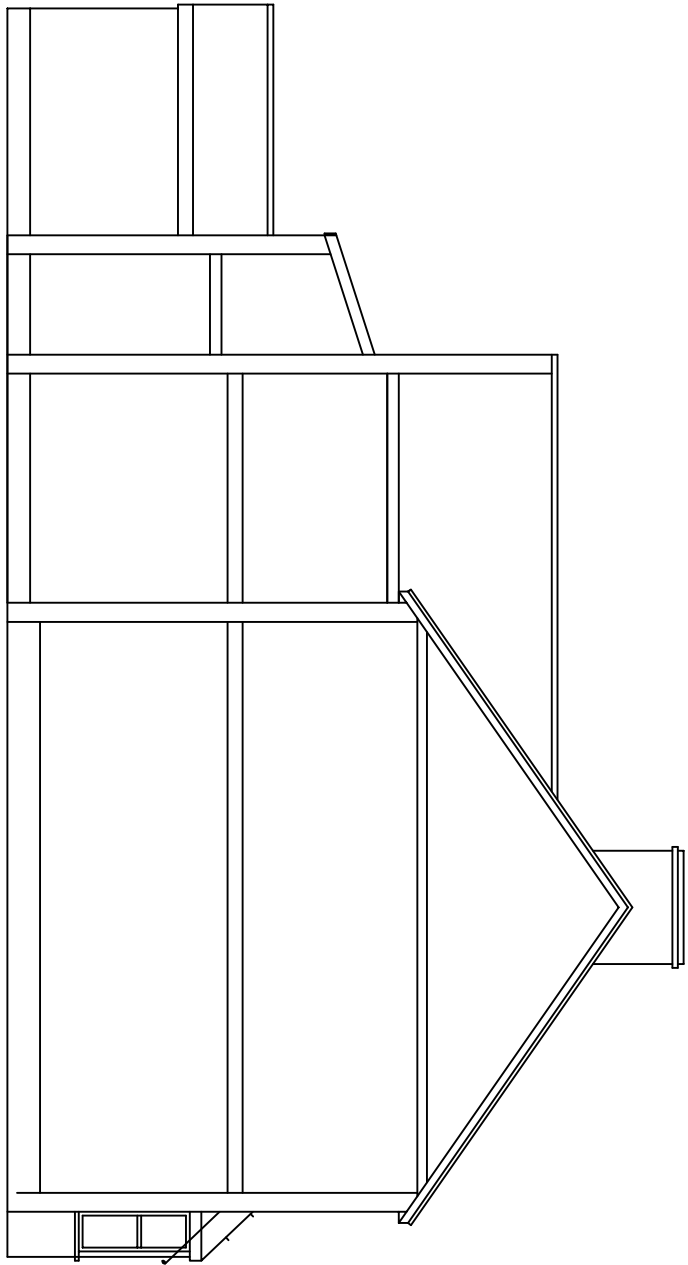


Section Through

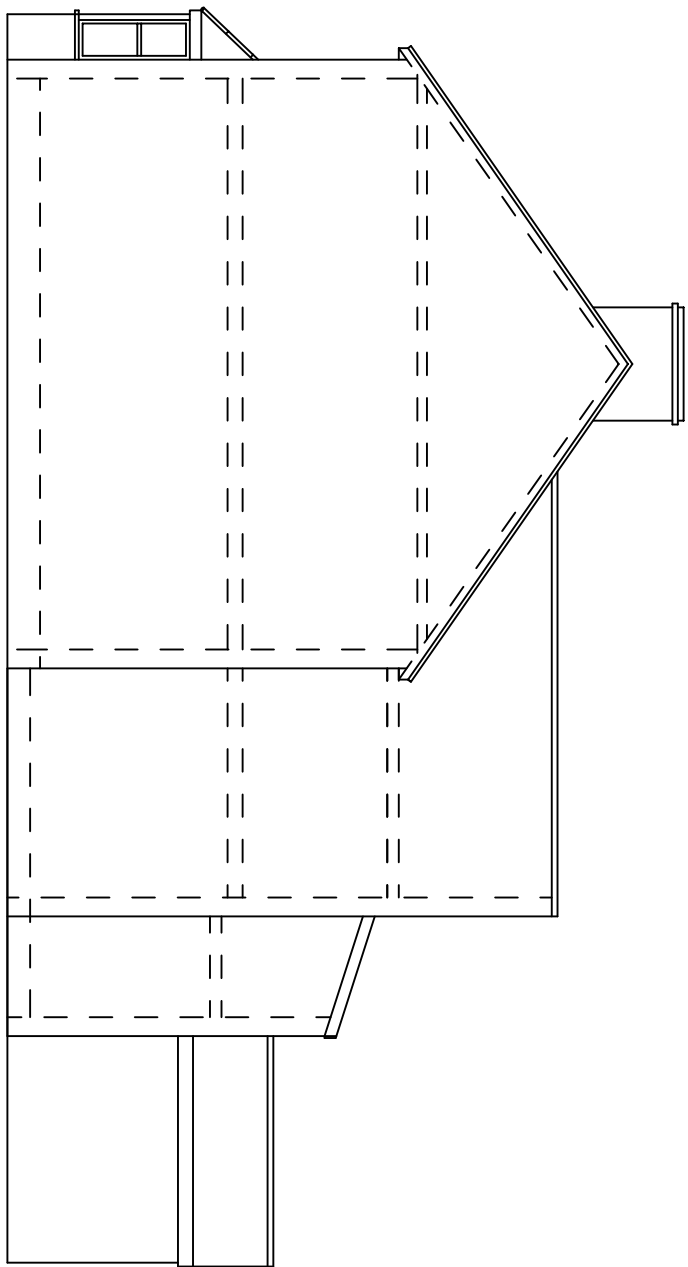


Proposed Side (south west) Elevation/Section

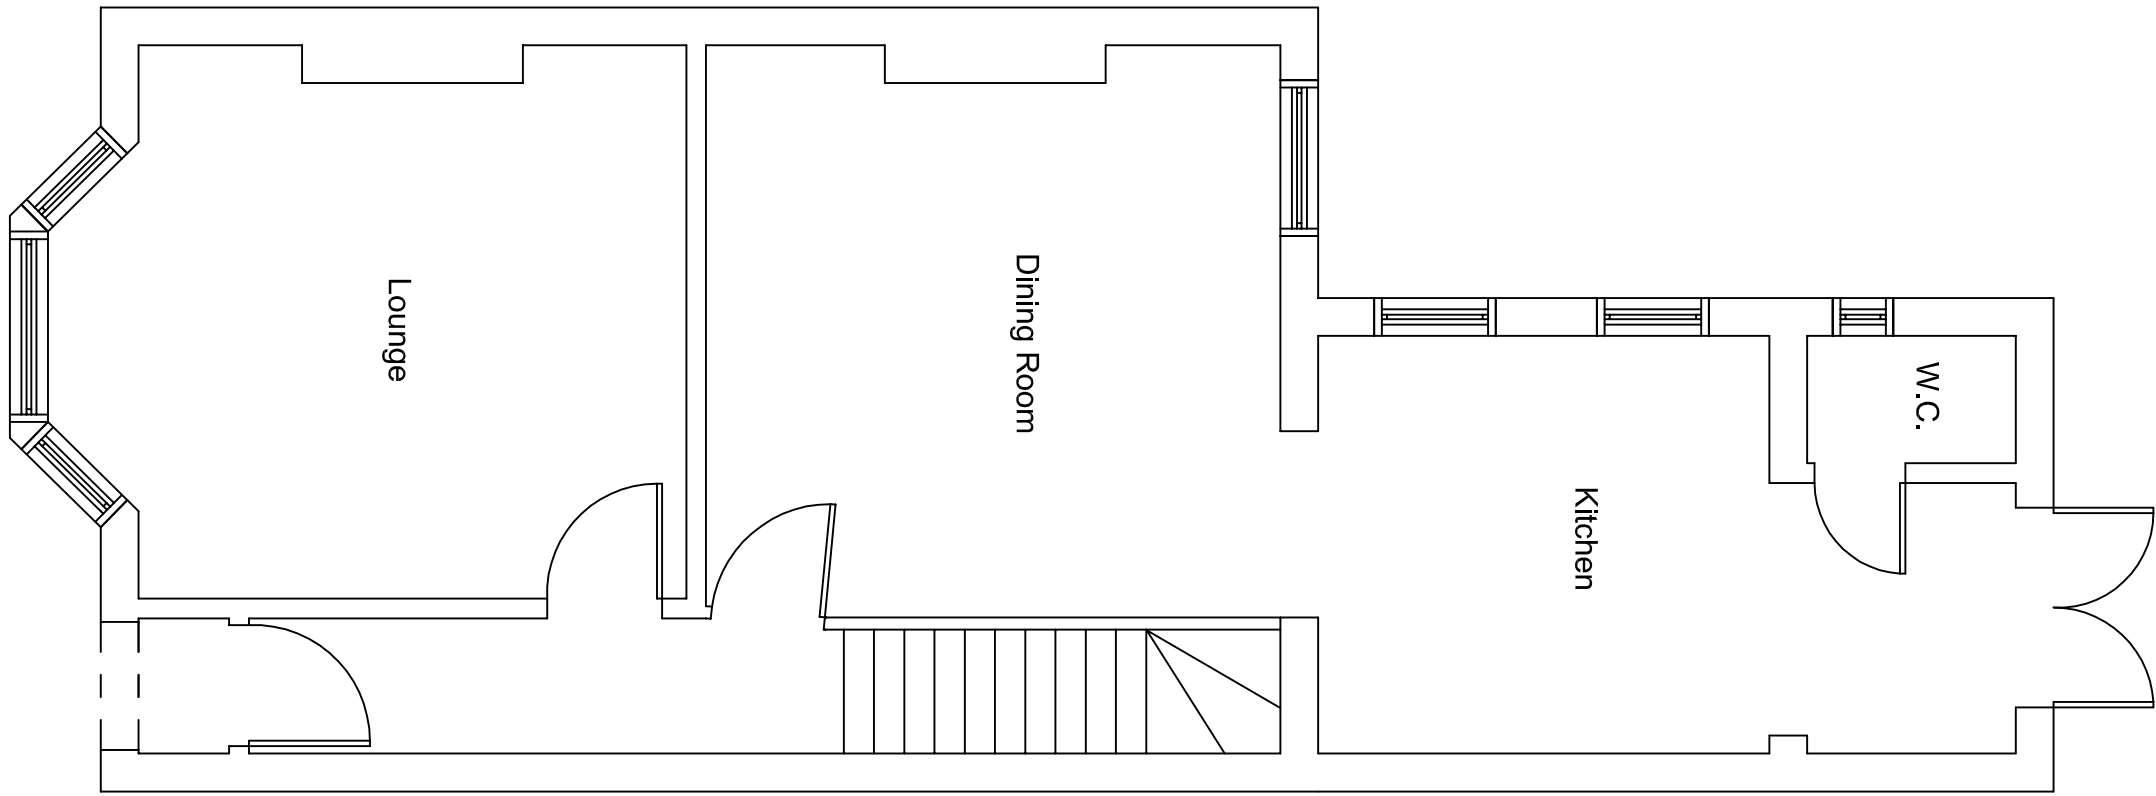


Existing Ground Floor Plan

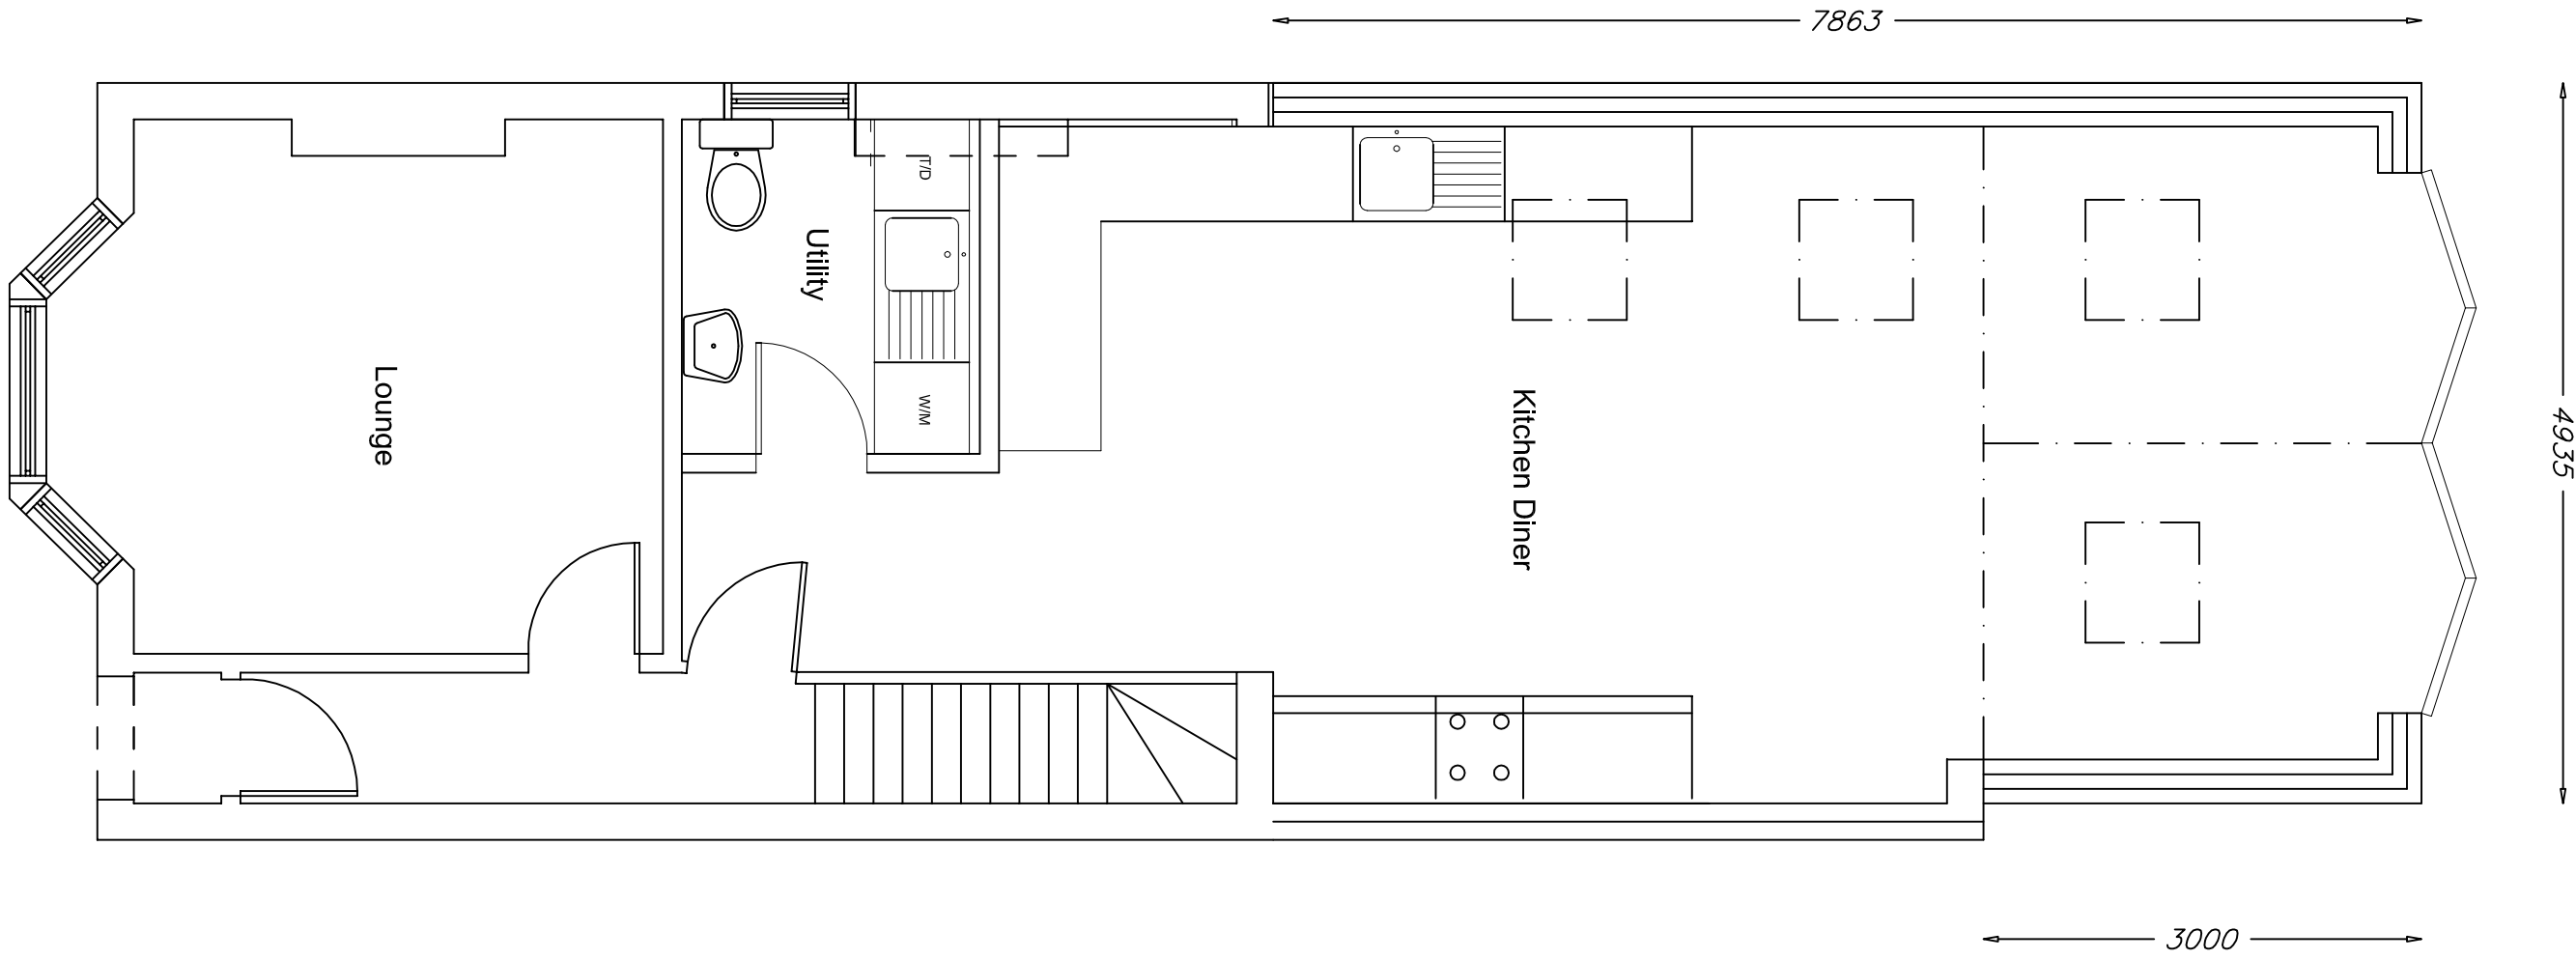


Proposed Ground Floor Plan

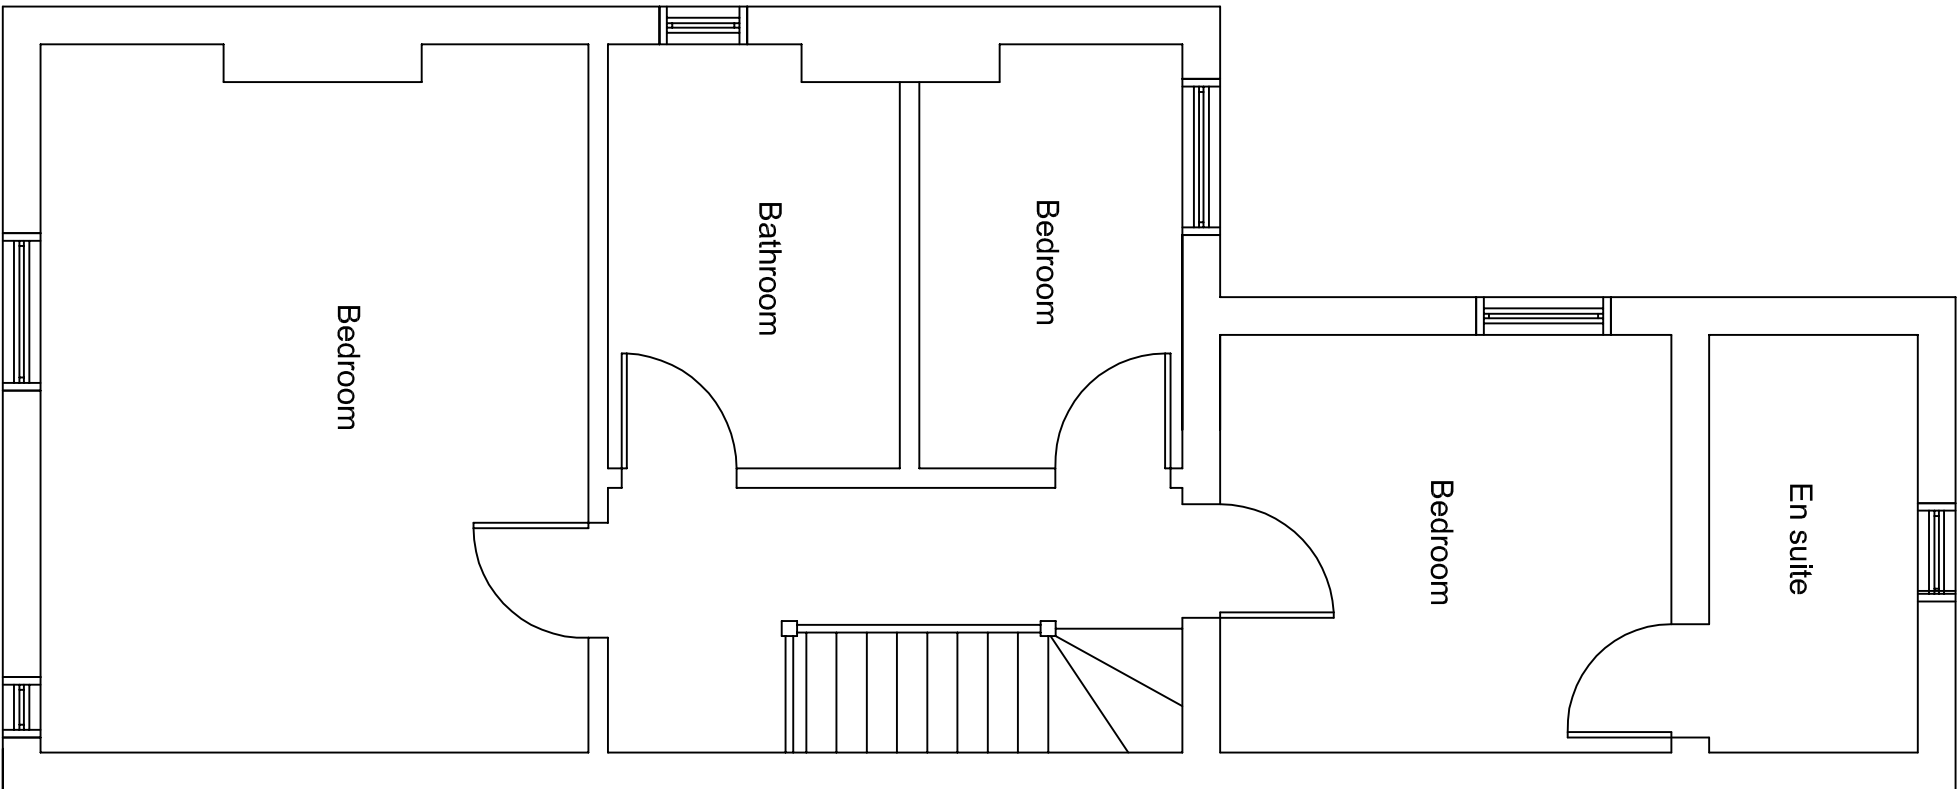


Existing and Proposed First Floor Plan

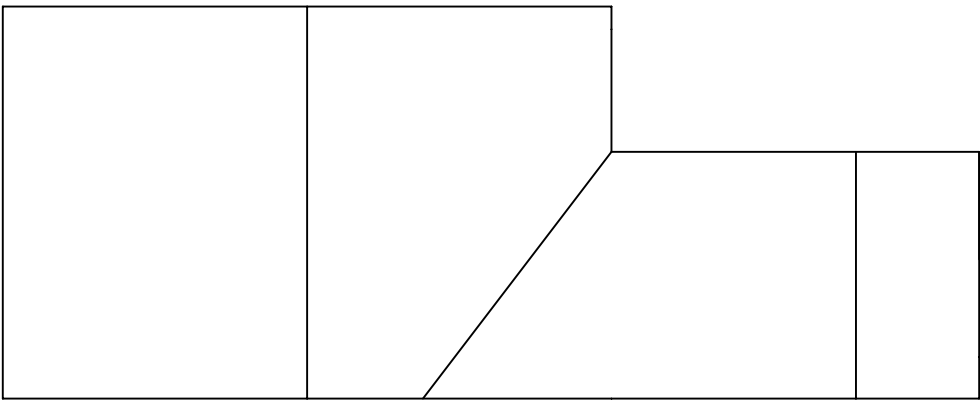

Existing Roof Space Plan

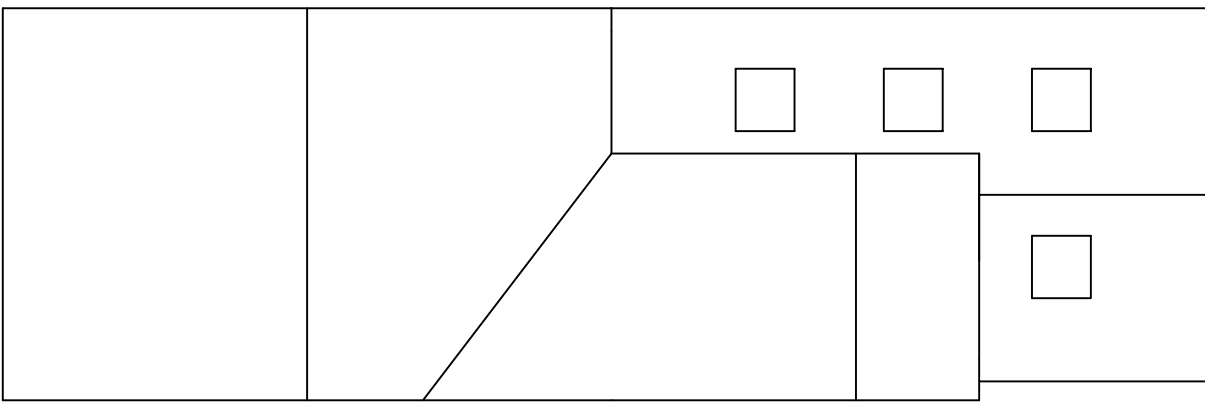

Proposed Roof Space Plan

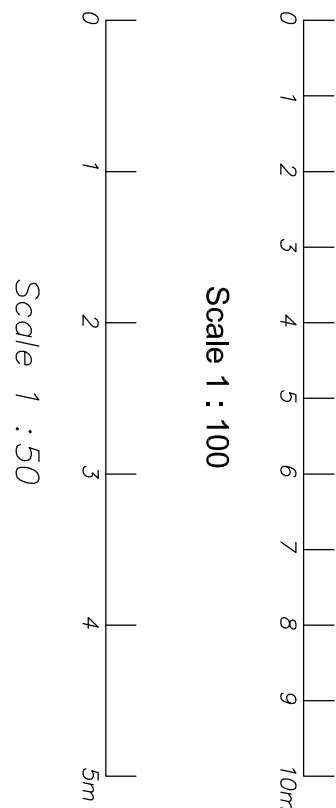

Yun Chuan Lim 17 Goodchild Road Wokingham RG40 2EN
Loft Designers Ltd 7 Greenwood Cottages Lawson Way Sunningdale Ascot SL5 0LL
Date January 2026
Scale 1:50 and 1:100 Paper Size A1
Drawn by MBS
Drawing Number 2601-1
The materials used in any exterior work shall be of similar appearance to those used in the construction of the exterior of the original dwellinghouse